
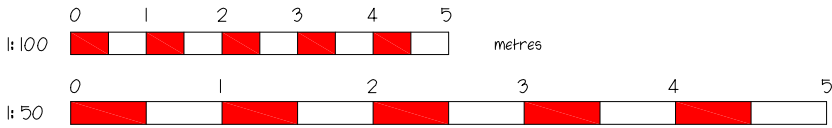
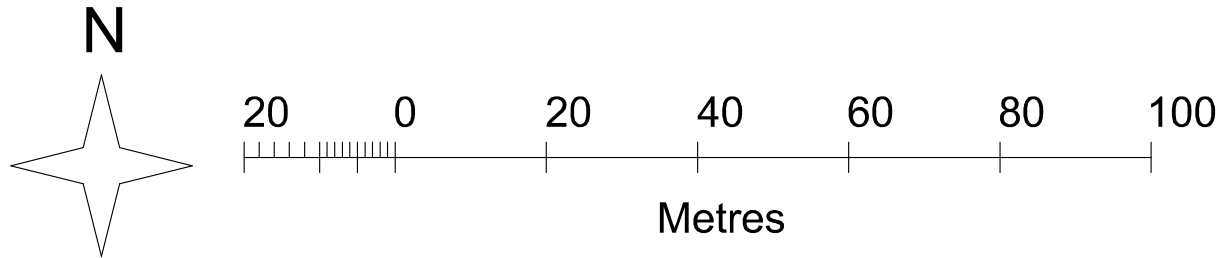
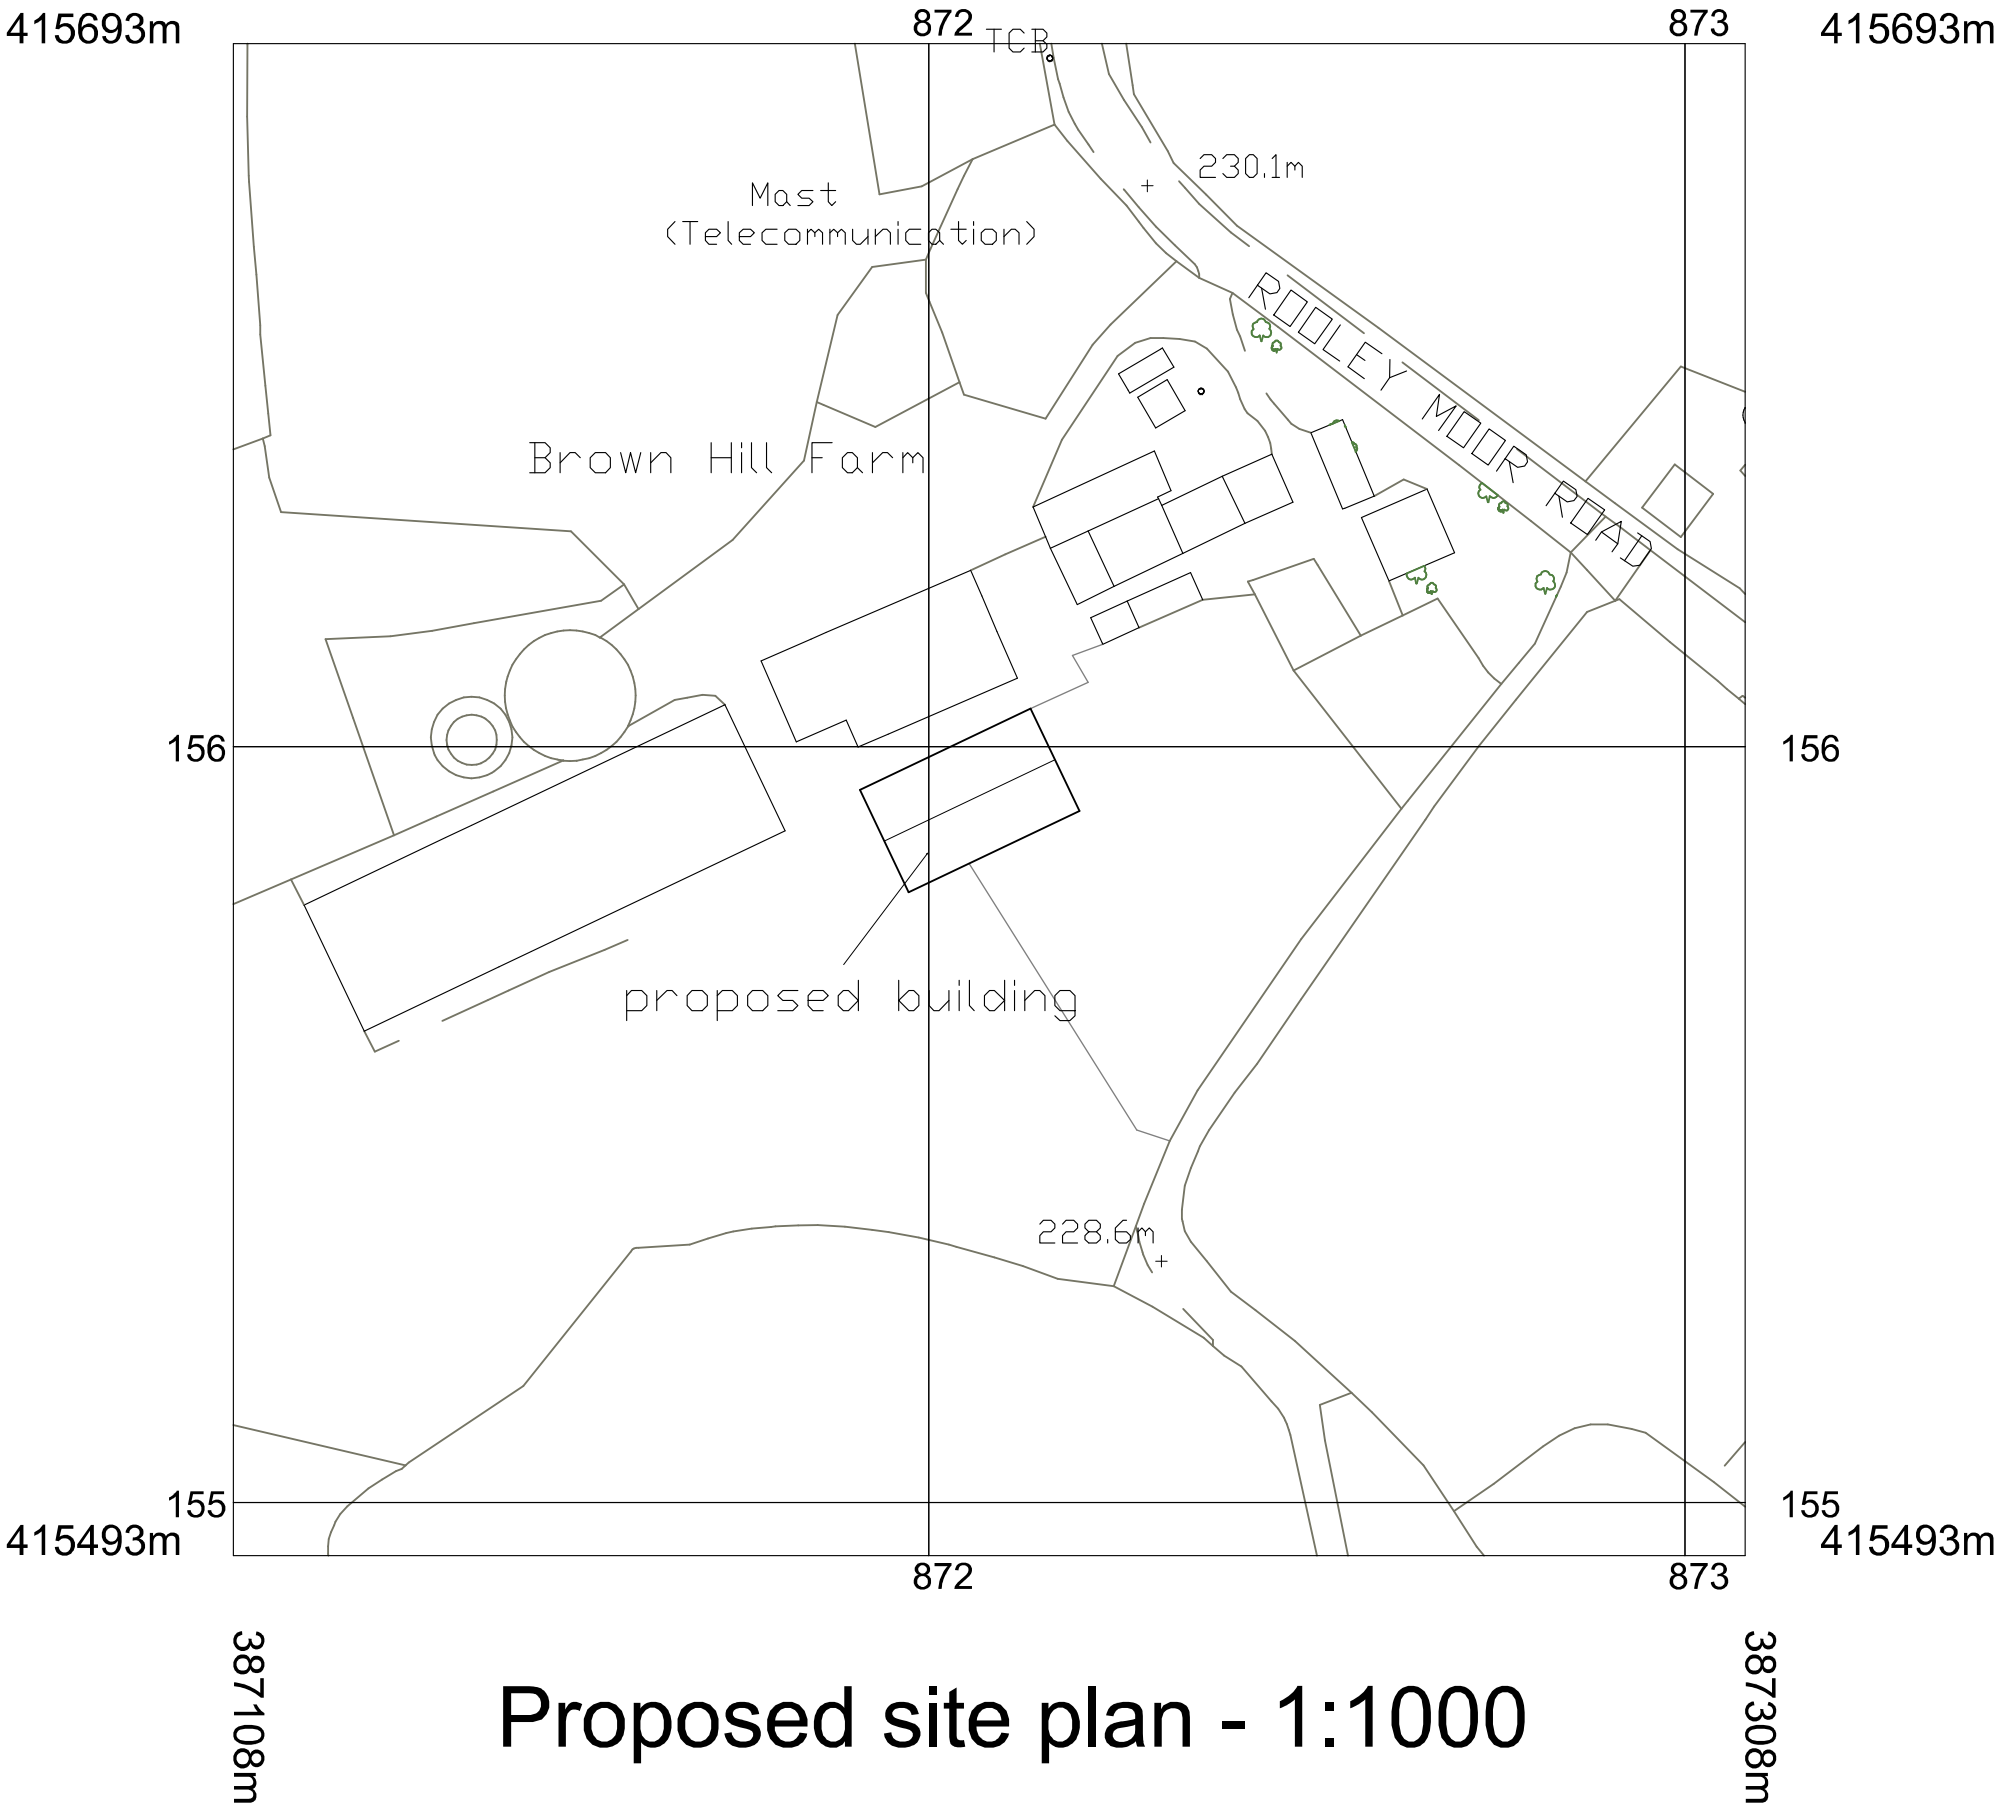



DO NOT SCALE EXCEPT FOR PLANNING APPLICATION PURPOSES. USE FIGURED DIMENSIONS.
ANY DISCREPANCIES ARE TO BE REPORTED TO THIS OFFICE PRIOR TO THE CONTINUANCE OF WORKS.
THIS DRAWING IS THE COPYRIGHT OF MALCOLM B J PERCY, BUILDING DESIGN & PLANNING CONSULTANCY, &
MUST NOT BE REPRODUCED IN ANY FORMAT WITHOUT THE PRIOR WRITTEN AGREEMENT OF THIS OFFICE.

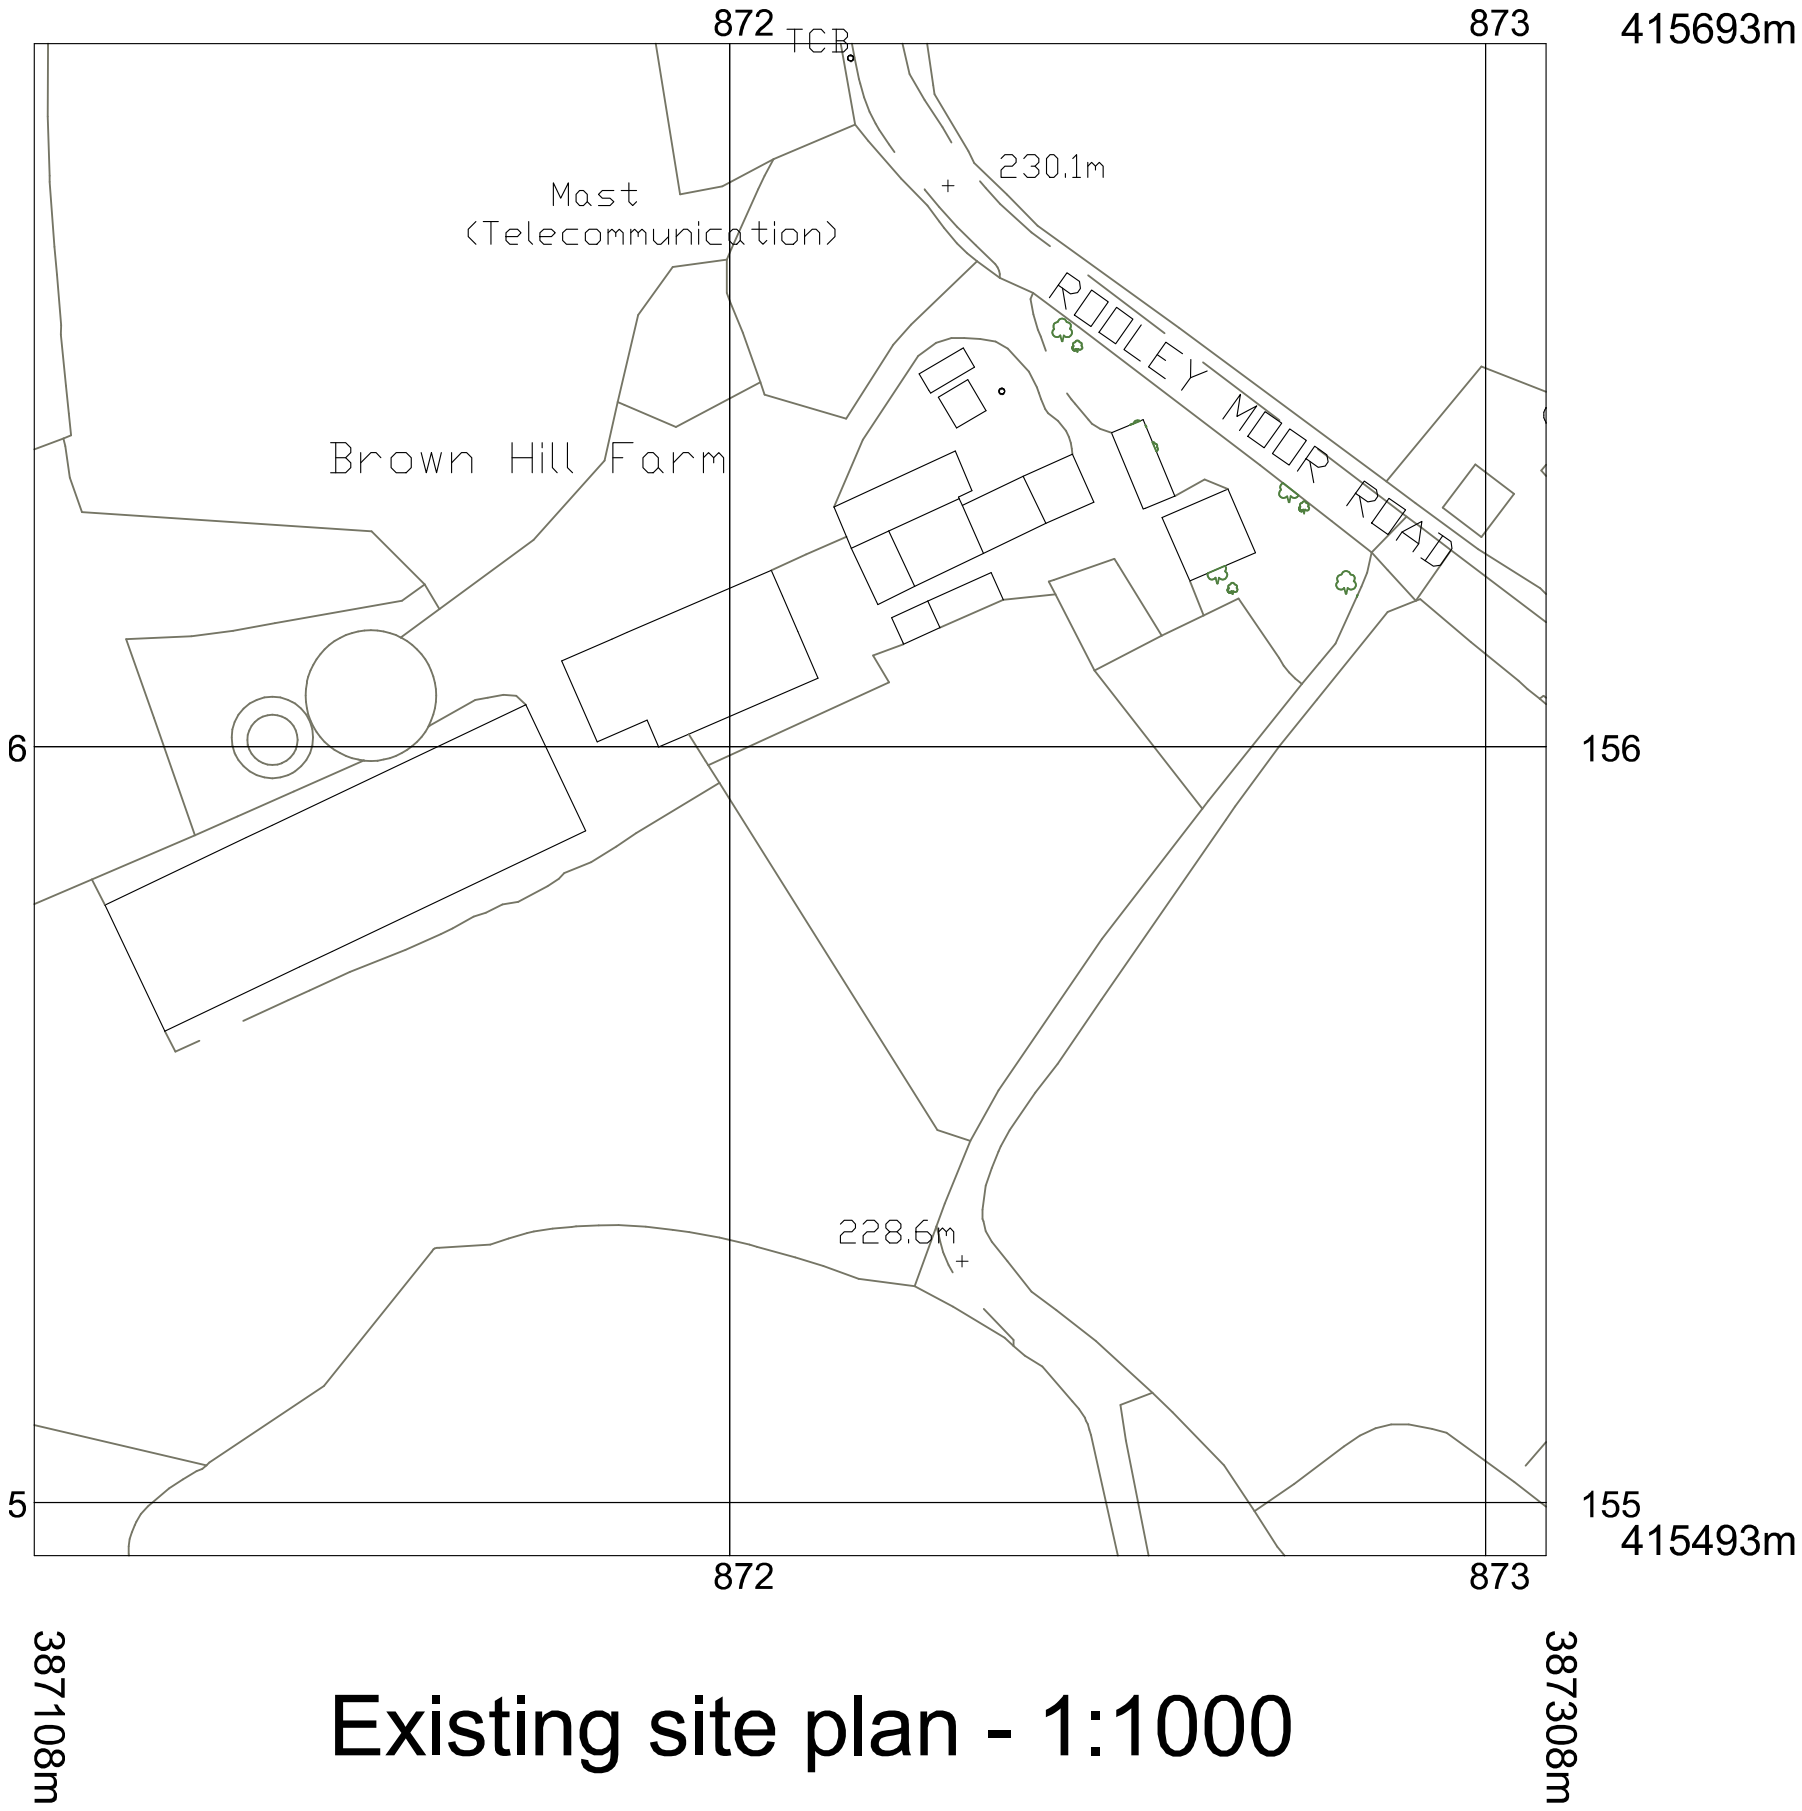

Malcolm B. J. Percy, 5, Chorley Green Farm Barns, Nantwich Road, Chorley, Cheshire, CW5 8JR.
E-mail : malcolmpercy@hotmail.com
Mobile : 07802 663325

BUILDING DESIGN
AND PLANNING

Consultancy

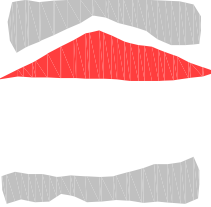

PROJECT DETACHED AGRICULTURAL BUILDING,
BROWN HILL FARM, ROOLEY MOOR ROAD,
LANEHEAD, ROCHDALE, OL12 6BN.

CLIENT MR. G. & MR. J. BRIERLEY.

TITLE EXISTING & PROPOSED SITE PLANS.

DATE	SCALE	DRAWN BY	DRAWING NO.	REVISION
July 2022	1:1000 @ A2	mbjp	2175.04	