




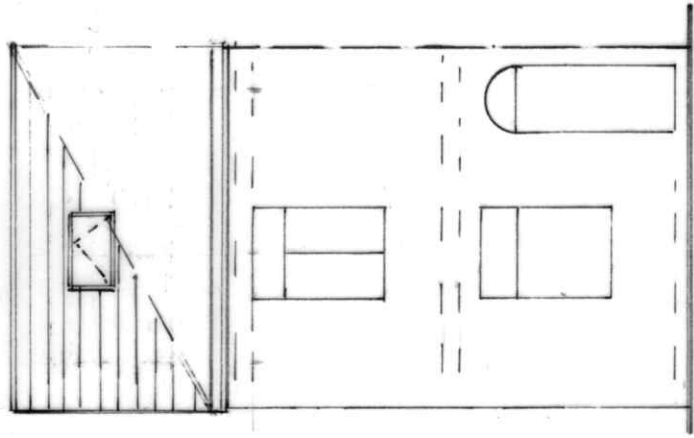


FRONT ELEVATION
(PROPOSED)

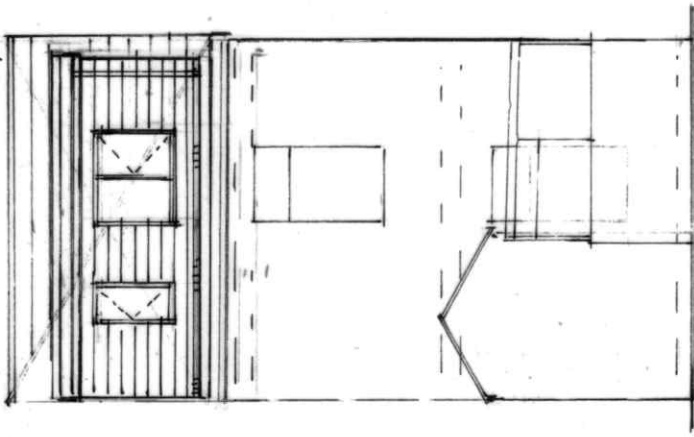

REAR ELEVATION
(PROPOSED)

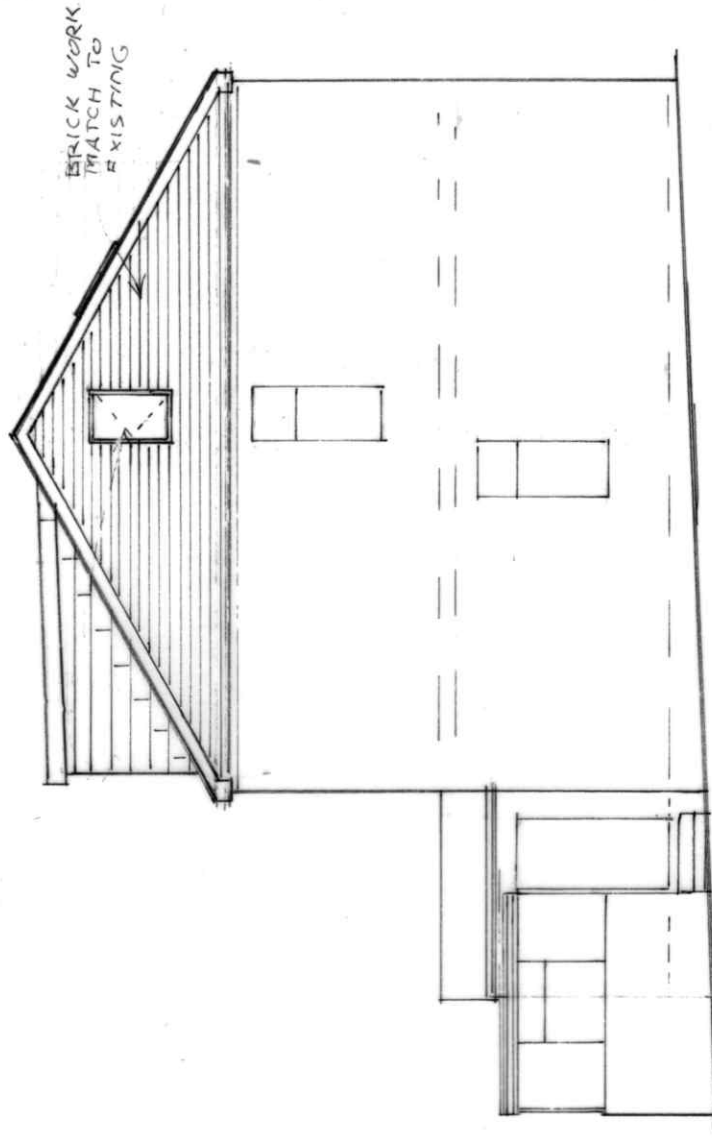

SIDE ELEVATION
(PROPOSED)

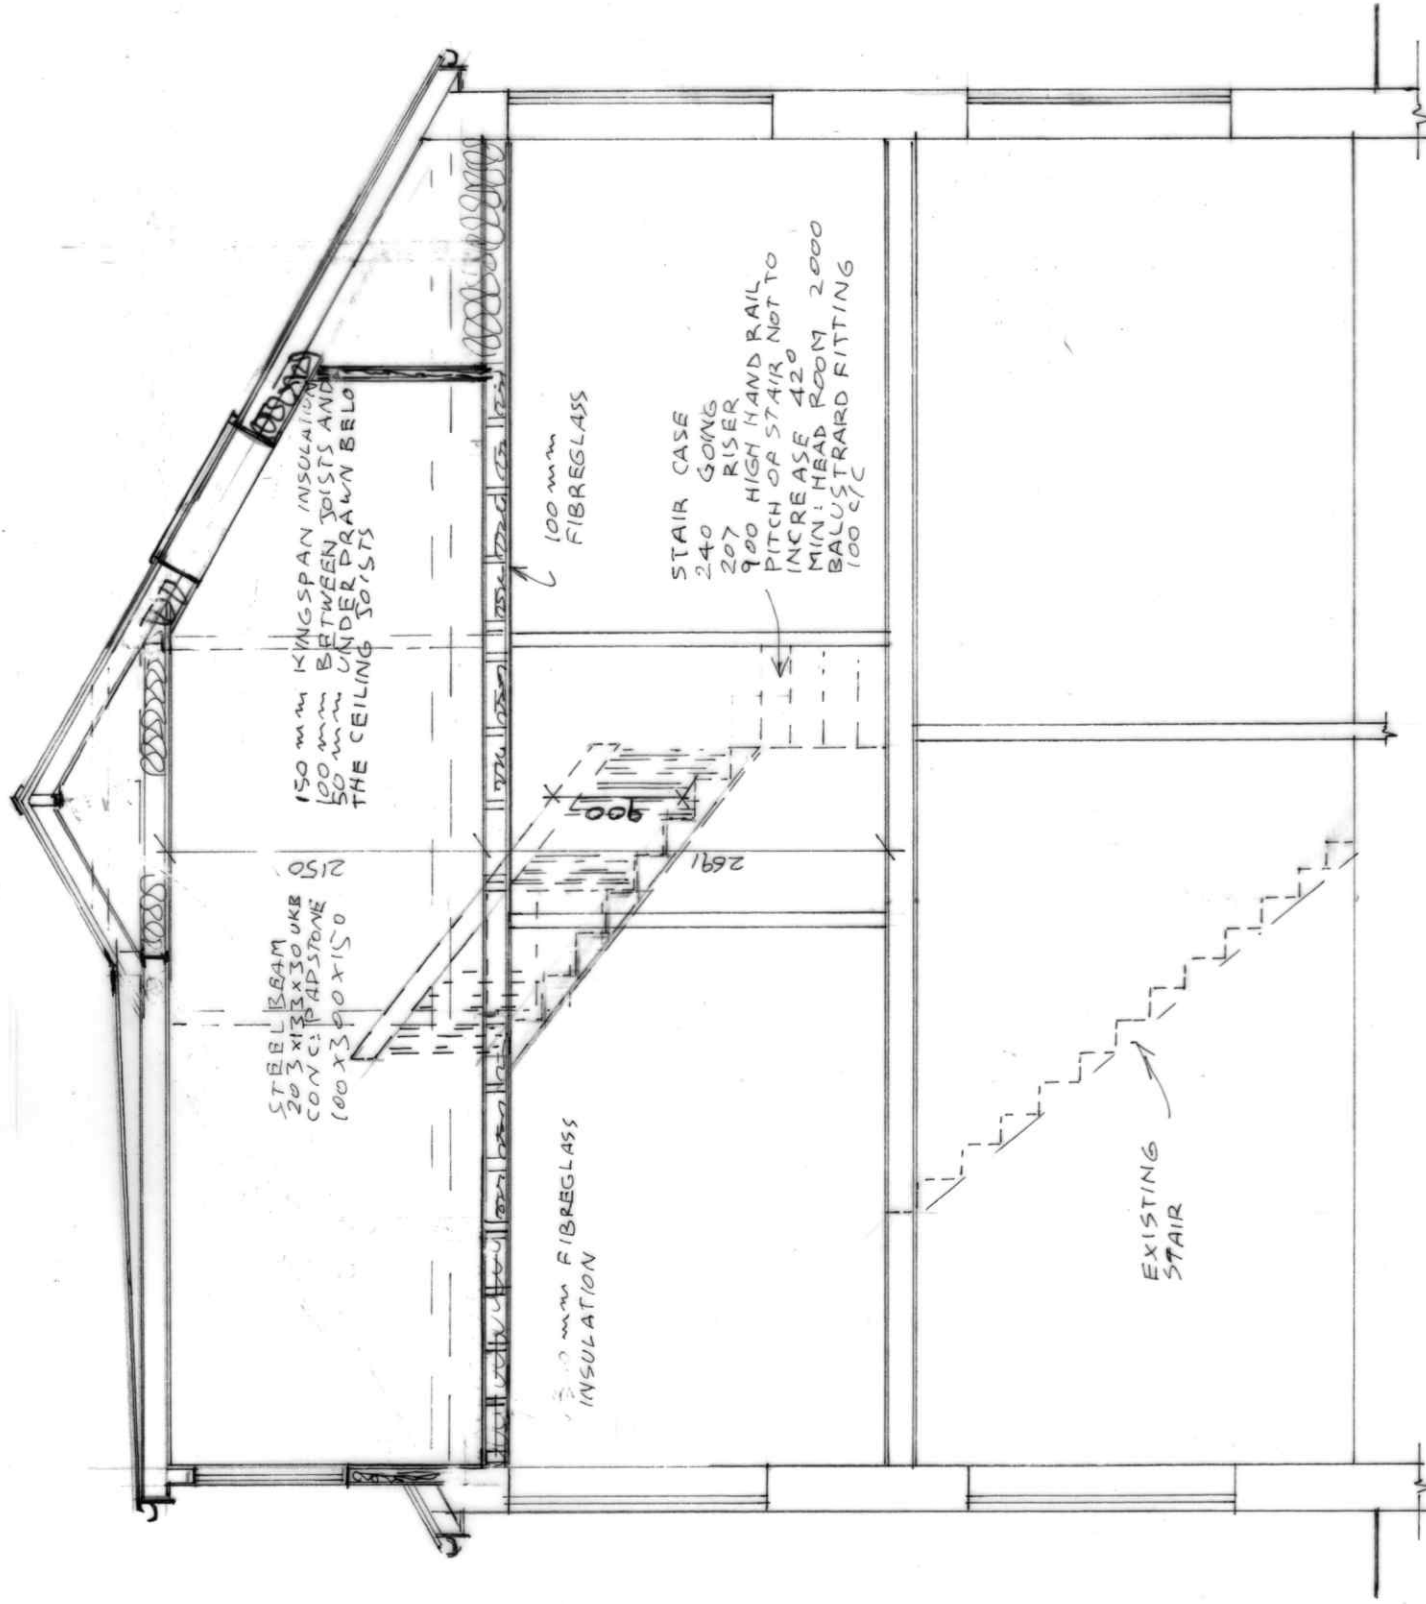

SECTION A.A

BUILDING DESIGN SERVICES
M. FAROOQ
6 Stock Close, Shawclough, Rochdale OL12 6BB
Tel: 01706 712231 Mob: 07967605763

PROPOSED DORMER EXTENSION AND GABLE WALL AT
28 SOUTH STREET ROCHDALE OL16 2ER

For: Mr & Mrs JEHangir AHMED

Section	Scale 1:50	A 1914/3
Elevation	Scale 1:100	