


ATTIC FLOOR PLAN
as proposed
scale 1:50@A3

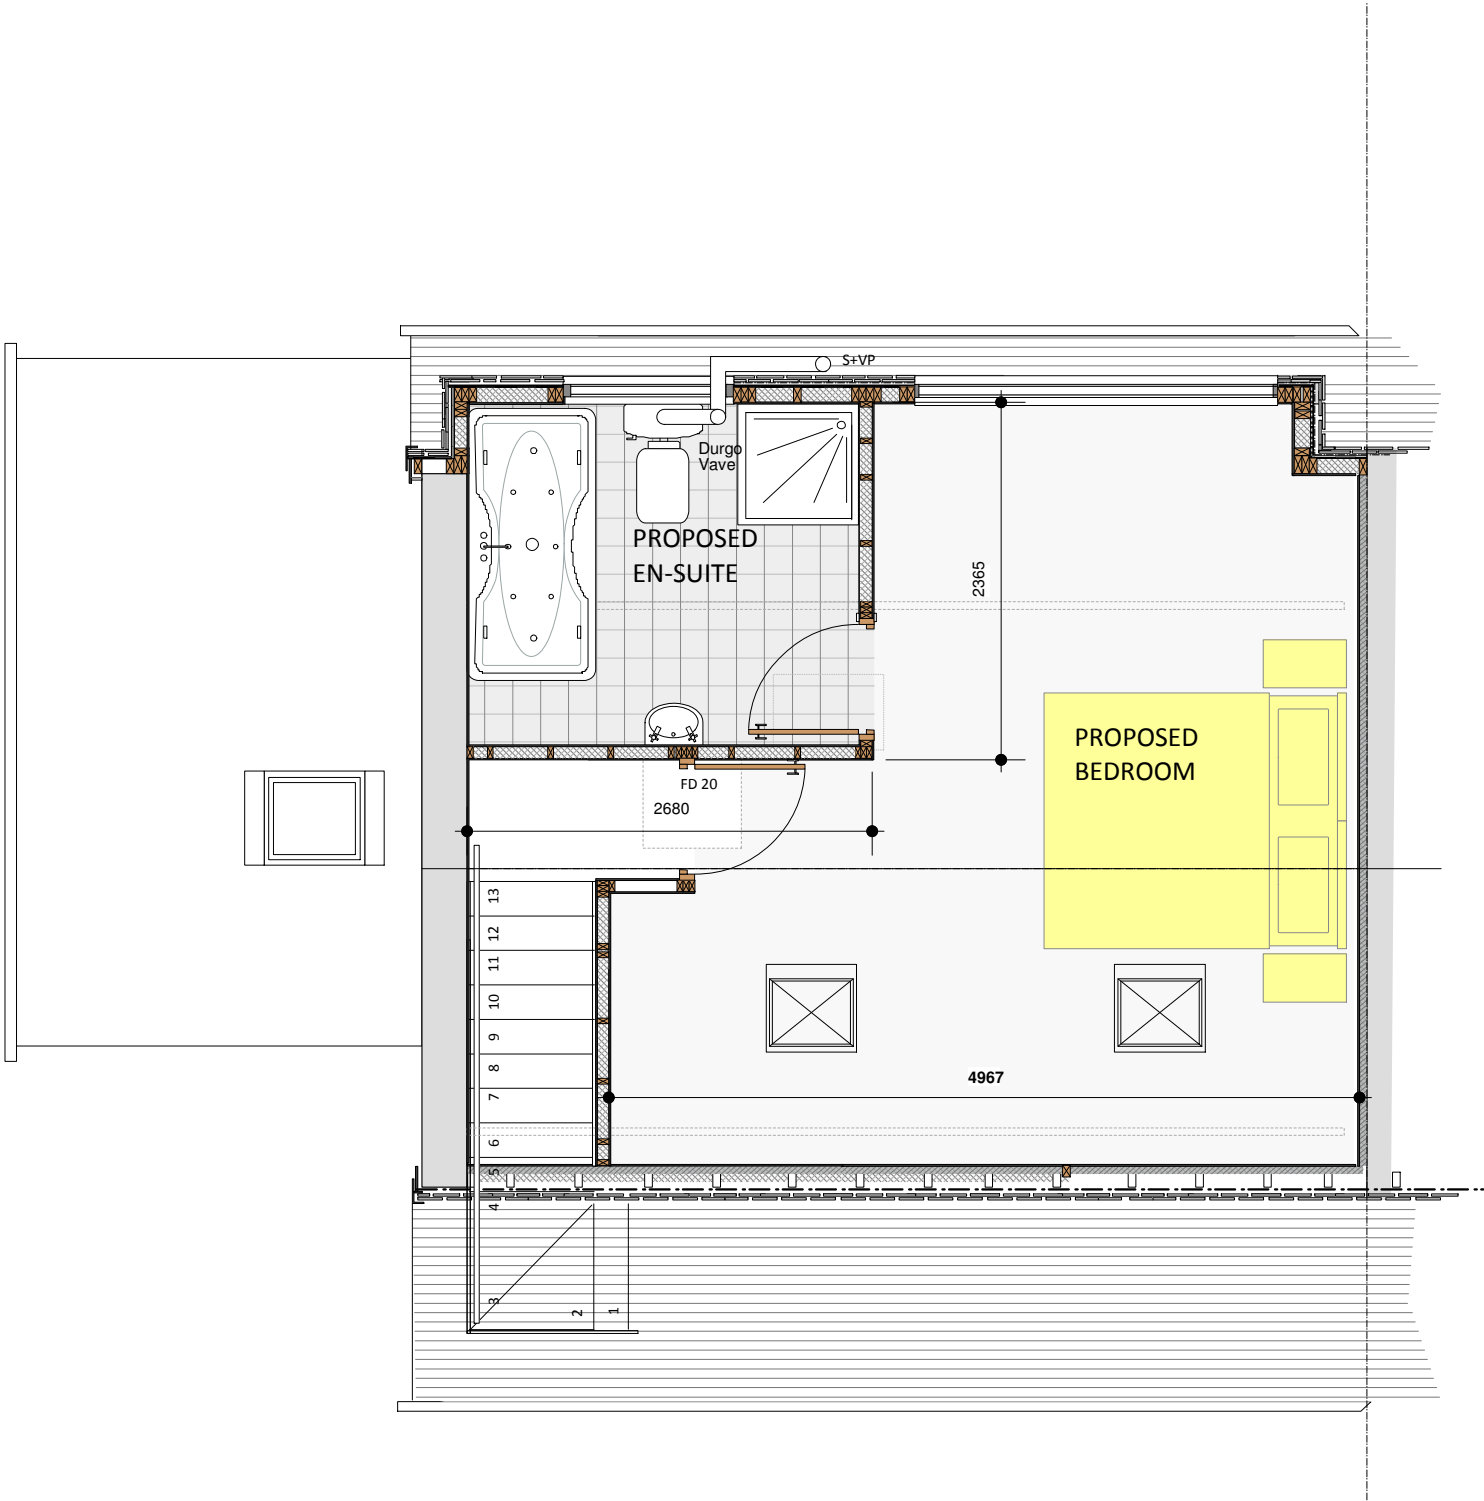

PROVISIONAL COPY
SUBJECT TO PLANNING LAWFUL CONSENT
&
BUILDING REGULATIONS
Use only stamped drawings
Commencement on site before Planning & full
Building Regulation approval at own risk

revisions			

project
Proposed Rear Dormer
Extension
at
2 Lincoln Road, Middleton.
M24 1RH
client
Mr and Mrs D Evans

drawing ATTIC FLOOR as proposed	date March:2024
	drawing 8
	scale as indicated @ A3
status Lawful Consent Submission	rev.