




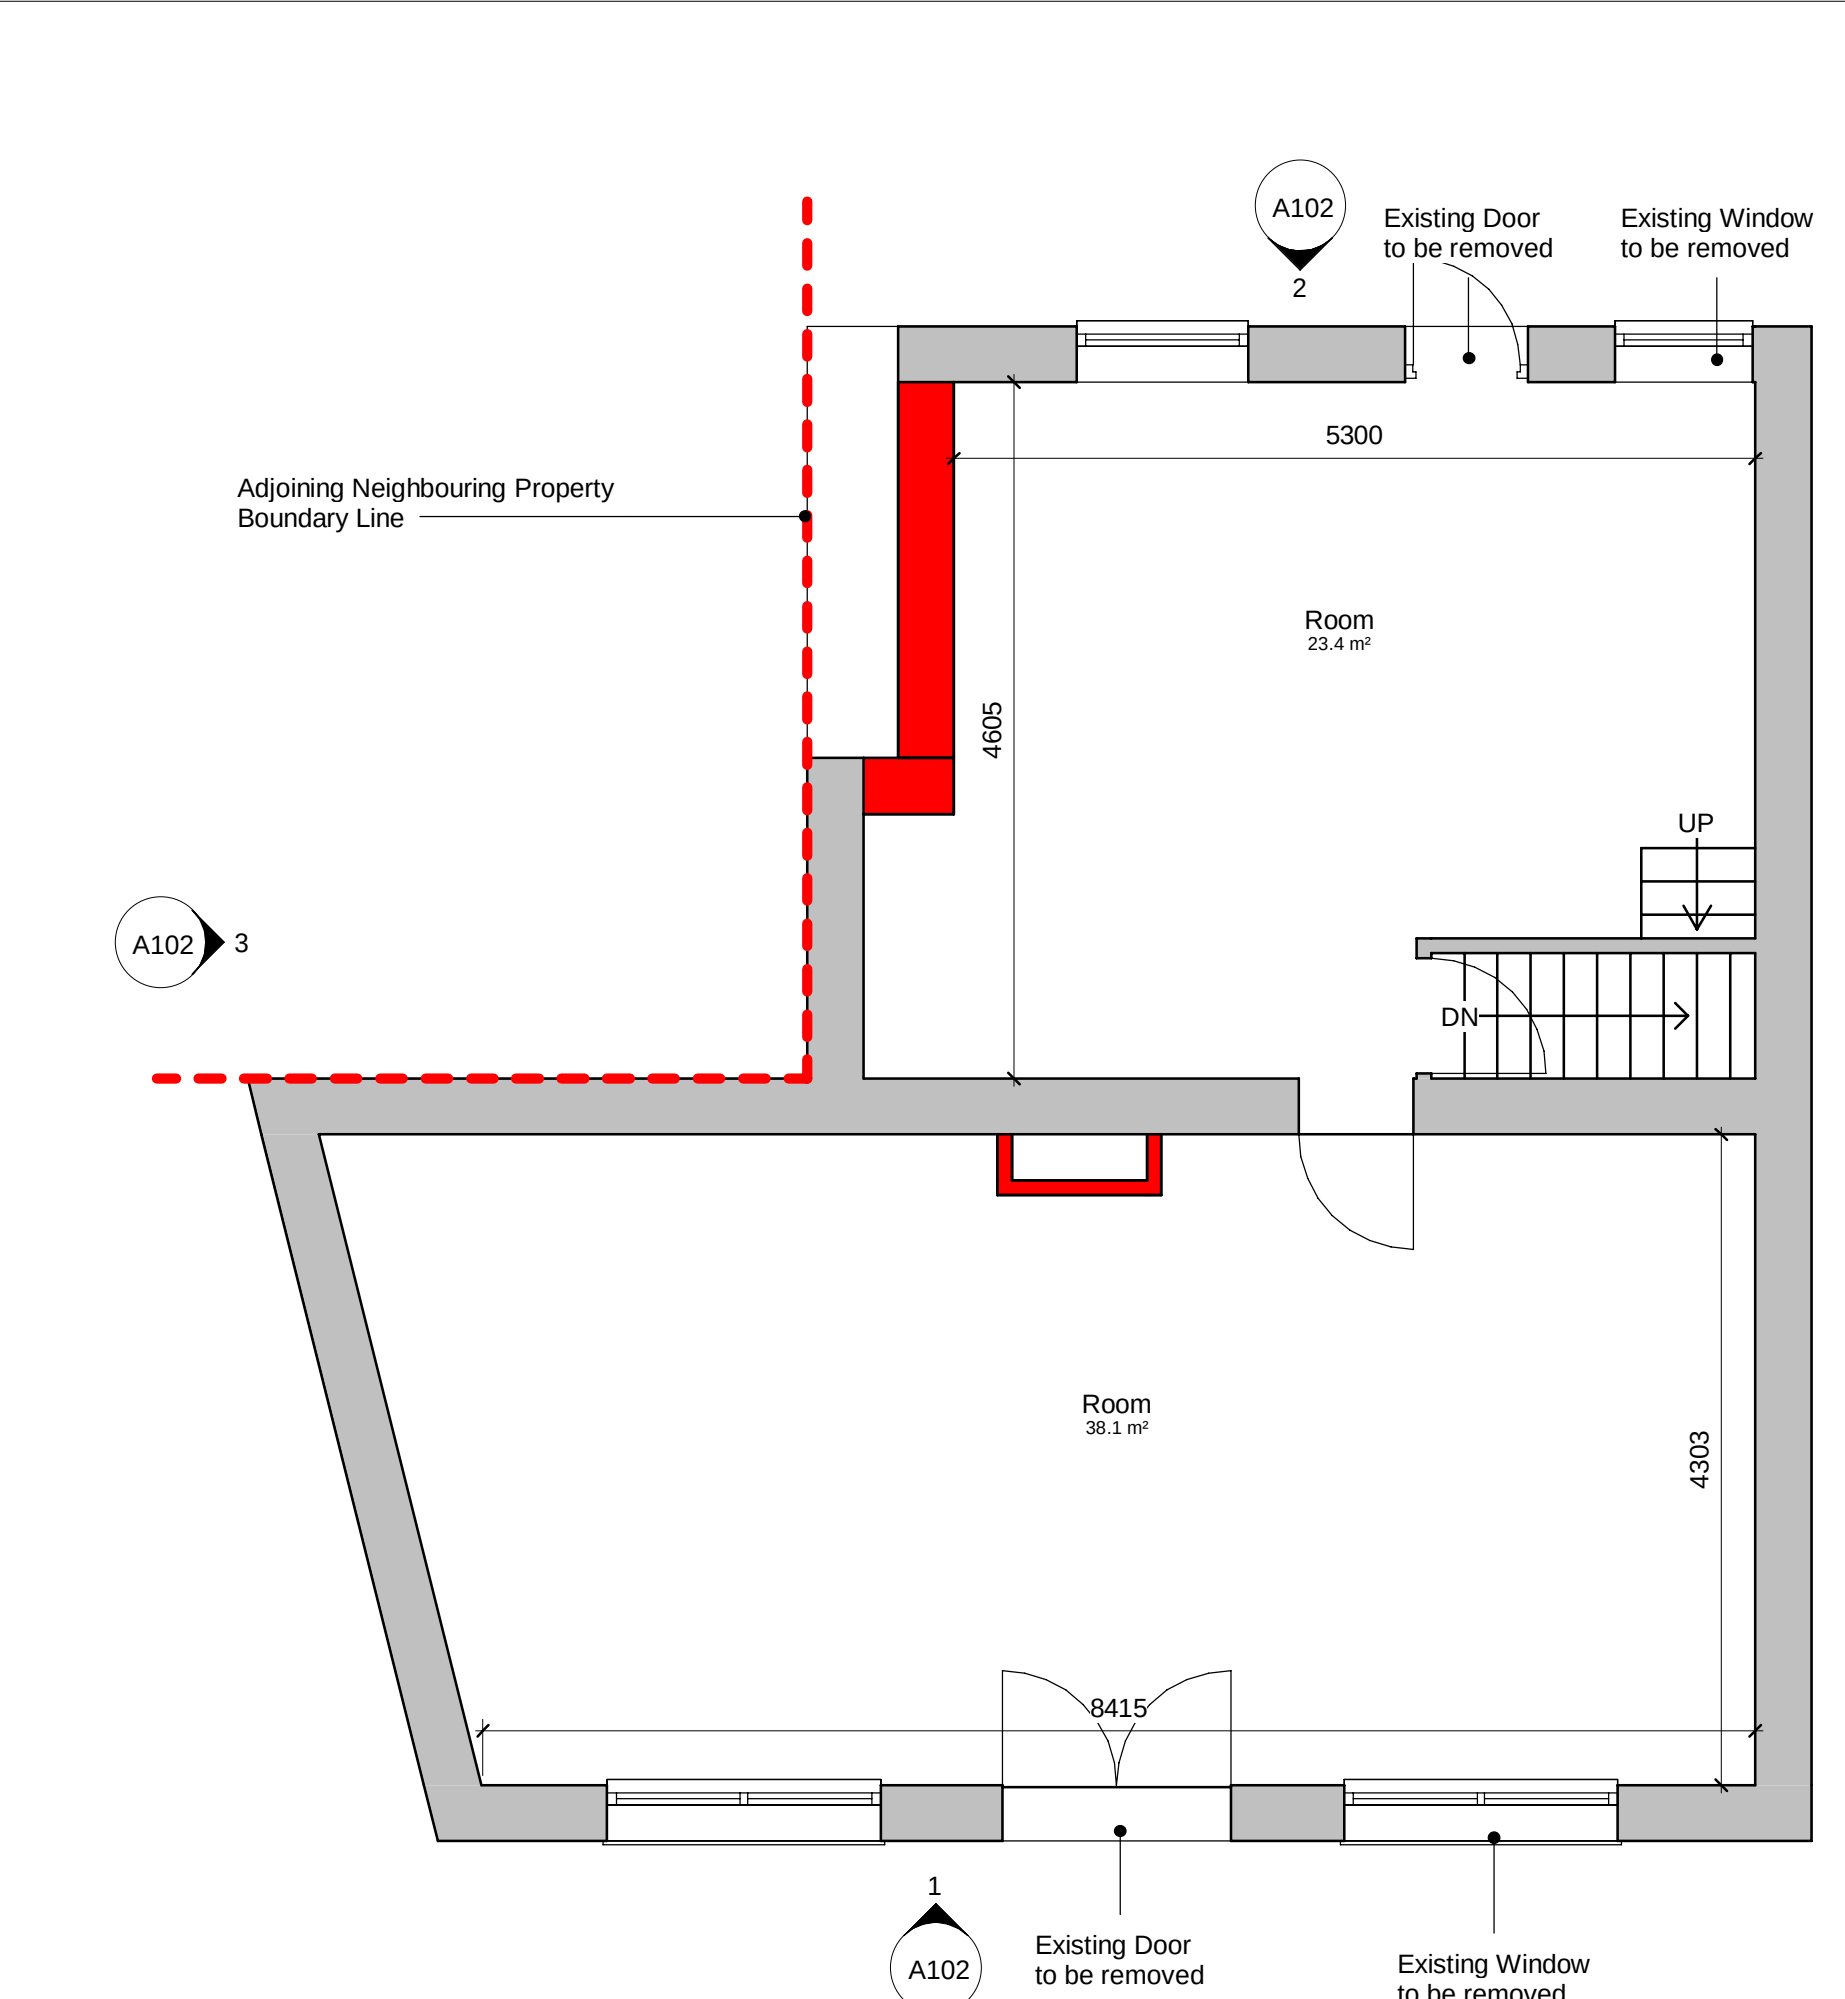


1 Existing Ground Floor Plan
1 : 50

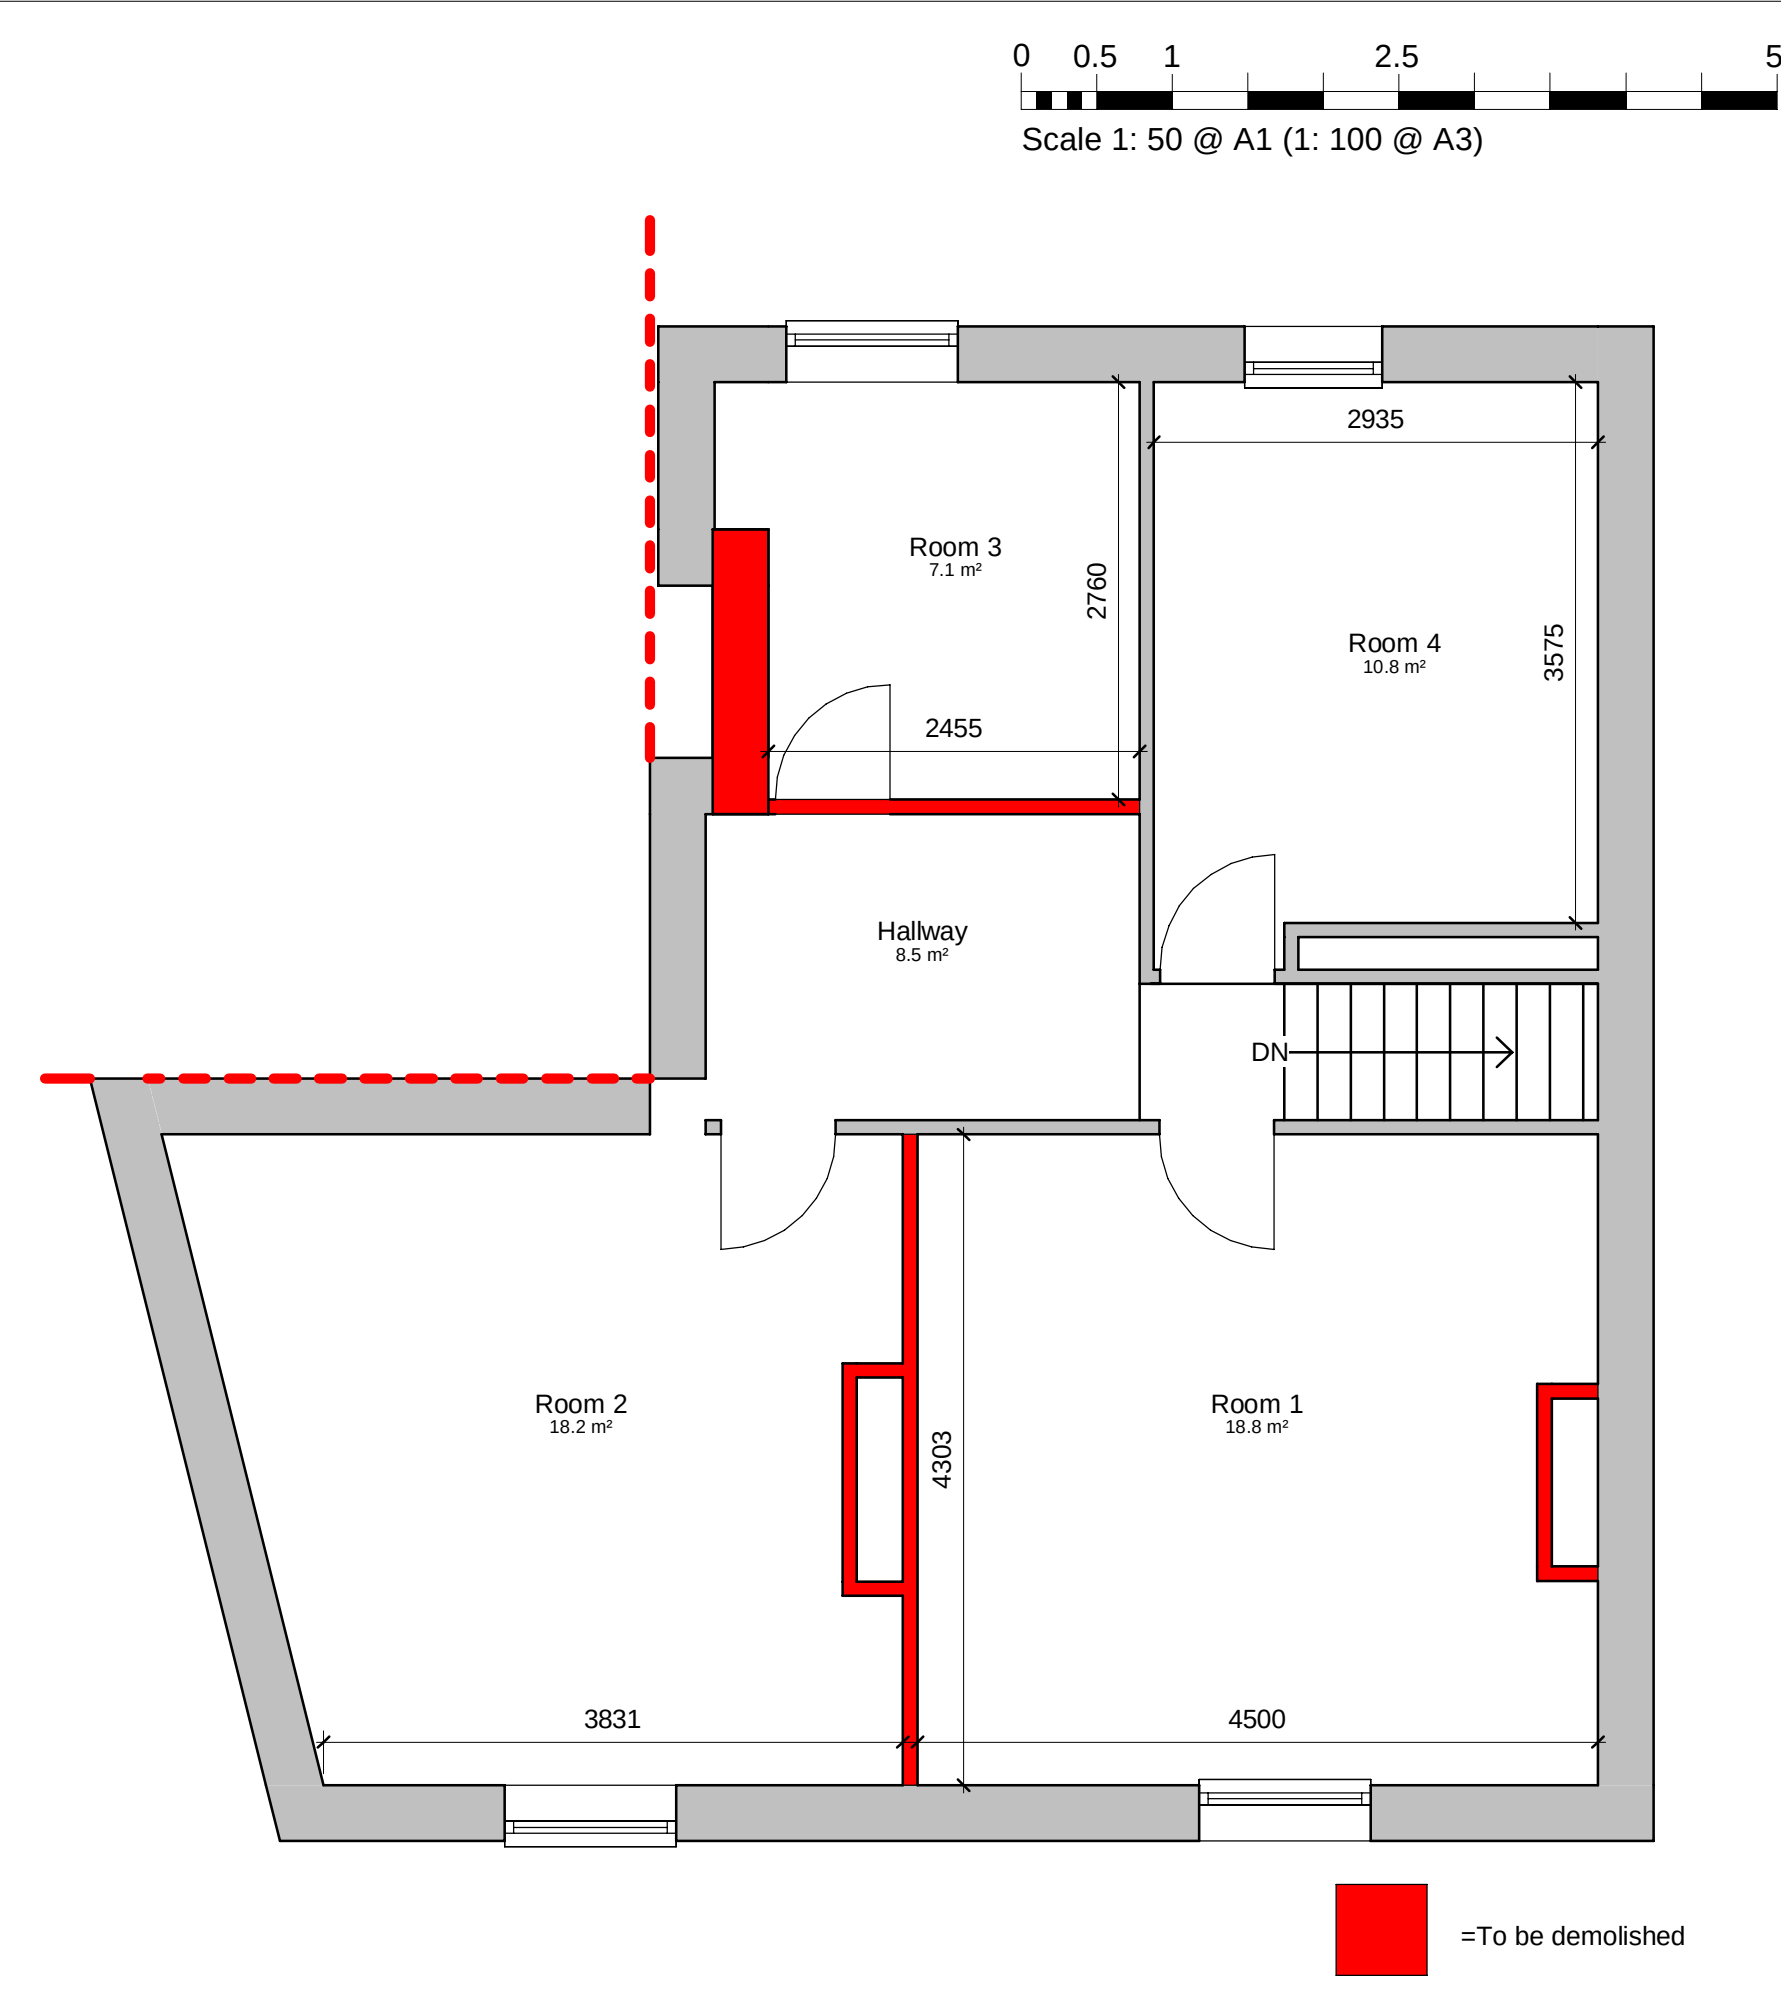


2 Existing First Floor Plan
1 : 50

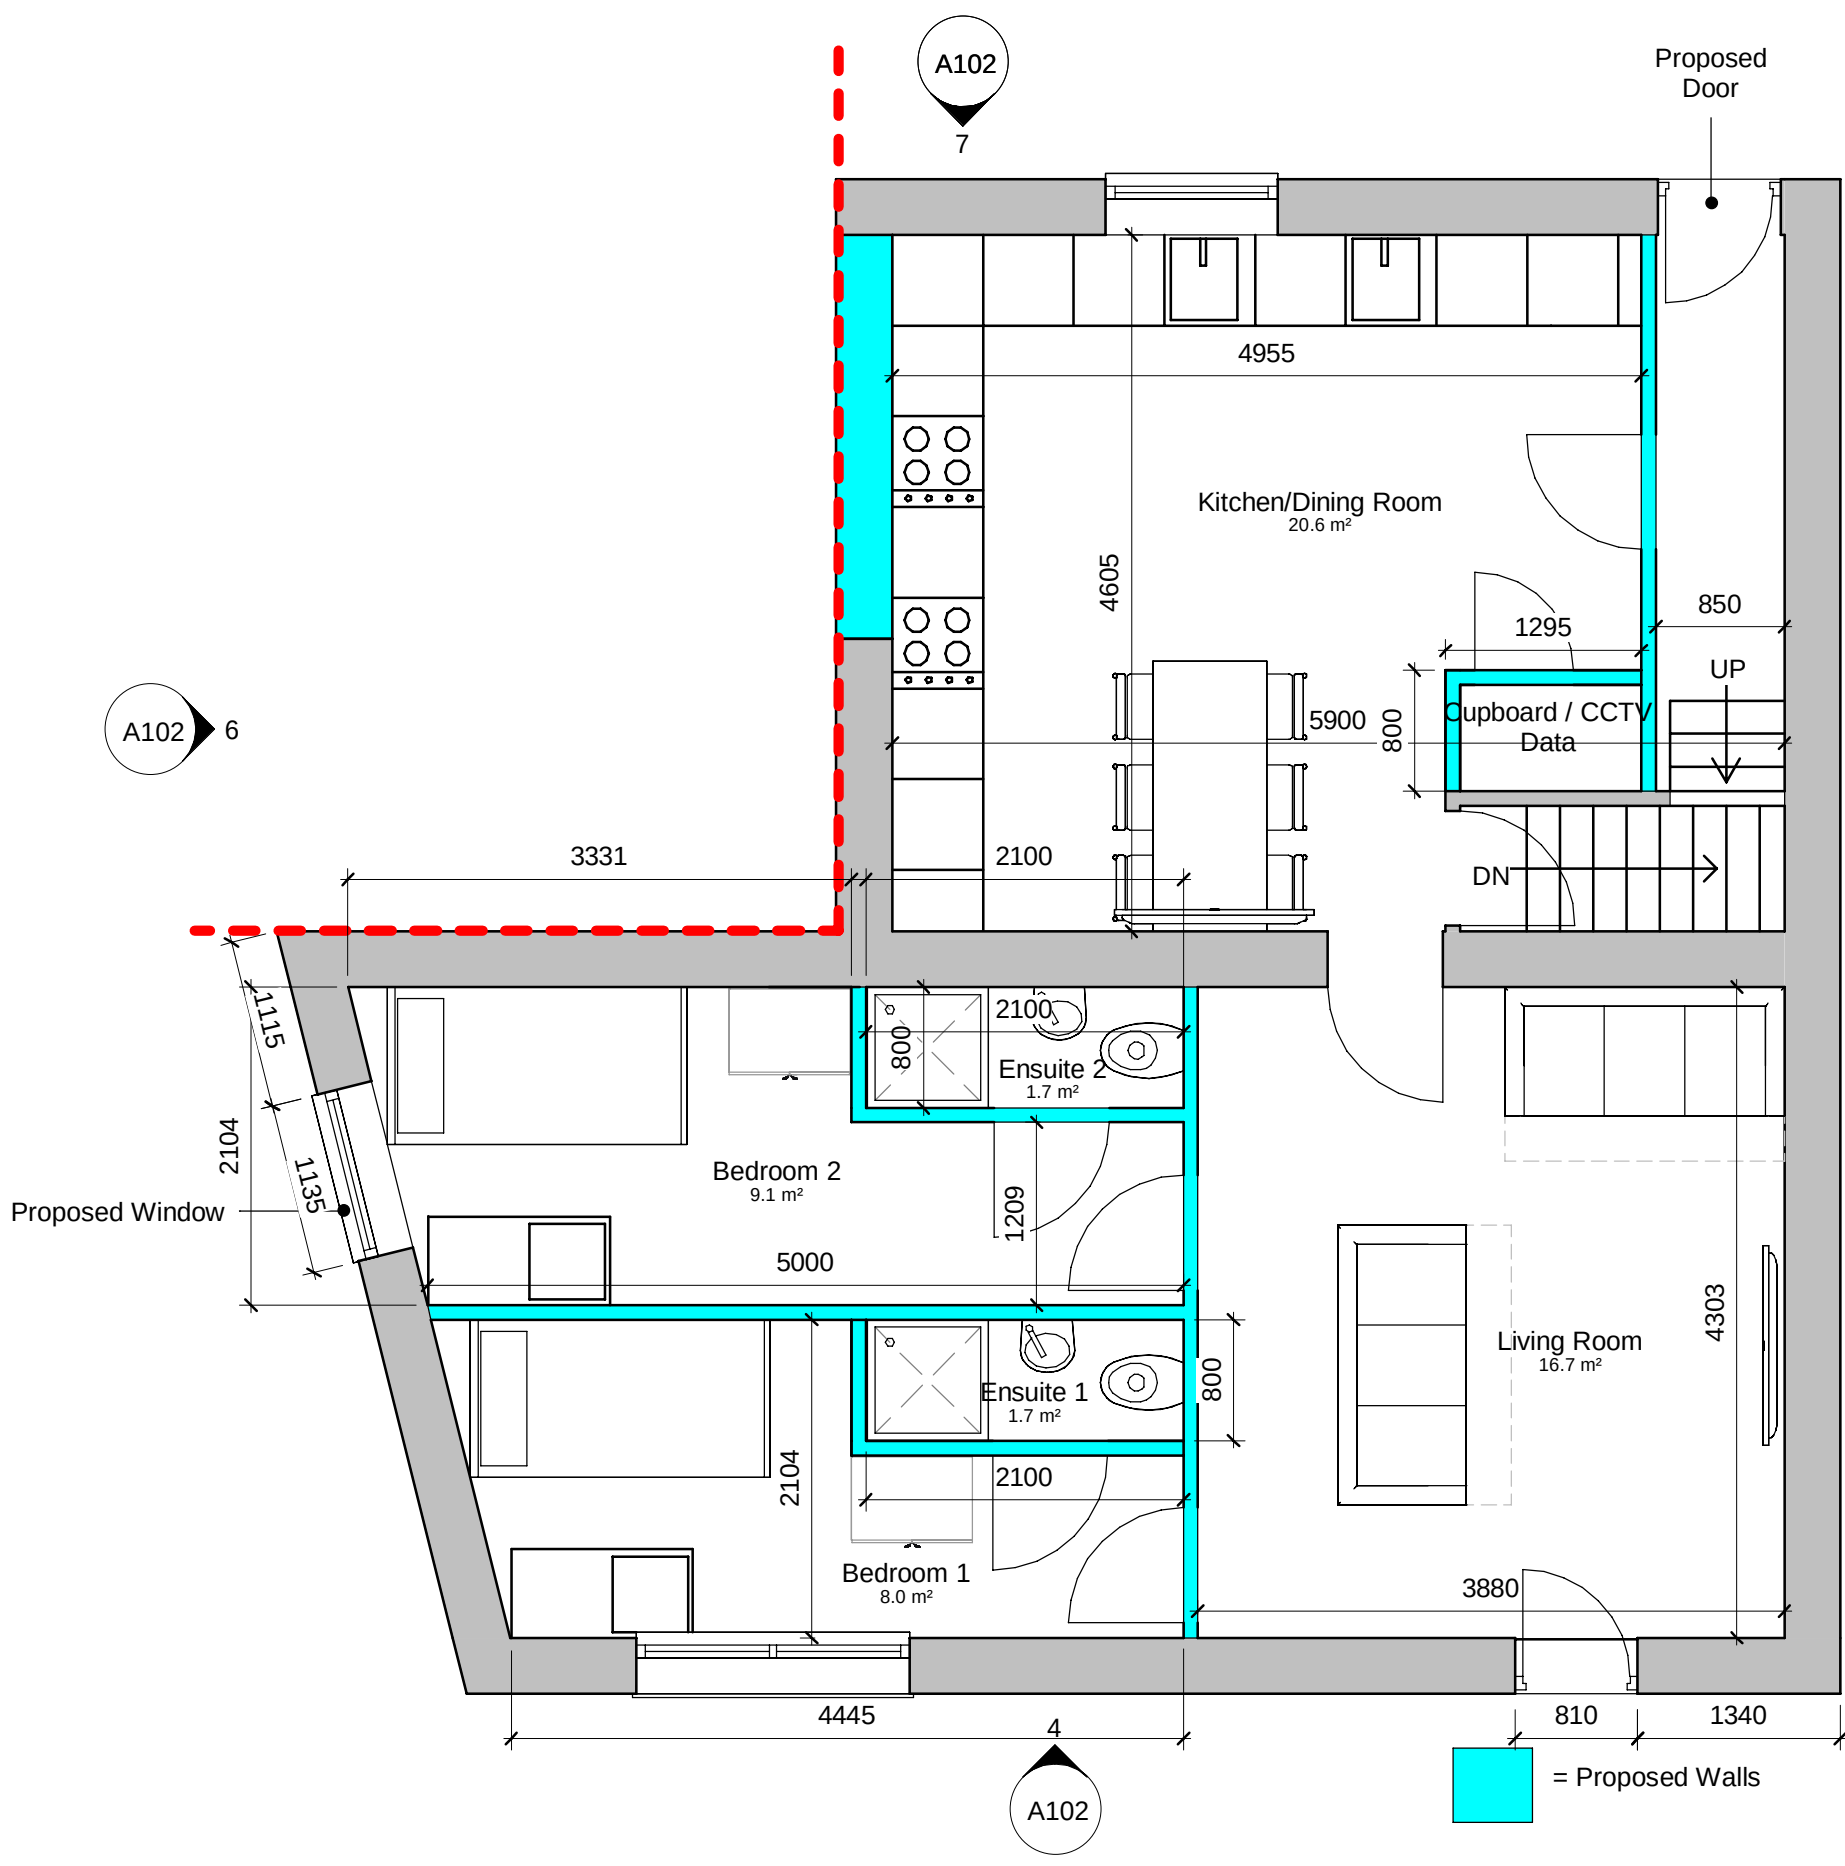


3 Proposed Ground Floor Plan
1 : 50

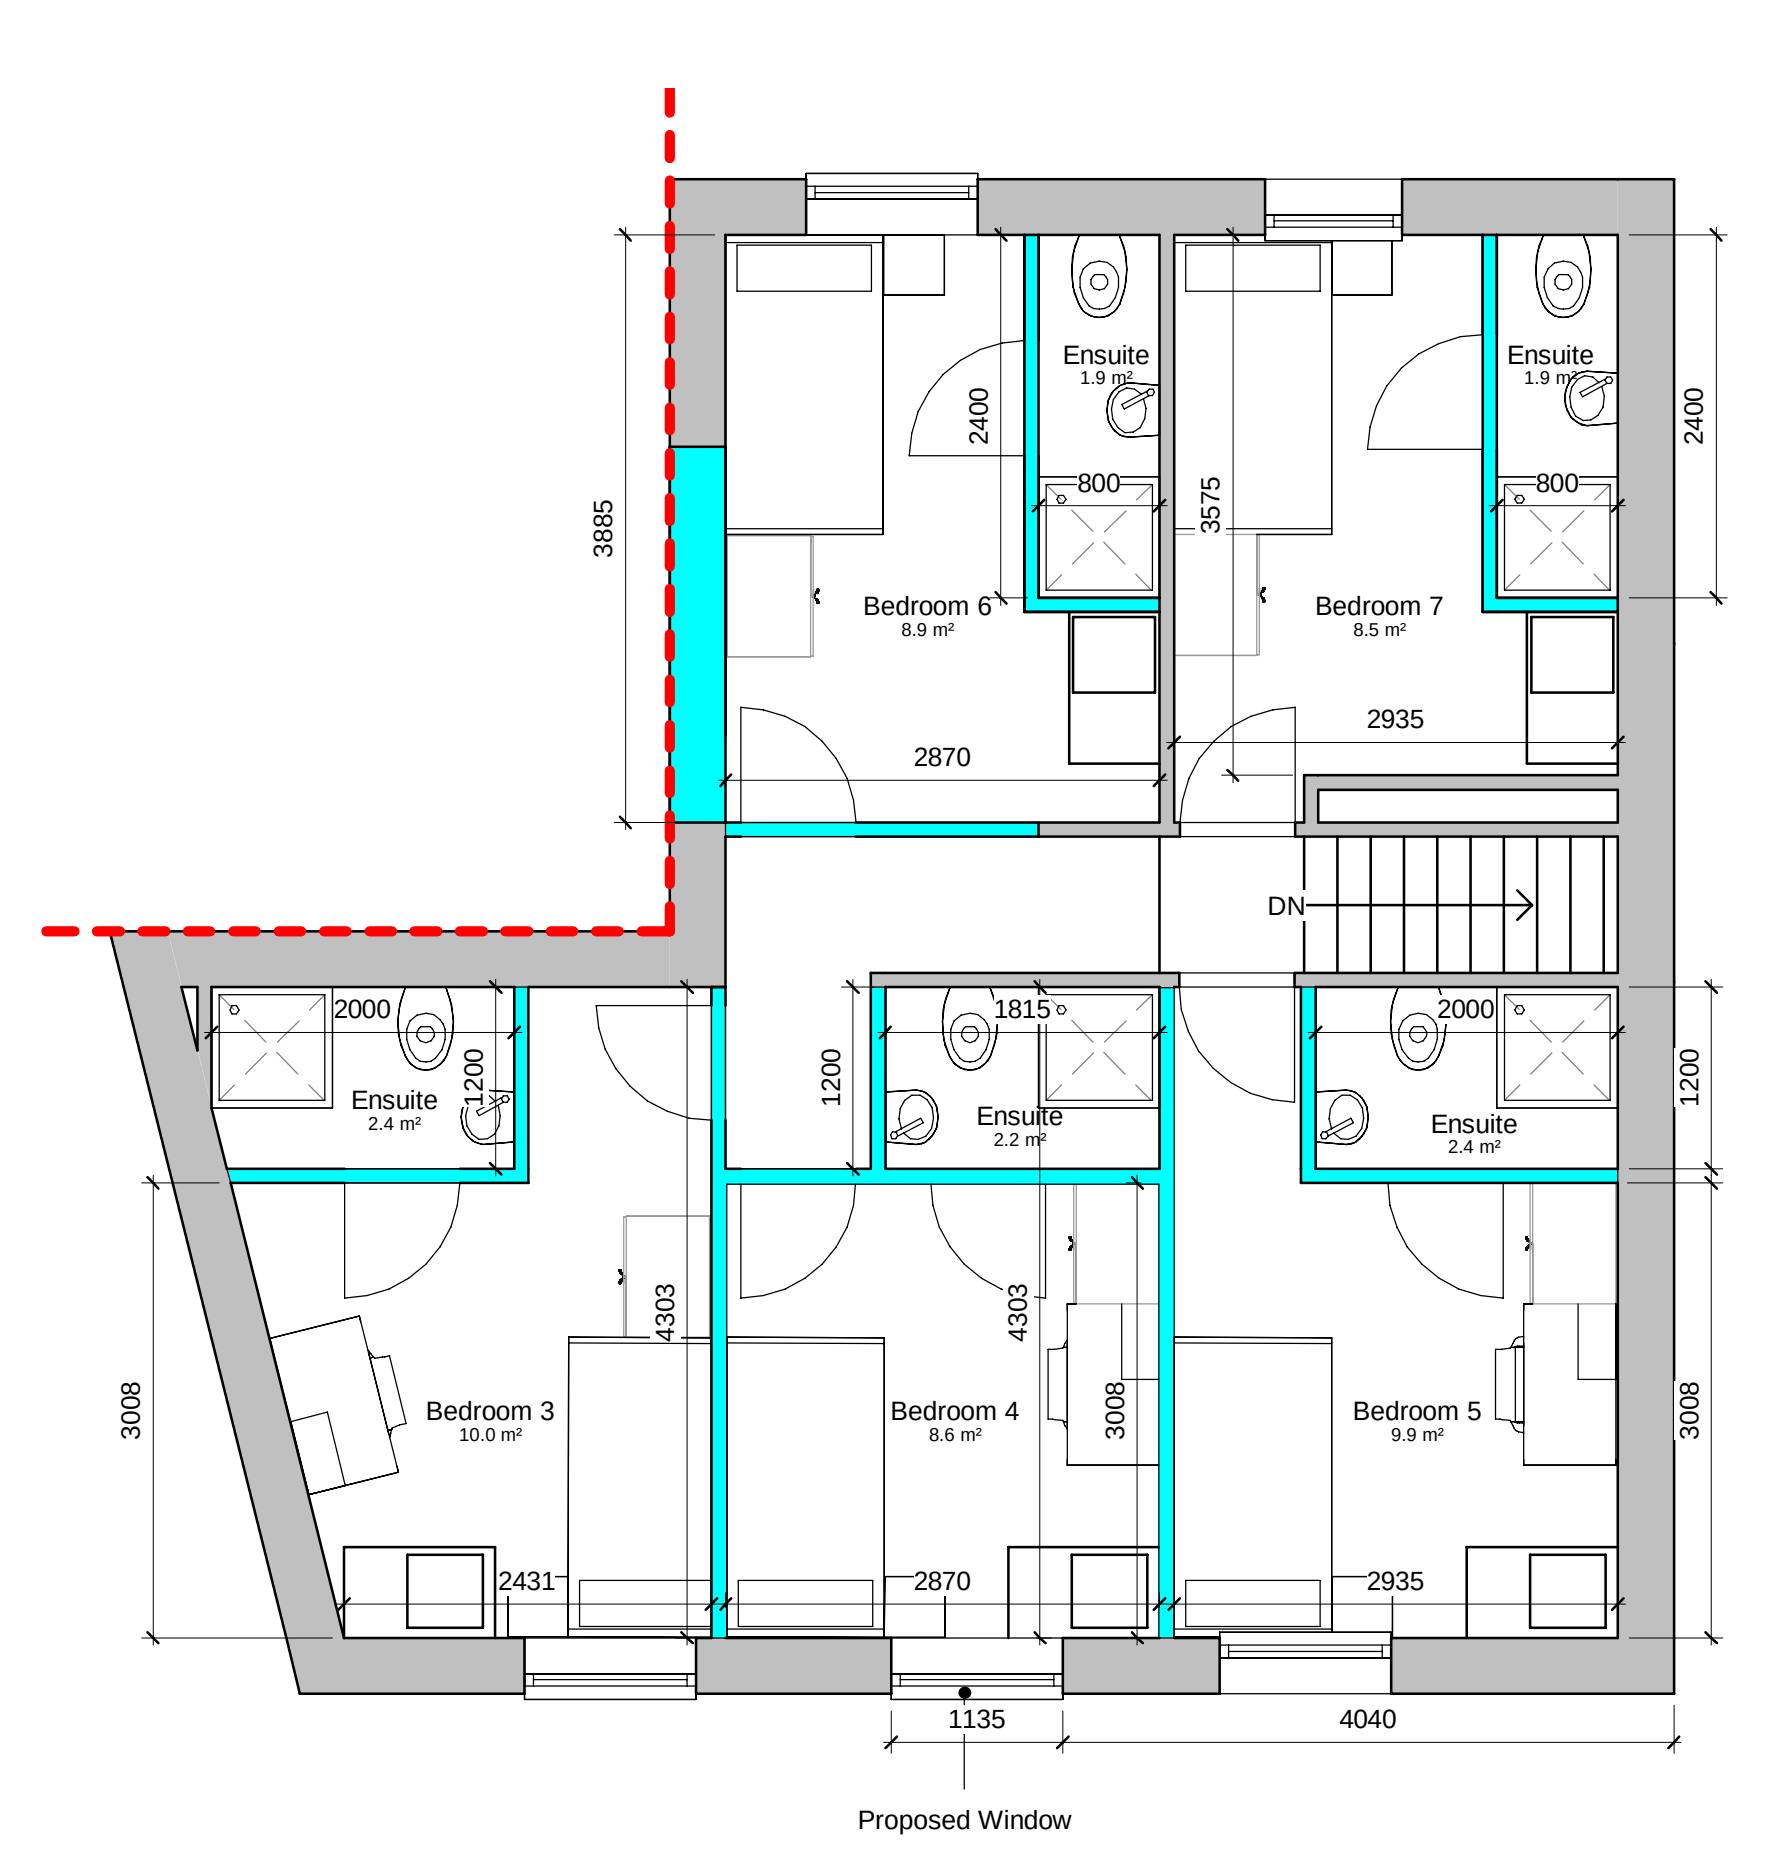

4 Proposed First Floor Plan
1 : 50

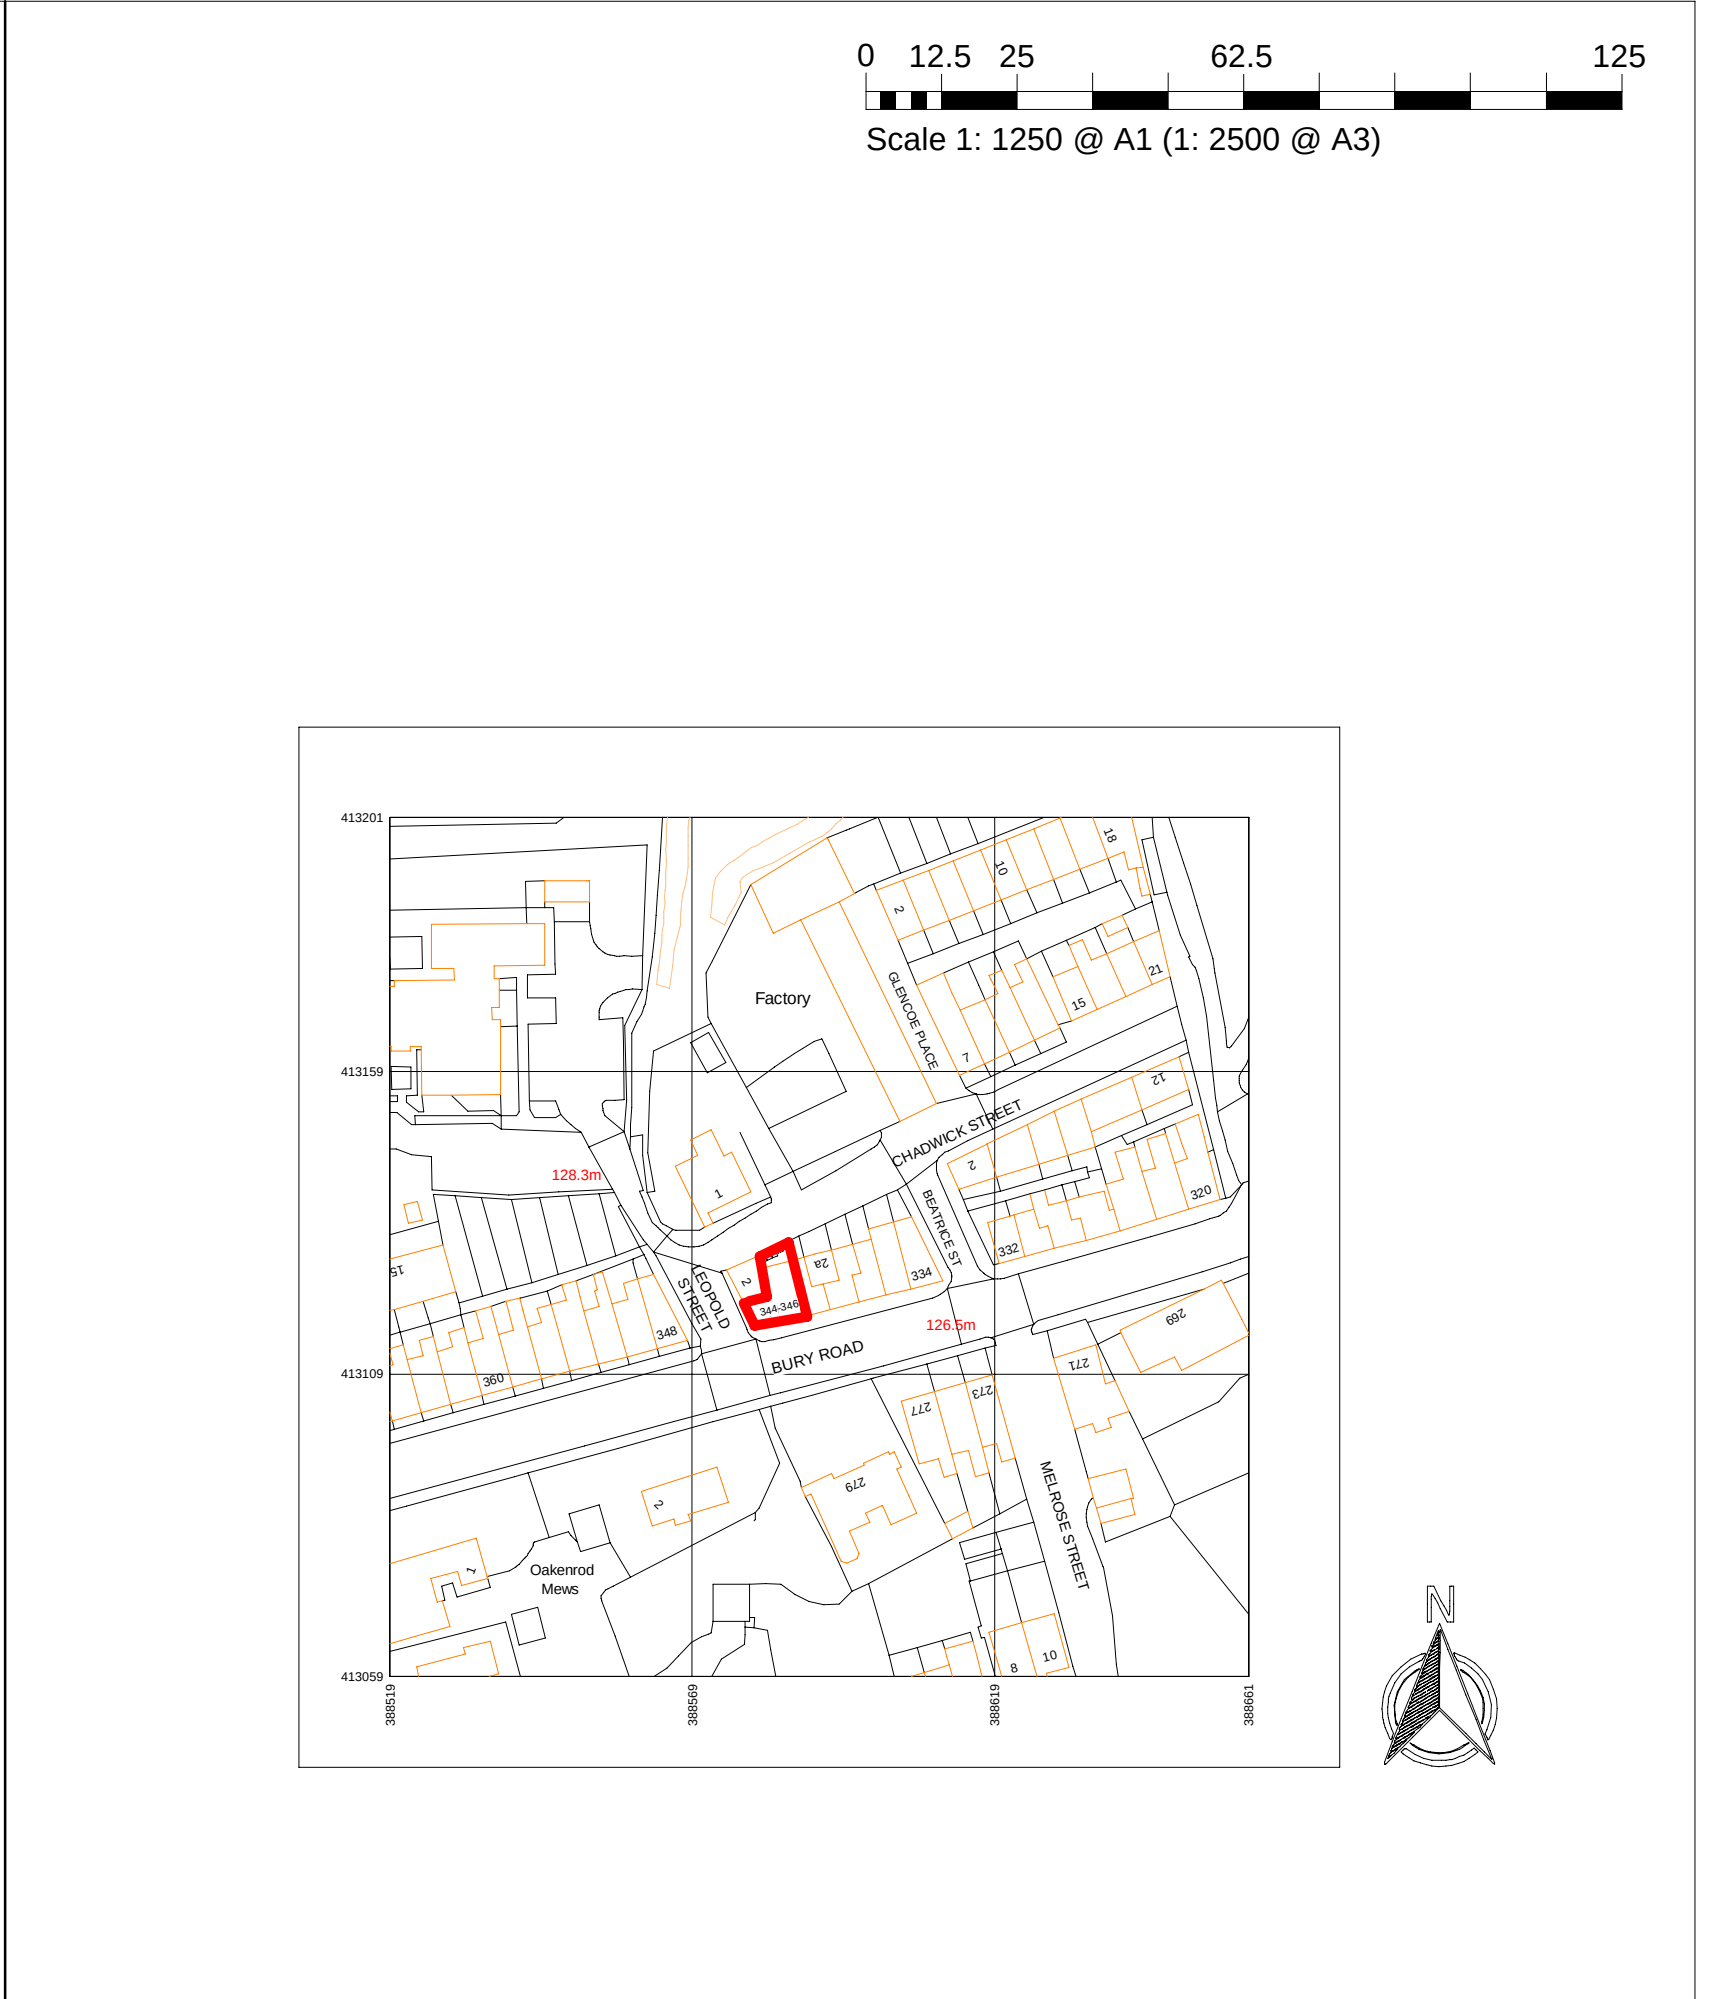

5 Location Plan
1 : 1250

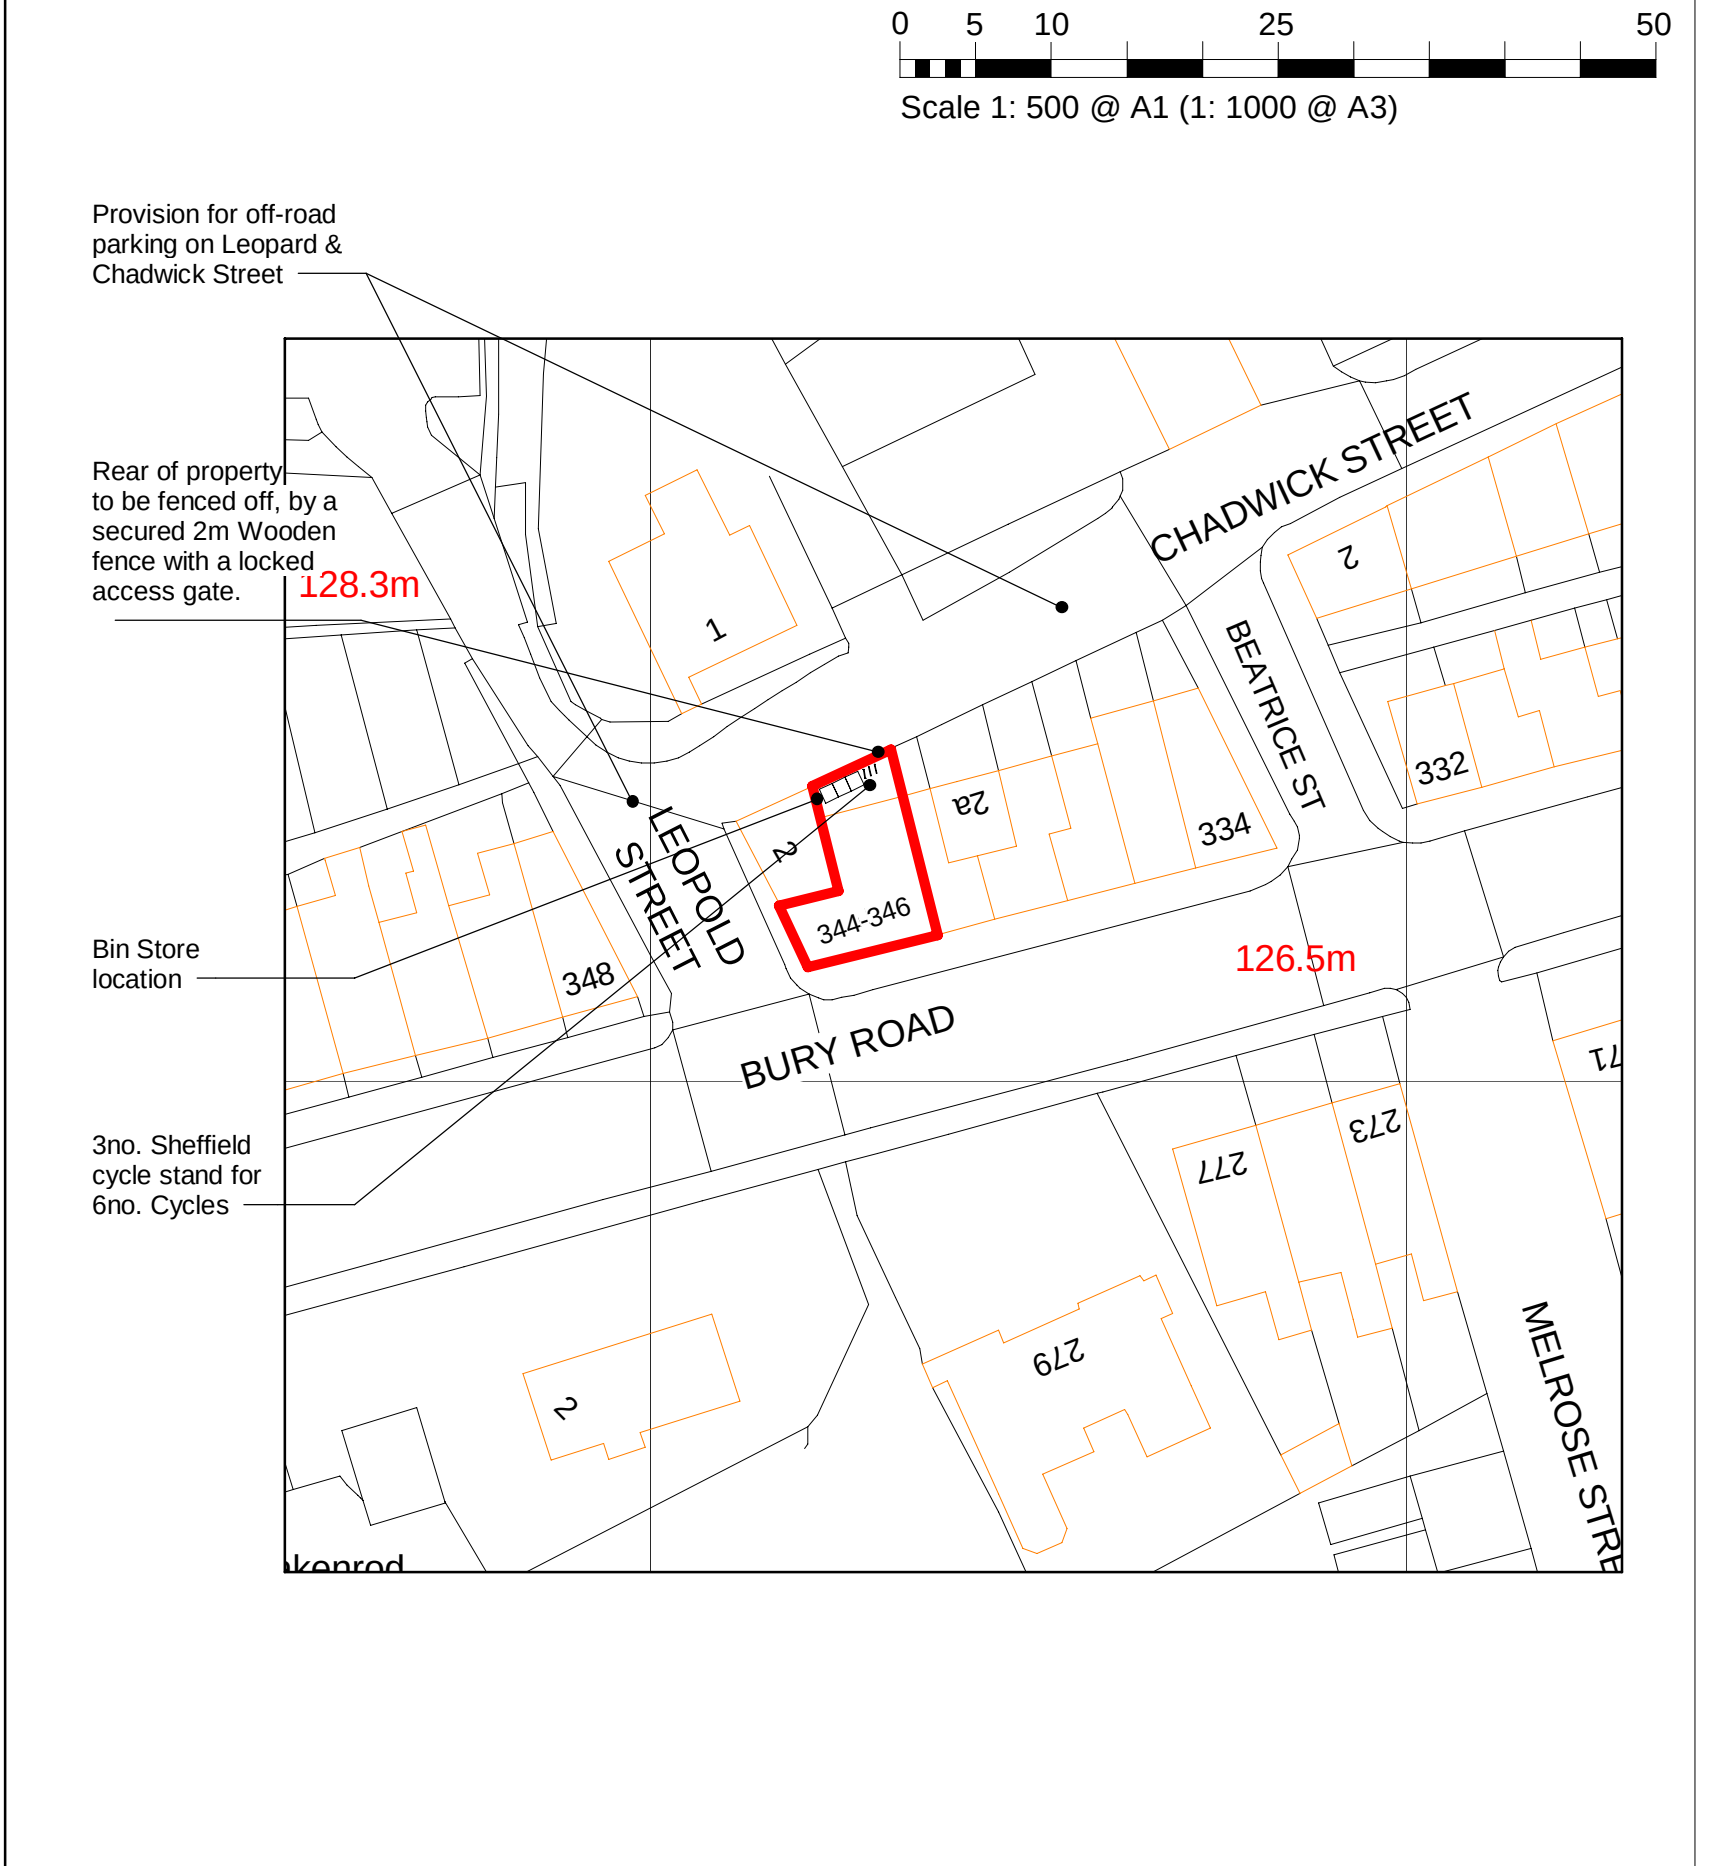

6 Site Plan
1 : 500

Notes
Drawing intended for Planning purposes only. All dimensions are to be checked prior to construction work and any discrepancies are to be identified to the Architect.
Revisions

Status

FOR PLANNING

Client

Residencia Properties

Project

344-346 Bury Rd, Rochdale, OL11 4EB

Title

Existing & Proposed Plans

Scale	Size	Date	Drawn	Checked
As indicated	A1	14.08.24	MP	AV

Drawing No.	Rev.
AM-219-A101	