

PROJECT:
PROPOSED SINGLE STOREY
REAR EXTENSION.

LOCATION:
540, BURY ROAD, ROCHDALE, OL11 4DQ.


DRAWING TITLE:
SITE/ROOF PLANS AS EXISTING & PROPOSED.

CLIENT:
MRS. K. DORRINGTON.

SCALE:
1:200 @ A2.


DATE:
Jan., 2023.

DRAWING No.
01235808/05.

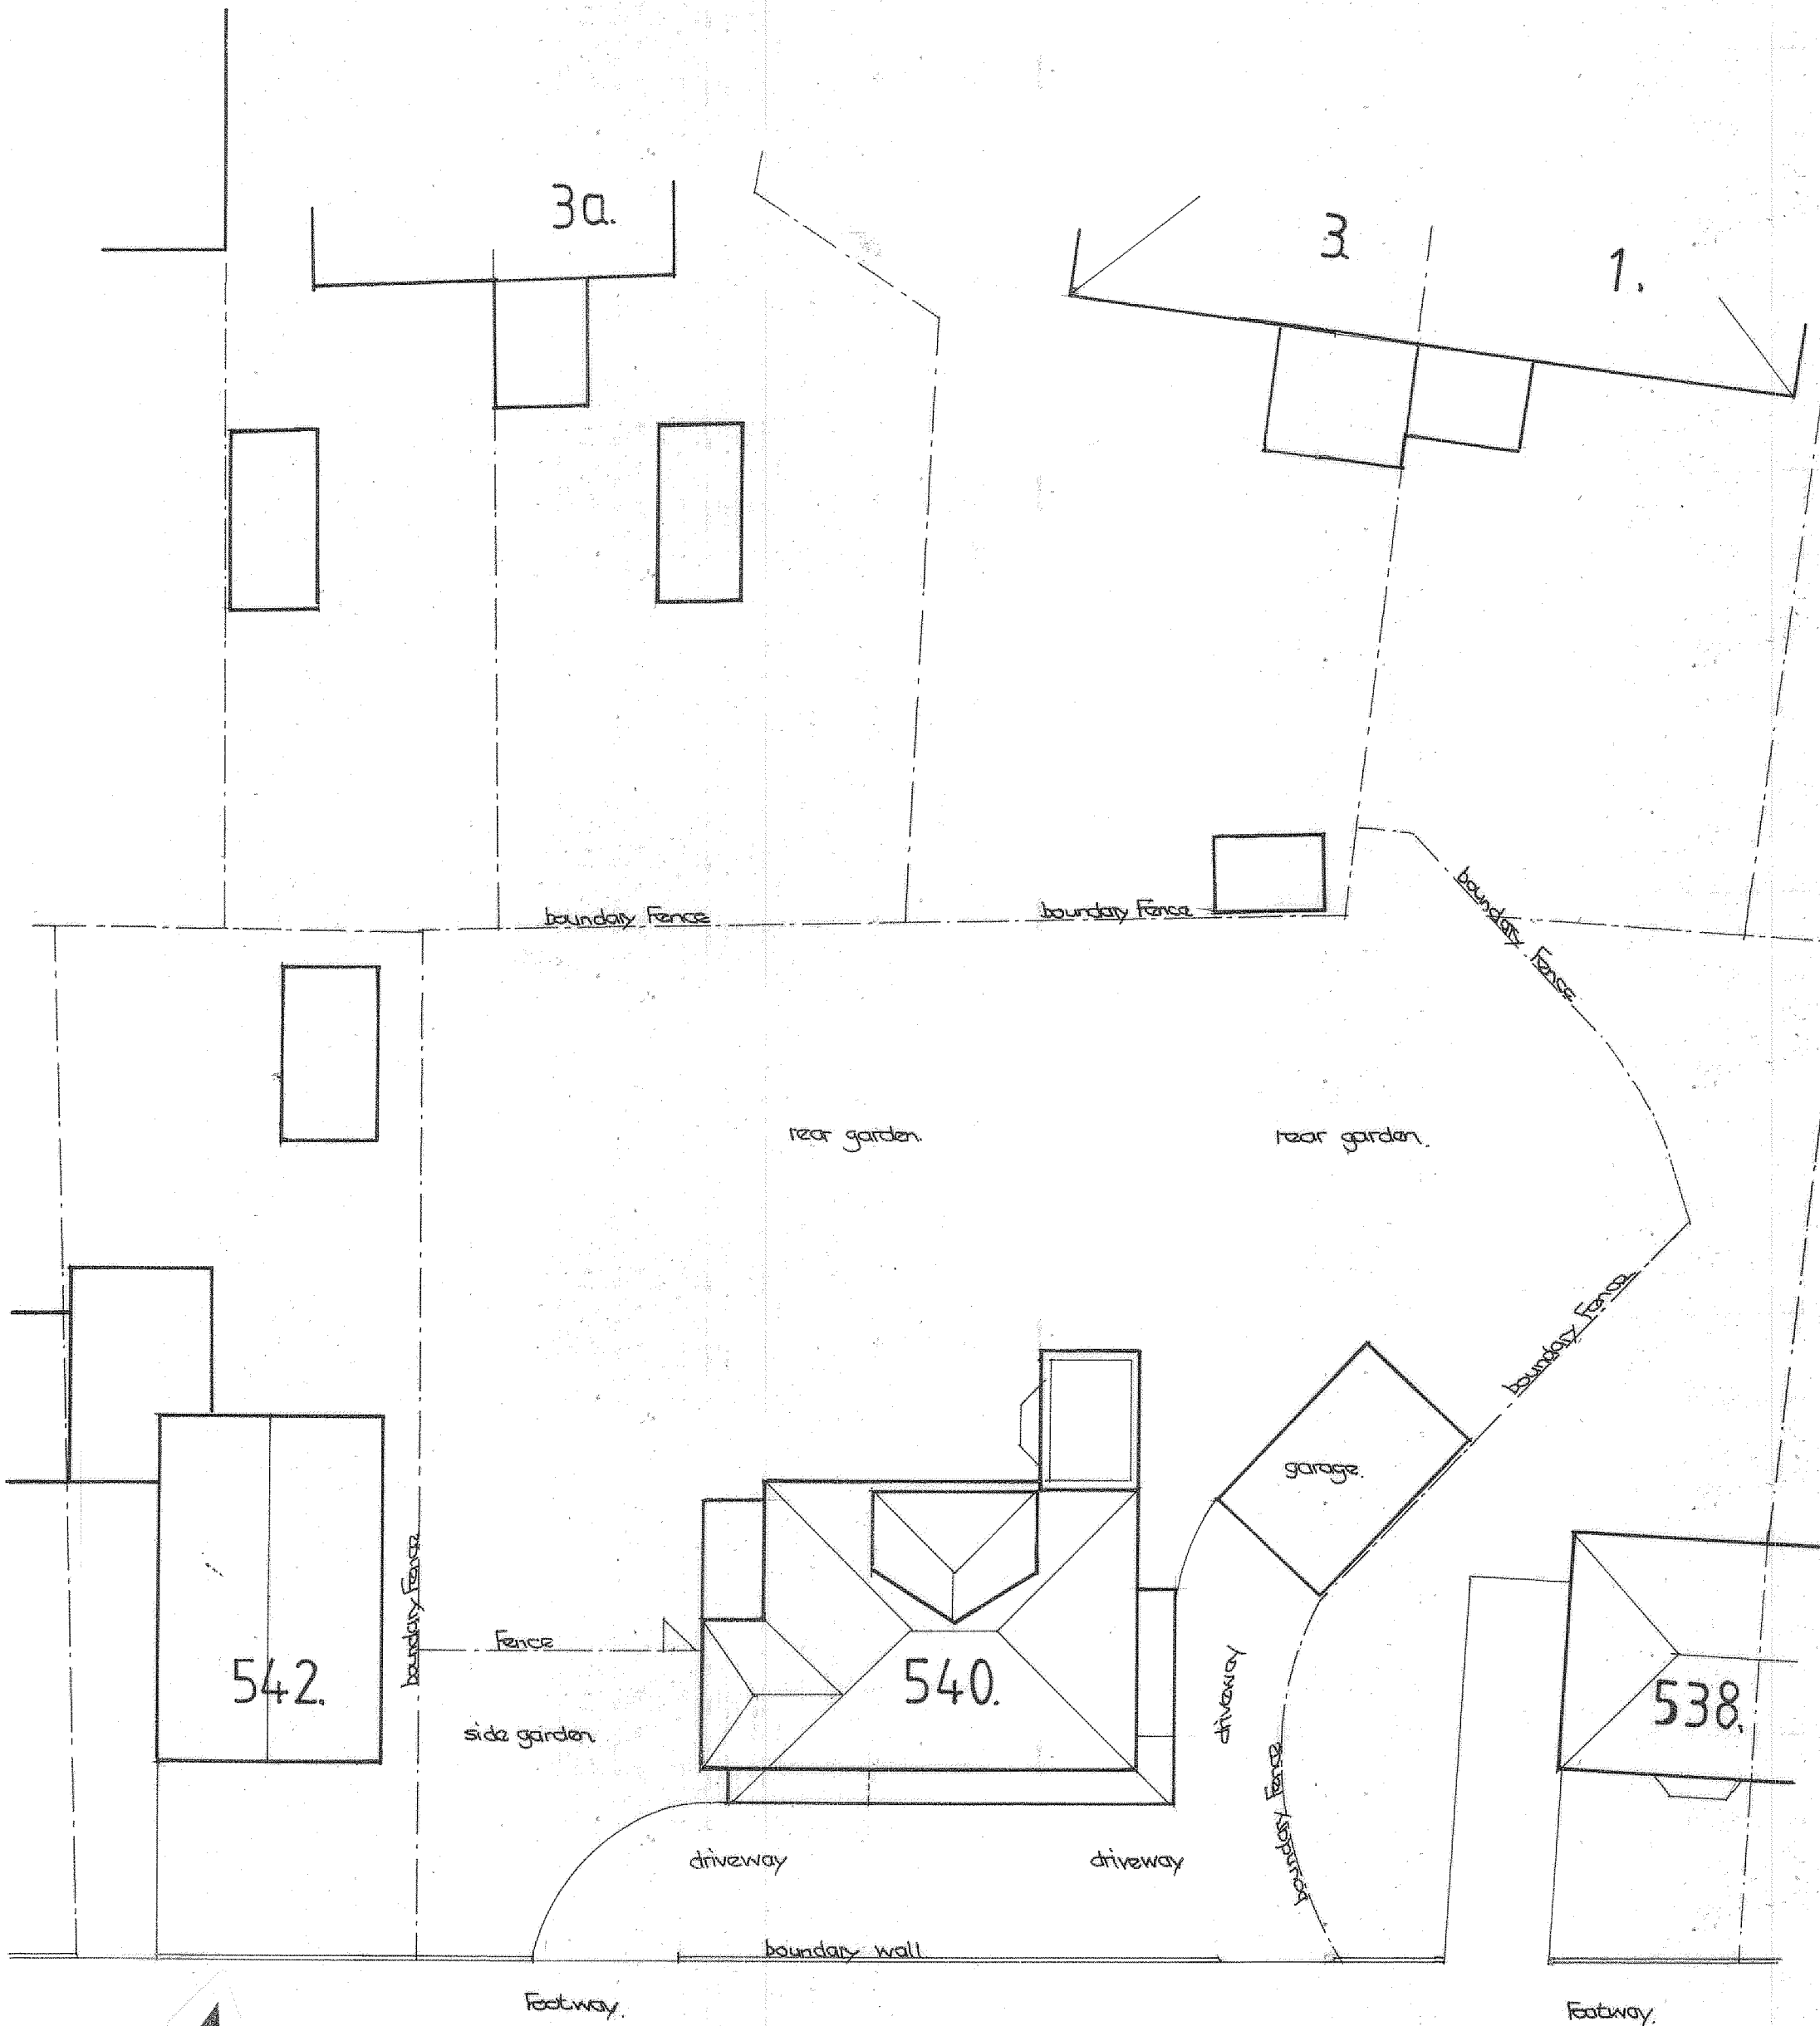

Bury Road (B6222).

SITE/ROOF PLAN AS EXISTING.

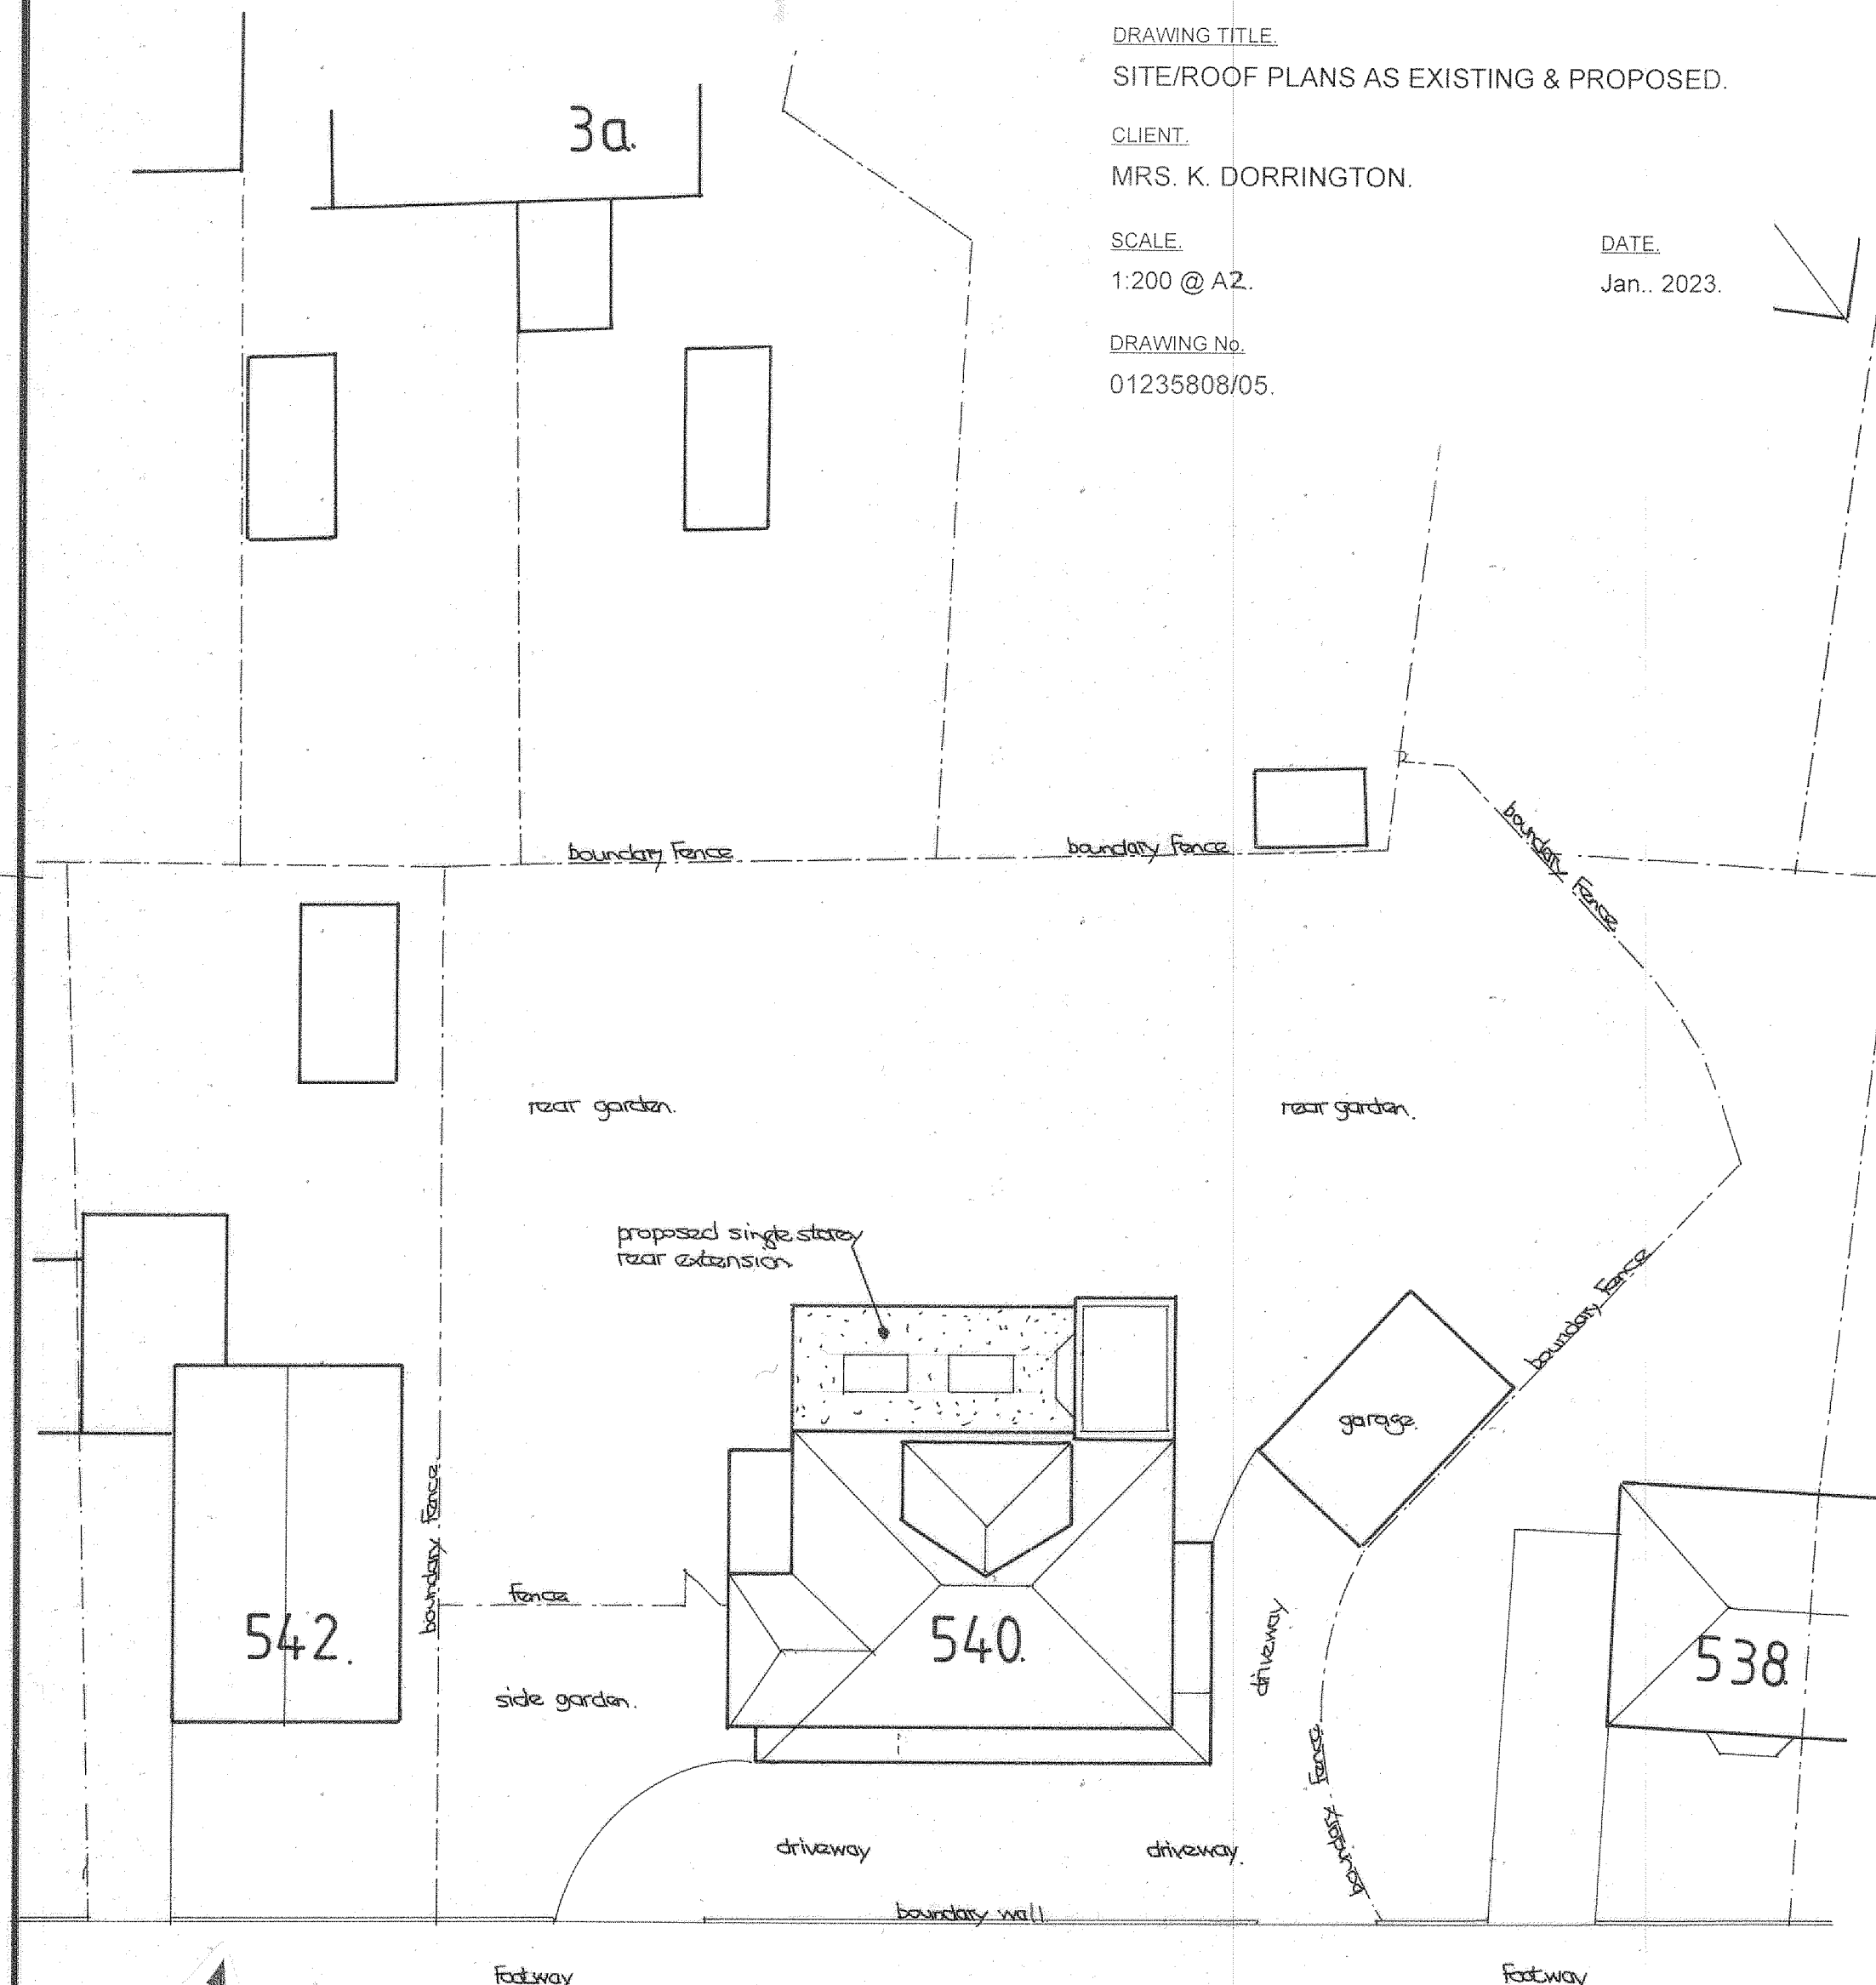

Bury Road (B6222).

SITE/ROOF PLAN AS PROPOSED.