




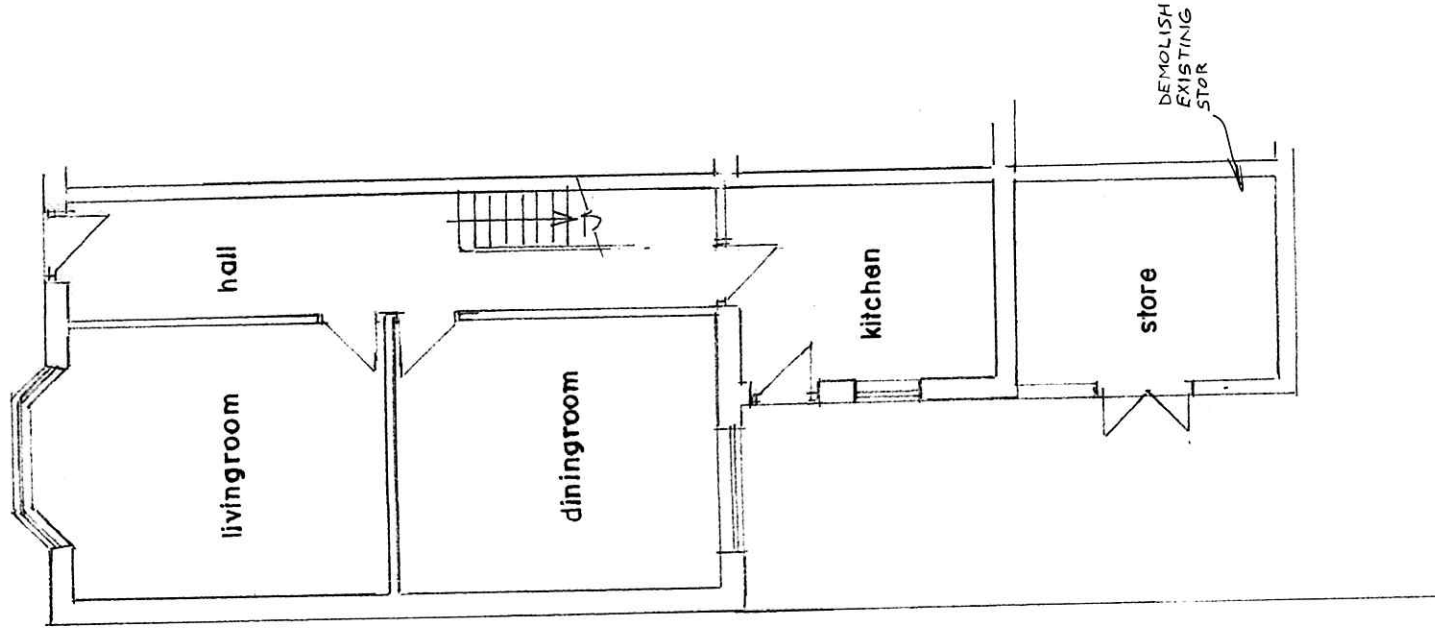

GROUND FLOOR PLAN
(EXISTING)

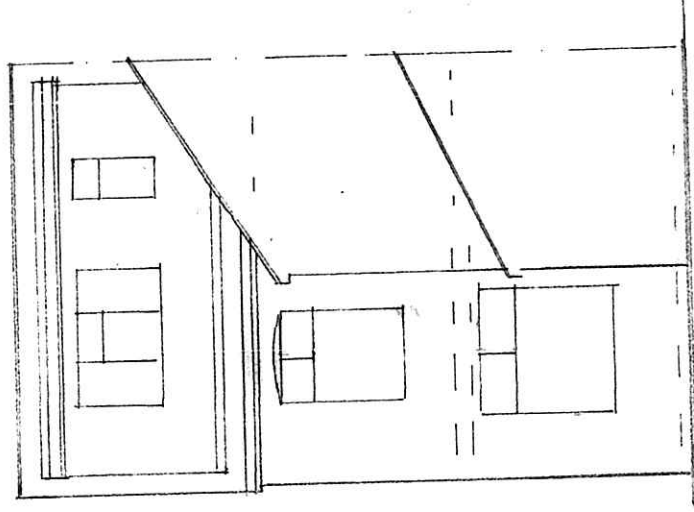


REAR ELEVATION
(EXISTING)

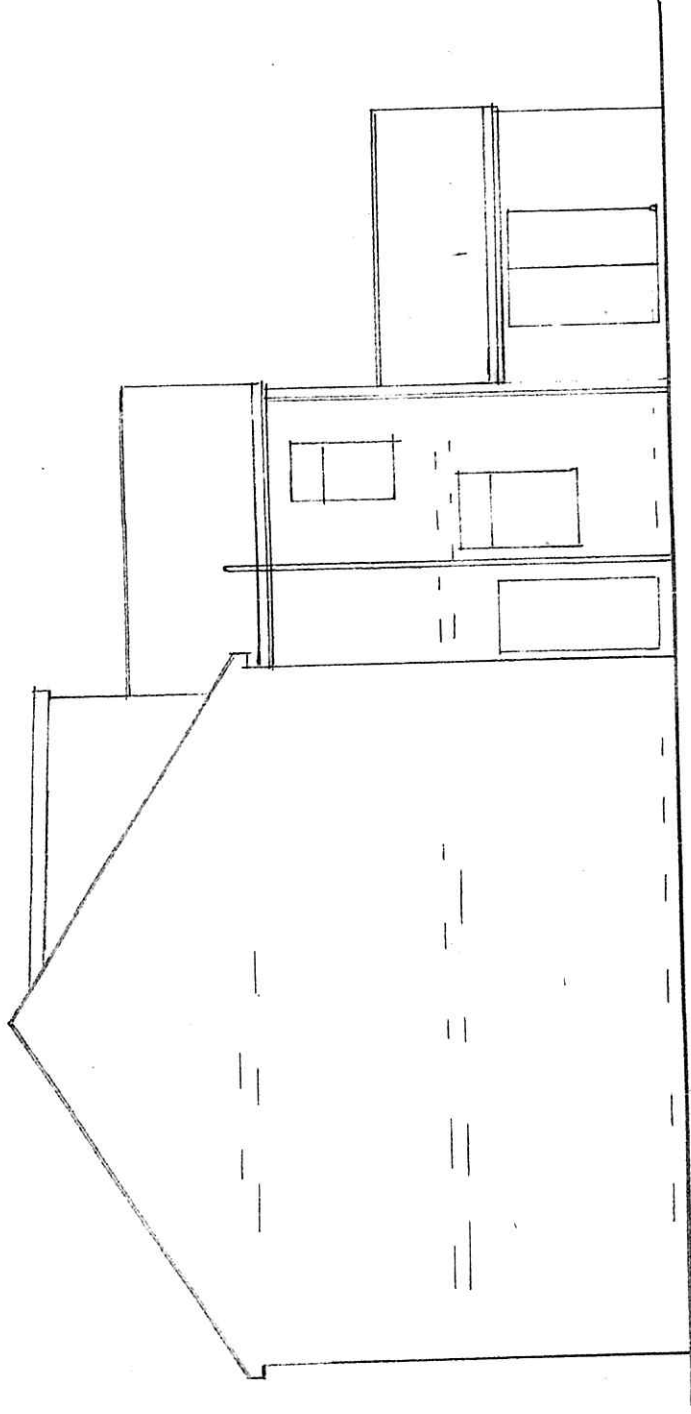

SIDE ELEVATION
(EXISTING)

MERE STREET

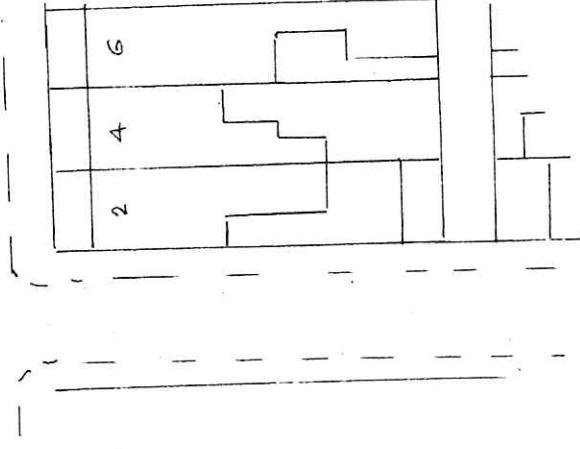

SITE PLAN SCALE 1:500
(EXISTING)

BUILDING DESIGN SERVICES

M. FAROOQ

6 Stock Close, Shawclough, Rochdale OL12 6BB

Tel: 01706 712231 Mob: 07967605763

PROPOSED SINGLE STOREY REAR EXTENSION AT
2 MERE STREET ROCHDALE OL11 1HJ

For: MR SHAHZAD AKHTAR

Plan

Scale 1:100

Elevation

Scale 1:100

1989/1