


Proposed Elevations




Front

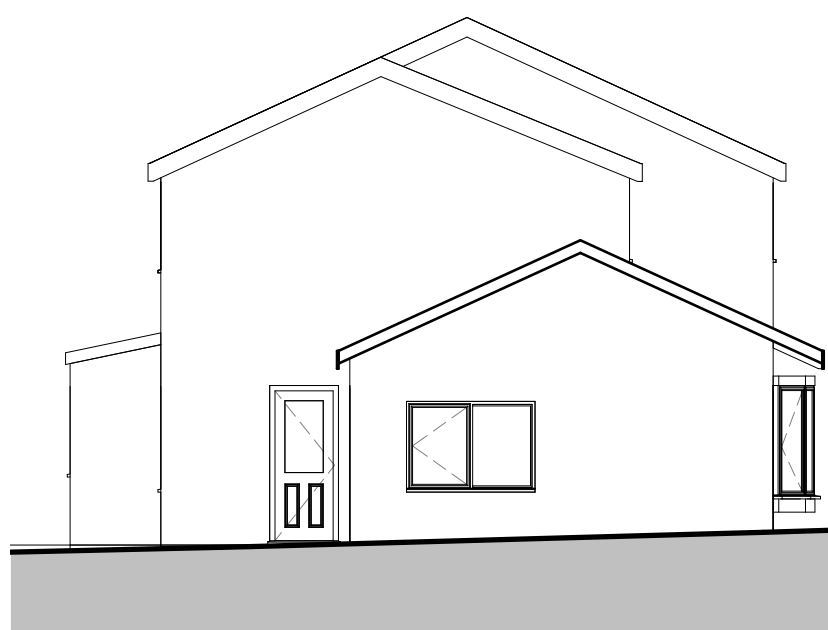


Side




Rear

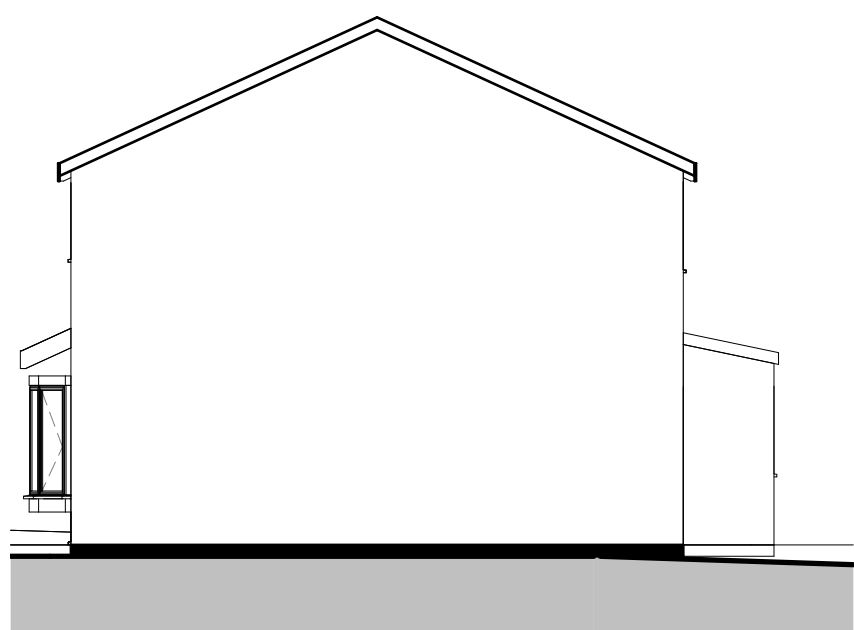

Side

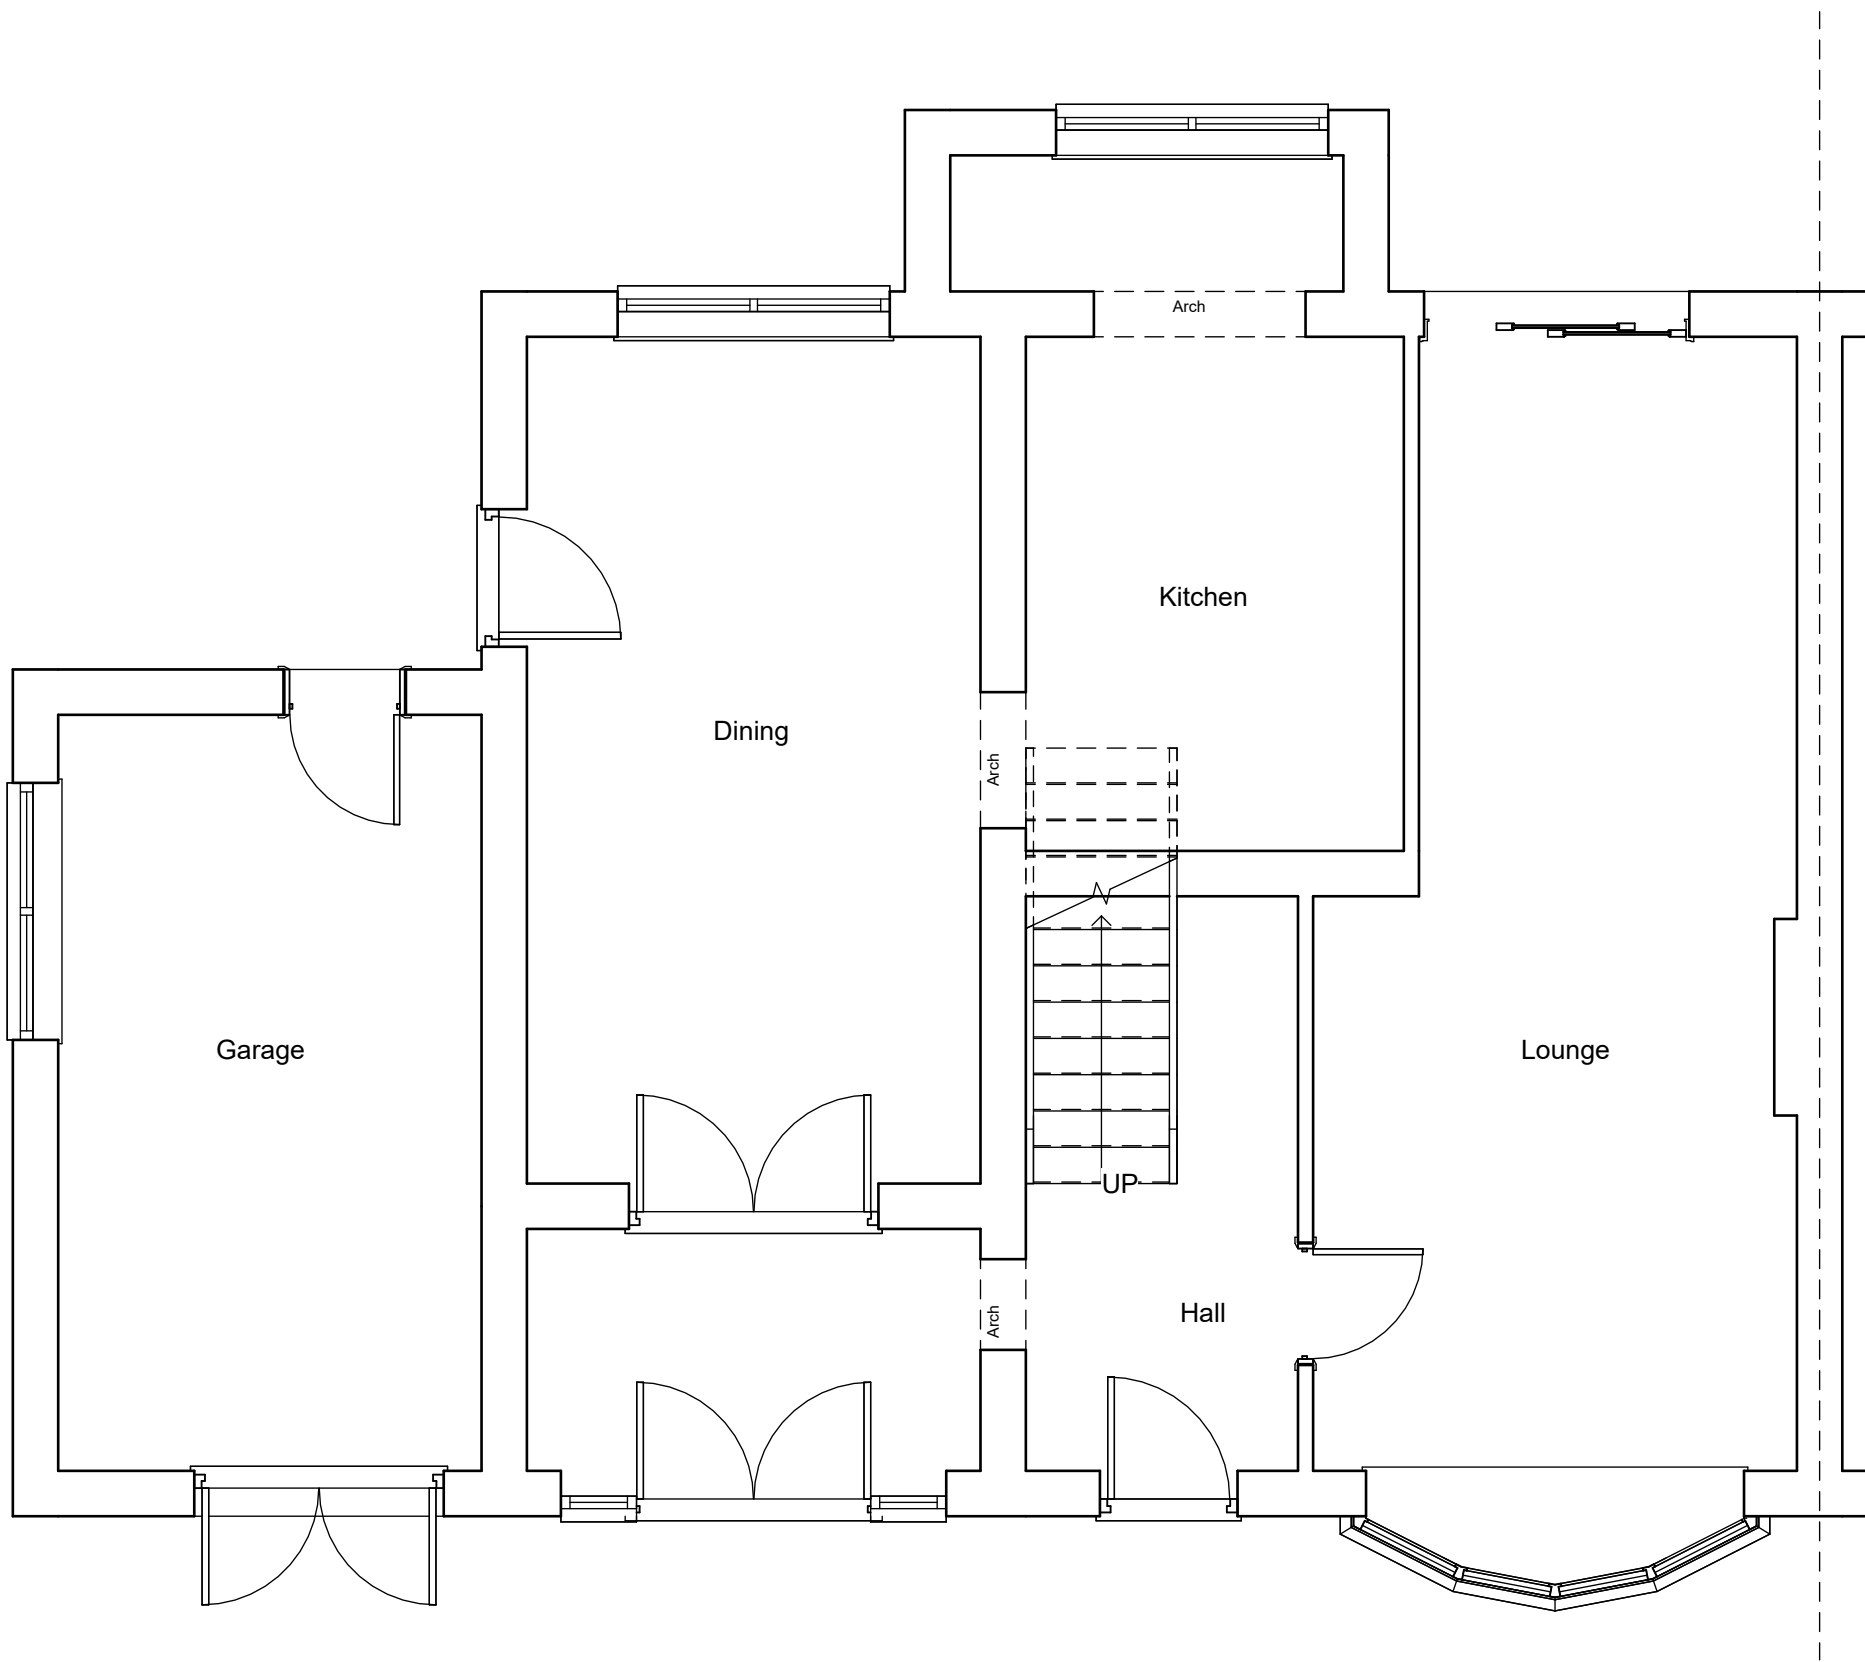

Ground Floor

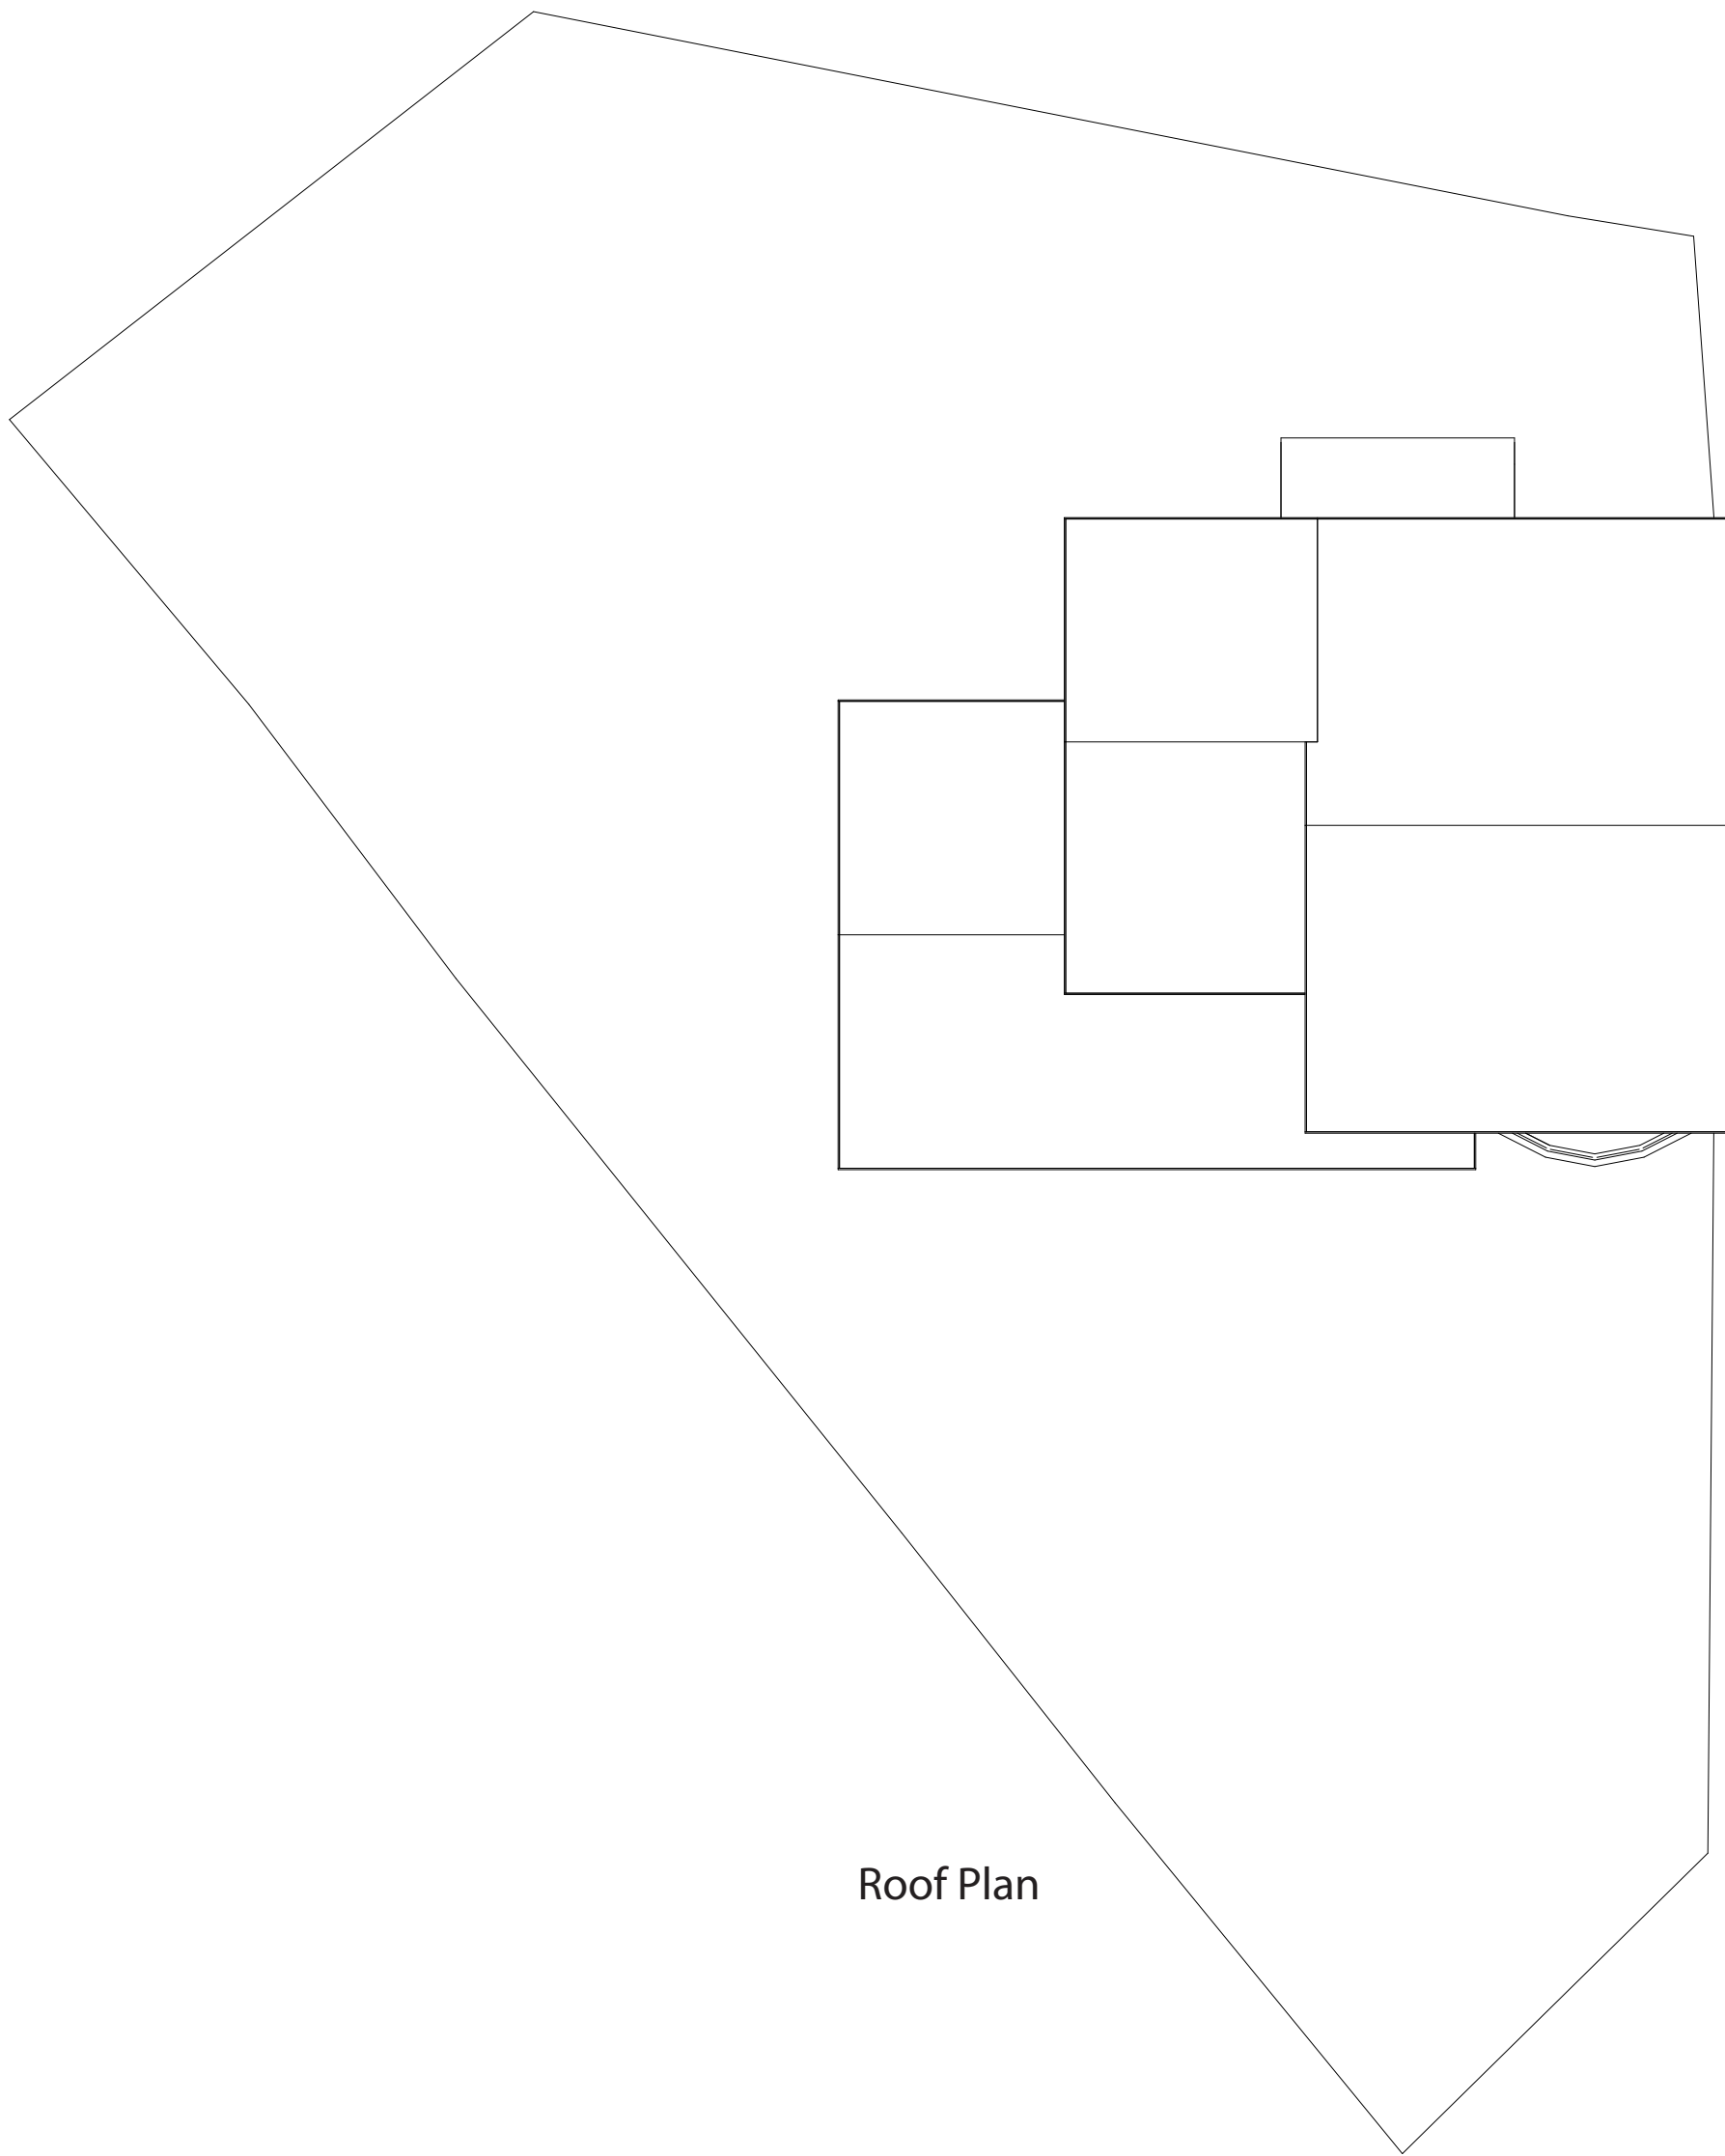

Roof Plan

Rev	Description	Date	IMPORTANT NOTE: 1. ALL DIMENSIONS ARE IN MILLIMETRES. 2. DO NOT SCALE FROM THIS DRAWING. 3. ALL MEASUREMENTS ARE DEEMED TO BE FOR DESIGN PURPOSES ONLY. ANY ANOMOLIES MUST BE REPORTED TO ALL PARTIES PRIOR TO ANY CONSTRUCTION WORKS. 4. THE CONTRACTOR IS TO CHECK AND VERIFY ALL DIMENSIONS ON SITE, PRIOR TO COMMENCEMENT OF CONSTRUCTION WORKS. 5. ALL INFORMATION HEREON IN IS THE COPYRIGHT OF PROQUANT ESTIMATING LTD. COPYING IN FULL OR IN PART IS FORBIDDEN WITHOUT WRITTEN PERMISSION FROM PROQUANT ESTIMATING LTD.	Notes:	PROQUANT Tytherington Business Park, Beechwood Court, Alder Ct, Macclesfield SK10 2XG TEL: 01625 620821	Project Address:	16 Garden Way, Littleborough, OL15 0ED	Client:	S. Ingham
1	Validation requests	07-09-23		Drawn by:		B.Coates			
				Date:		16-08-23			
				Title:		Single Storey Extensions & Alterations - Existing Plans & Elevations	Scale:	1:100 1:50 @A1	
							Drawing Number:	55823	