

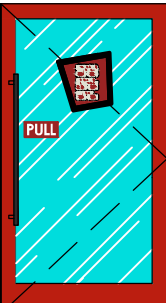
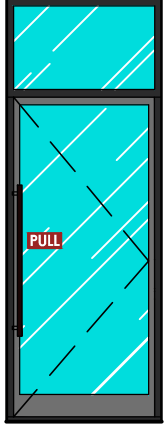


PROPOSED EXTERNAL SIGNAGE SCHEDULE	
signage image (ref)	description
	DC14 - SITE MEASURED ALUMINIUM ENTRANCE DOOR POWDER COATED RED RAL 3020 WITH LETTER PLATE TO BOTTOM PANEL & FITTED WITH PUSH/PULL 1m LONG BLACK RAL 9004 NYLON COATED DOOR HANDLES. NEW SAS ACTION BUTTON TO BE INSTALLED ON THE SHOPFRONT FRAME.
	DC15 - SITE MEASURED ALUMINIUM FRAME AND DOOR. NEW ALUMINIUM FRAME AND DOOR DOOR TO BE FINISHED OR SIMILAR ALUMINIUM FRAME. ETCHED CHROMATE CONVERSION COAT TREATED AND FINISHED IN POLYESTER POWDER COATING STOVED AT 200°C. FRAME FINISH - POWDER COATED BLACK RAL 9004 DOOR FINISH - POWDER COATED CONCRETE GREY RAL 7022. 1m LONG PUSH/PULL HANDLES TO BE NYLON COATED AND POWDER COATED IN RAL 9004 DOORS TO BE MANUFACTURED TO INCLUDE "ANTI FINGER TRAP DOOR STYLES". BRONZING FROM LADAWAY SOLUTION LTD. OR SIMILAR APPROVED GLAZING TO BE 24mm DOUBLE GLAZED UNITS CONSISTING OF 4mm LAMINATED GLASS WITH 16mm SILVER SPACER AND 4mm TOUGHENED GLASS.
	WINDOW MANIFESTATION (EG01b) WHITE BOW TIES AND WASH BONES ON CLEAR VINYL APPLIED TO INSIDE OF WINDOW.
	OUR PLACE OR YOURS (EG12) VINYL GRAPHIC APPLIED ONTO EXTERNAL CLADDING. SIZE SITE SPECIFIC.
	EXTERIOR FEATHER GRAPHIC - VINYL CUT (EG14) VINYL CUT GRAPHIC APPLIED ONTO EXTERNAL WALL CLADDING. SIZE SITE SPECIFIC.
	FLY POSTER EXTERNAL GRAPHIC (EG16) VINYL CUT PRINTED ONTO CLEAR AND APPLIED ON EXTERNAL PAINTED YARD BRICKWORK. SIZE SITE SPECIFIC.
	K4 CHICKEN EXTERNAL GRAPHIC (EG23) VINYL GRAPHIC APPLIED DIRECTLY ONTO PAINTED BRICKWORK.
	COLLECT AND ARROW DIRECTIONAL VINYL GRAPHICS (EG25 & EG27) VINYL APPLIED DIRECTLY TO CLADDING.
	HELLO ROCHDALE (EG03) INTERNALLY ILLUMINATED TEXT, HUNG IN WINDOW.
	OPENING HOURS (SITE SPECIFIC) (EG04a) VINYL APPLIED FACING OUT OF STORE.
	KFC LIGHTBOX - WHITE (WITH RED BACKGROUND) (E310) INTERNALLY ILLUMINATED LIGHTBOX, OUTER FACES DI-BOND RAL 3020. FRET CUT LETTERS CUT THROUGH DI-BOND TO OPAL 050 PERSPEX FACE AND LED INTERNAL ILLUMINATION BY SLOAN LED PRISM.
	COLONEL & BUCKET (E311) 1800mm HIGH INTERNALLY ILLUMINATED COLONEL SIGN BOX FABRICATED FROM BLACK POWDER COATED ALUMINIUM SIGN CASING WITH OPAL FLEX FACE PANEL DECORATED WITH 3M VINYL TO FORM COLONEL LOGO. SIGN TO BE ILLUMINATED BY LED.
	DELIVERY DRIVERS ENTRANCE - VINYL (E312) RED 3M5X30-SS VINYL WITH WHITE WRITING. SIZE SITE SPECIFIC.
	DELIVERY COLLECT - LIGHTBOX (E313) ALUMINIUM FABRICATED BOX. POWDER COATED RAL 9003 (BENT GLOSS). WITH 5mm OPAL 050 PERSPEX DECORATED RED 3M5X30-SS TRANSLUCENT VINYL AND LED INTERNAL ILLUMINATION BY SLOAN LED PRISM.
	KFC FASCIA - WHITE (WITH RED BACKGROUND) (E317) INTERNALLY ILLUMINATED LIGHTBOX. OUTER FACES DI-BOND RAL 3020. FRET CUT LETTERS CUT THROUGH DI-BOND TO OPAL 050 PERSPEX FACE. LED INTERNAL ILLUMINATION BY SLOAN LED PRISM. BLACK LED STAND-OFF TROUGH LIGHT TO WASH DOWN FASCIA. LETTER HEIGHT 700mm WHERE POSSIBLE.
	KFC FASCIA - WHITE (WITH BLACK BACKGROUND) (E318) INTERNALLY ILLUMINATED LIGHTBOX. OUTER FACES DI-BOND RAL 9003. FRET CUT LETTERS CUT THROUGH DI-BOND TO OPAL 050 PERSPEX FACE. LED INTERNAL ILLUMINATION BY SLOAN LED PRISM. BLACK LED STAND-OFF TROUGH LIGHT TO WASH DOWN FASCIA. LETTER HEIGHT 700mm WHERE POSSIBLE.
	NEON BUCKET PORTAL (E300.1) WHITE STATIC ILLUMINATED BUCKET SHARED PORTAL TO BE INSTALLED AROUND ENTRANCE. OPAL DIFFUSER.
	DURASID SIDING V-GROOVE 230mm - DIGITALLY PRINTED VERTICAL PLANKS (E304) SHOPFITTER TO SUPPLY AND INSTALL NEW DURASID SIDING V-GROOVE 230mm - DIGITALLY PRINTED VERTICAL PLANKS. COLOUR: 527220 - 005 BARNWOOD GREY

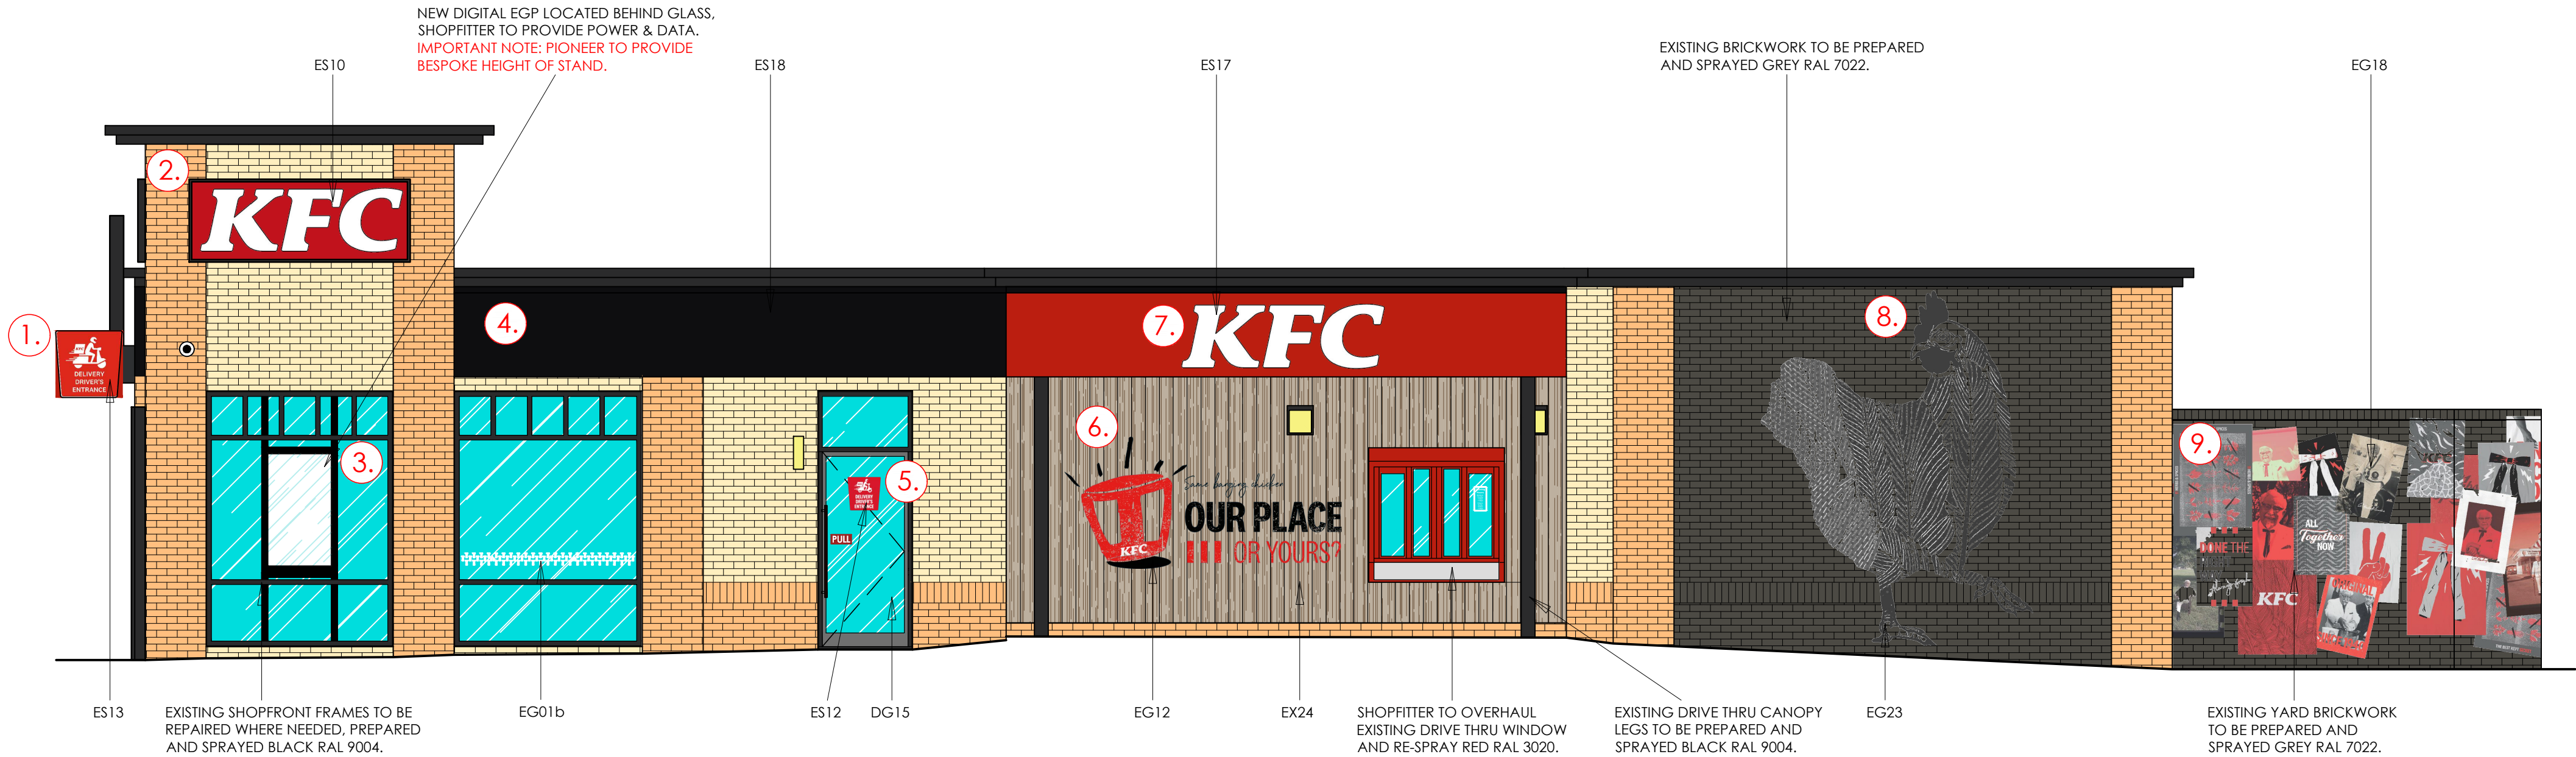


Proposed drive thru elevation
scale - 1:50 @ A1 / 1:100 @ A3

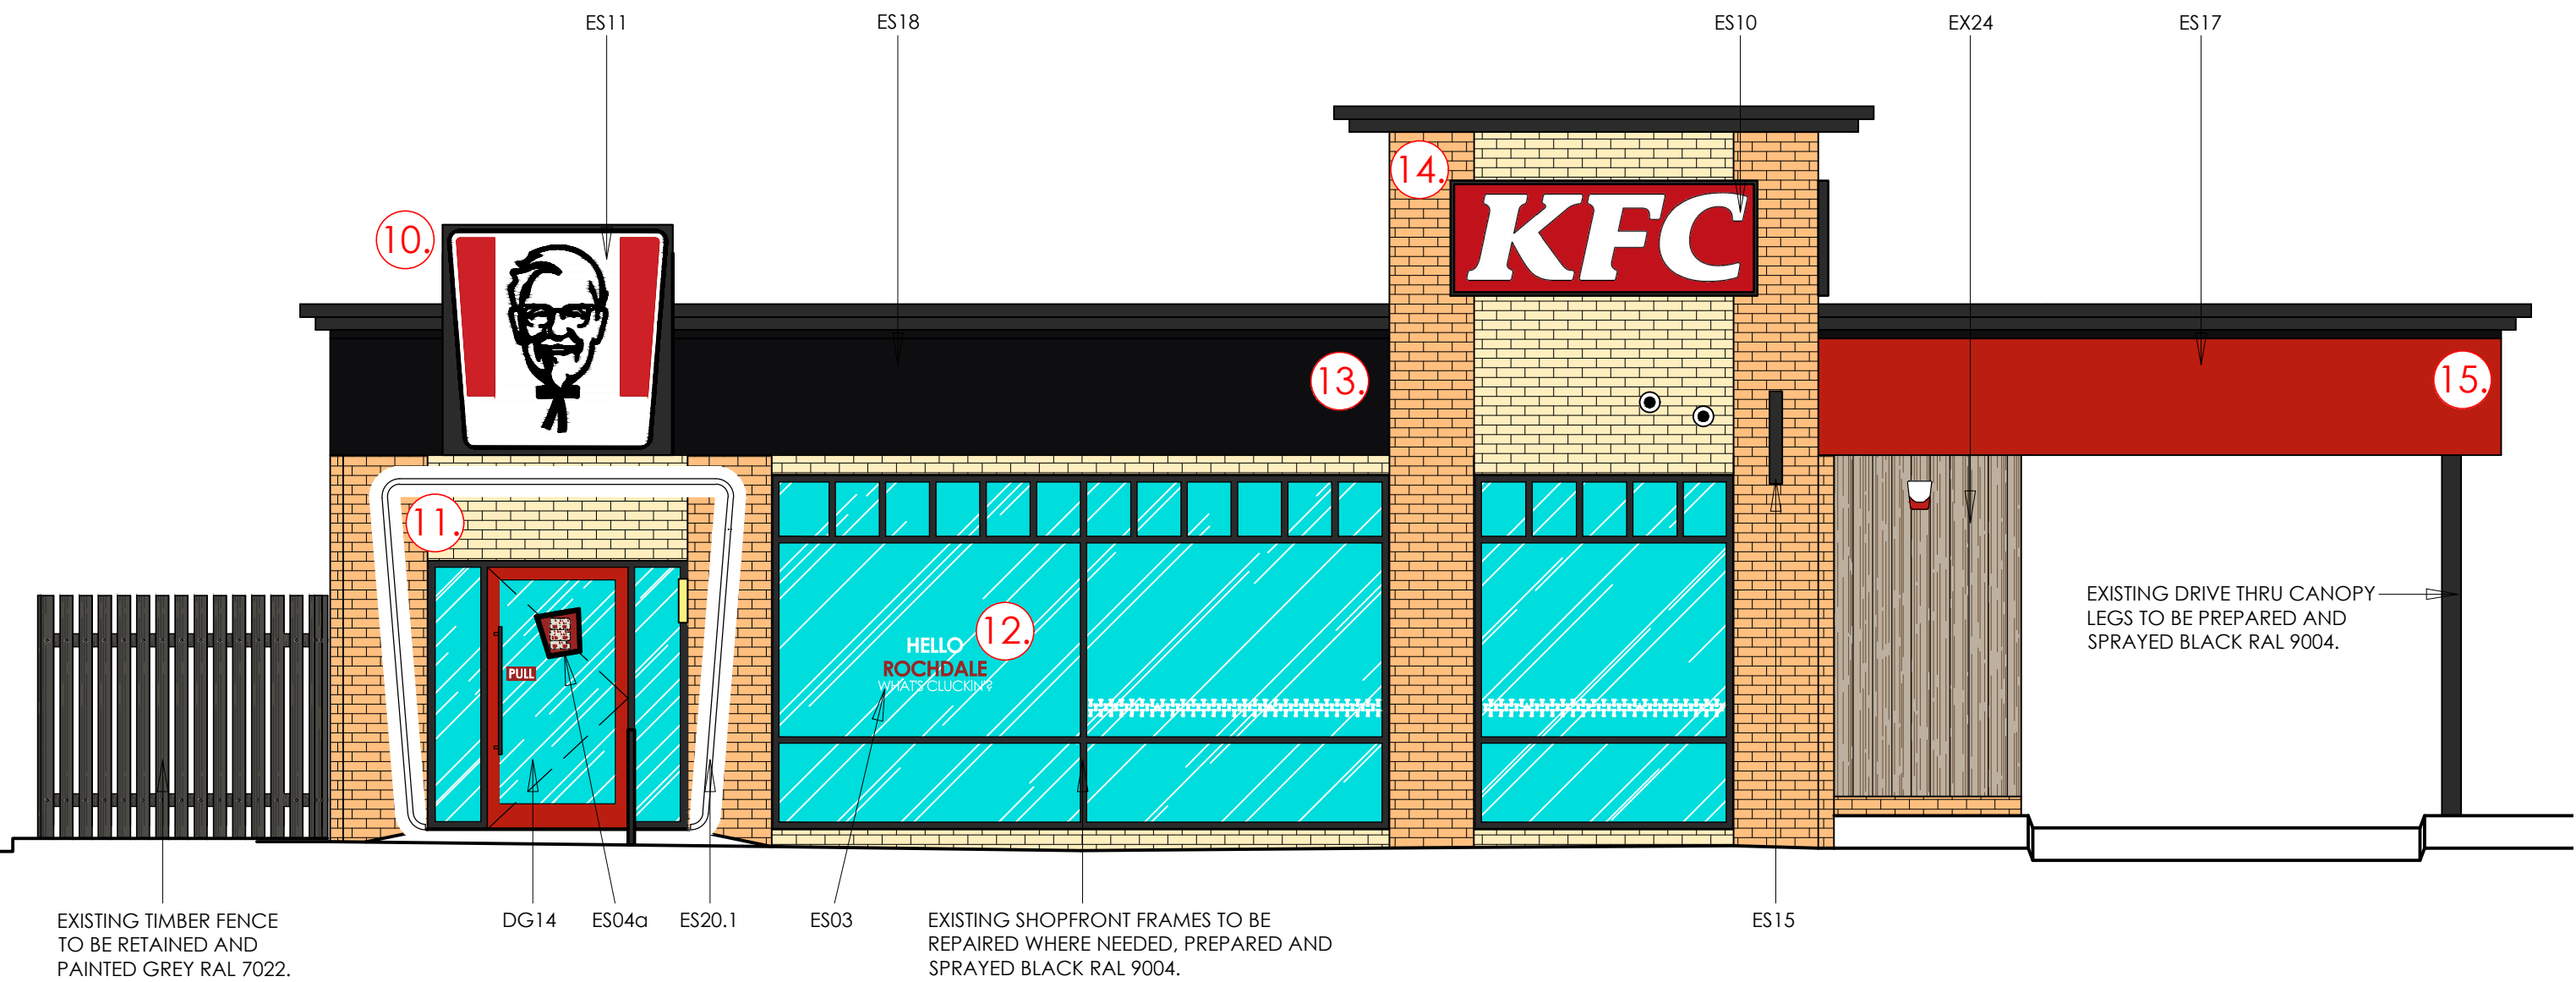

Proposed front elevation
scale - 1:50 @ A1 / 1:100 @ A3

© copyright 2022
This drawing and the copyrights and patents therein are the designer's property and may not be used or reproduced - only under contract.

ALL DIMENSIONS TO BE CHECKED ON SITE.
DO NOT SCALE FROM THIS DRAWING EXCEPT FOR THE PURPOSES OF LOCAL AUTHORITY PLANNING

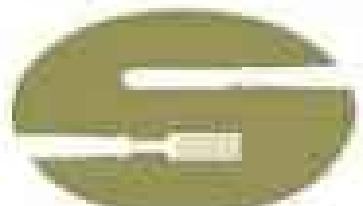

Soul Foods Group

Frank Belshaw
Building Surveyors Limited

wheatley springs barn, wheatley lane road,
barrowford, nelson, lancashire. BB7 6QS.
tel no. (01282) 697668. fax no. (01282) 602447.



IMAGE ENHANCEMENT

store address
KFC ROCHDALE
Kingsway Retail Park,
Kingsway,
Rochdale,
OL16 5AF
CLIENT: SASA

drawing title
PROPOSED
EXTERNAL ELEVATIONS - SHEET 1

drawn by	checked	date
RCH	----	12/10/22
store no.	scale	
026/16	1:50 @ A1	

KFC drawing no.	FB ref.	revision
2616/2022/P211	2022/93	A

A	27/10/22	Updated as per KFC markup
rev	date	description