



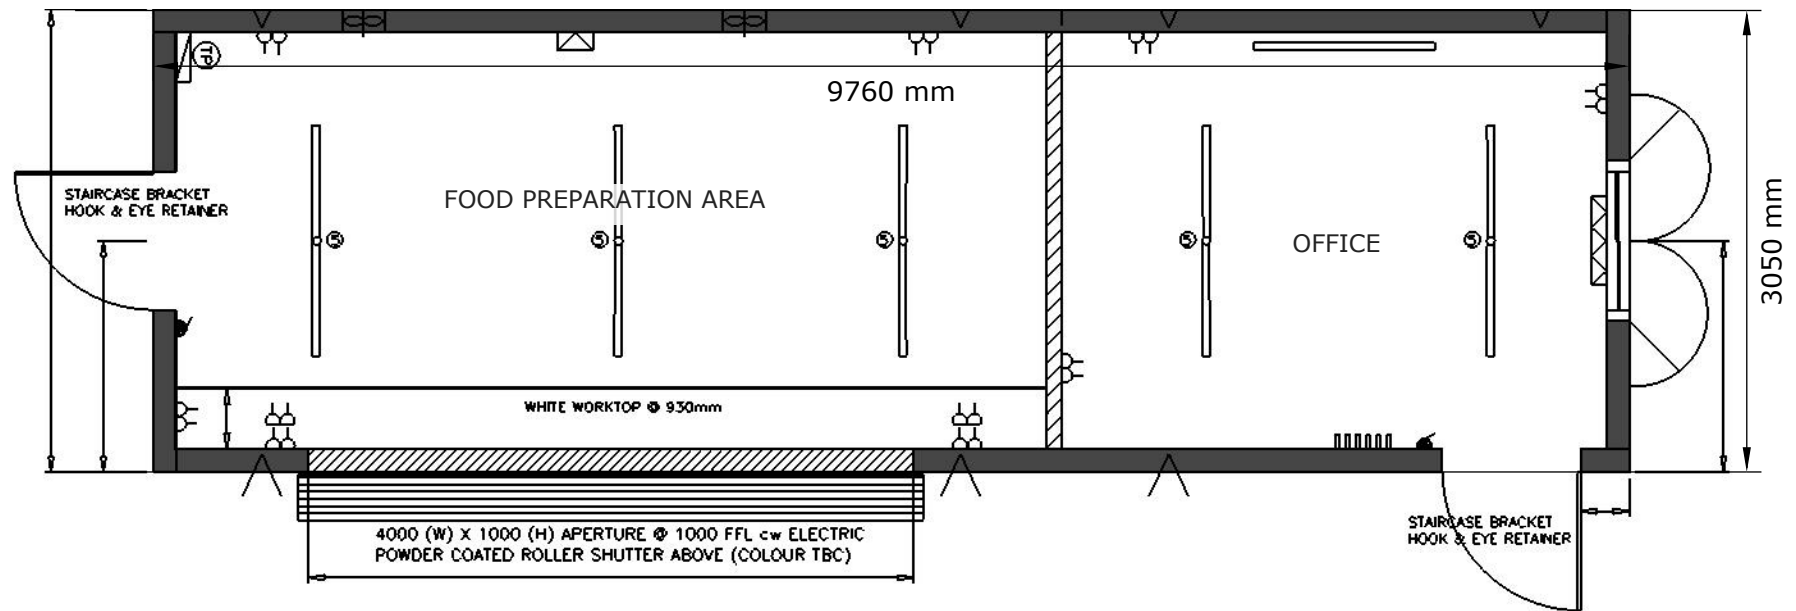

PROPOSED FLOOR PLAN

Scale 1:50 @ A4

 

Rev		Date
D	Additional Materials descriptions, Building footprint mirrored to match Stackright specification.	30/03/24

REVISED PLANNING DRAWINGS: JANUARY 2024
Change of proposed café position and orientation, moved to top north-east corner of the site.

Notes: Do not scale from this drawing. Use figured dimensions in all cases. Check all dimensions on site. Report any drawing errors or discrepancies to O'Brien & Noel Architects before proceeding. This drawing has been created for the purposes identified in the status and should only be used for this purpose. This is not a construction drawing. To be read in conjunction with all approved documents, permits, drawings and information and drawings from other appointed consultants.

Project: Cafe_Stakehill_45 Touchet Hall Rd

Drawing: Proposed Floor Plan

Job-Dwg No: 130-P04 RevD

tel: 0151 528 2211

email: contact@obriennoel.com

web: www.obriennoel.com

PLANNING

30/03/2024

O'BRIEN
& NOËL
ARCHITECTS