




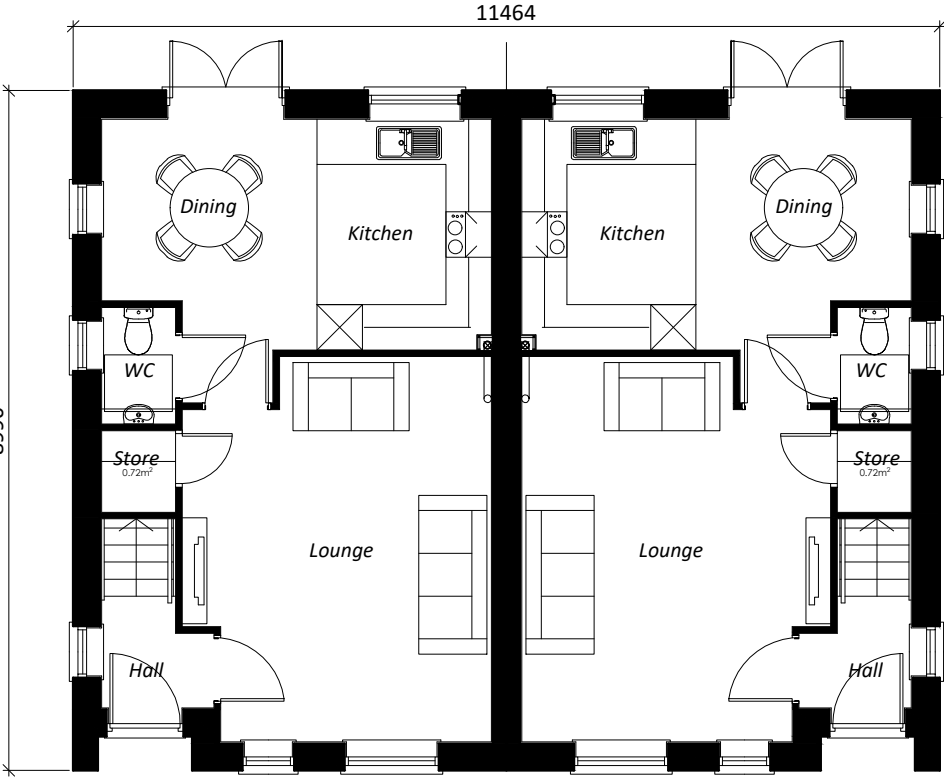

Ground Floor Plan

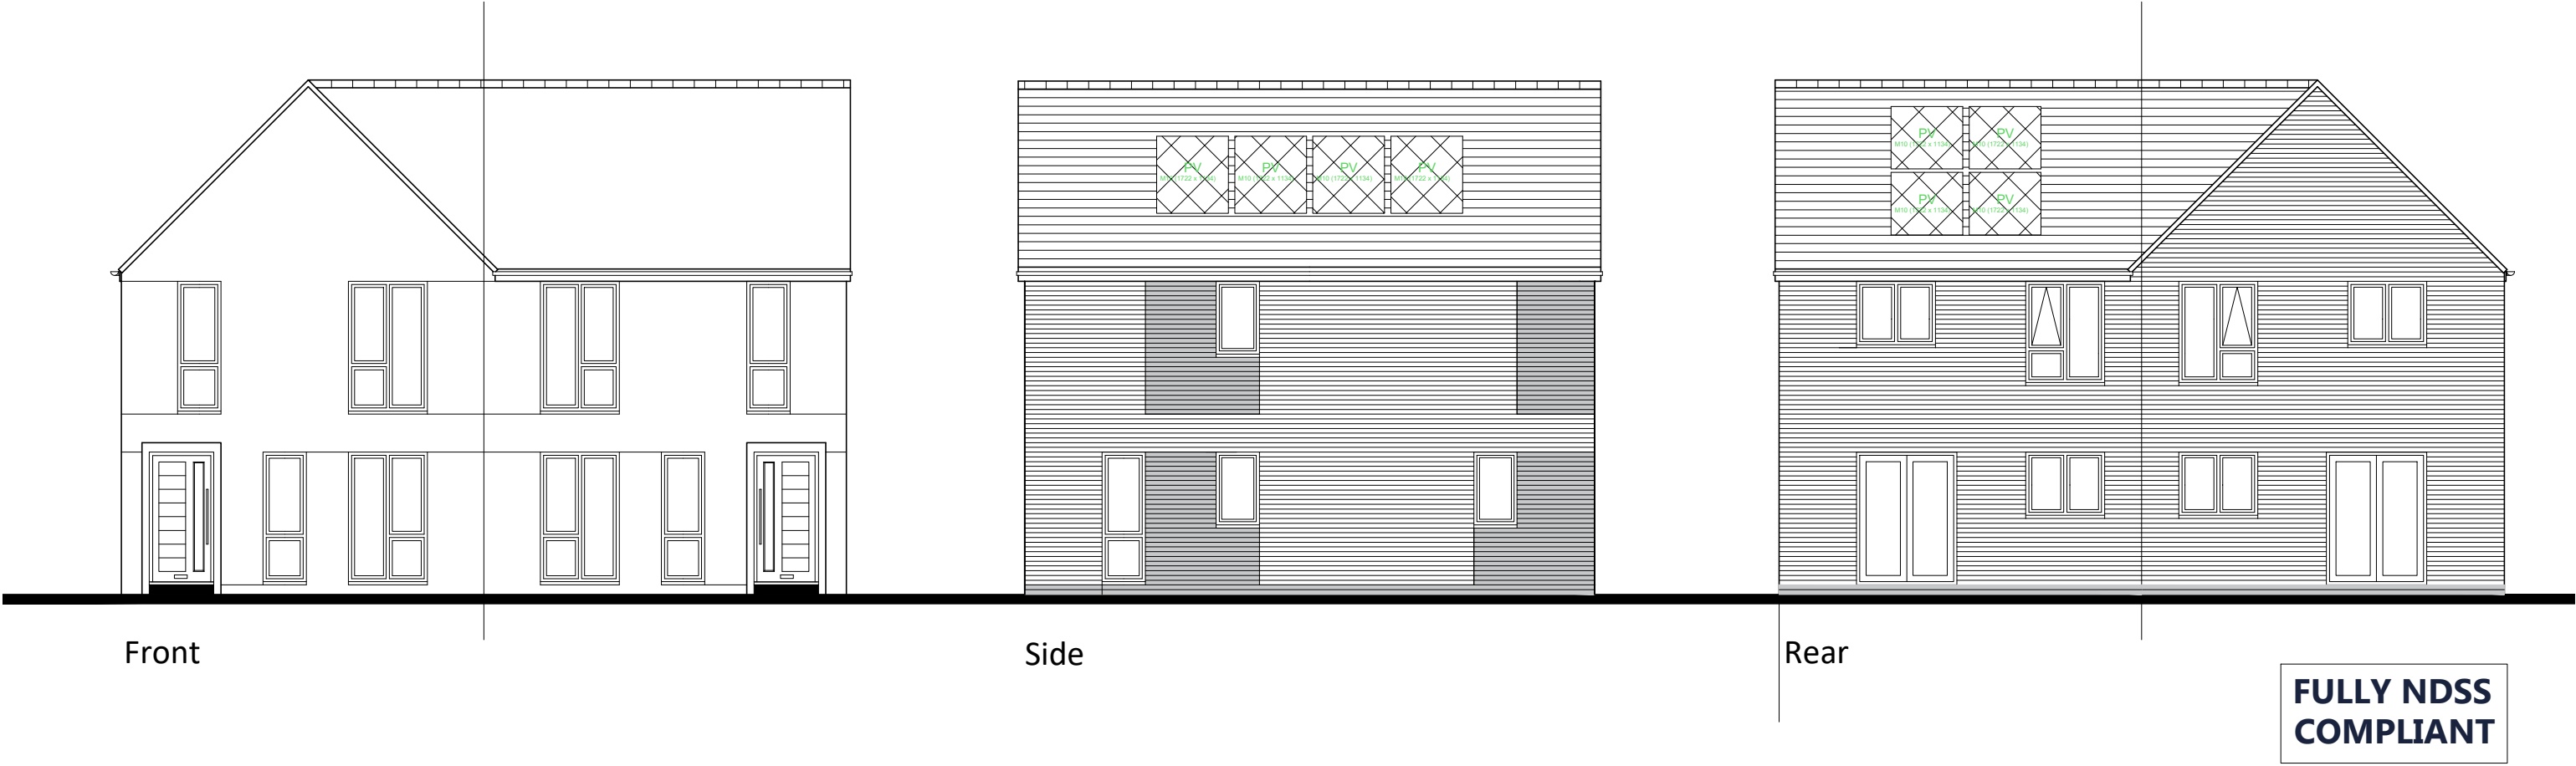

First Floor Plan

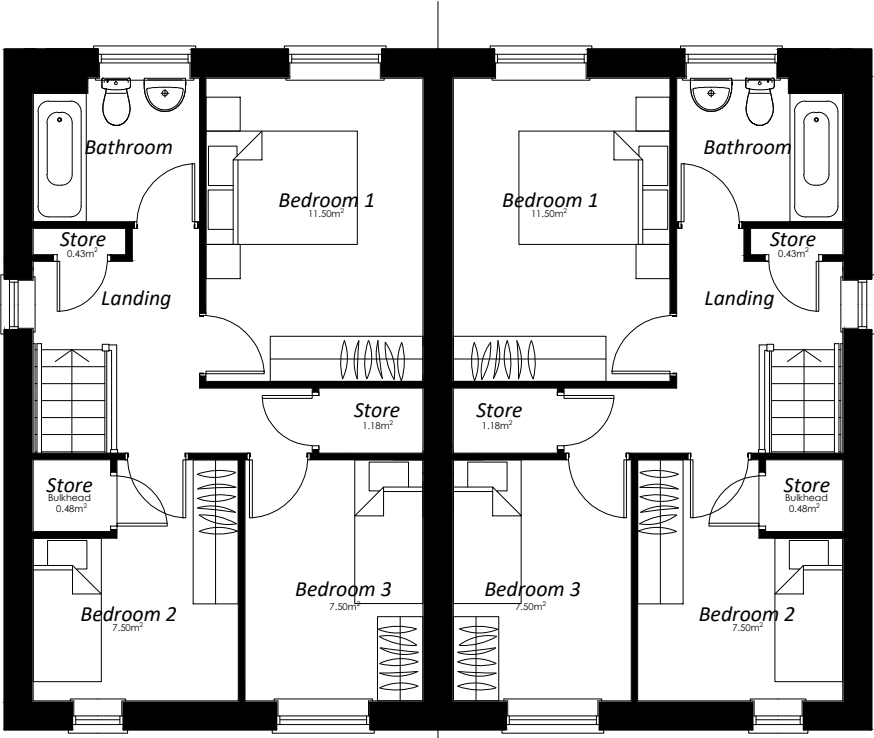

Side



Type D22 - 3B4P Semi - Detached (84.15 sqm / 906 sqft)

Floor Plans & Elevations - DWG: 20042_HT_03 Rev. A - Scale 1:100 @ A3, Date - May 2022