



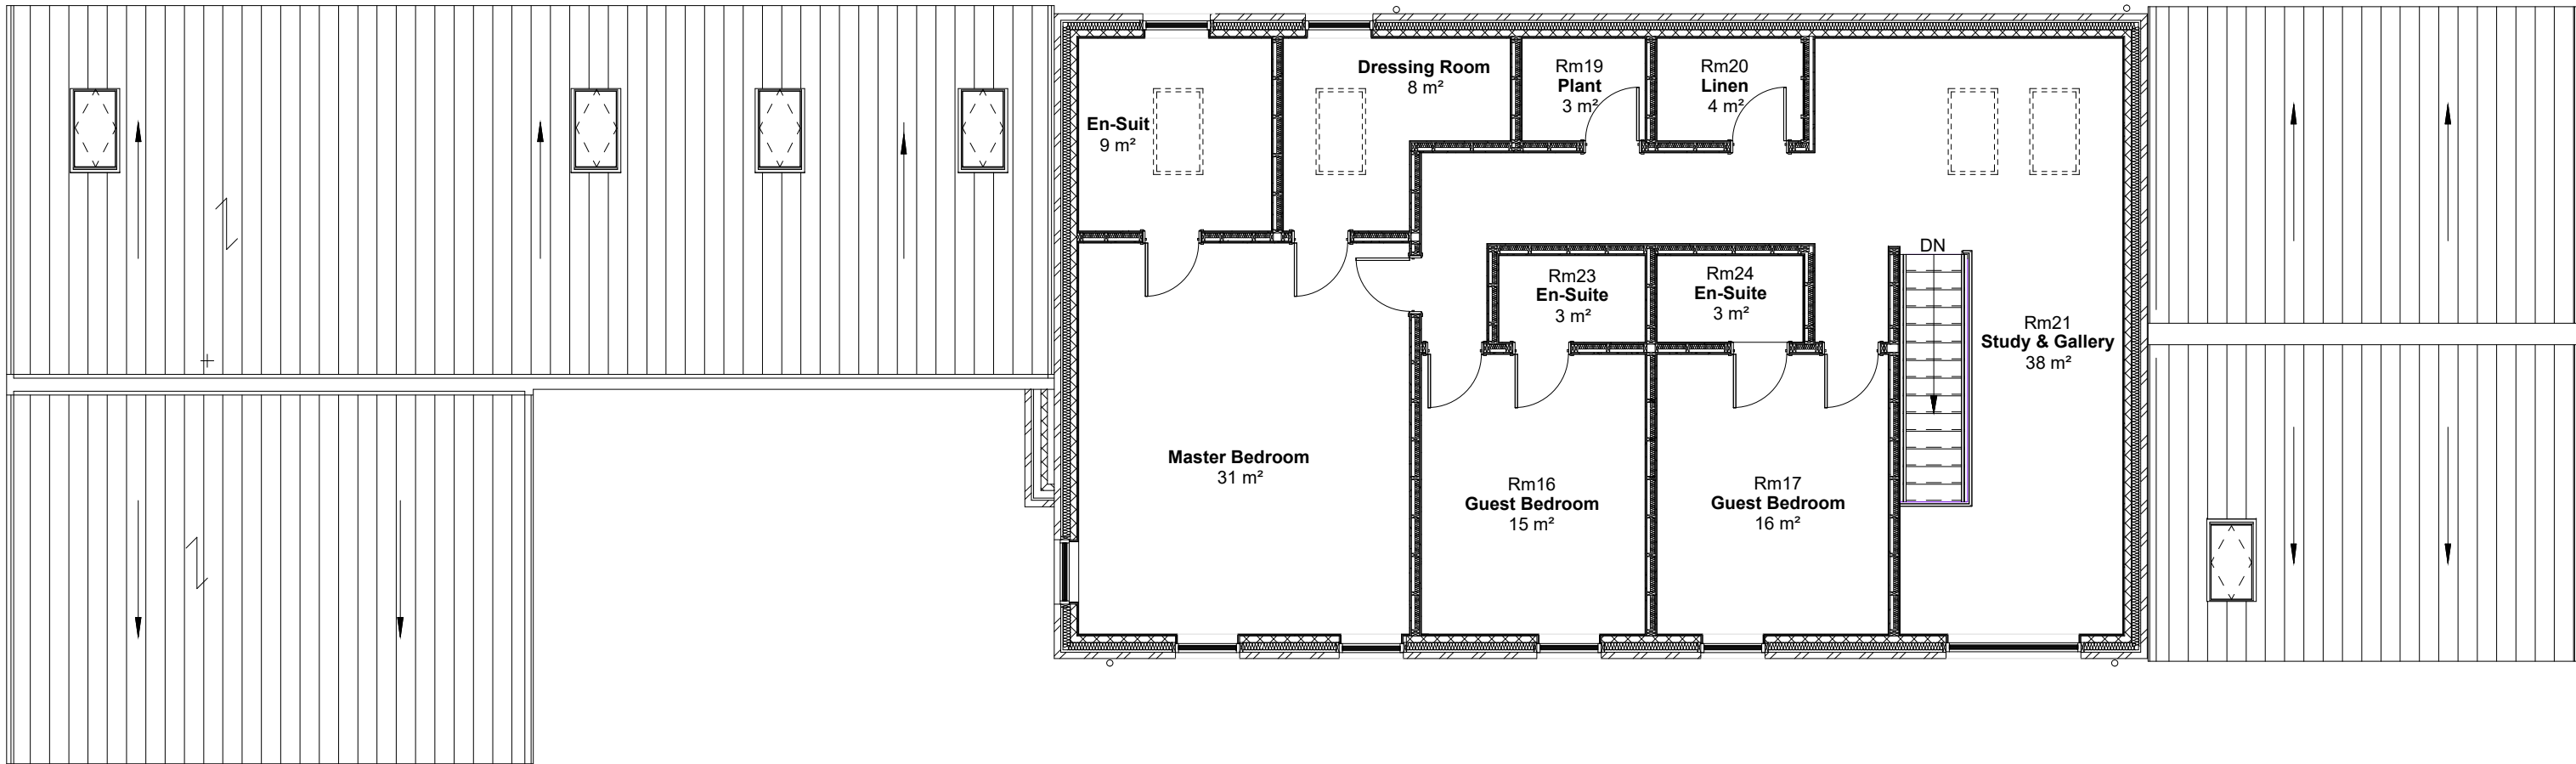

PROPOSED FIRST FLOOR PLAN
SCALE: 1:100

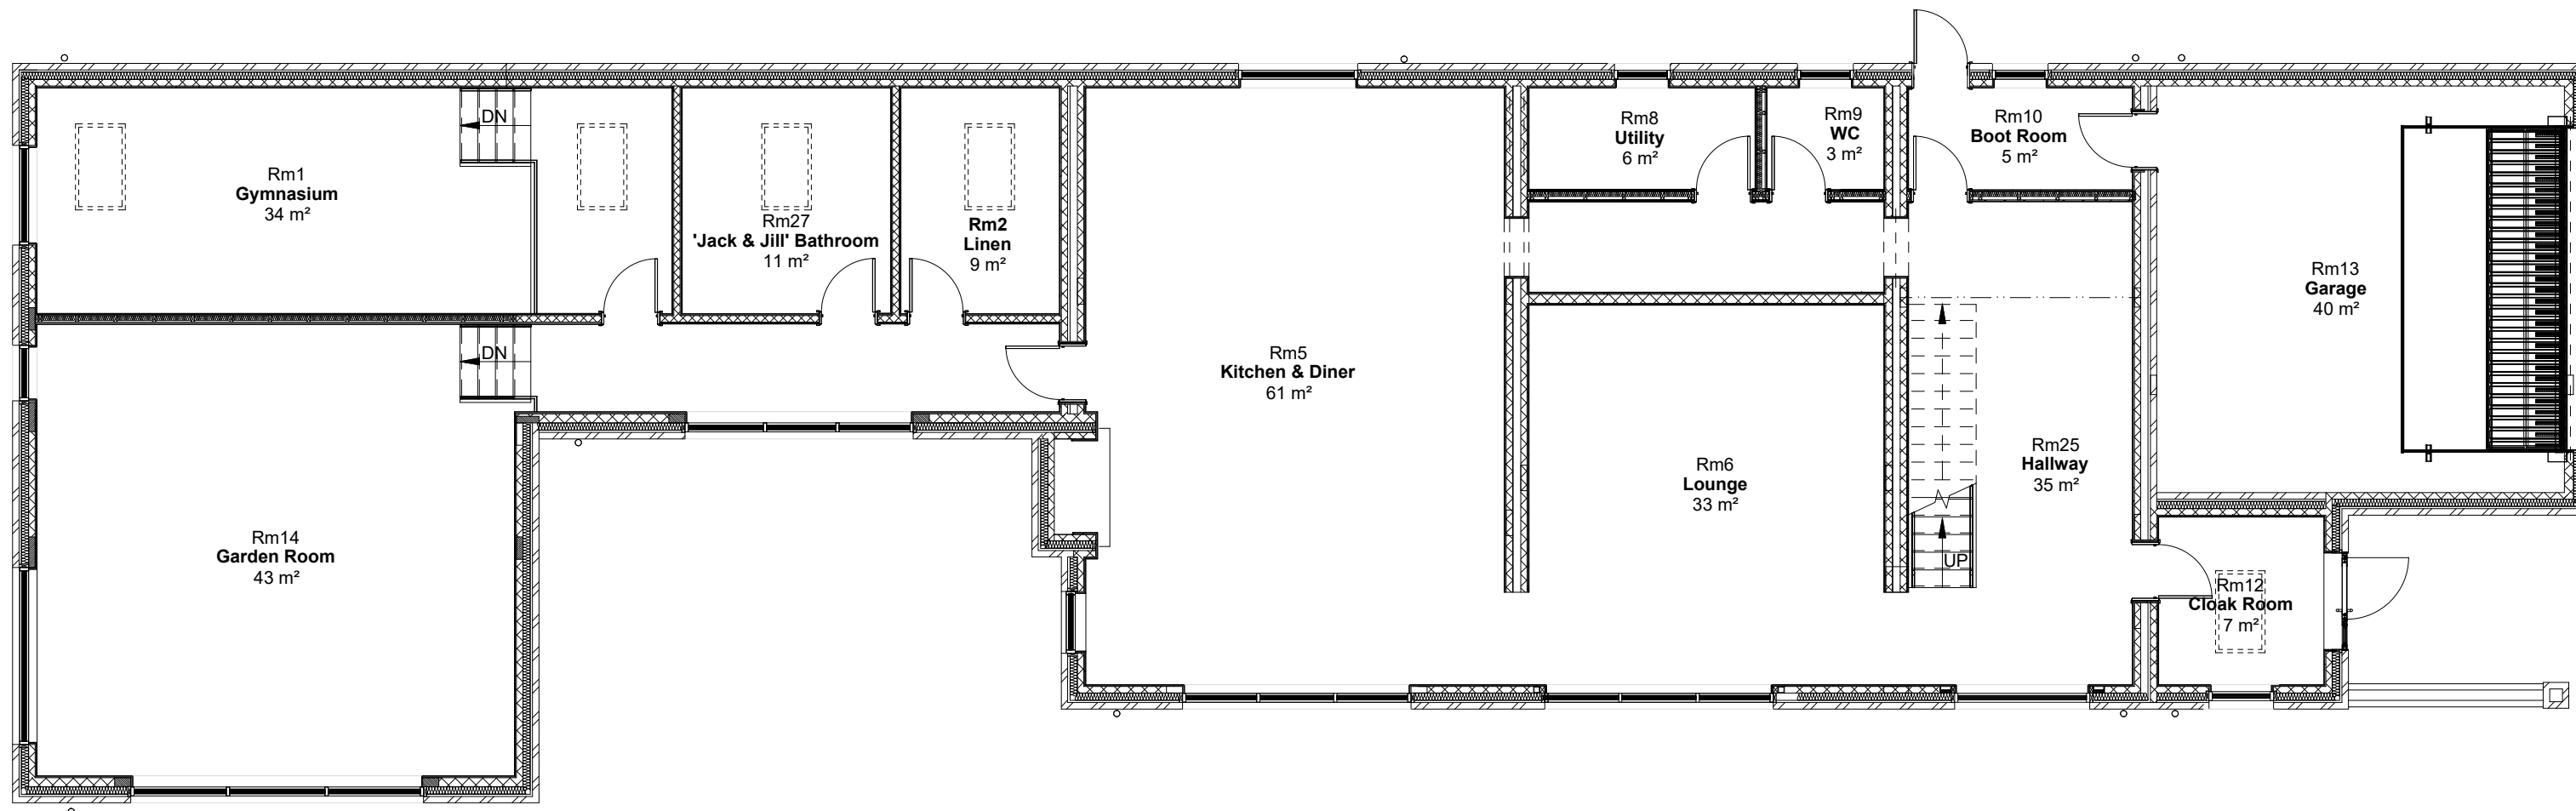

PROPOSED GROUND FLOOR PLAN
SCALE: 1:100

PLEASE NOTE

- DO NOT scale from this drawing, use figured dimensions only.
- All dimensions to be checked on site by the contractor.
- Please report any discrepancies to JHA Ltd immediately.
- All setting out dimensions are approximate. To be marked out on site for approval by JHA Ltd prior to construction.

NOTES:

Revision History			
*	***/**	Description of Revision	***
Ref	Date	Revision	Initial

Project / Client:

PROPOSED RESIDENTIAL
DEVELOPMENT
TO
CARR WOOD COTTAGE
FOR
ZOE BAMFORD

Issue:

PLANNING ISSUE

Drawing Title:

PROPOSED FLOOR PLANS

jha
PULMANN

JHA Pulmann,
18A Bridge Street
Milnrow, Rochdale,
OL16 3ND

T 01302 364565
E enquiries@j-h-a.co.uk
W www.j-h-a.co.uk

Scale:

1:100

Date:

JULY 2025

Drawn By:

JW

Checked By:

JA

Drawing No:

M22/029/101

Sheet Size:

A2