


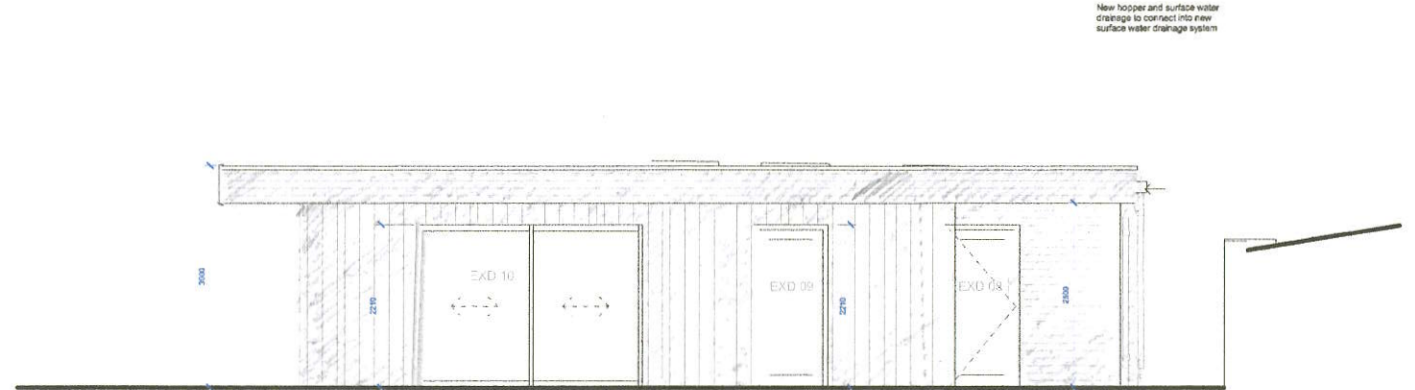

North Elevation
1:50




West Elevation
1:50



East Elevation
1:50




☀ = wood cladding
Thermowood
☀ = Catnic Urban Steel Cladding
in black.

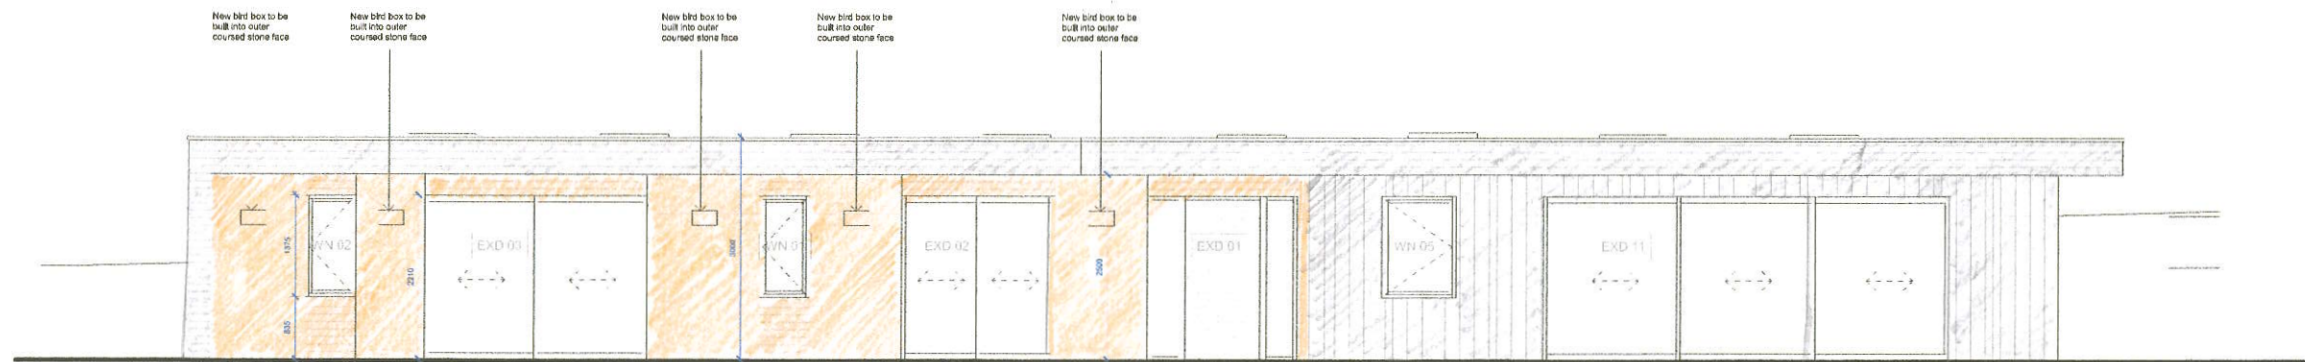

South Elevation
1:50

1. DO NOT SCALE FROM THIS DRAWING - USE FIGURED DIMENSIONS ONLY.
2. ALL DIMENSIONS IN MILLIMETRES (UNLESS OTHERWISE NOTED) AND TO BE VERIFIED ON SITE.
3. READ IN CONJUNCTION WITH ALL OTHER CONSULTANT / SPECIALISTS DRAWINGS. REPORT ANY DISCREPANCIES BEFORE AFFECTED WORK COMMENCES.
4. ALL SETTING OUT DIMENSIONS TO BE CHECKED ON SITE BY CONTRACTOR PRIOR TO WORK COMMENCING.
5. ALL WORKS TO BE CARRIED OUT IN ACCORDANCE WITH CURRENT BUILDING REGULATIONS - PLANNING REQUIREMENTS AND CODES OF PRACTICE. MATERIALS USED TO COMPLY WITH CURRENT BRITISH STANDARDS.
6. THIS DRAWING REMAINS COPYRIGHT OF ROOST ARCHITECTS. COPY/DISTRIBUTE ONLY WITH CONSENT OF ROOST ARCHITECTS.

BUILDING REGULATIONS		
roost architects		
Roost Architects 8 Lister Street Lisby LS29 9ET Tel: 0784 330 2578 www.roostarchitects.com		
Project Title		
Further Redlumb Farm		
Drawing Title		
Elevations		
Scale	Drawing No	Rev
1:50	A1	03/09/24
Drawing Number		
2024 - 038 - 203D		

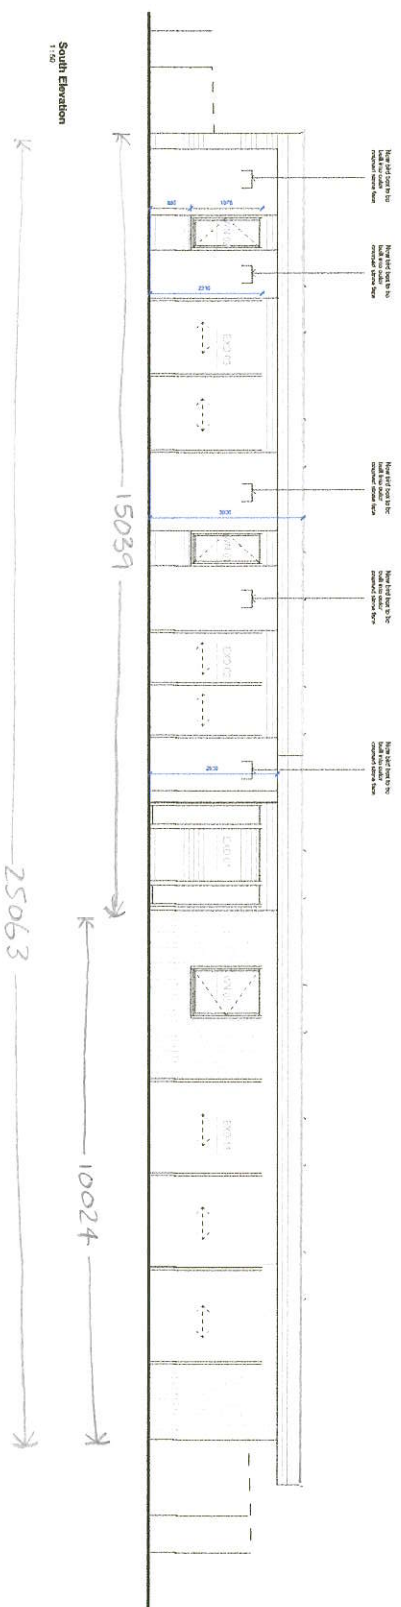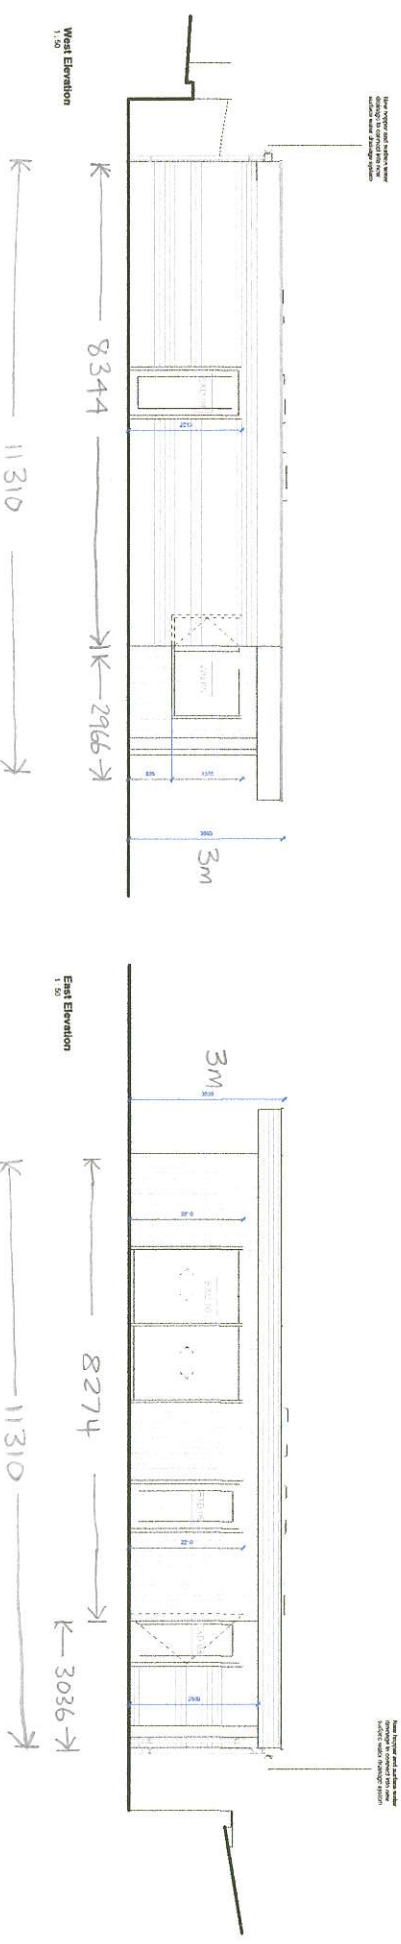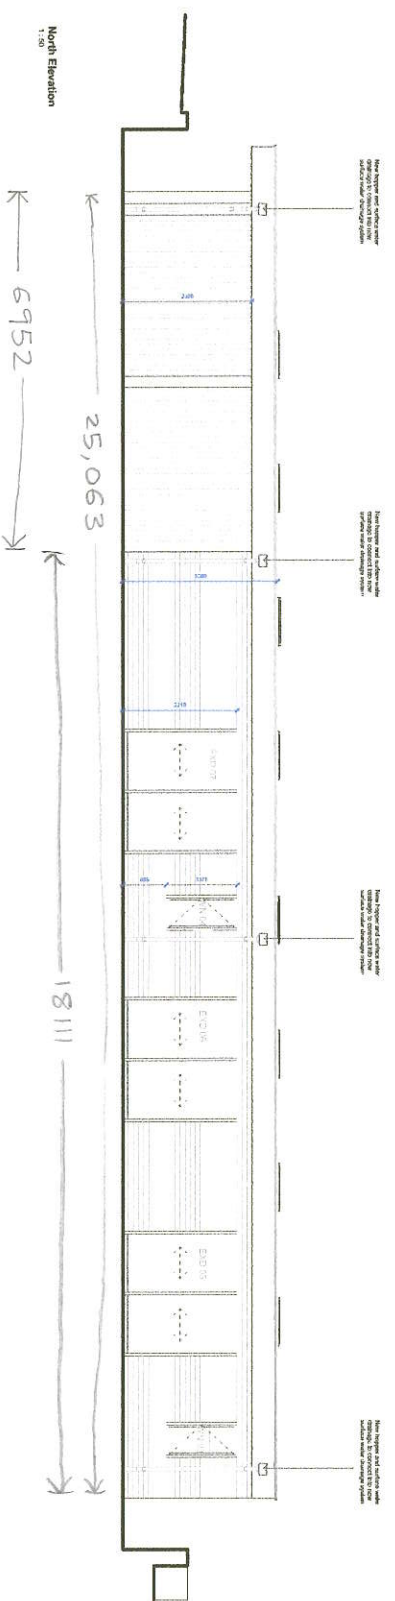

roost
Rural Architects
1230 DE 1
1000 10th Street
Boulder, CO 80502
303.440.1000
www.roostarchitects.com

BUILDING REGULATIONS
Rural Architects
1230 DE 1
1000 10th Street
Boulder, CO 80502
303.440.1000
www.roostarchitects.com

Further Planning Firm
1:50
A1
08/09/24
2024-038-2030

- * CATNIC URBAN STEEL CLADDING IN BLACK
- * THERMWOOD CLADDING
- * TRIPLE GLAZED ALUMINIUM WINDOWS IN RAL 7016
- * ALUMINIUM TRIM IN RAL 7016
- * GRP FIBREGLASS ROOF IN ANTHRACITE

8274	8344	15039	18111
<u>3036</u>	<u>2966</u>	<u>10024</u>	<u>6952</u>
11310	11310	25063	25063

