




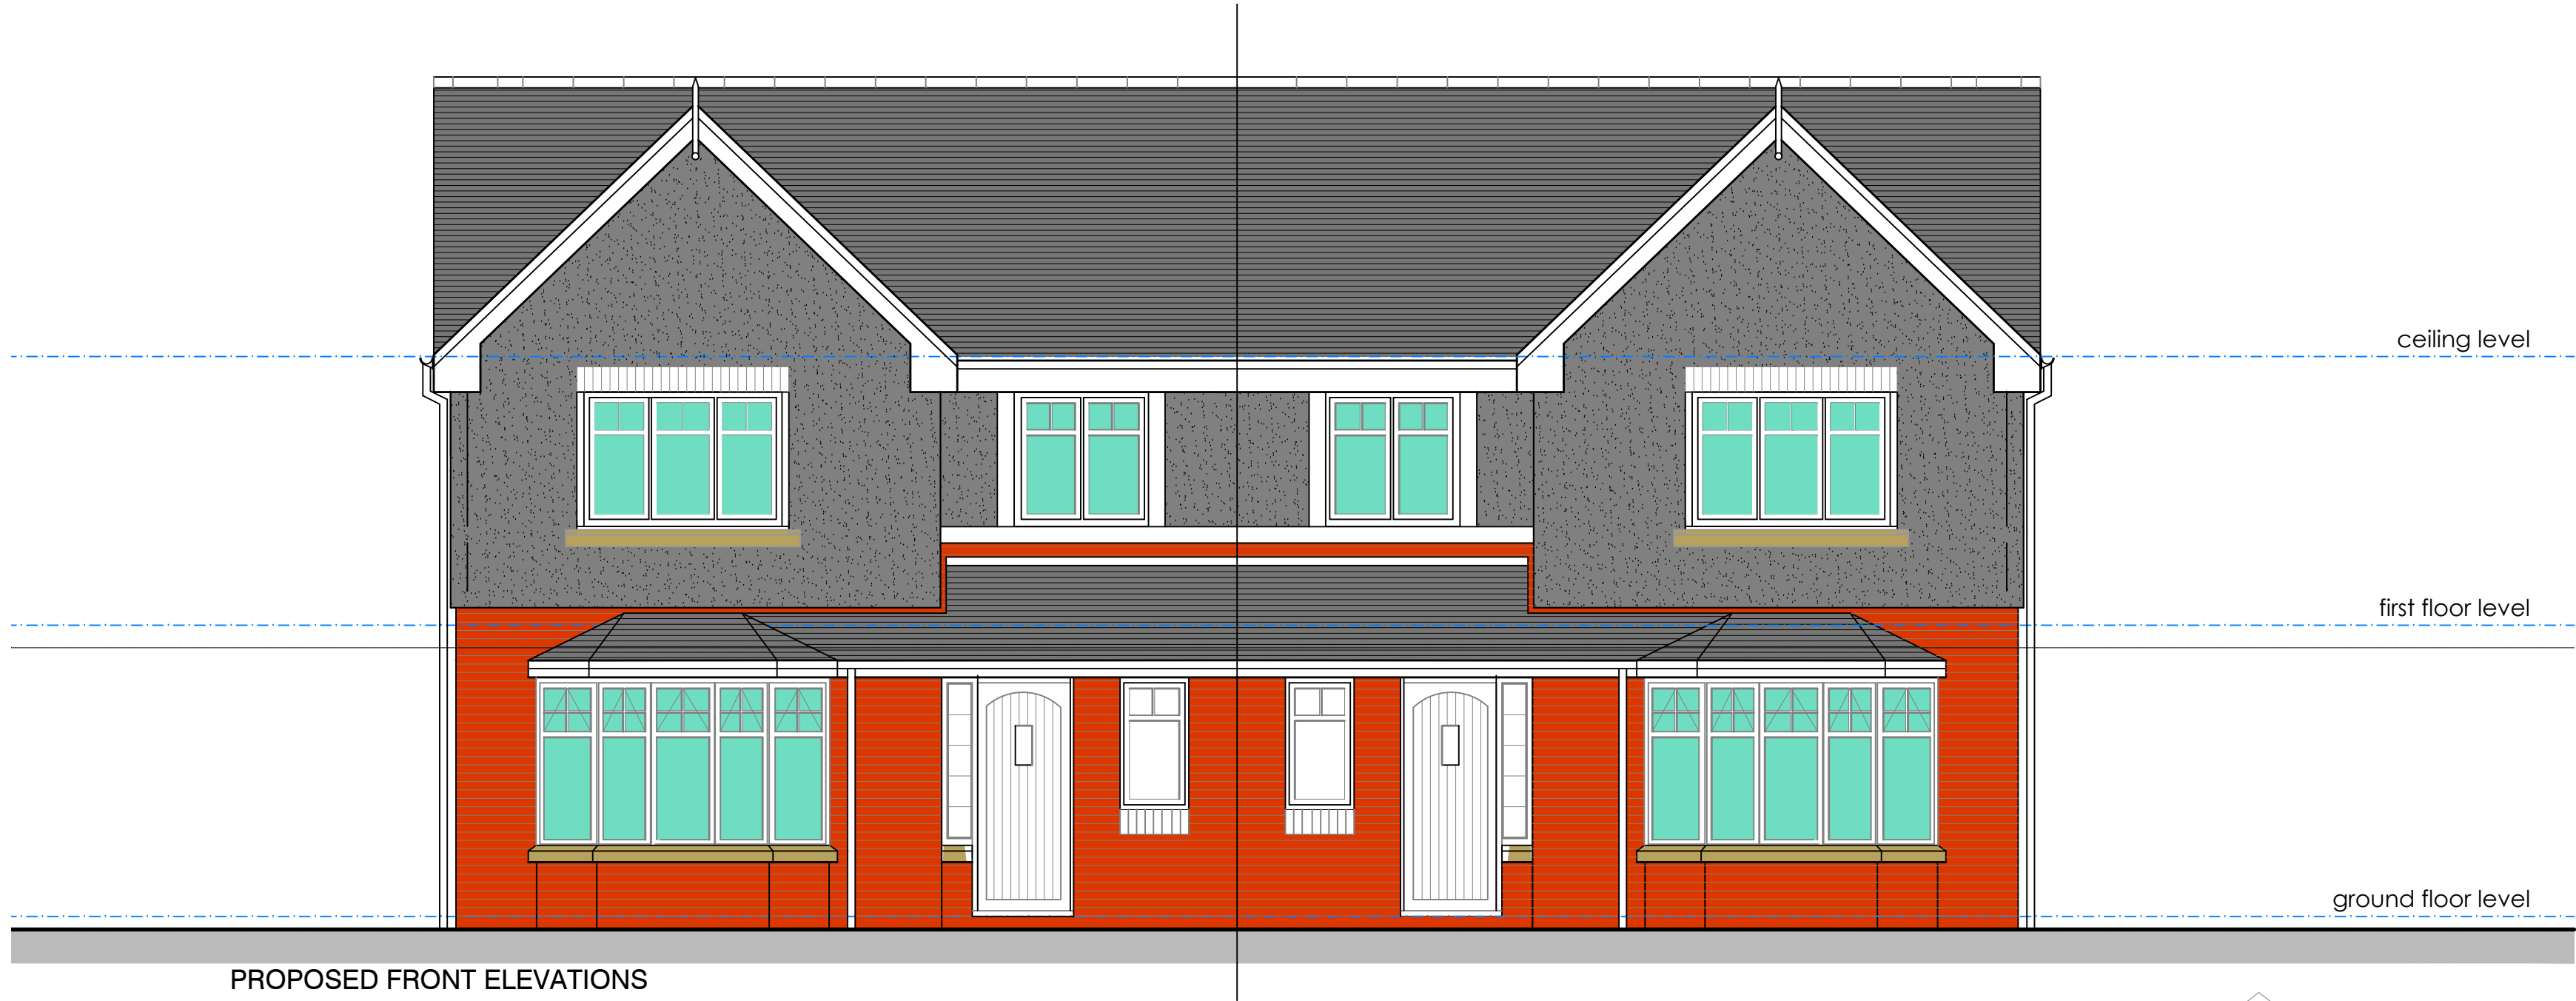

PROPOSED FRONT ELEVATIONS

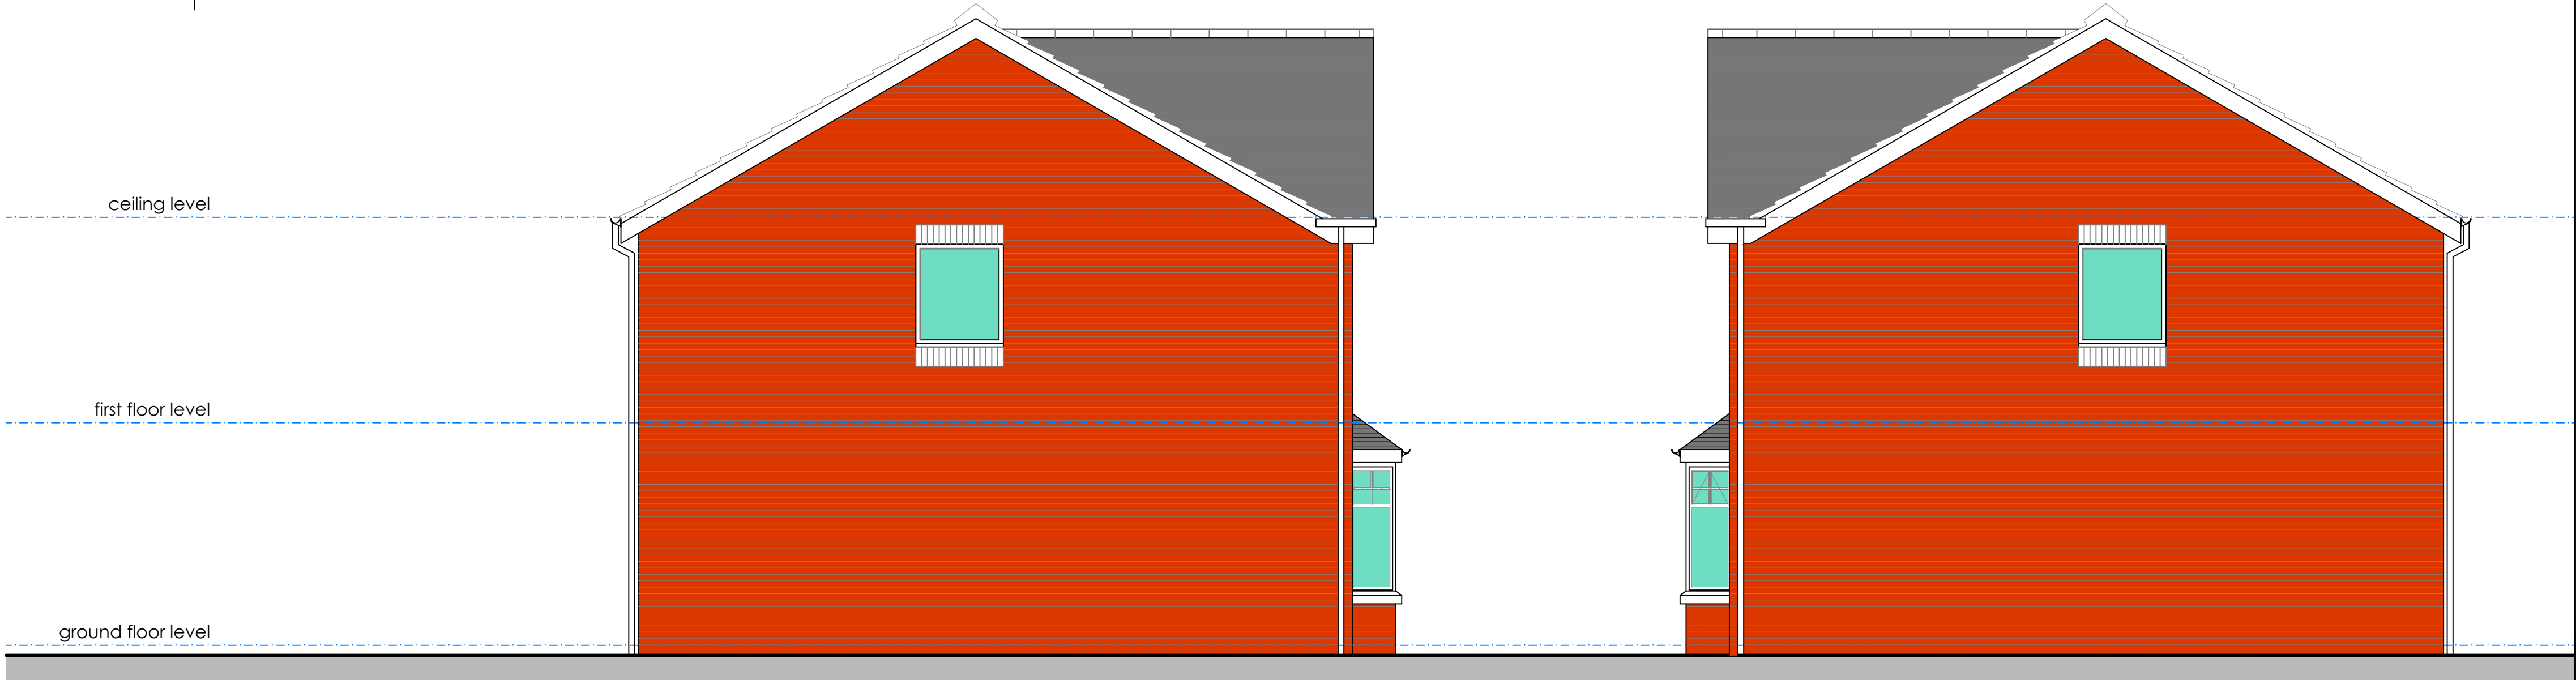

PROPOSED GABLE ELEVATIONS

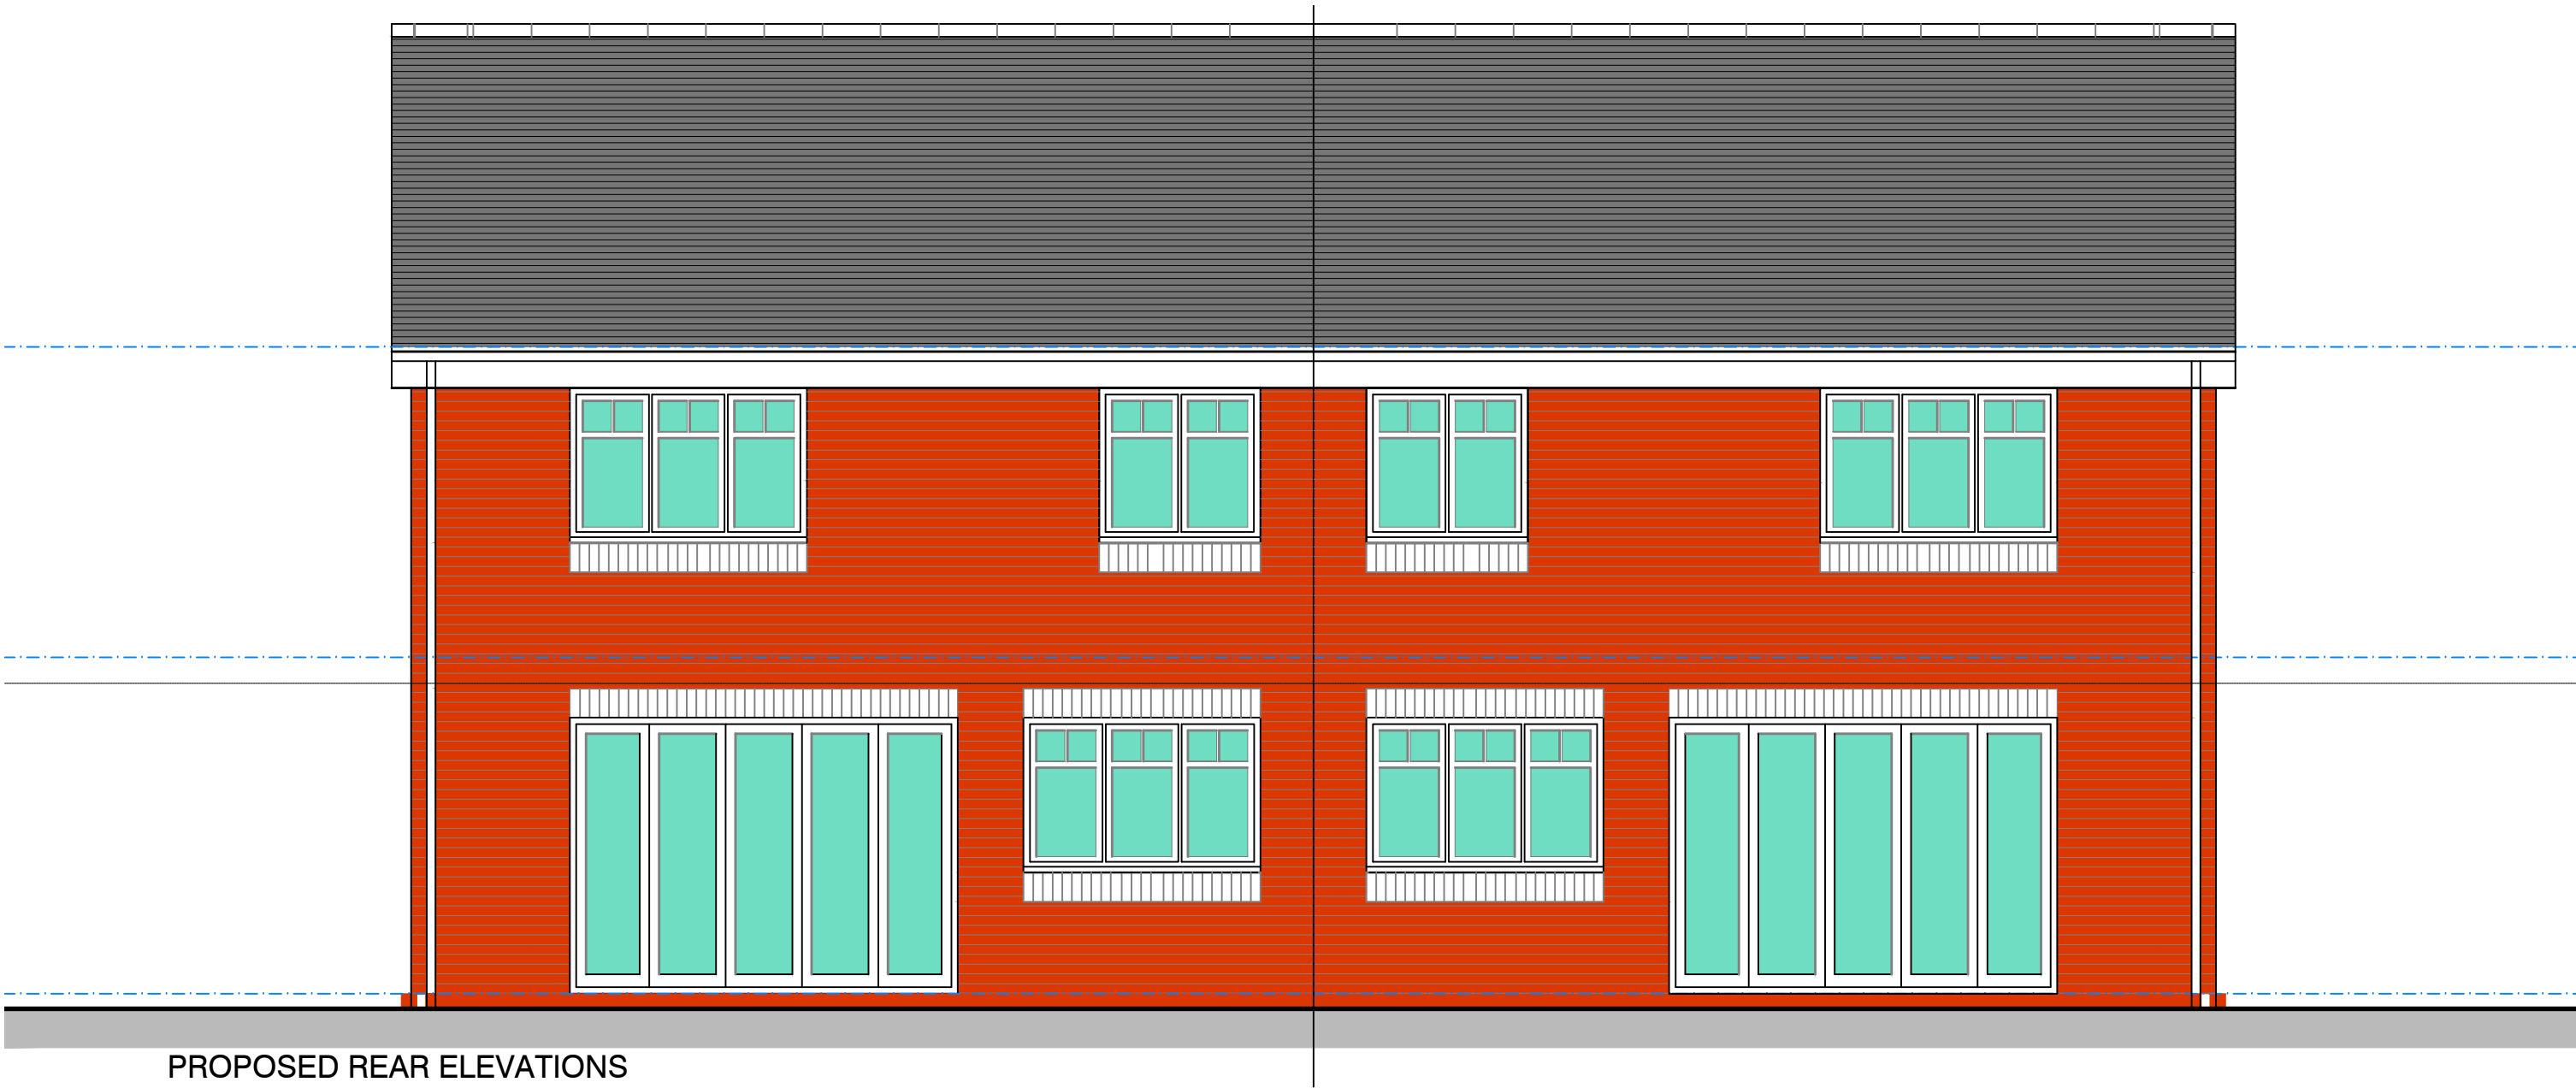

PROPOSED REAR ELEVATIONS

- REDBRICK BRICKWORK
- WHITE RENDER
- SLATE APPEARANCE ROOFTILES
- STONE CILLS
- BLACK UPVC GUTTERS & DOWNPIPES THROUGHOUT
- WHITE UPVC WINDOWS THROUGHOUT

Notes:

| *   | **/**/** | Description of Revision | ***     |
|-----|----------|-------------------------|---------|
| Ref | Date     | Revision                | Initial |

Project / Client:

NEW DWELLINGS TO HILLCREST  
FOR  
MR DERRICK CULLEN

Issue:

PLANNING ISSUE

Drawing Title:

HOUSE TYPE B  
PROPOSED ELEVATIONS

jha  
PULMANN

JHA Pulmann,  
18A Bridge Street  
Milnrow, Rochdale,  
OL16 3ND  
01302 364565  
enquiries@j-h-a.co.uk  
www.j-h-a.co.uk

Scale:

1:50

Date:

OCT 2023

Drawn By:

CS

Checked By:

XXX

Drawing No:

M23-31-2001-02

Sheet Size:

A1