


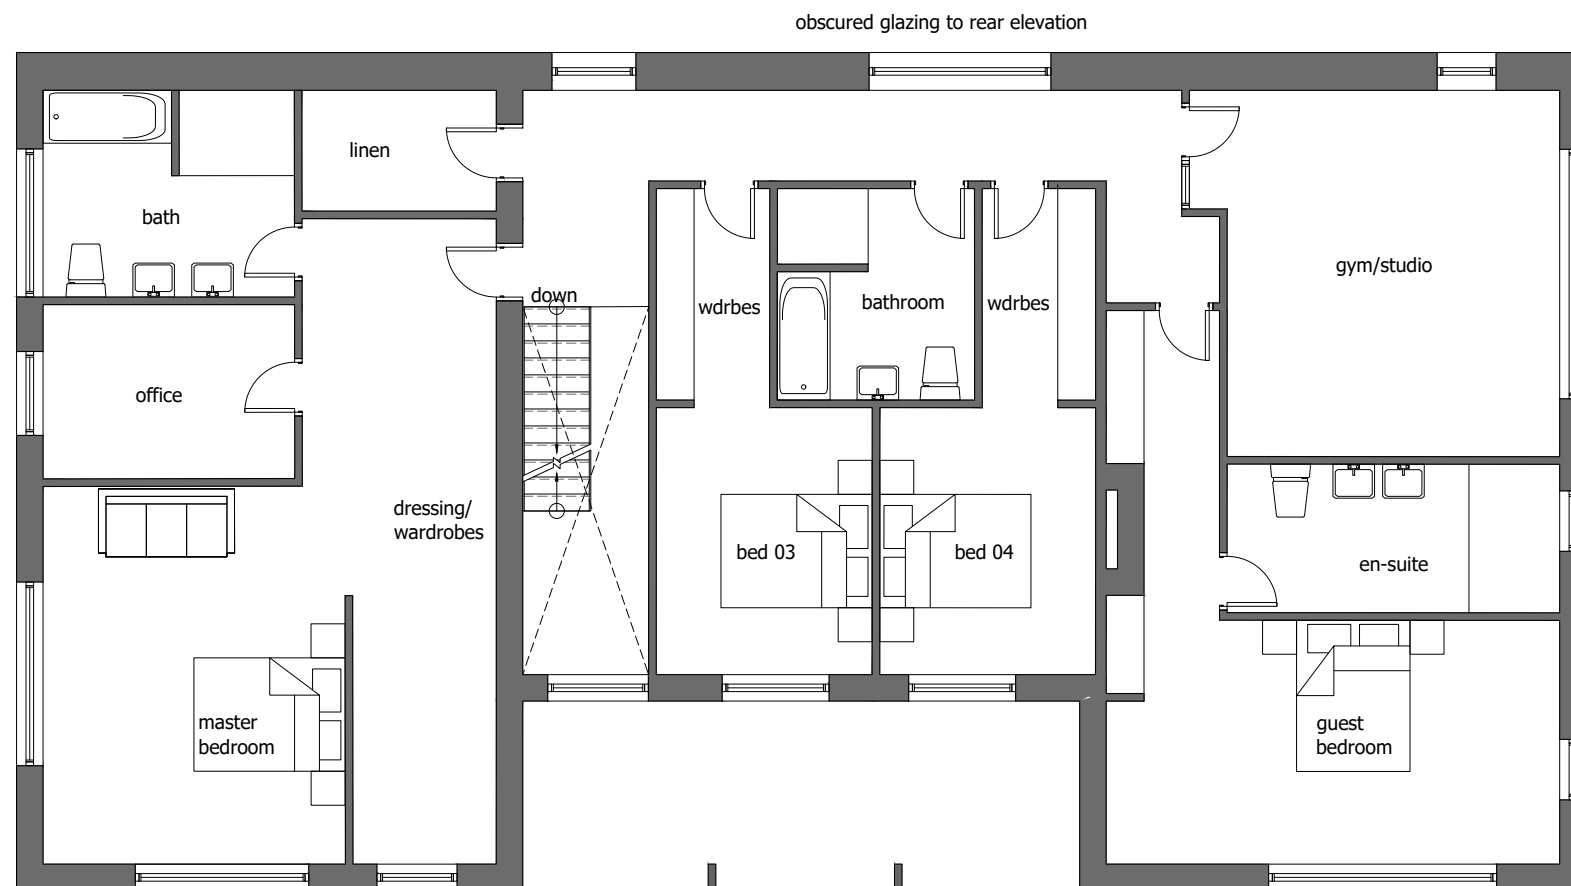

first floor plan

Helen Jackson Land adjacent to 962 Edenfield Road Norden Rochdale	Plans as Proposed SK03	contract no	drawing no	revision	Planning Revisions: A. Overall width reduced.PDC:September 2023 B. Plans amended to clients requirements.October 2023 C. Window added to guest bedroom en-suite and side windows to bedrooms deleted. Chimney position amended.PDC:November 2023 D. Window added to guest bedroom.PDC:December 2023	Blue Pit Mill Queensway Castleton Rochdale OL11 2PG +44 (0)1706 631347 info@cjpartnership.com www.cjpartnership.com	
	work to figured dimensions	3633	09	D			
	© CJ Partnership owns the copyright of this design / drawing which must not be reproduced in whole or in part without the written permission of CJ Partnership	drawn by	date July 2023	scale @ A3 1:100			