




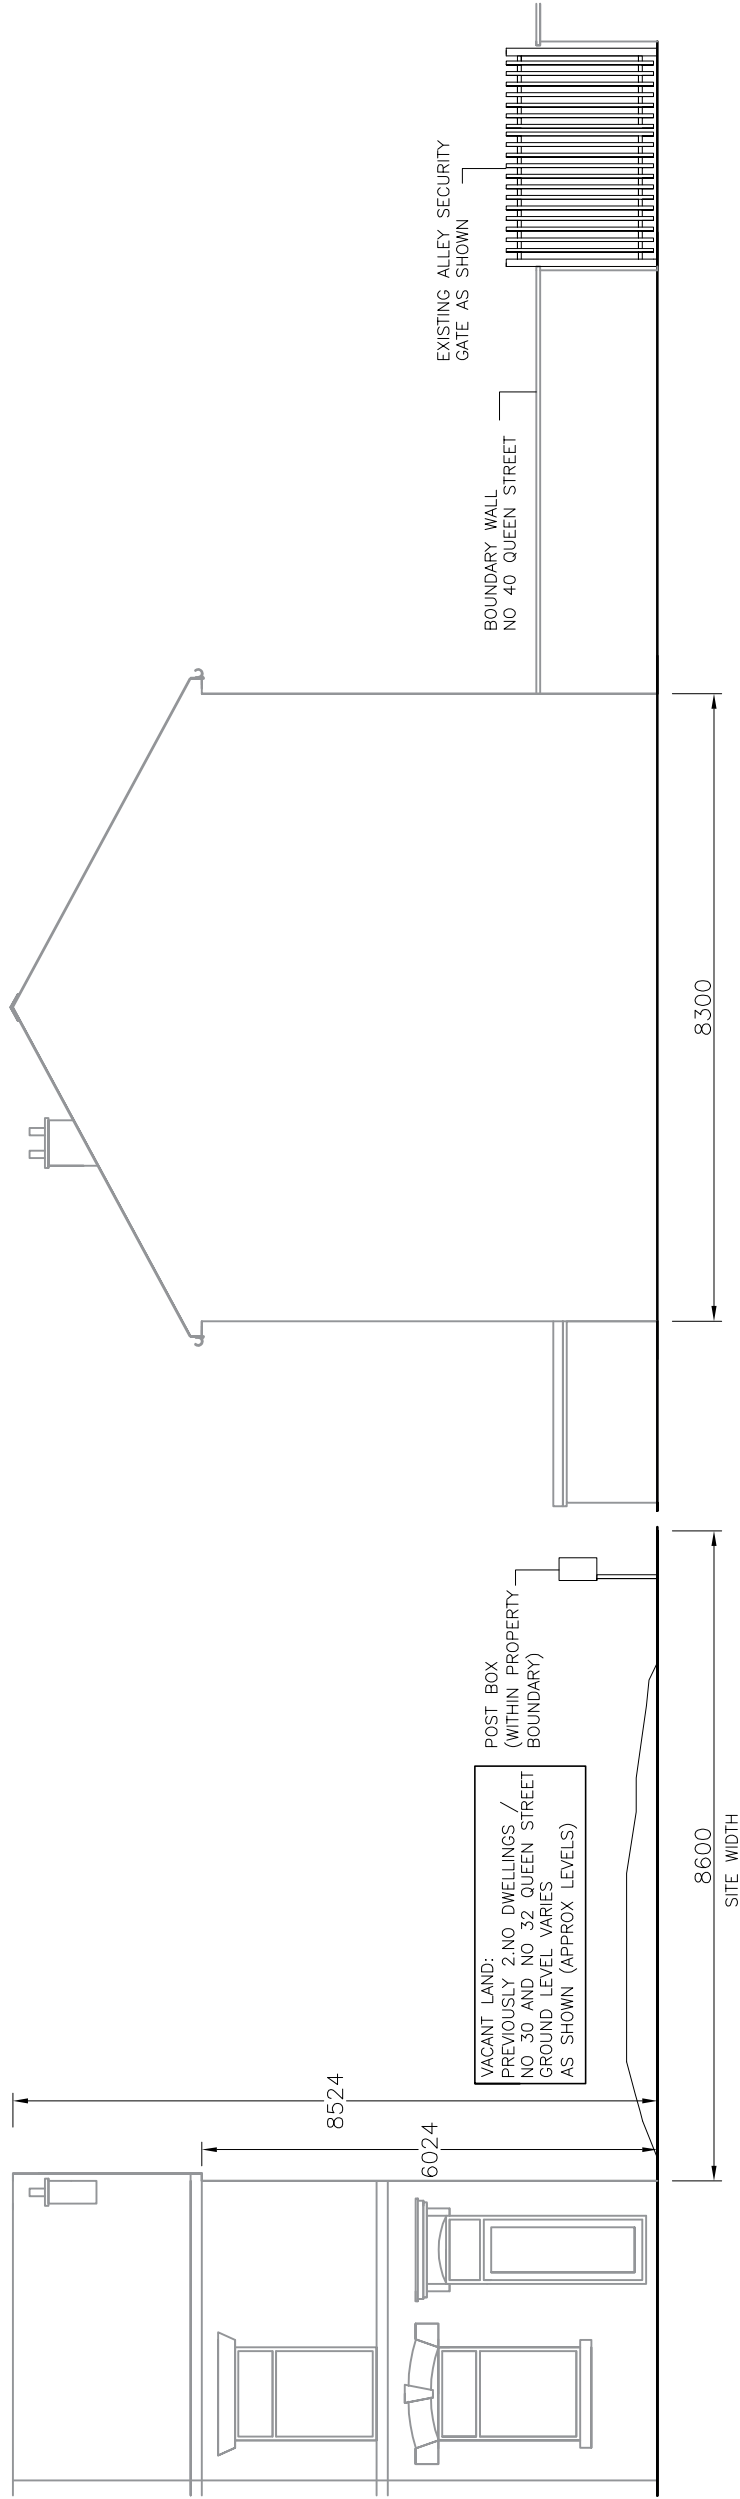

EXISTING FRONT ELEVATION

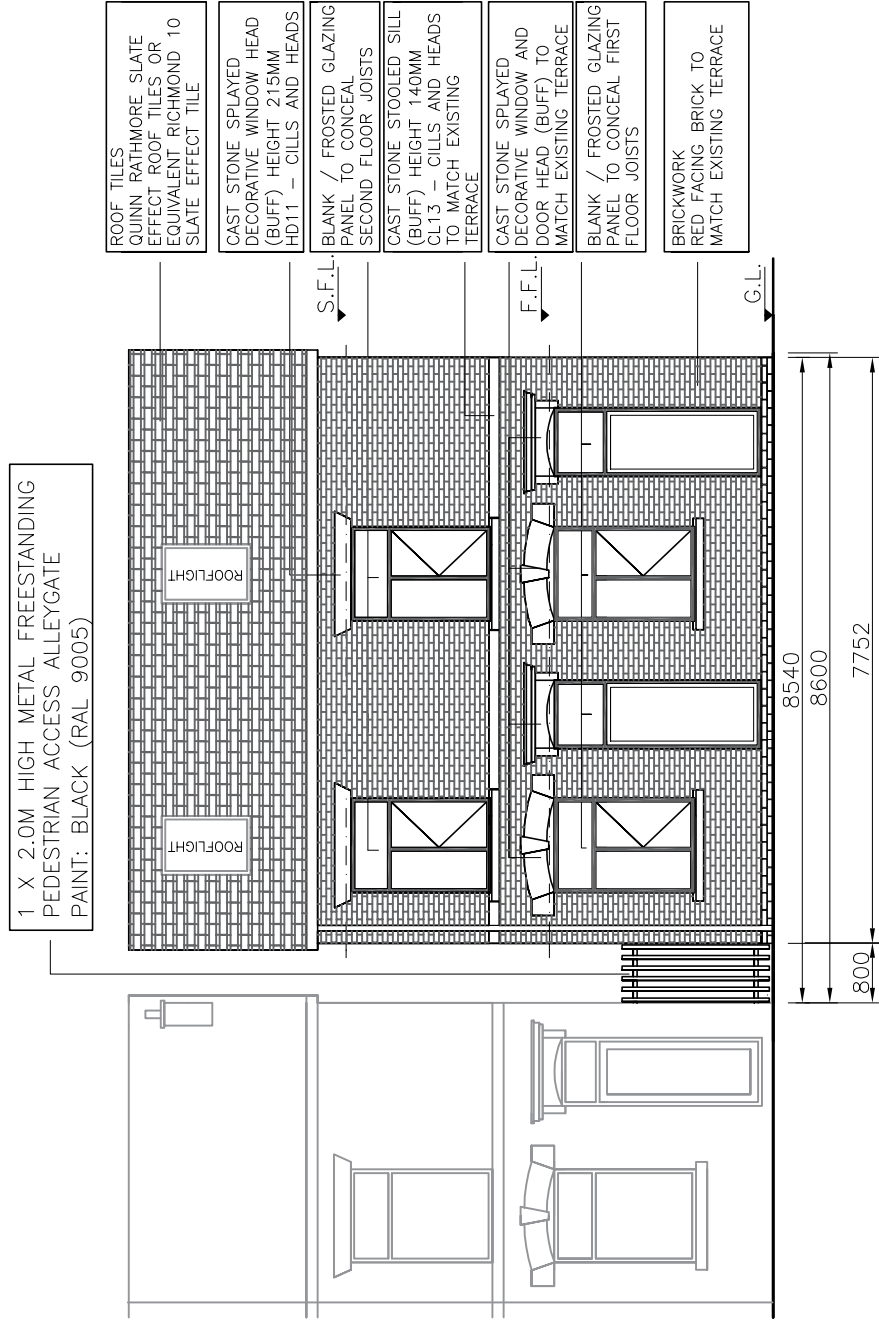

PROPOSED FRONT ELEVATION

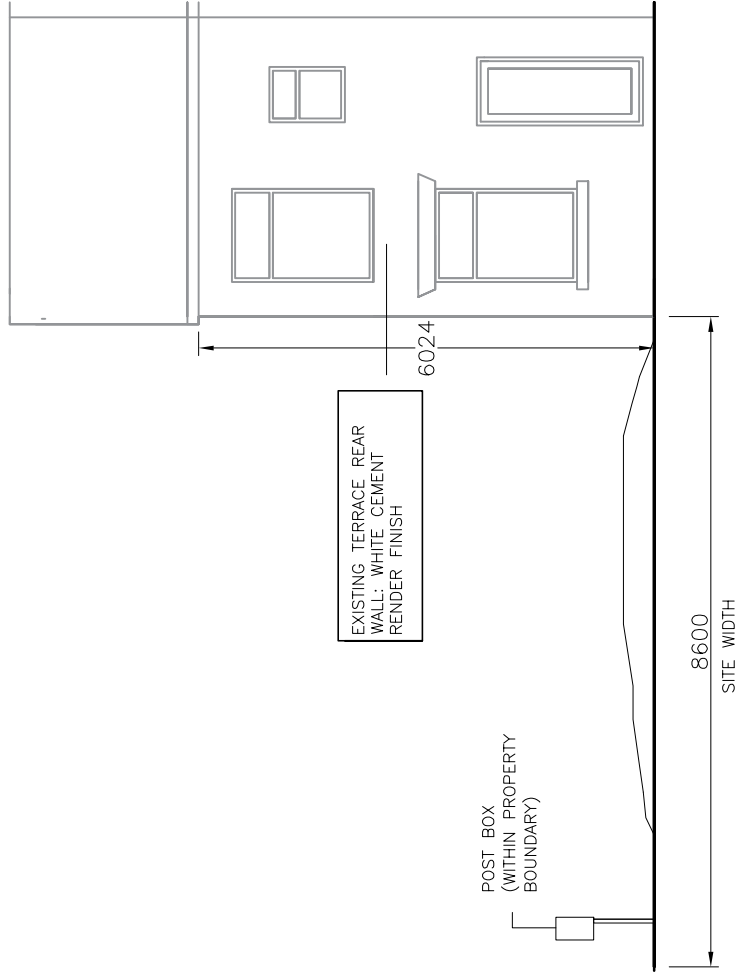

EXISTING REAR ELEVATION

COPYRIGHT: ALL RIGHTS RESERVED
THIS DRAWING MUST NOT BE REPRODUCED WITHOUT WRITTEN PERMISSION FROM NORDEN QUANTITY SURVEYING AND CONSTRUCTION SERVICES LIMITED.
DO NOT SCALE OFF THIS DRAWING.
ALL DIMENSIONS ARE TO BE CHECKED ON SITE BY THE CONTRACTOR / SUB-CONTRACTOR. ANY DISCREPANCIES ARE TO BE REPORTED TO NORDEN QUANTITY SURVEYING AND CONSTRUCTION SERVICES LIMITED.

Rev.	Description	Dr'n	Chk	Date
			-	-
Norden Quantity Surveying and Construction Services LTD 732 Edinfield Road, Norden, Rochdale, OL12 7PE				
Contract	LAND ADJACENT TO NO 34 QUEEN STREET / JUNCTION OF HOLLAND STREET, HEYWOOD			
Title	PROPOSED 2 NO SELF CONTAINED APARTMENTS ON VACANT LAND (PREVIOUSLY NO 30 AND NO 32 QUEEN STREET)			
Scales	1:100			Sheet Size A3
Drawn	-	Checked	-	Date 22.08.2024
Dwg. No.	DWG 2 OF 5			Revision G