



VISUAL SCALE 1:100 @ A3

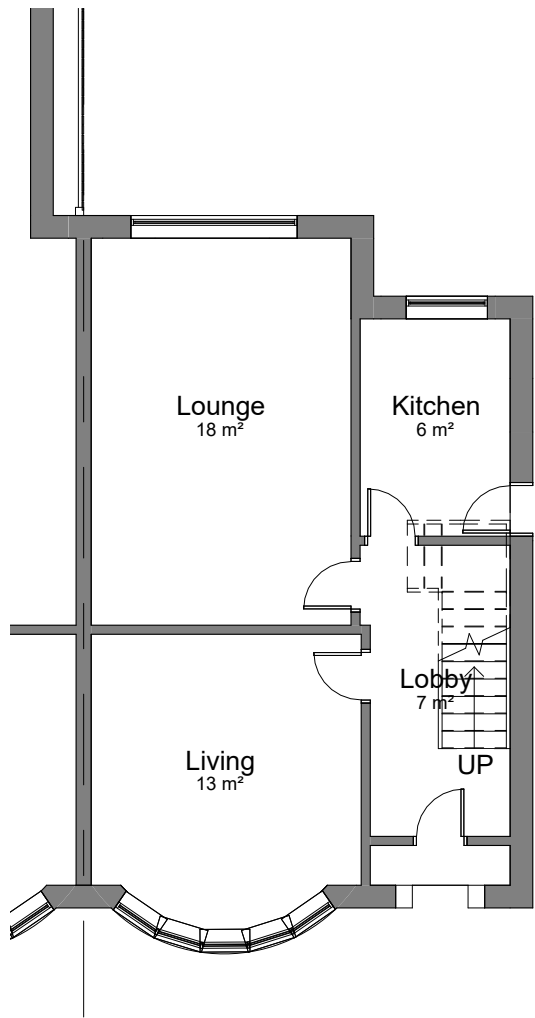

00-E-Ground Floor
1 : 100

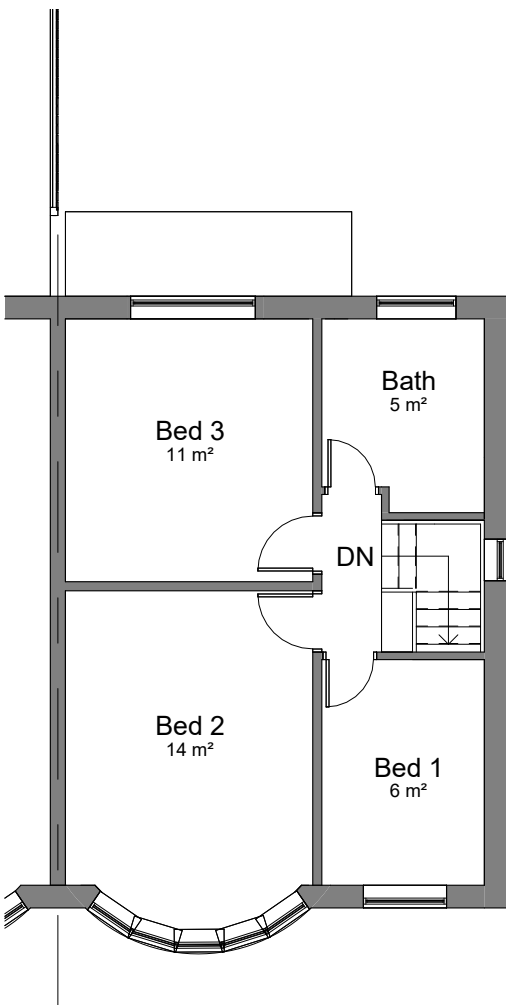

01-E-First Floor
1 : 100

COPYRIGHT © ALL RIGHTS RESERVED BY VIKAS ALYAS LTD. DO NOT SCALE FROM DRAWING. DRAWING INDICATES DESIGN INTENT ONLY. REPORT ANY DISCREPANCIES TO CLIENT / VA LTD. NOT TO BE USED FOR CONSTRUCTION UNLESS STATED SO. TO BE READ IN CONJUNCTION WITH OTHER DRAWINGS OR SPECIFICATION WHERE PROVIDED.



0161 511 8479

vikas@architek.uk
916 Stockport Road, Levenshulme, Manchester, M19 3AB

No.	Description	Date
P1	Issue to Planning	05.08.2024

PROJECT		ADDRESS		CLIENT		
Multiple extensions to host dwelling and erection of outbuilding annexe		19 Birch Road, Rochdale OL12 9QQ		Misbha Riaz & Abdul Zafran		
				Date 15.03.2024	Project number 1264	Scale (@ A3) 1 : 100
Rochdale MB Council		PURPOSE OF ISSUE	Existing Floor Plans	Drawn by VA	DRAWING NUMBER A102	REV
Planning				Checked by VA		P1