




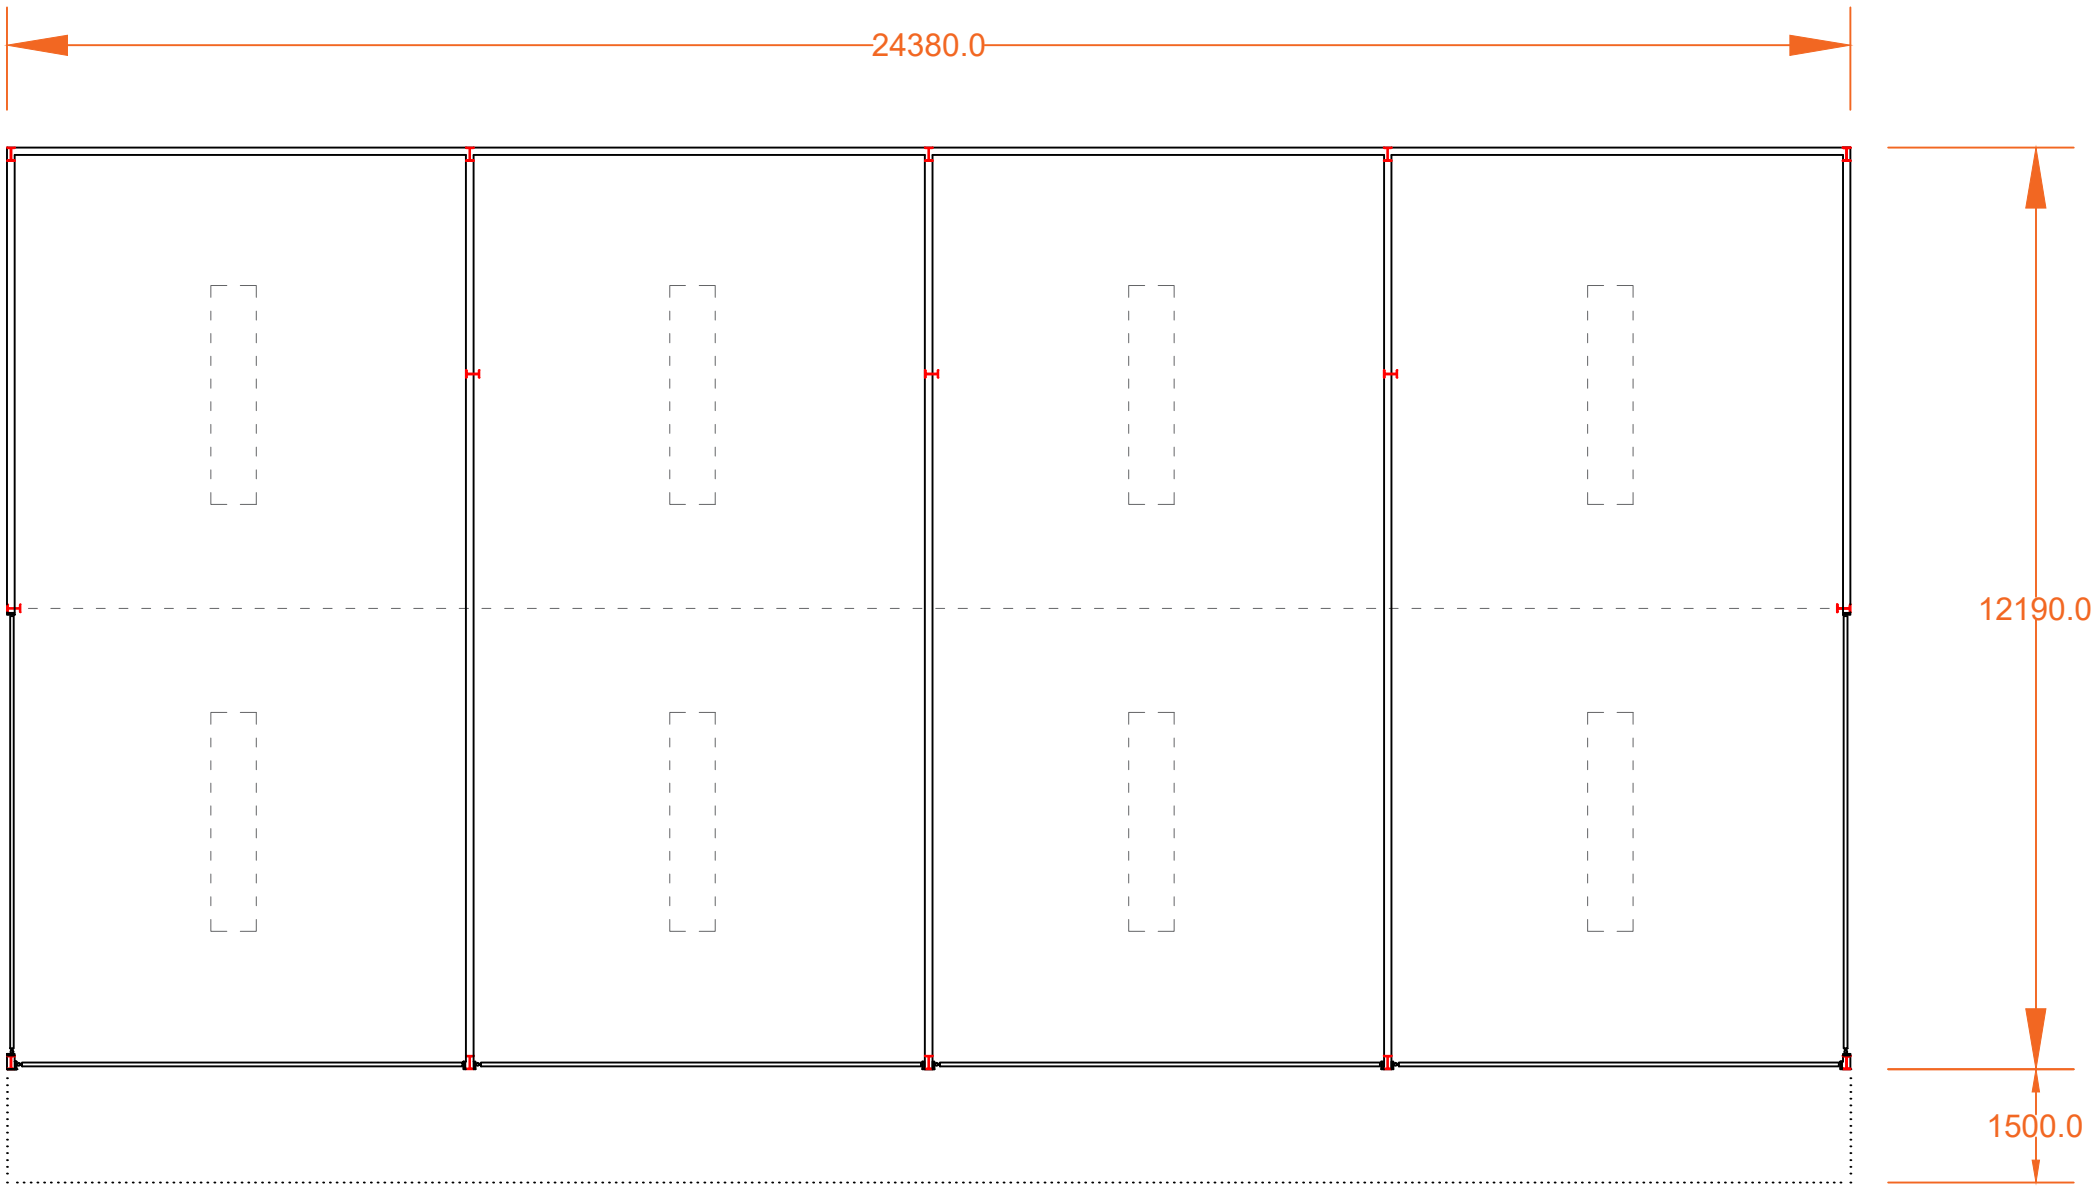


Proposed Floor Plan
Scale (1:100)

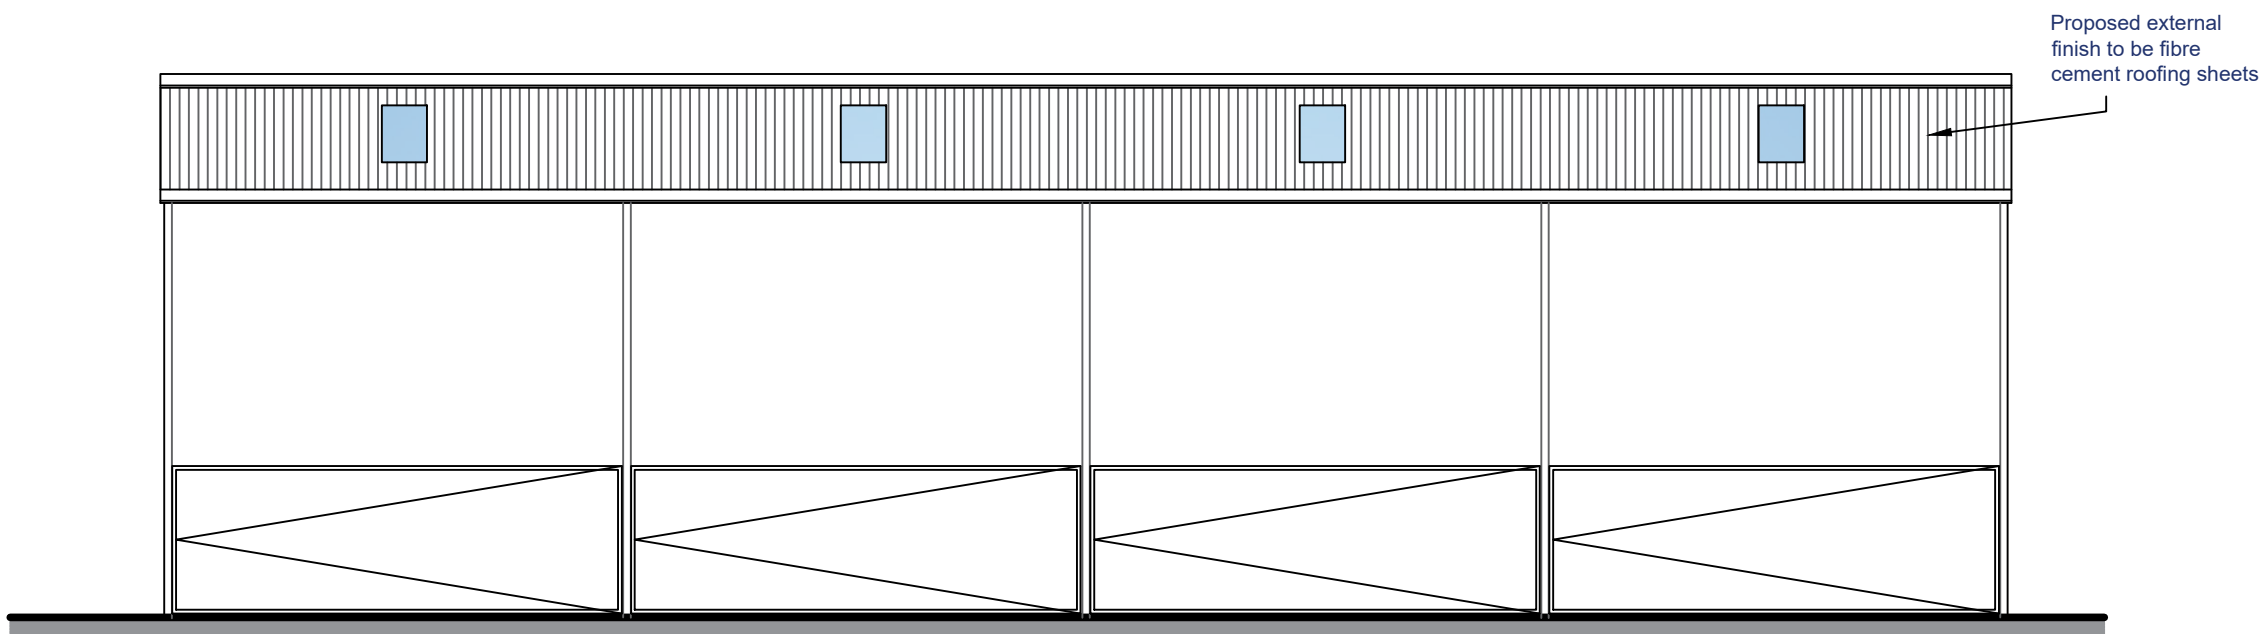


Proposed Front Elevation
Scale (1:100)

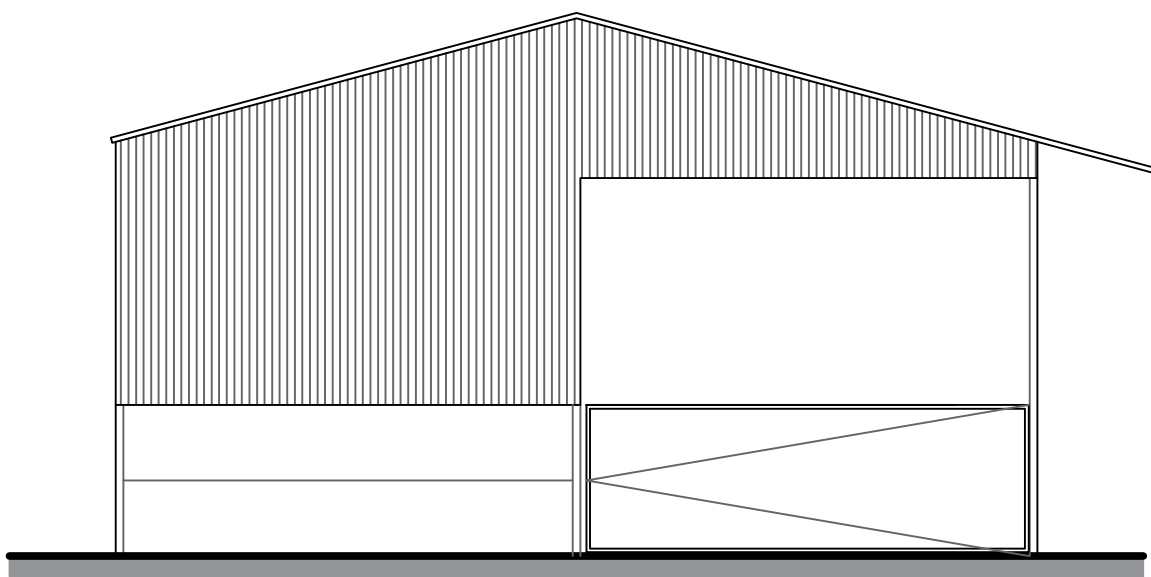

Proposed East Elevation
Scale (1:100)

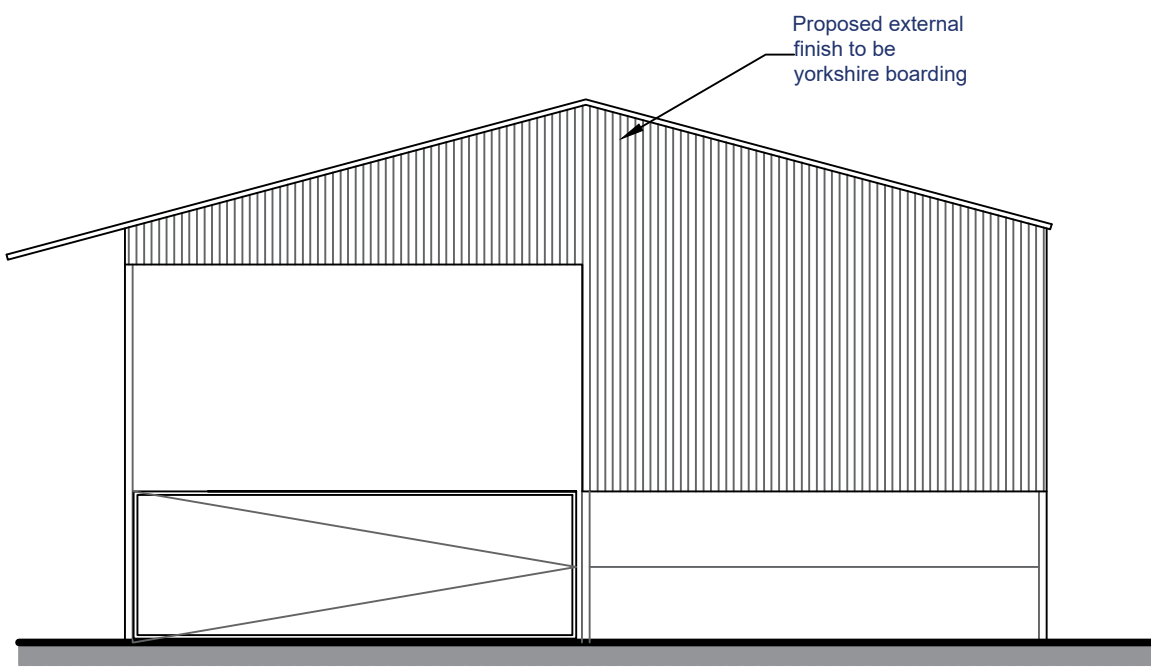


Proposed West Elevation
Scale (1:100)


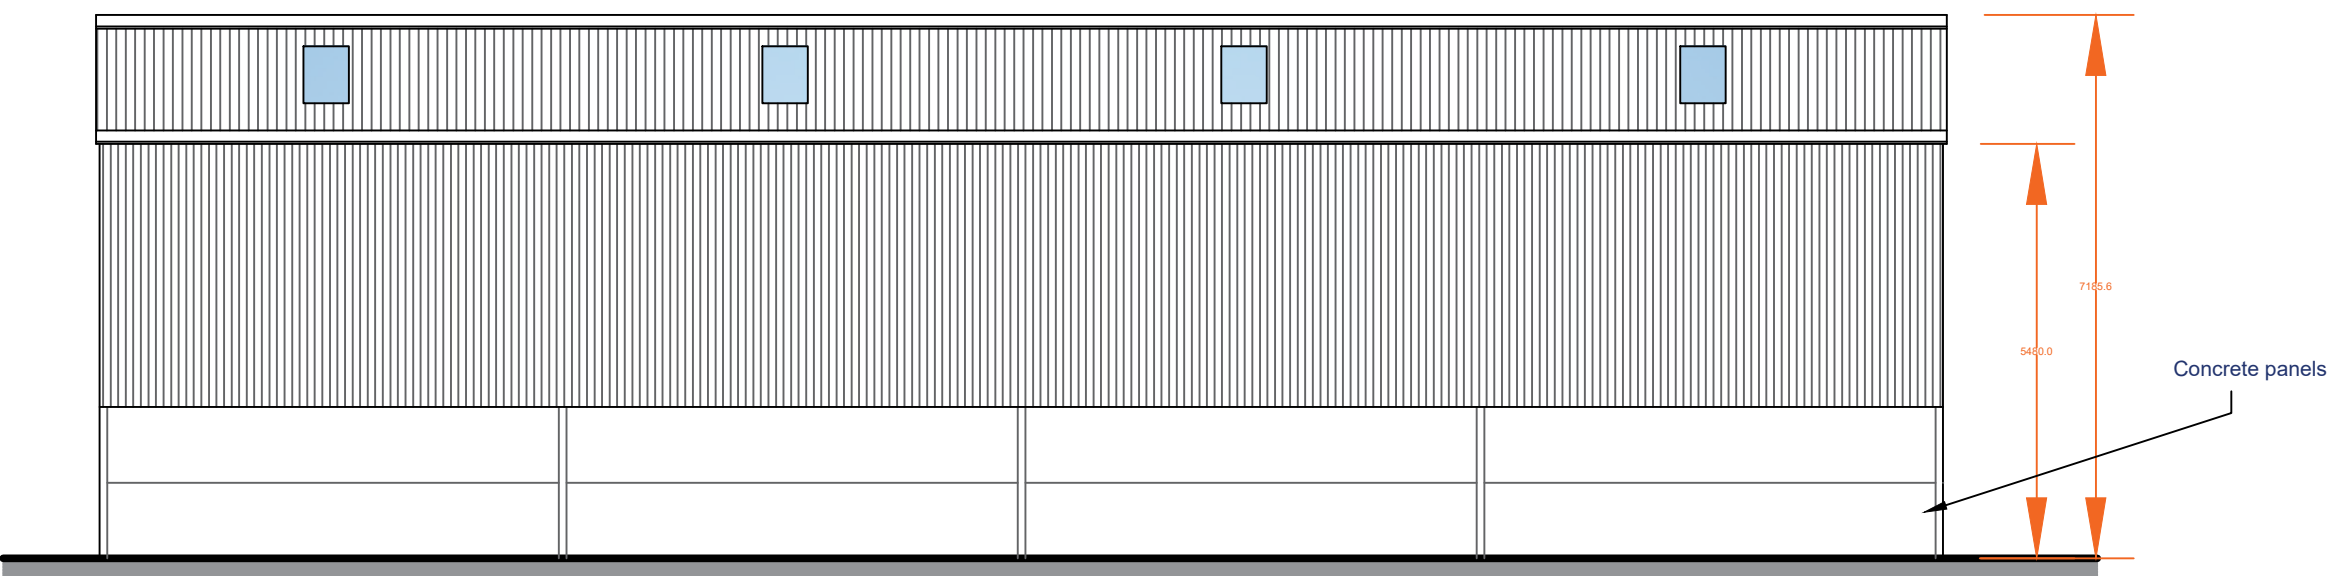


Proposed South Elevation
Scale (1:100)

Location Plan
Scale (1:1250)
©Crown Copyright and database rights 2023 OS Licence No 100041041

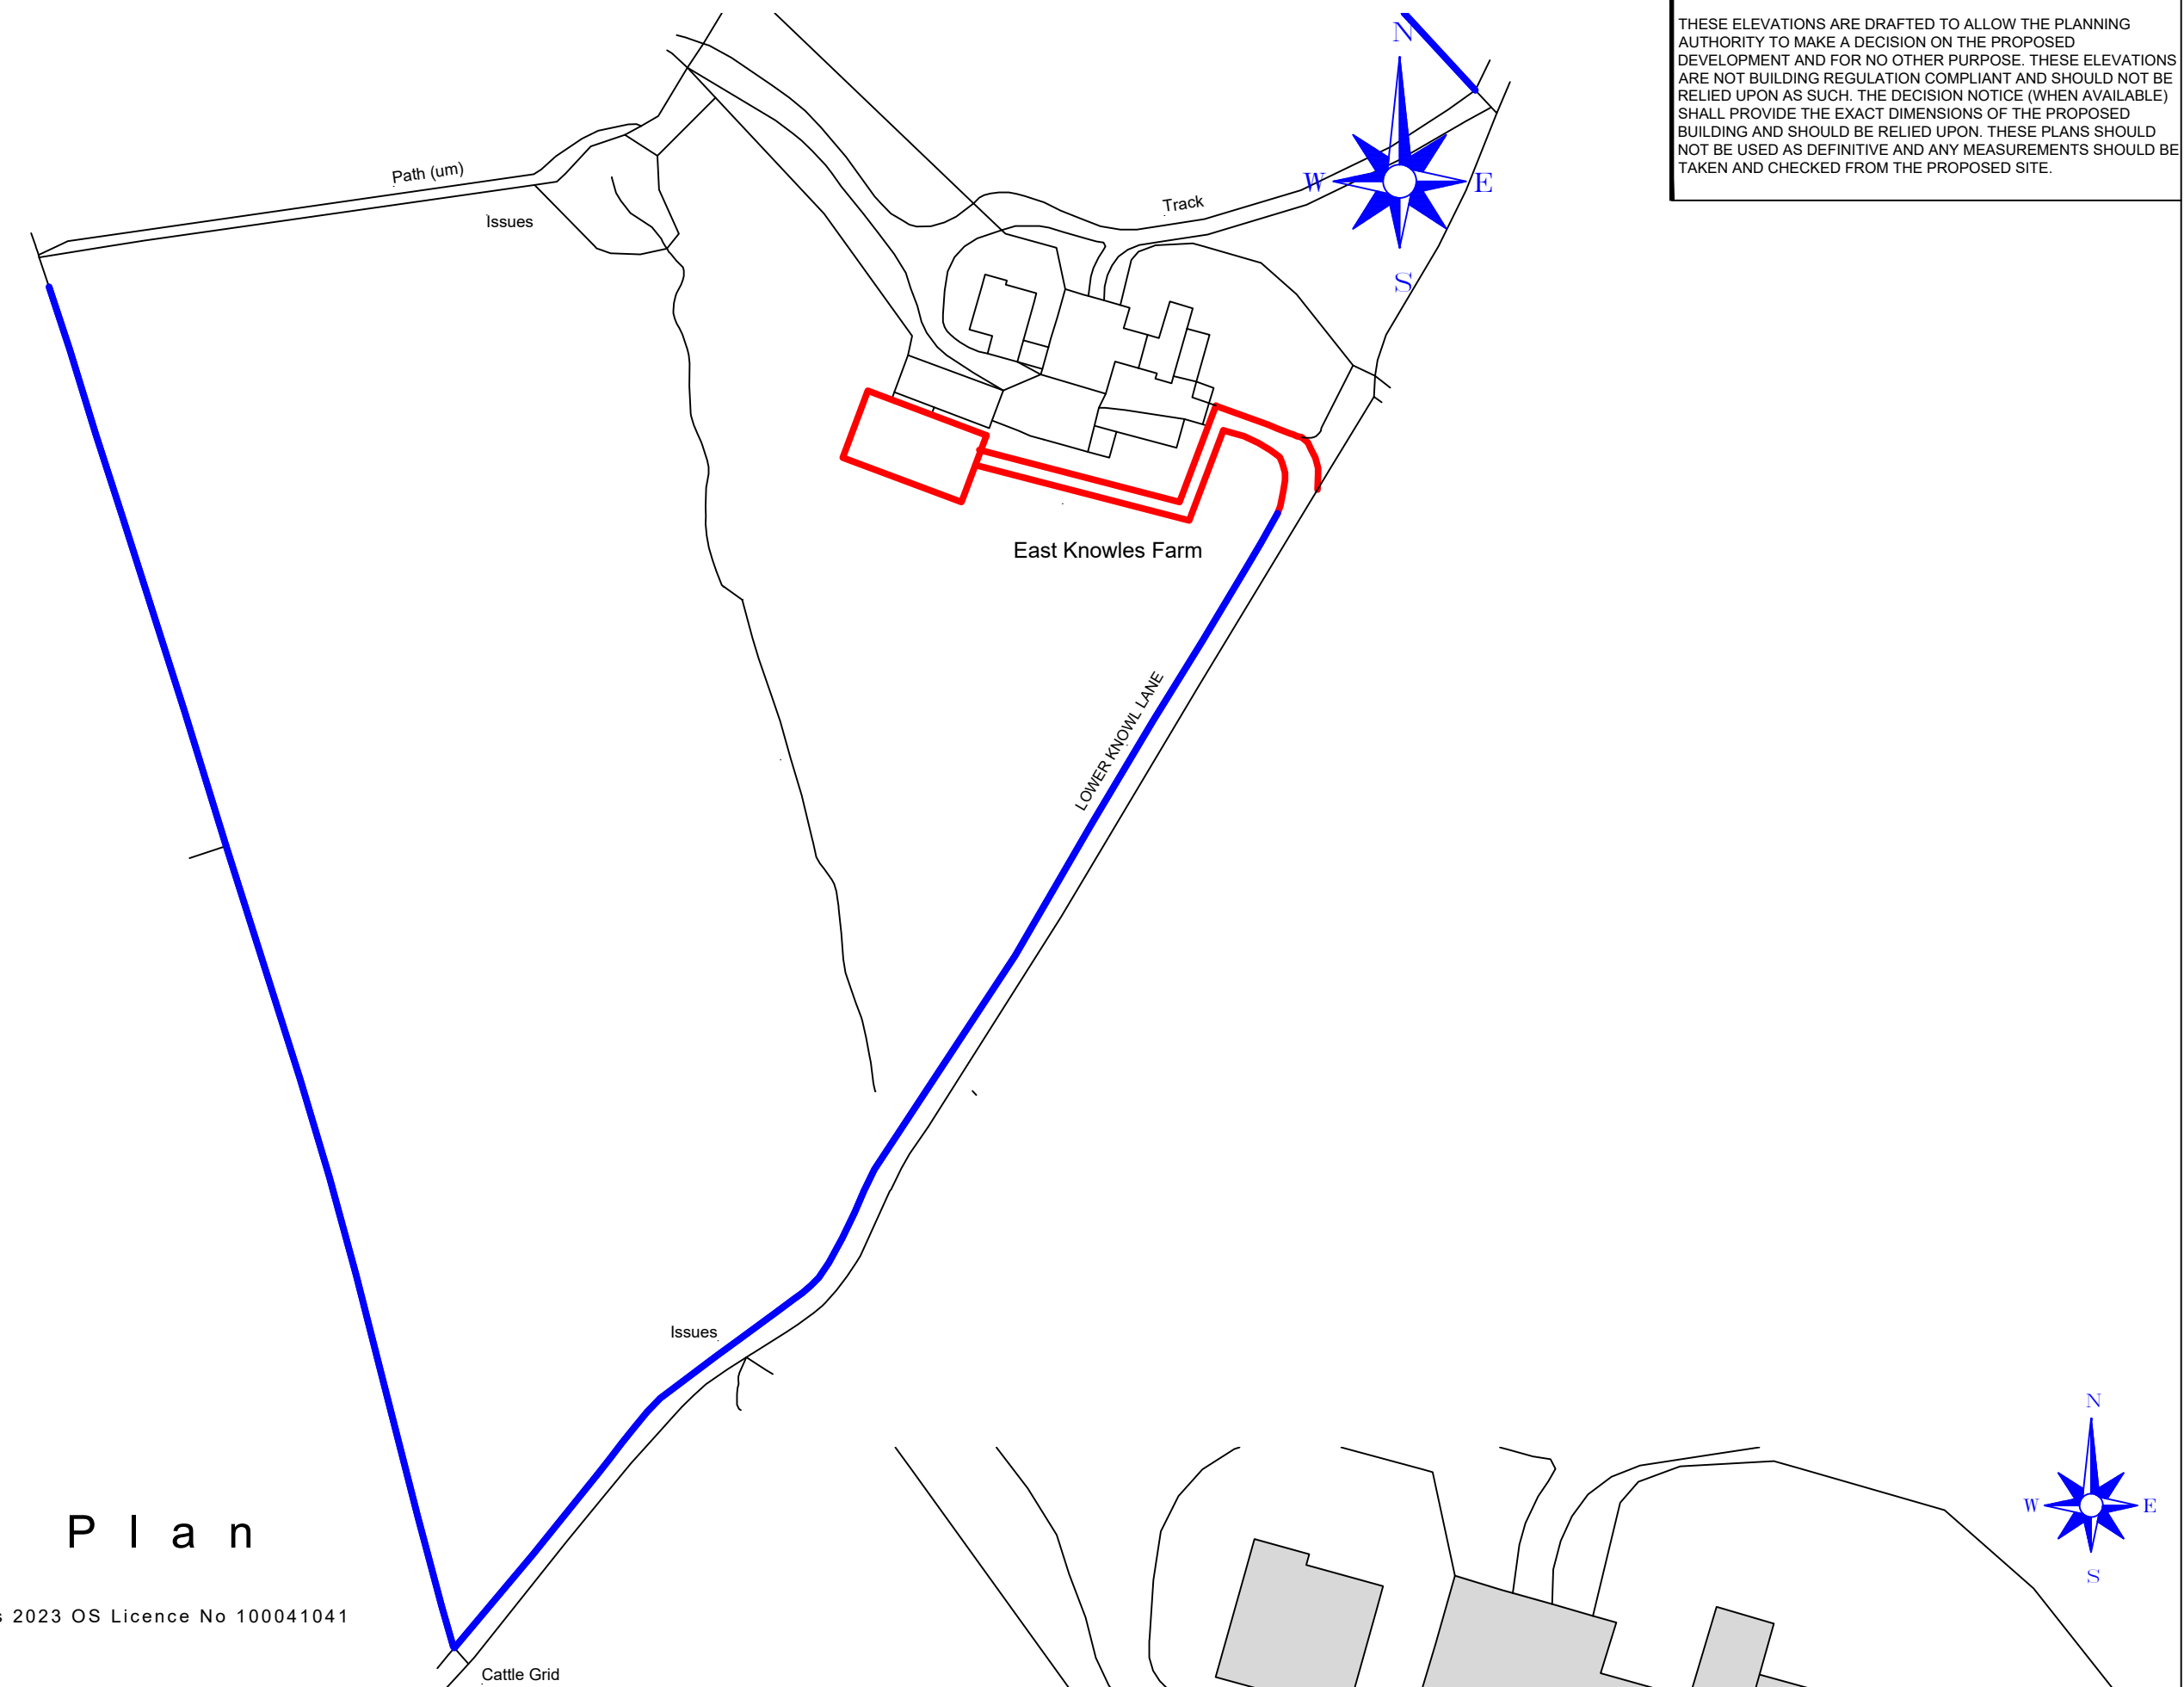

IMPORTANT NOTES
DO NOT SCALE FROM THIS PLAN
THESE ELEVATIONS ARE DRAFTED TO ALLOW THE PLANNING AUTHORITY TO MAKE A DECISION ON THE PROPOSED DEVELOPMENT AND FOR NO OTHER PURPOSE. THESE ELEVATIONS ARE NOT BUILDING REGULATION COMPLIANT AND SHOULD NOT BE RELIED UPON AS SUCH. THE DECISION NOTICE (WHEN AVAILABLE) SHALL PROVIDE THE EXACT DIMENSIONS OF THE PROPOSED BUILDING AND SHOULD BE RELIED UPON. THESE PLANS SHOULD NOT BE USED AS DEFINITIVE AND ANY MEASUREMENTS SHOULD BE TAKEN AND CHECKED FROM THE PROPOSED SITE.

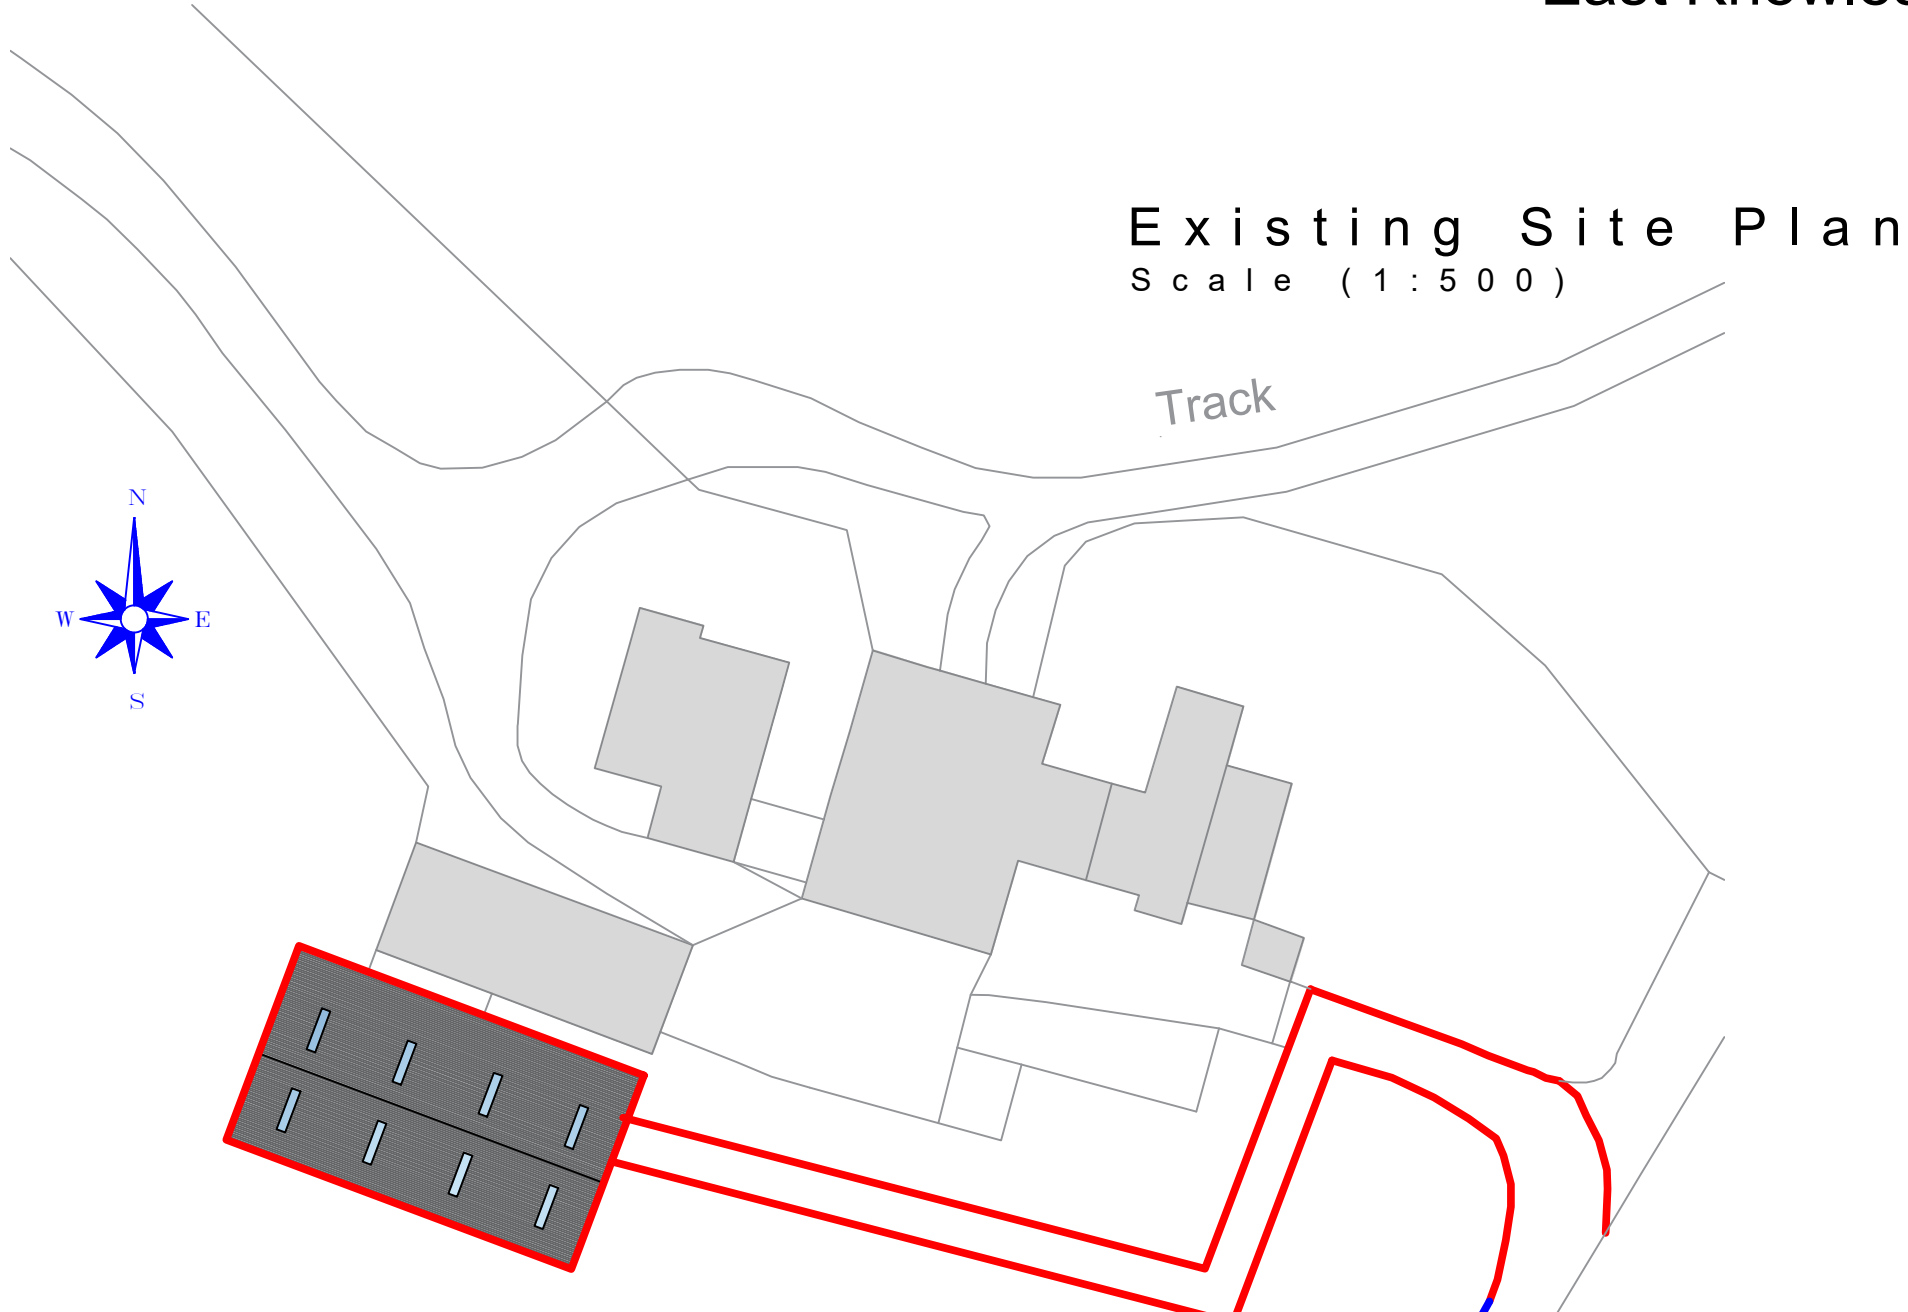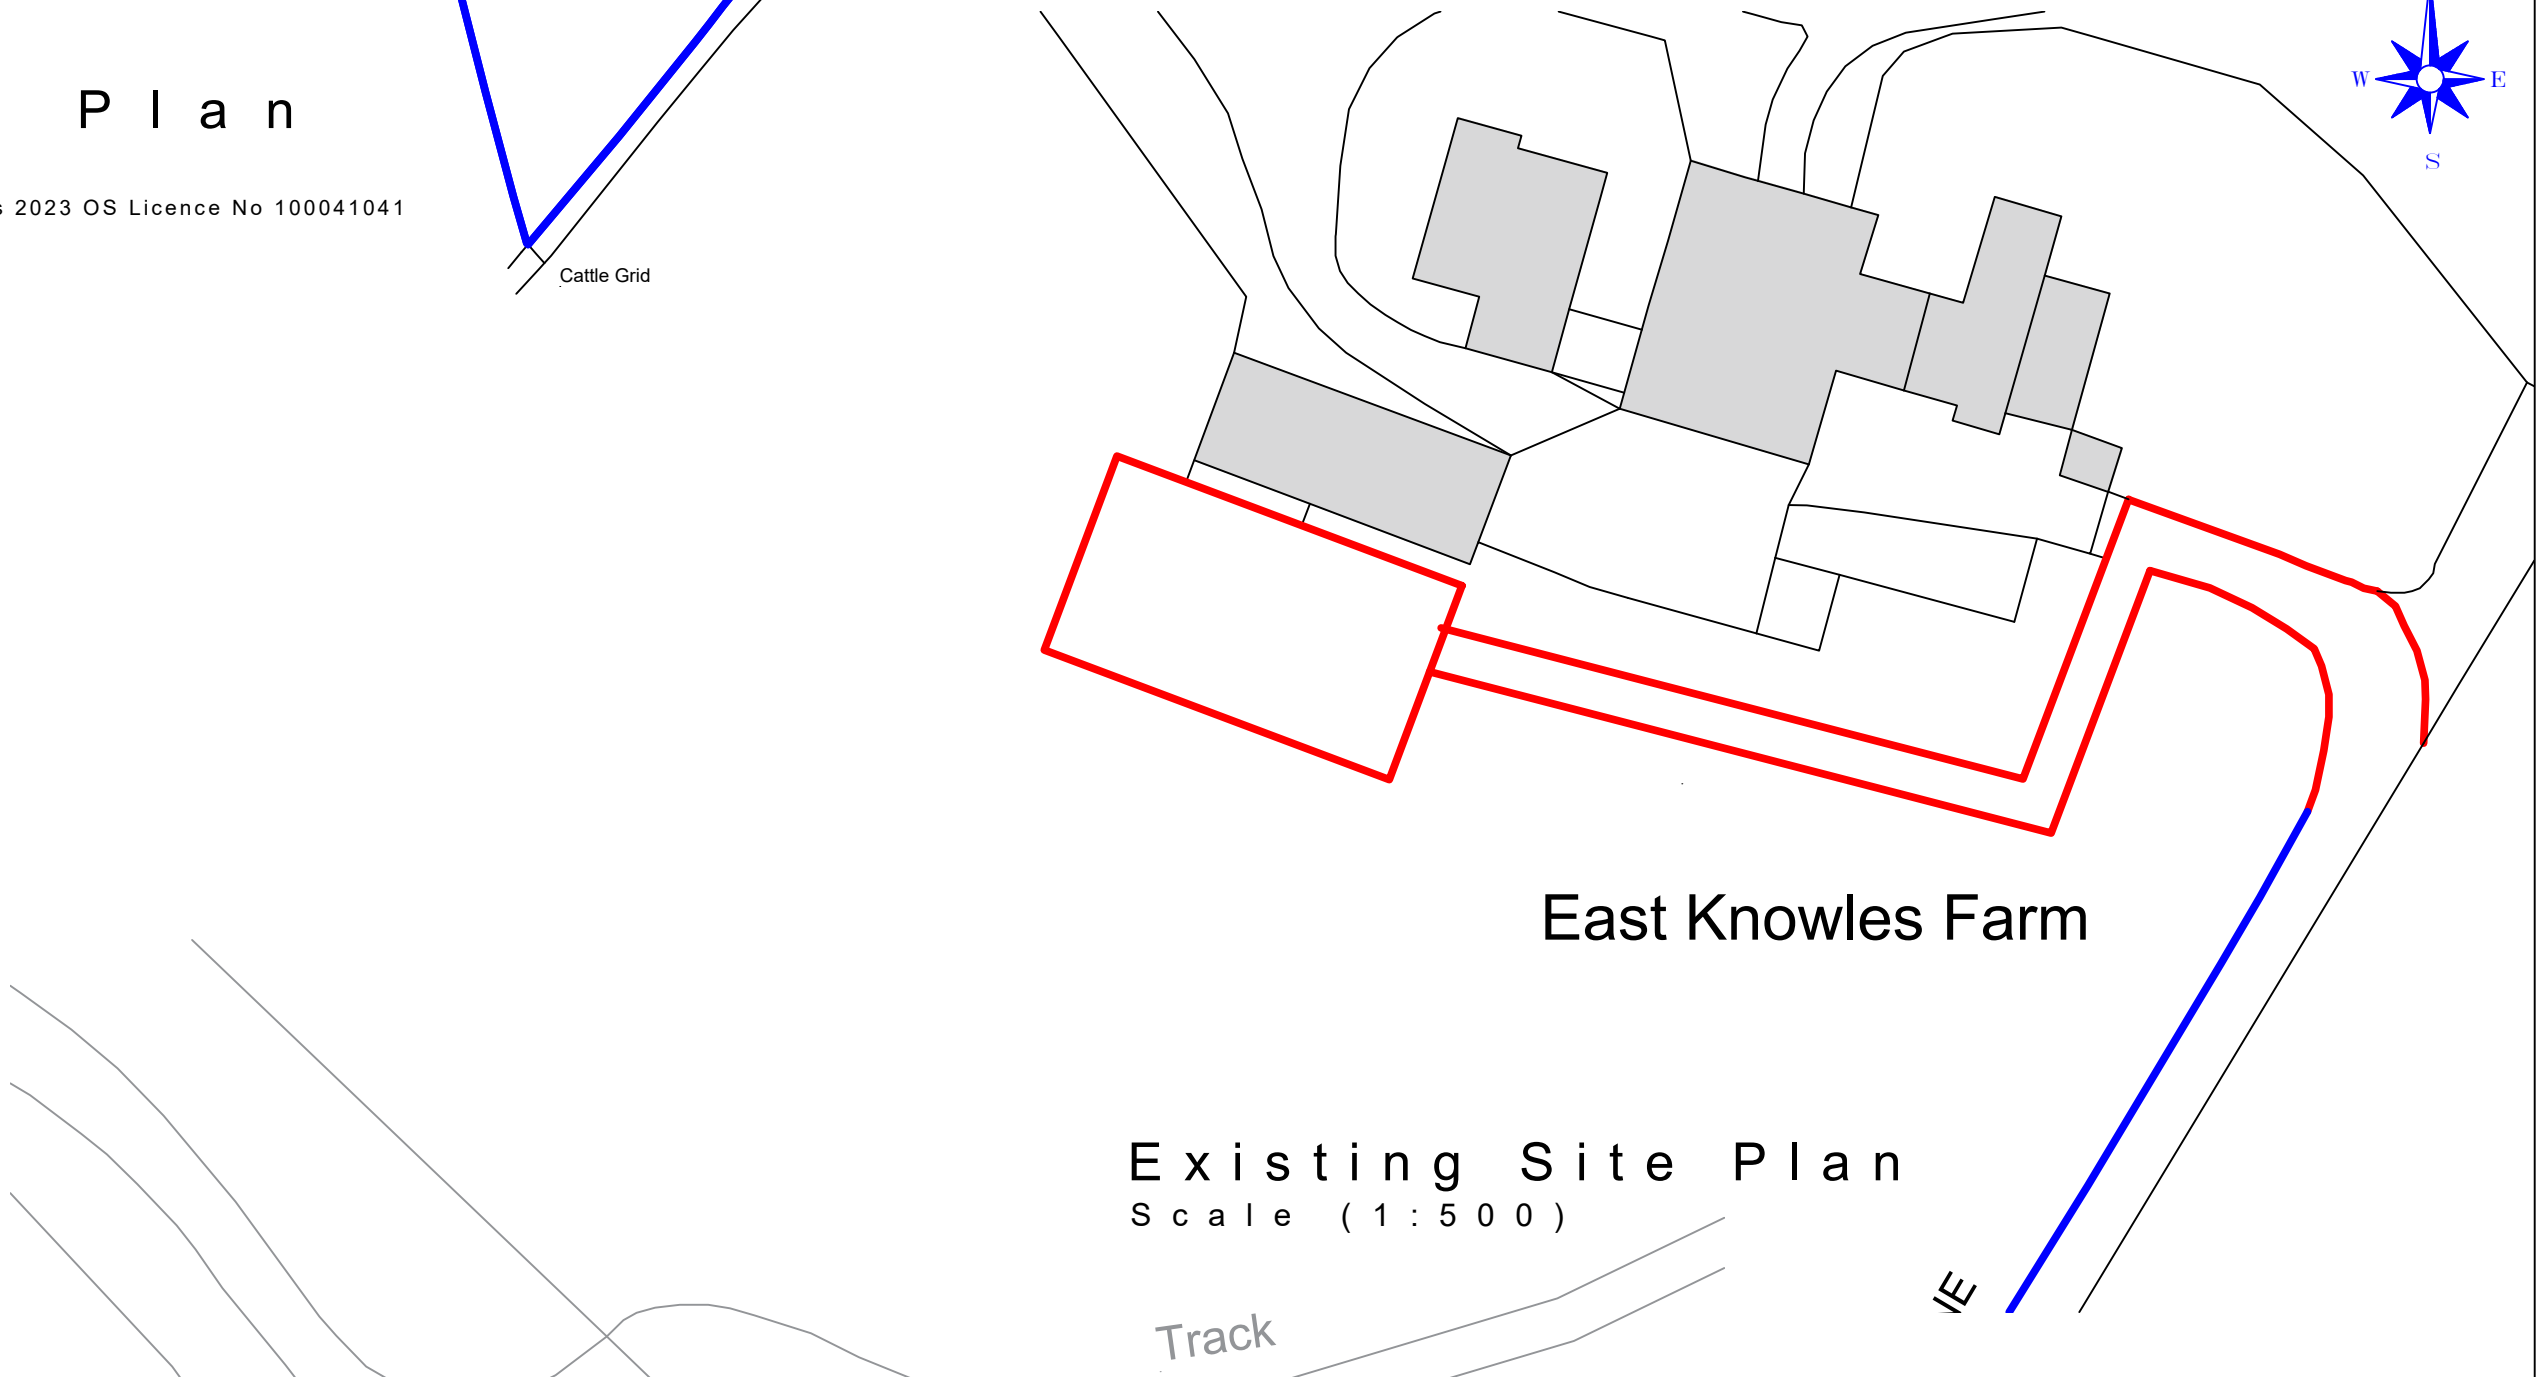

Proposed Site Plan East Knowles Farm
Scale (1:500)

Metres 1:100 0 1 2 3 4 5 6 7 8 9 10

Revision	Date
 MacMarshalls Ltd, Harold House, 112-116 Chorley New Road, Bolton, BL1 4DH	
info@macmarshalls.co.uk Tel: 01204 565660 www.macmarshalls.co.uk	
Drawing Title	Proposed Agricultural Building
Site Location	East Knowles Farm, Fordoe Lane Rochdale, OL12 4TL
Drawing Status	Proposed Plans
Date	21/08/2023
Scale	As Stated @ A1
Ref	C 31
Client	Mr G Bretherton