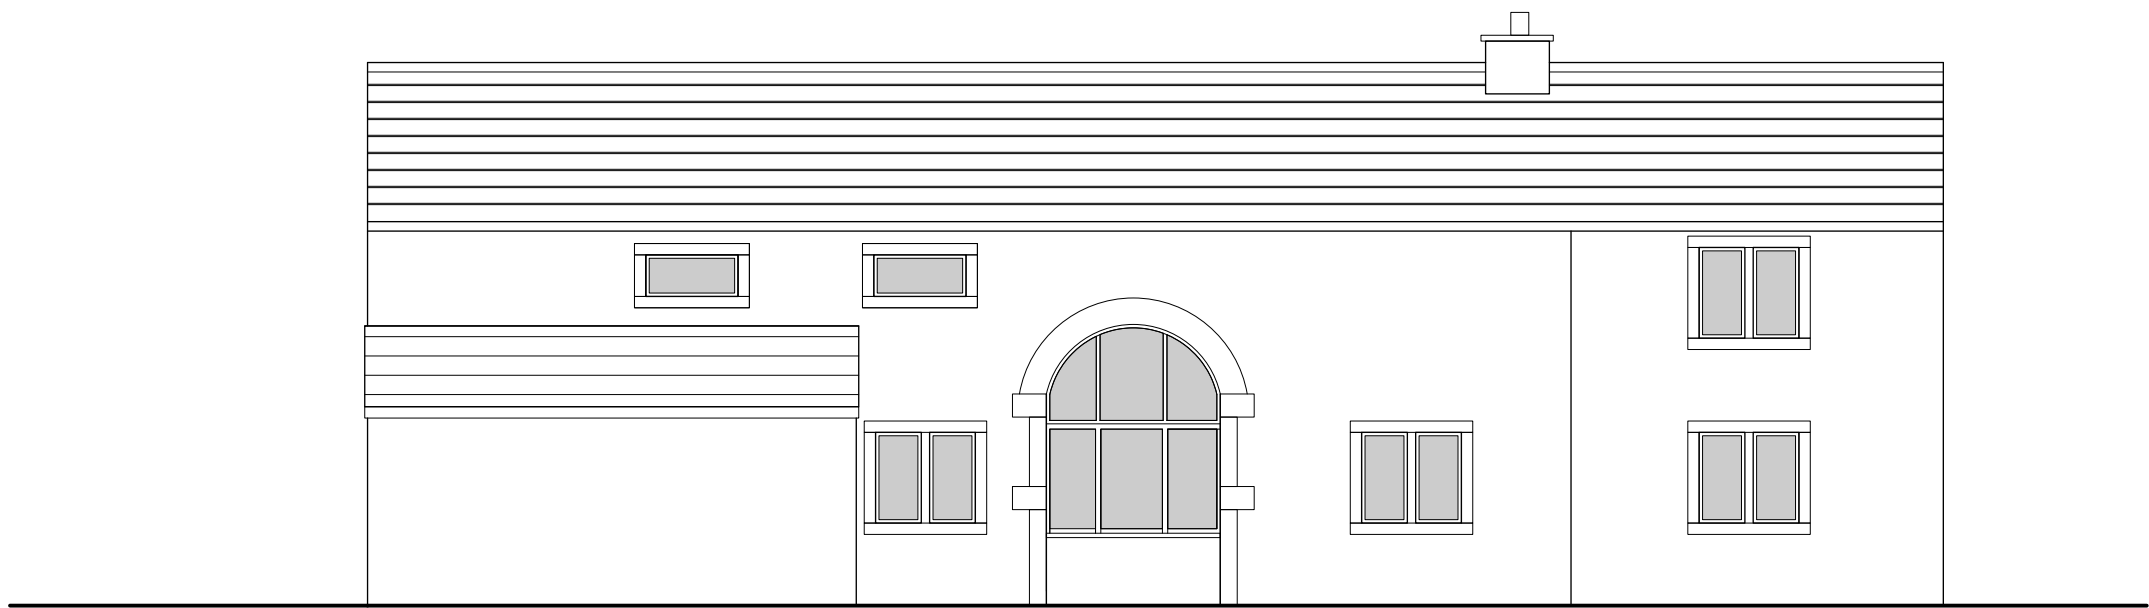
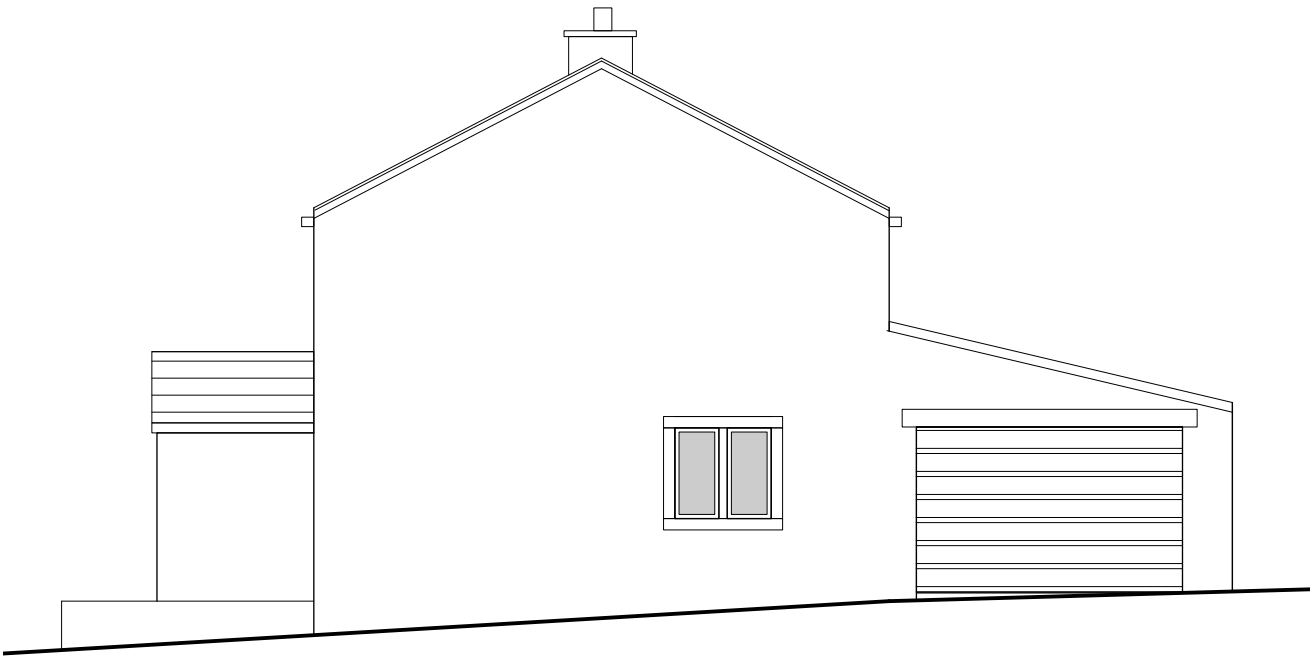
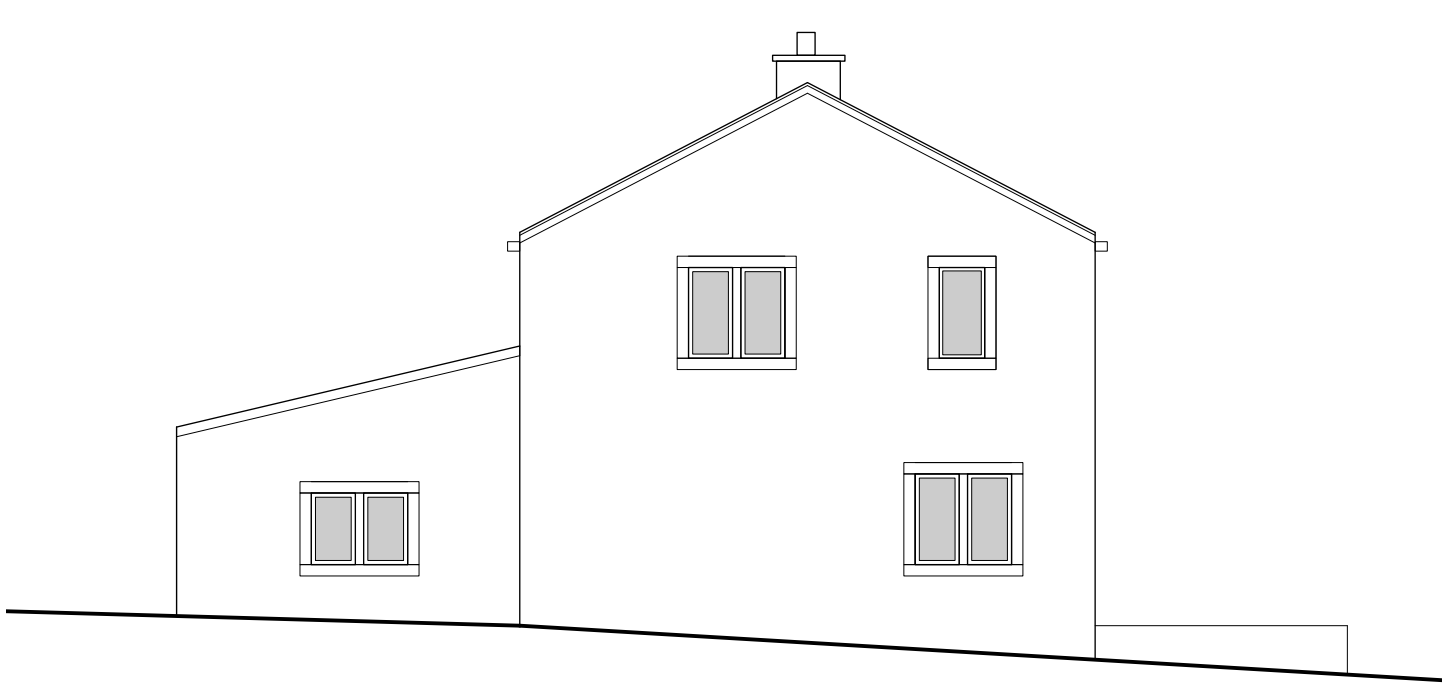
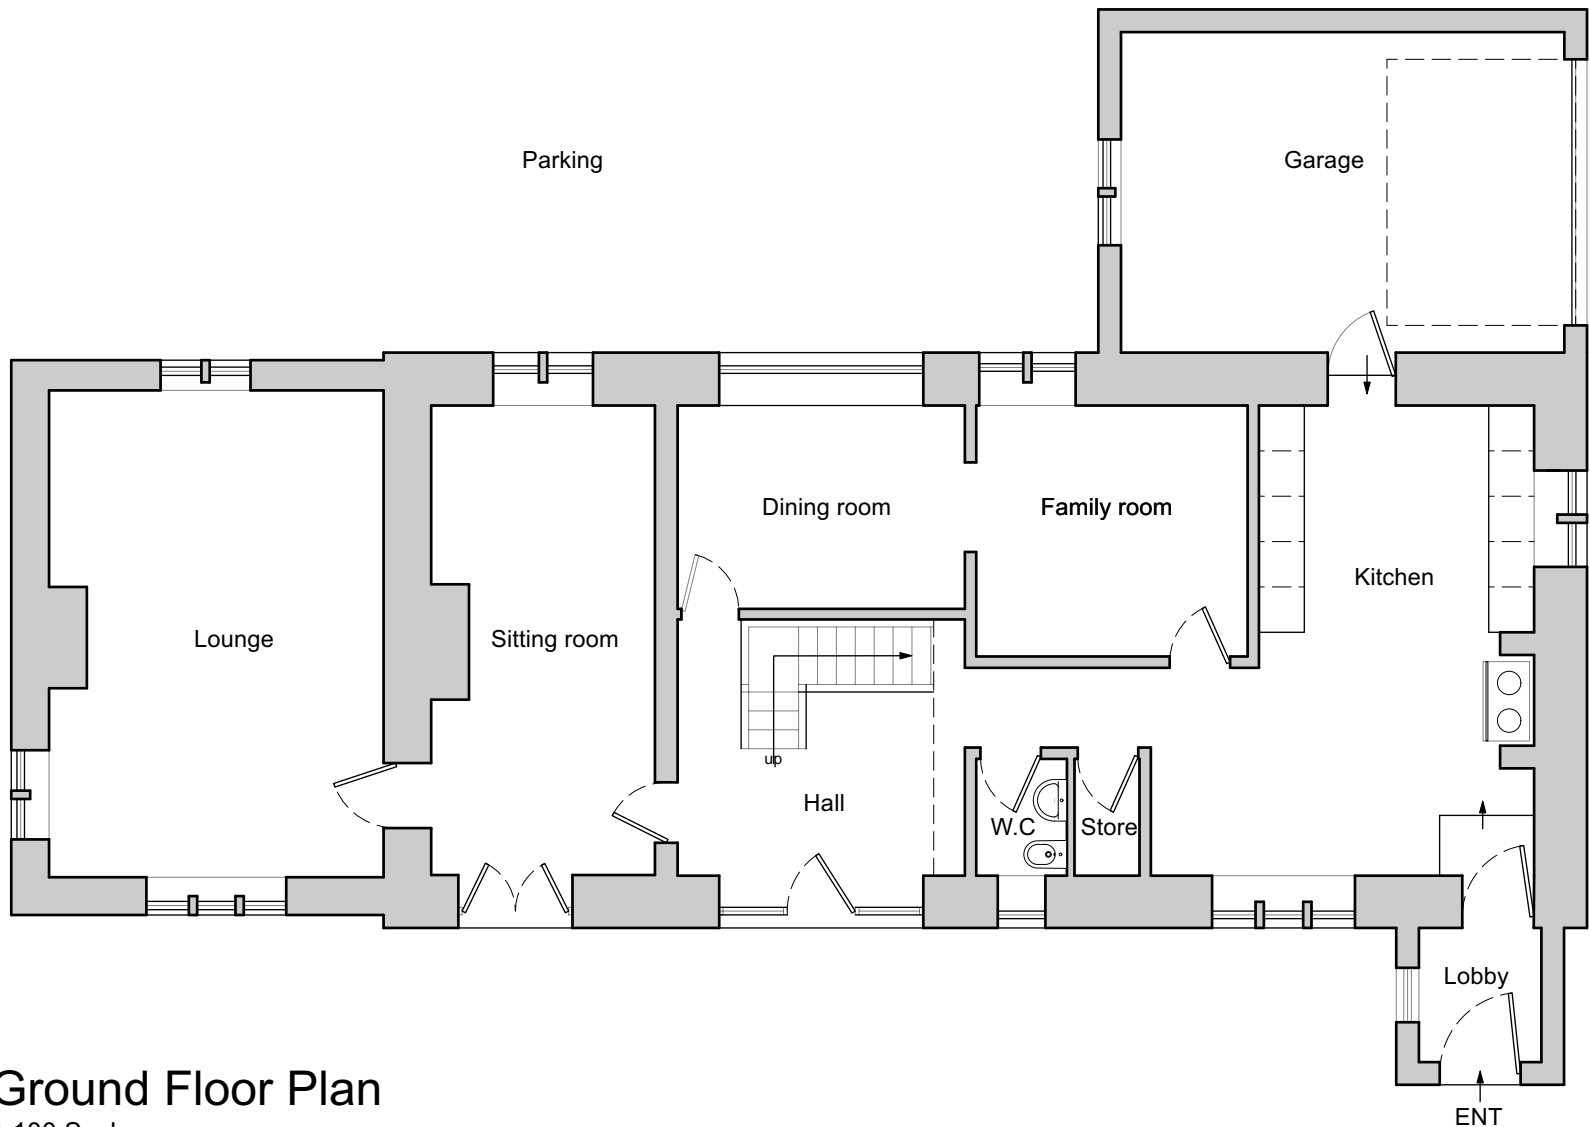
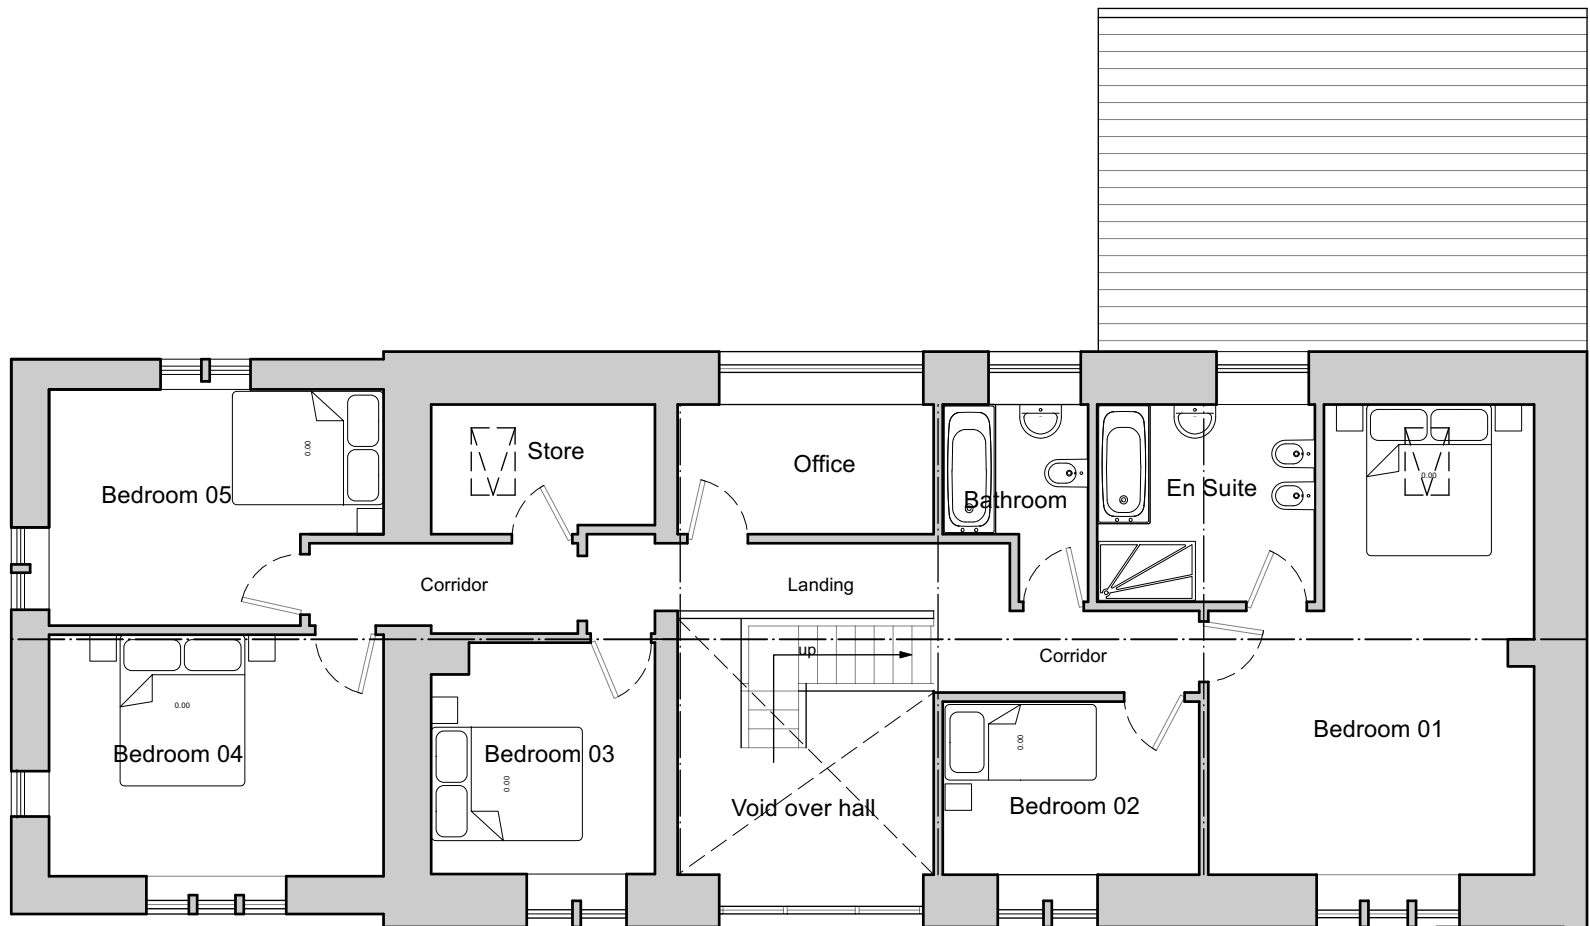


A 05/07/20 MB Site plan amended

Revision 22

Project

Higher Ashworth Farm

Address

Meadowhead Lane,
Norden, OL11 5UL

Client

Trinity Care and
Education Services Ltd

Drawing

Existing Plans and Elevations



www.storah.com

mail@storah.com

01706 813214

Scale

Sheet Size

Date

Drawn

AS NOTED

ISO A1

14/06/2022

MB

Drawing Number

Revision

22-027 - 101 A