




3 4 5
Front Elevation - Plots 3, 4 & 5

MATERIAL SCHEDULE


- 1 RED MULTI FACING BRICK
- 2 GREY CONCRETE INTERLOCKING ROOF TILES
- 3 WHITE UPVC WINDOWS
- 4 BLACK COMPOSITE HIGH SECURITY DOORSET
- 5 WHITE UPVC FASCIAS AND SOFFITS
- 6 BLACK UPVC RAINWATER GOODS
- 7 PHOTOVOLTAIC CELLS
- 8 CONTRASTING BRICKWORK BAND

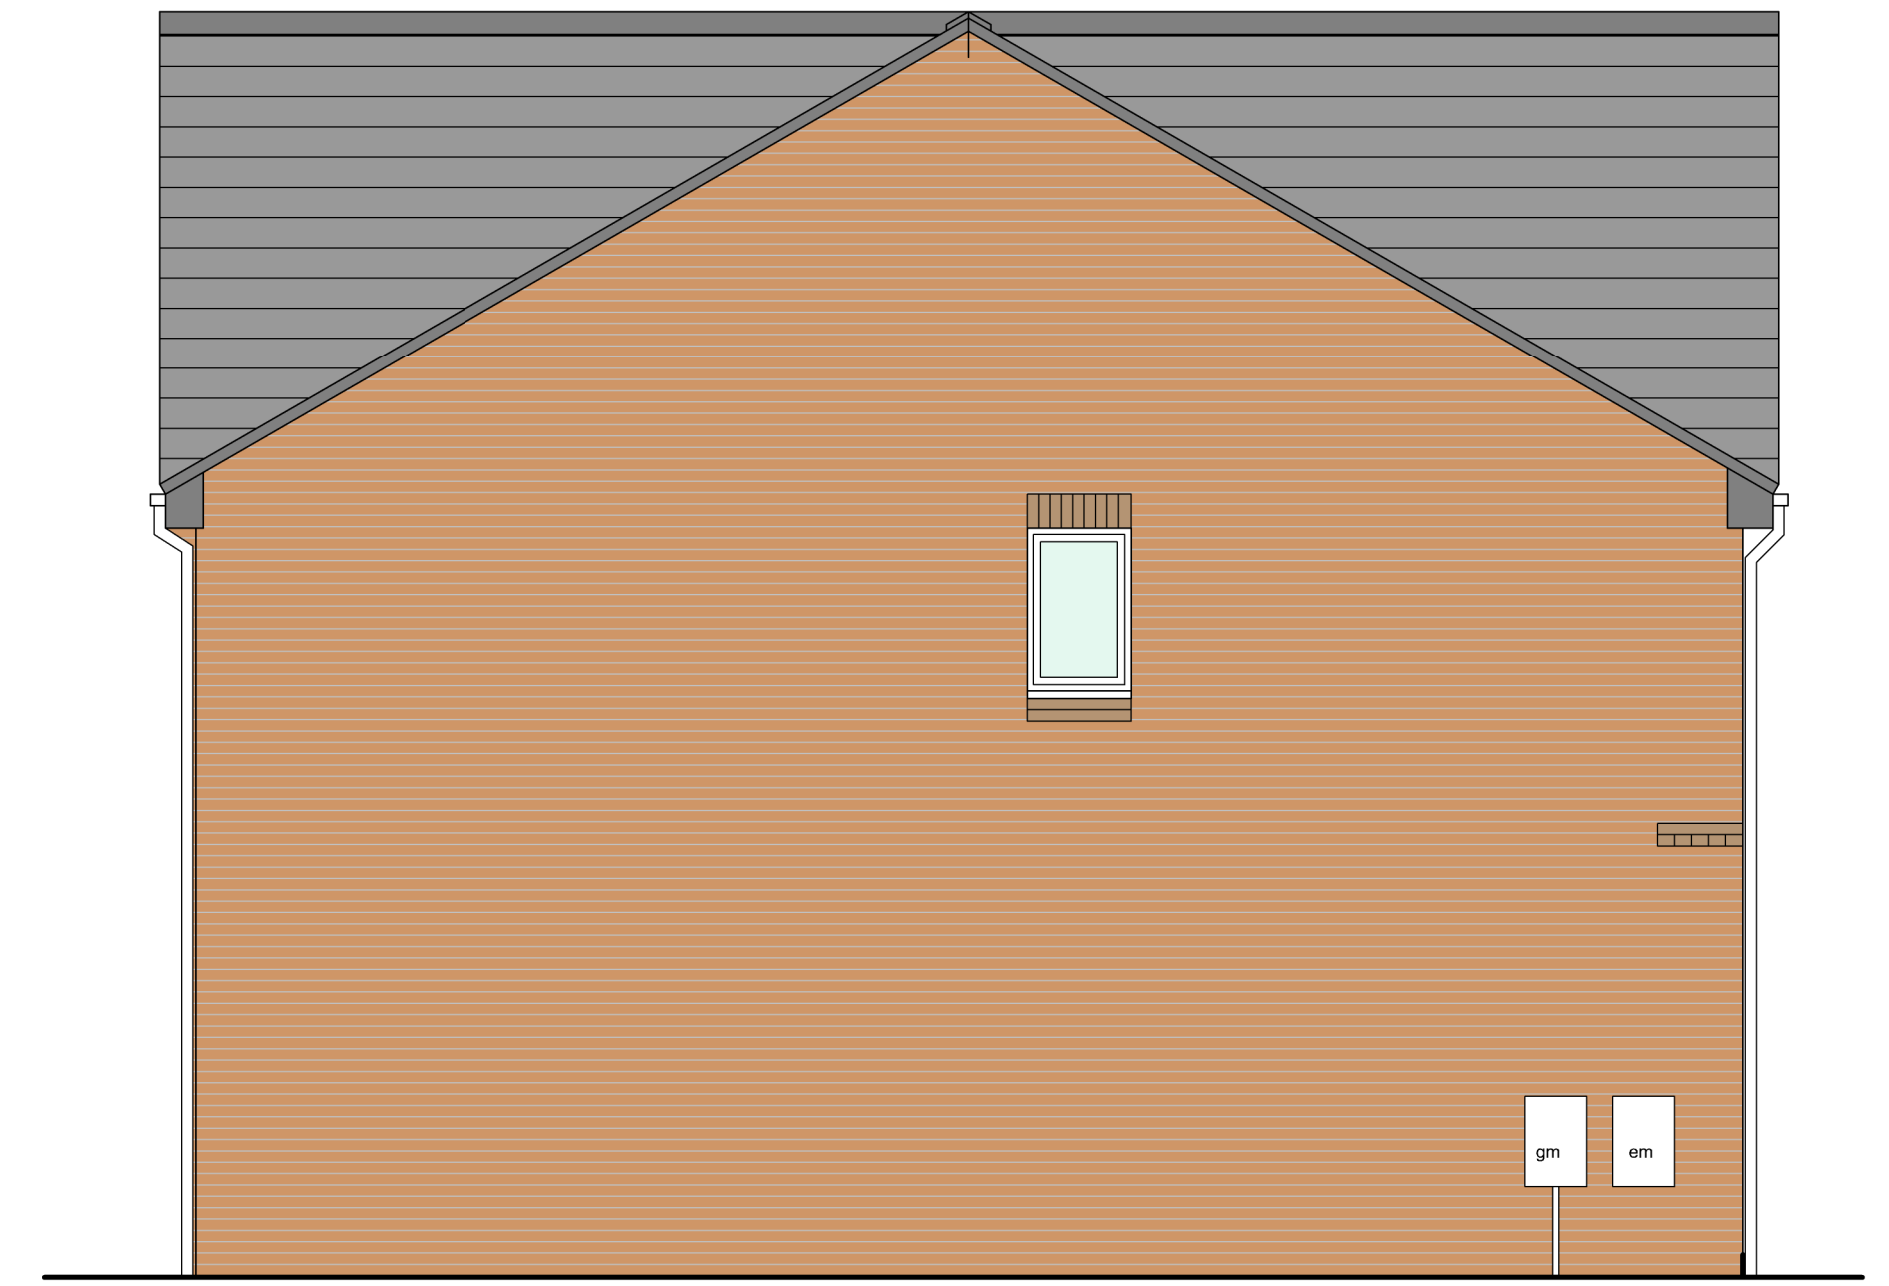

3
Gable Elevation - Plot 3



5 4 3
Rear Elevation - Plots 5, 4 & 3

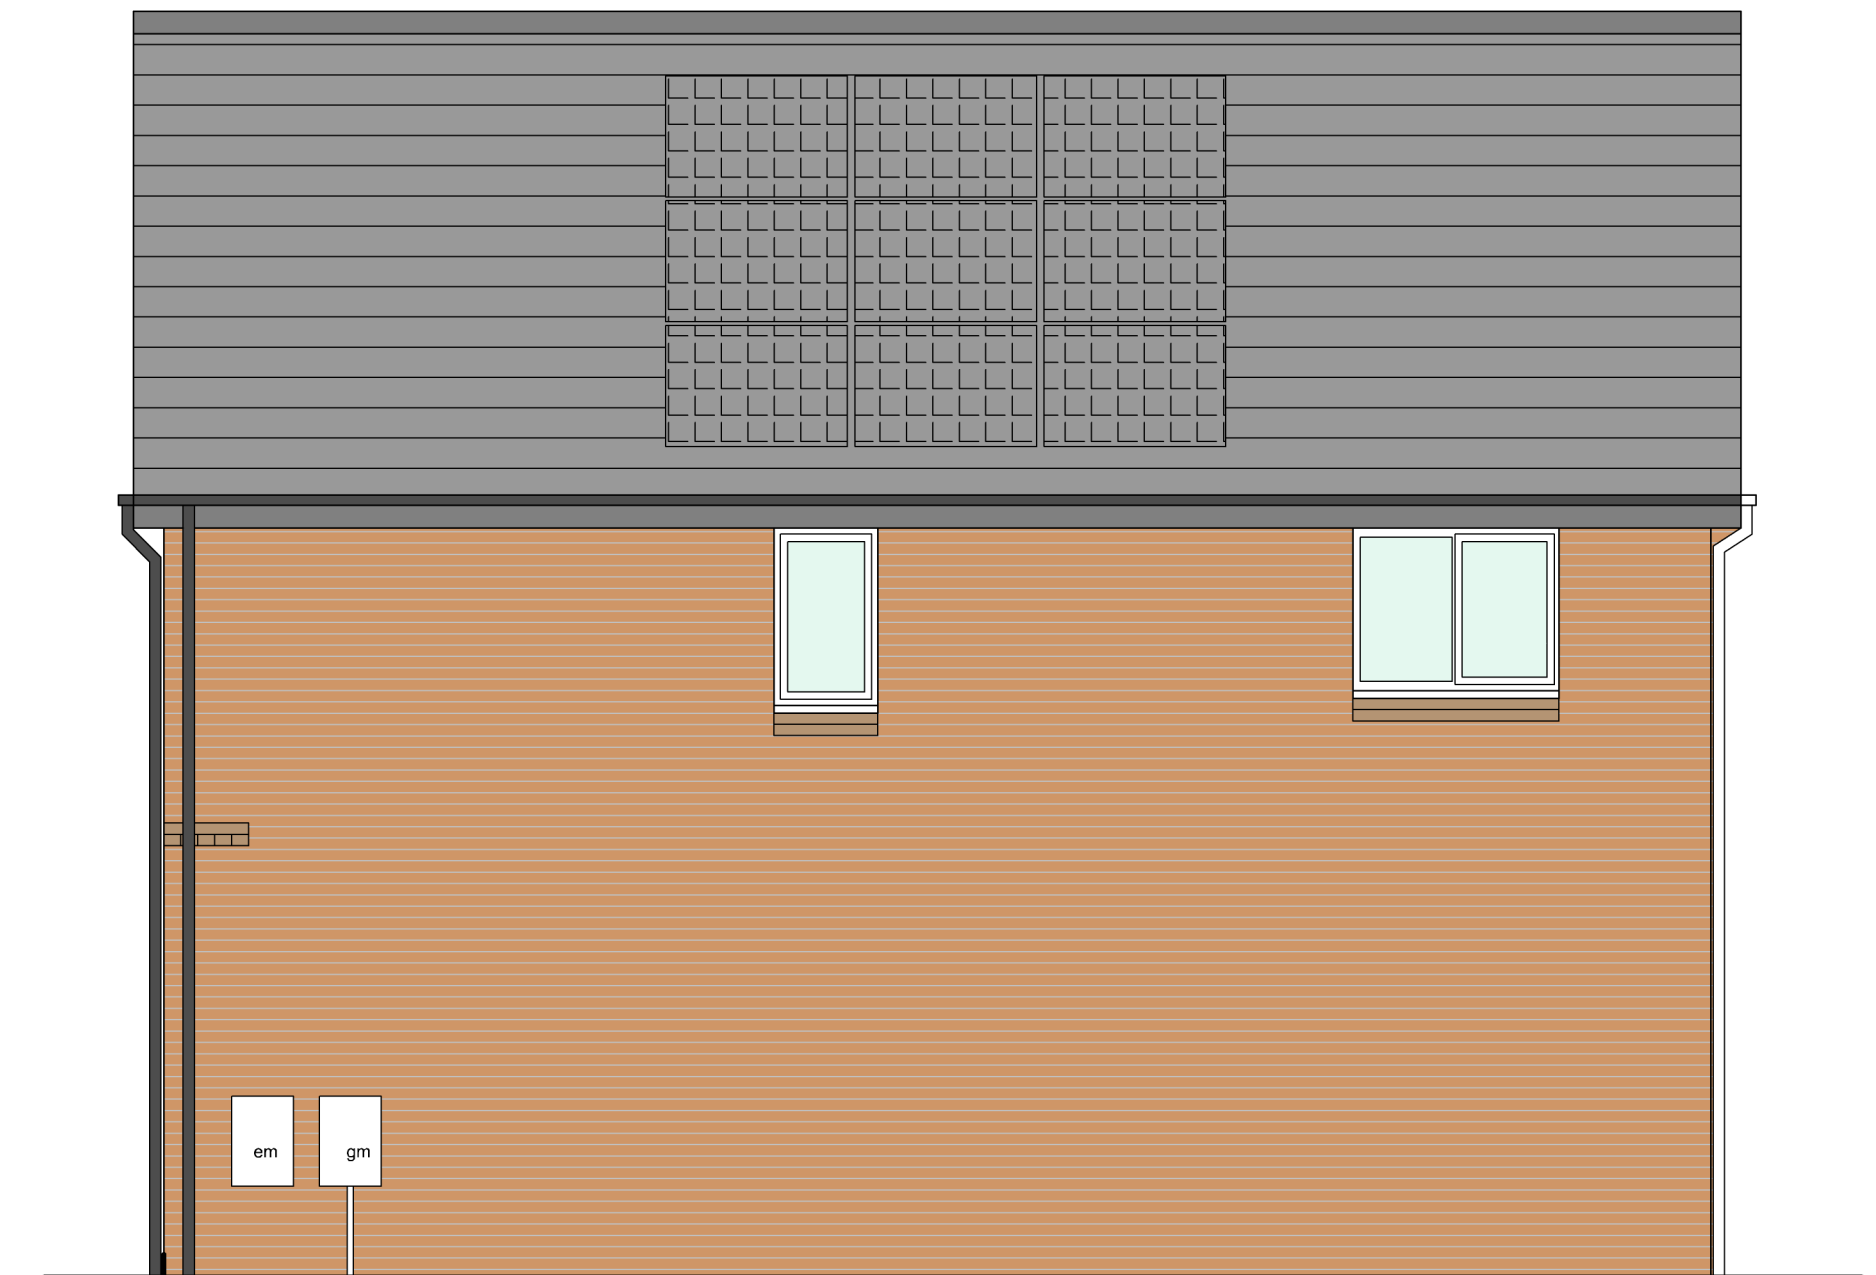

5
Gable Elevation - Plot 5

ELEVATIONS Scale 1:50



Client: J WALKER HOMES
Job: Damson Green, Middleton, Rochdale
Drawing title: Proposed Elevations Plots 3 - 5
Drawing Number: 9320.PL.04
Scale: 1:50 @ A1
Date: 22.03.24
Drawn by/checked by: SLT / DF