


413116m

901

41

131

131

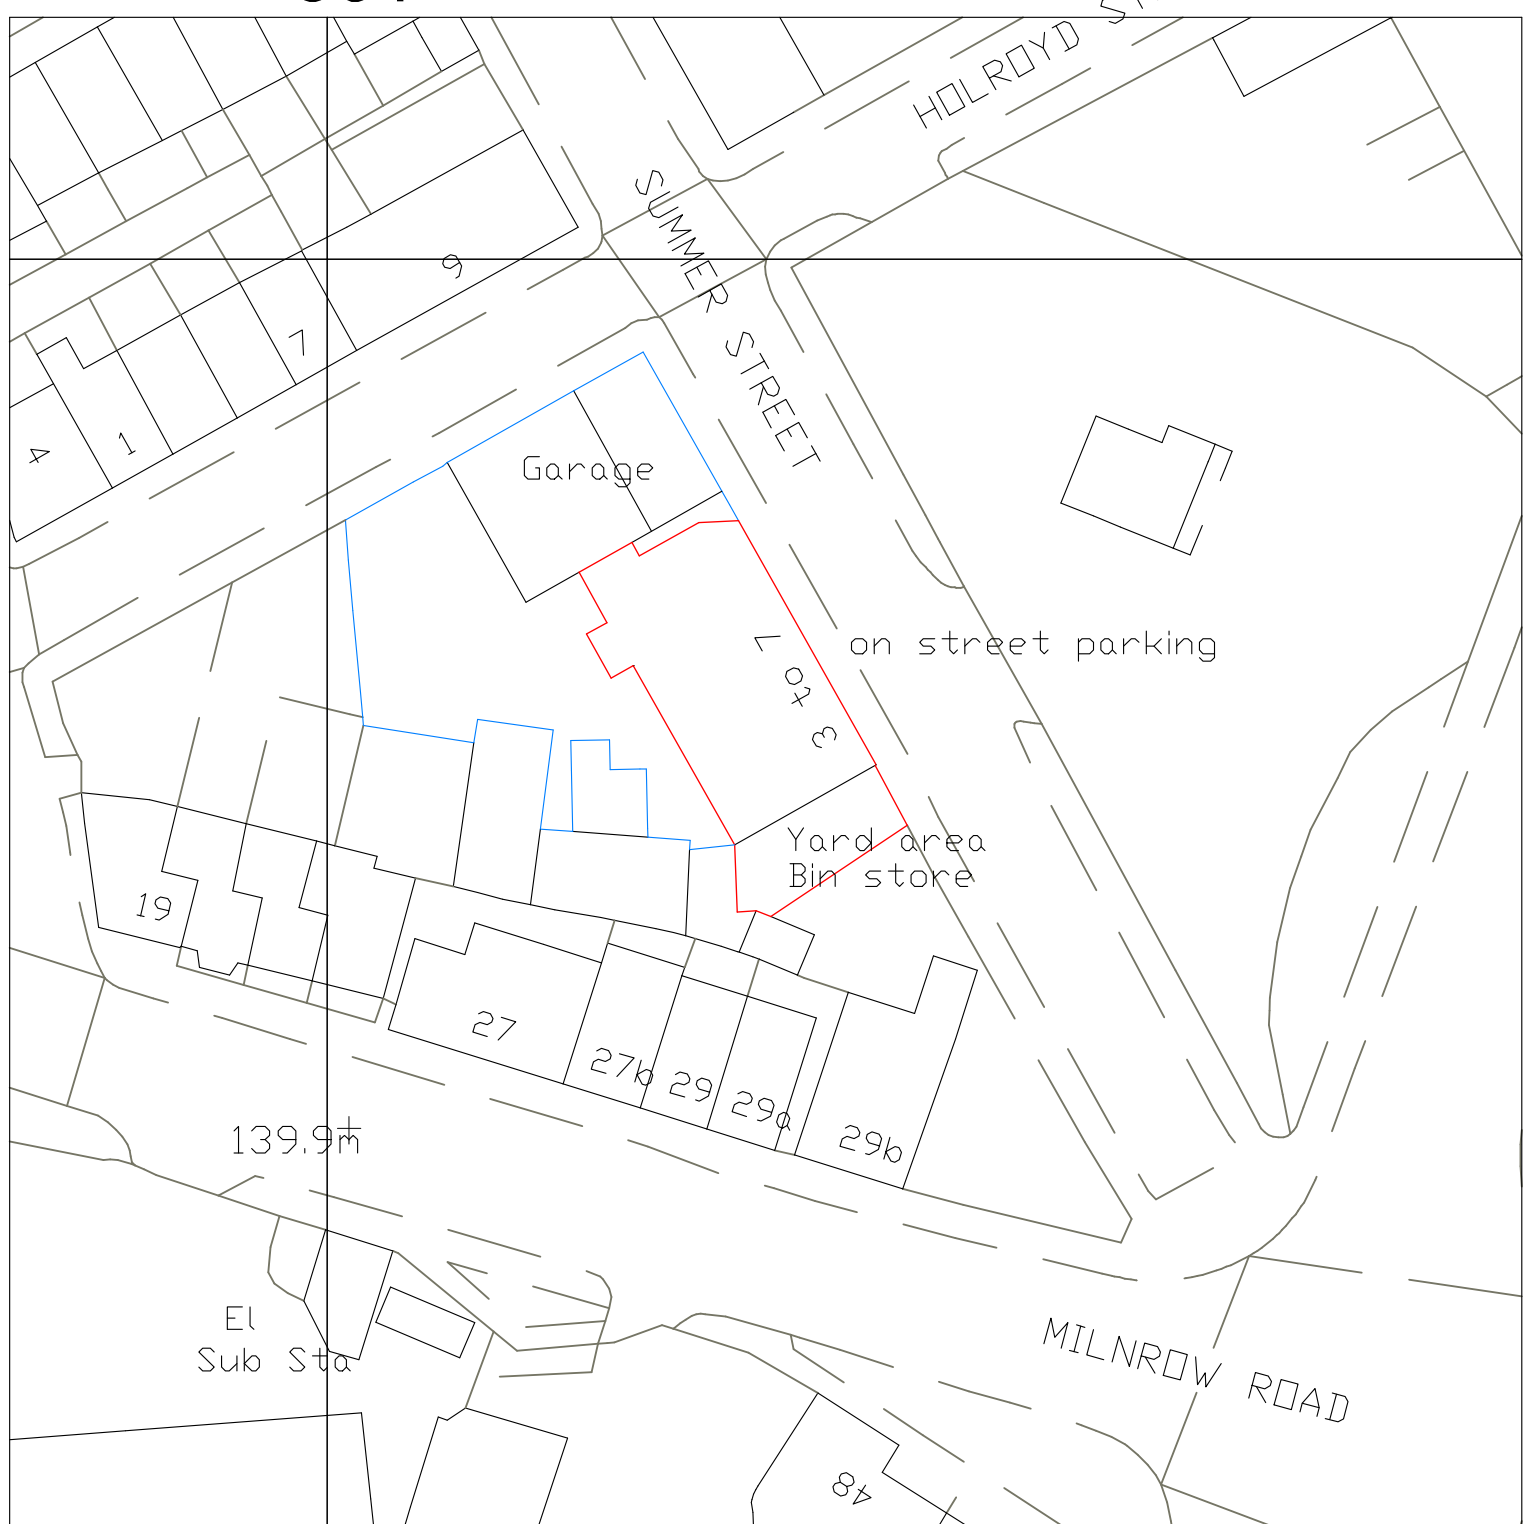

413016m


901

41

Dwg No.1558.09
Existing site Plan
Scale 1:500

390079m

390179m

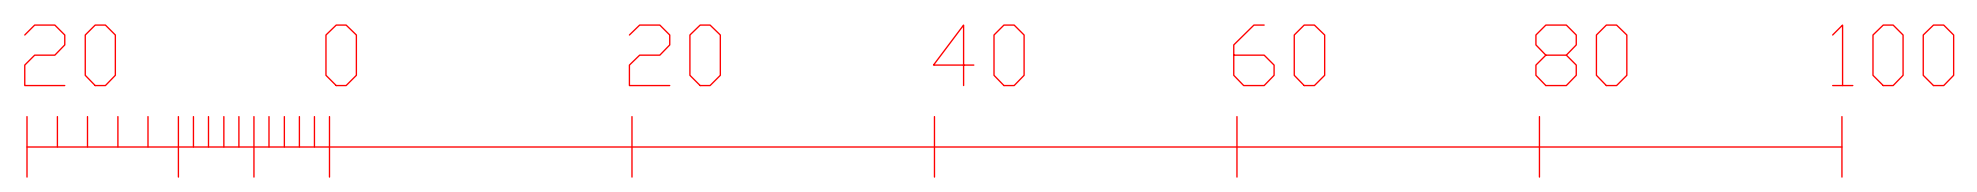

Metres

N

