
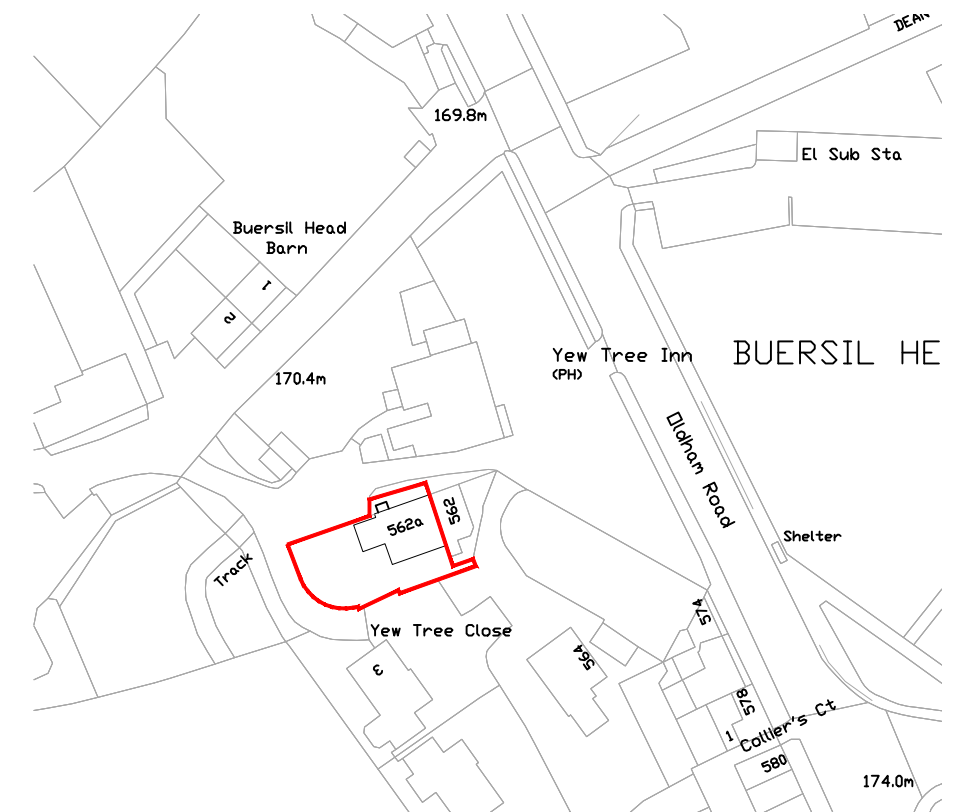


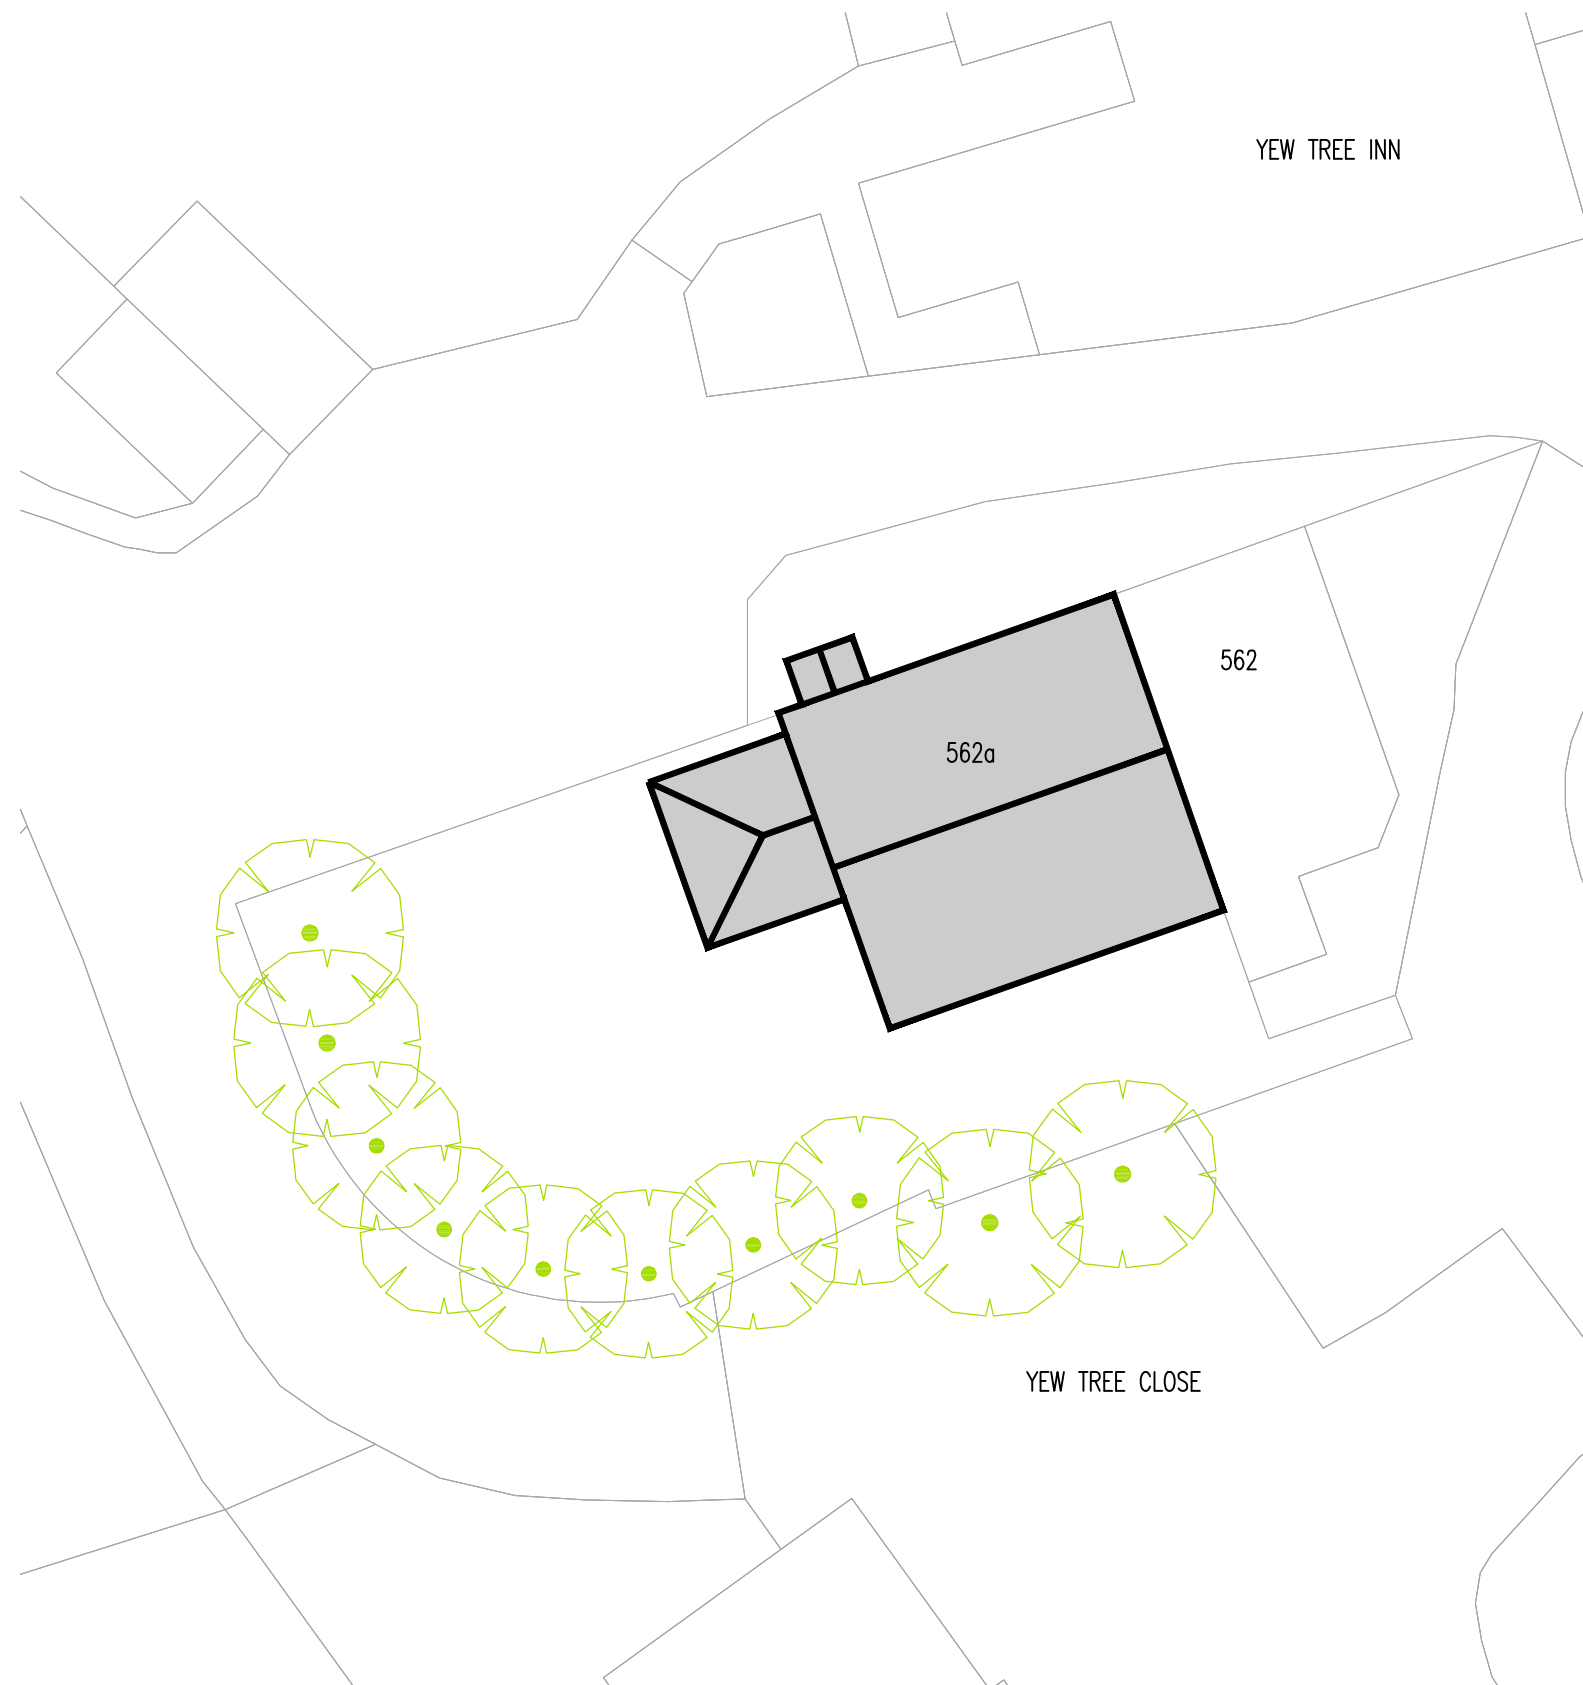

SITE LOCATION PLAN (350sqm)
1:1250@A3

Rev	Amendments	Date	Ints
			
Project			
562A OLDHAM ROAD, ROCHDALE, OL11 2AZ			
Drawing Title			
SITE LOCATION PLAN EXISTING SITE PLAN			
Drawn TW		Checked -	
Date AUG 2024		Scale@A3 1 : 100	
Drawing No. 562AOR/199/PL		Rev.	