


© This Drawing & Design is the copyright of TM Architecture Ltd and should not be reproduced without written consent.


Contractors are to check all levels & dimensions on site prior to site works commencing & report discrepancies to the Designers.

DO NOT SCALE FROM THIS DRAWING


PLANNING

 

Scale Bar 1:50 @ A1

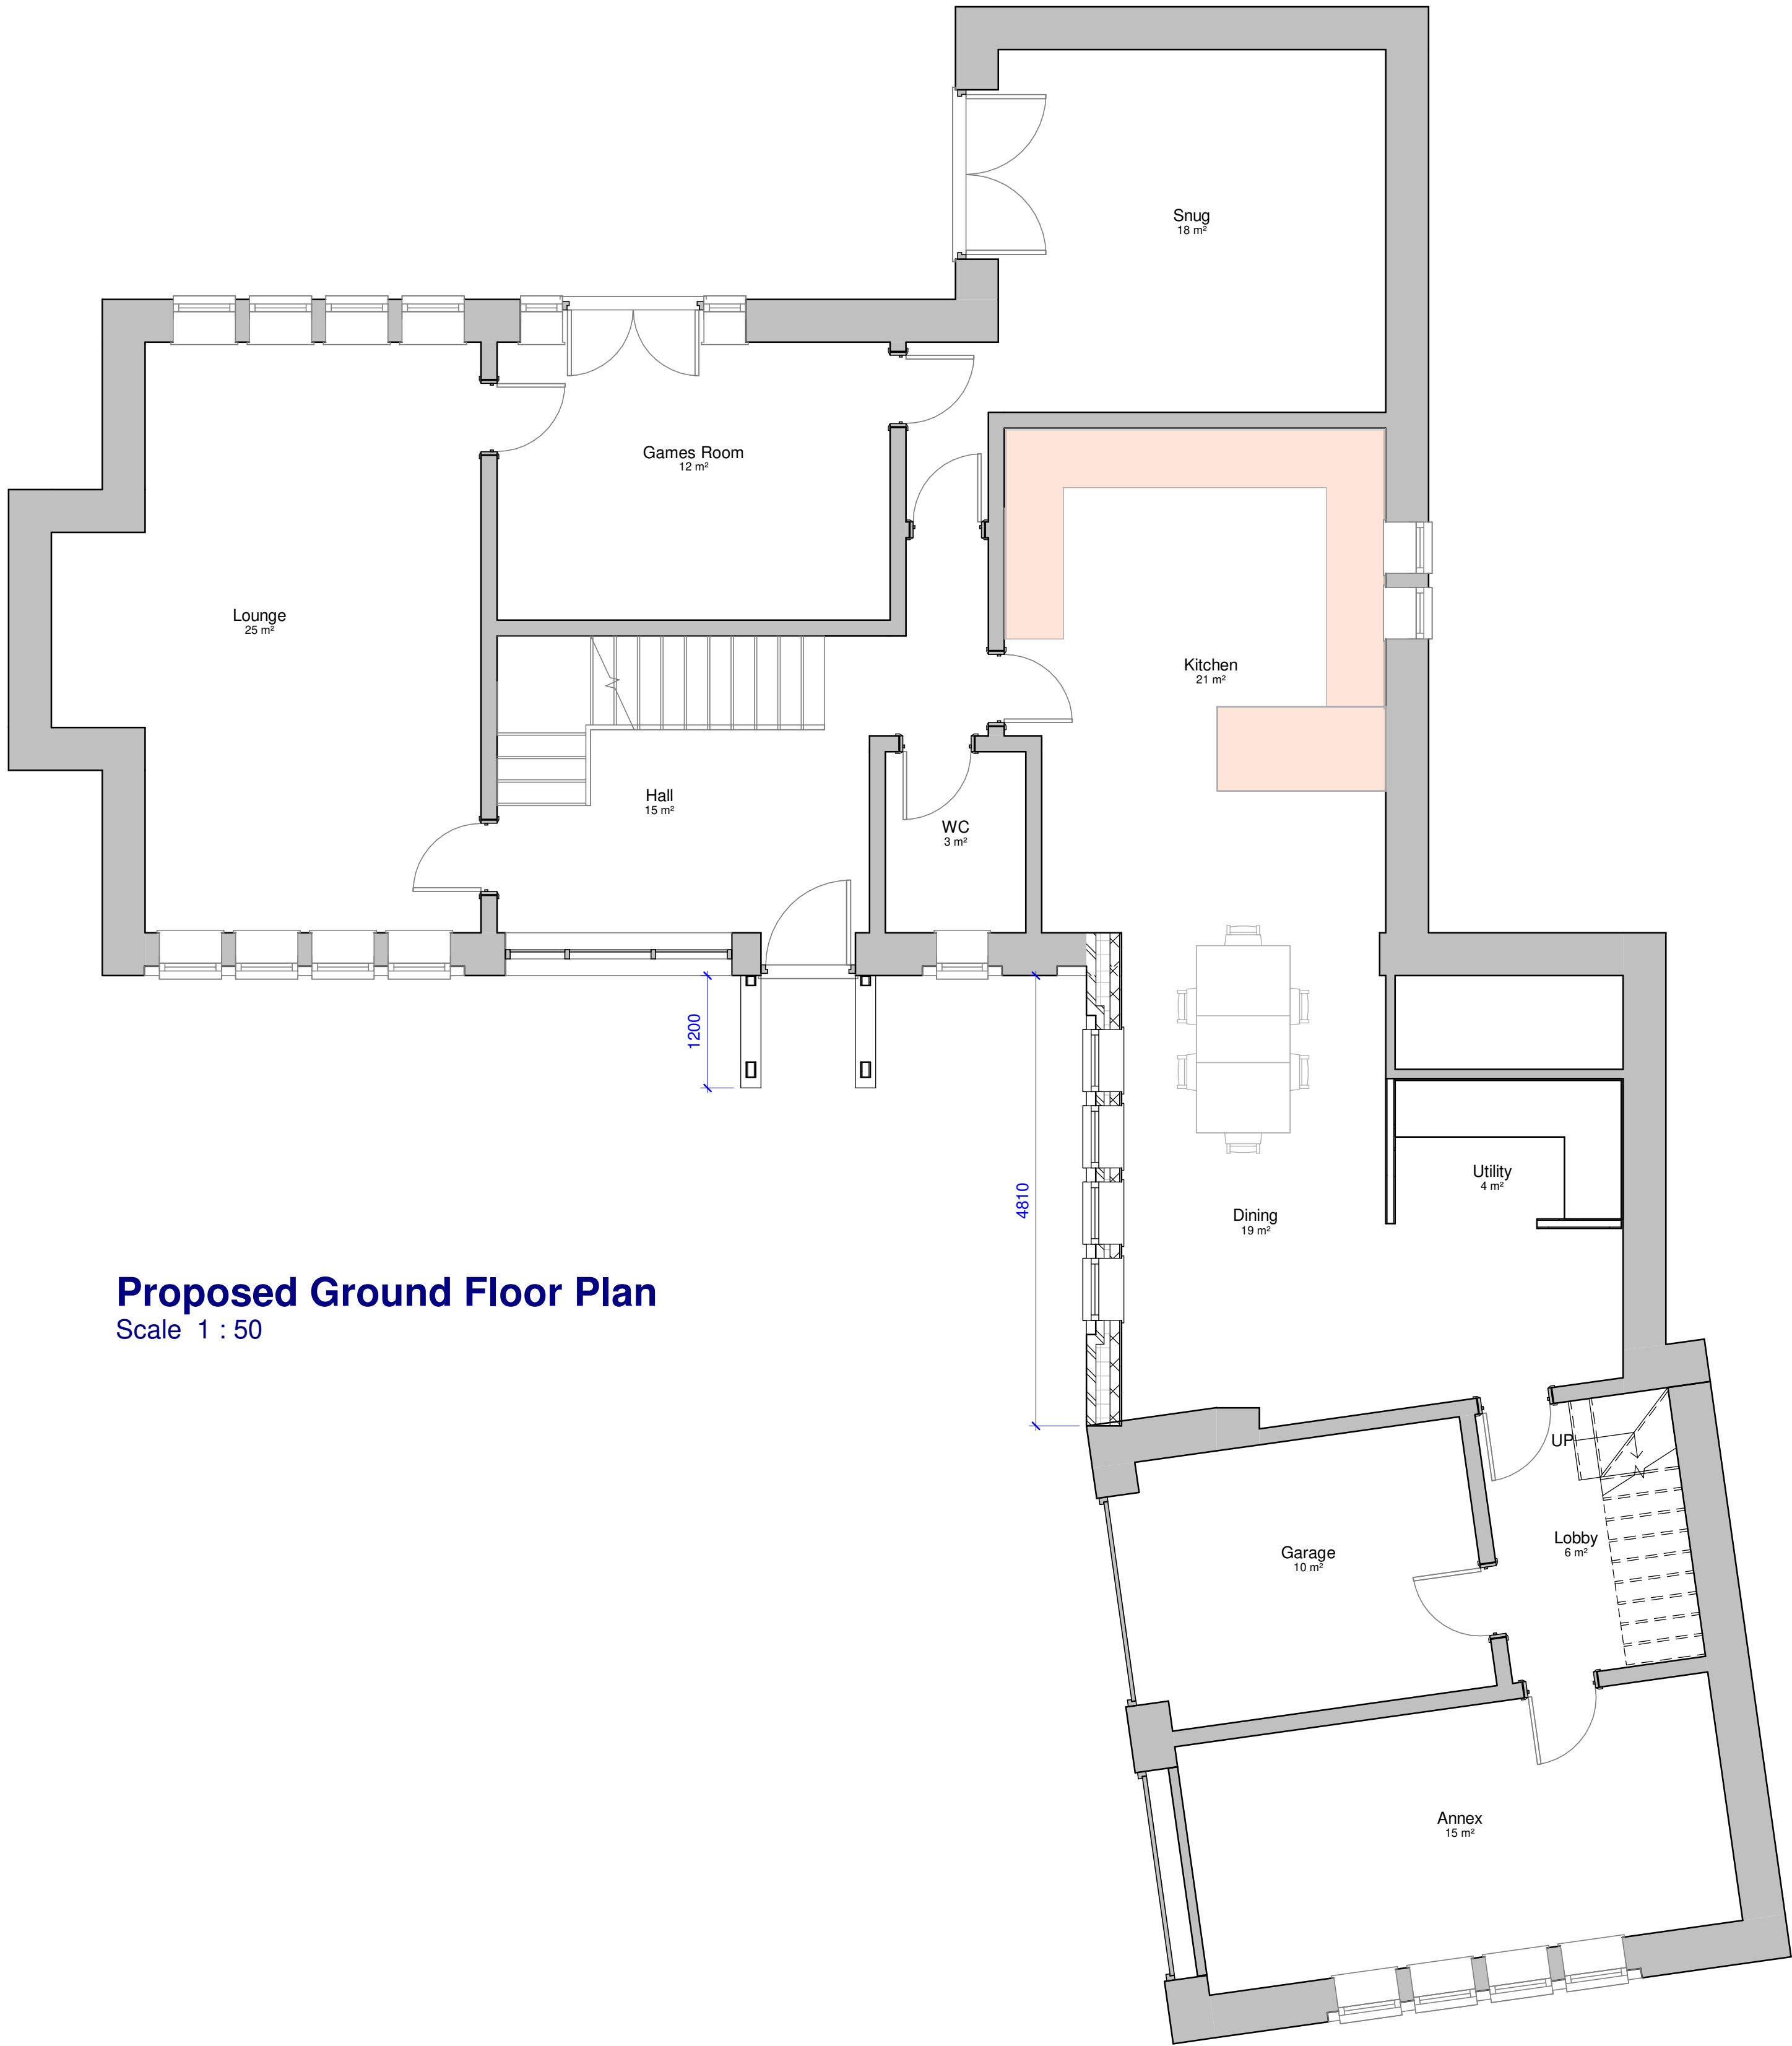

Proposed Ground Floor Plan
Scale 1 : 50

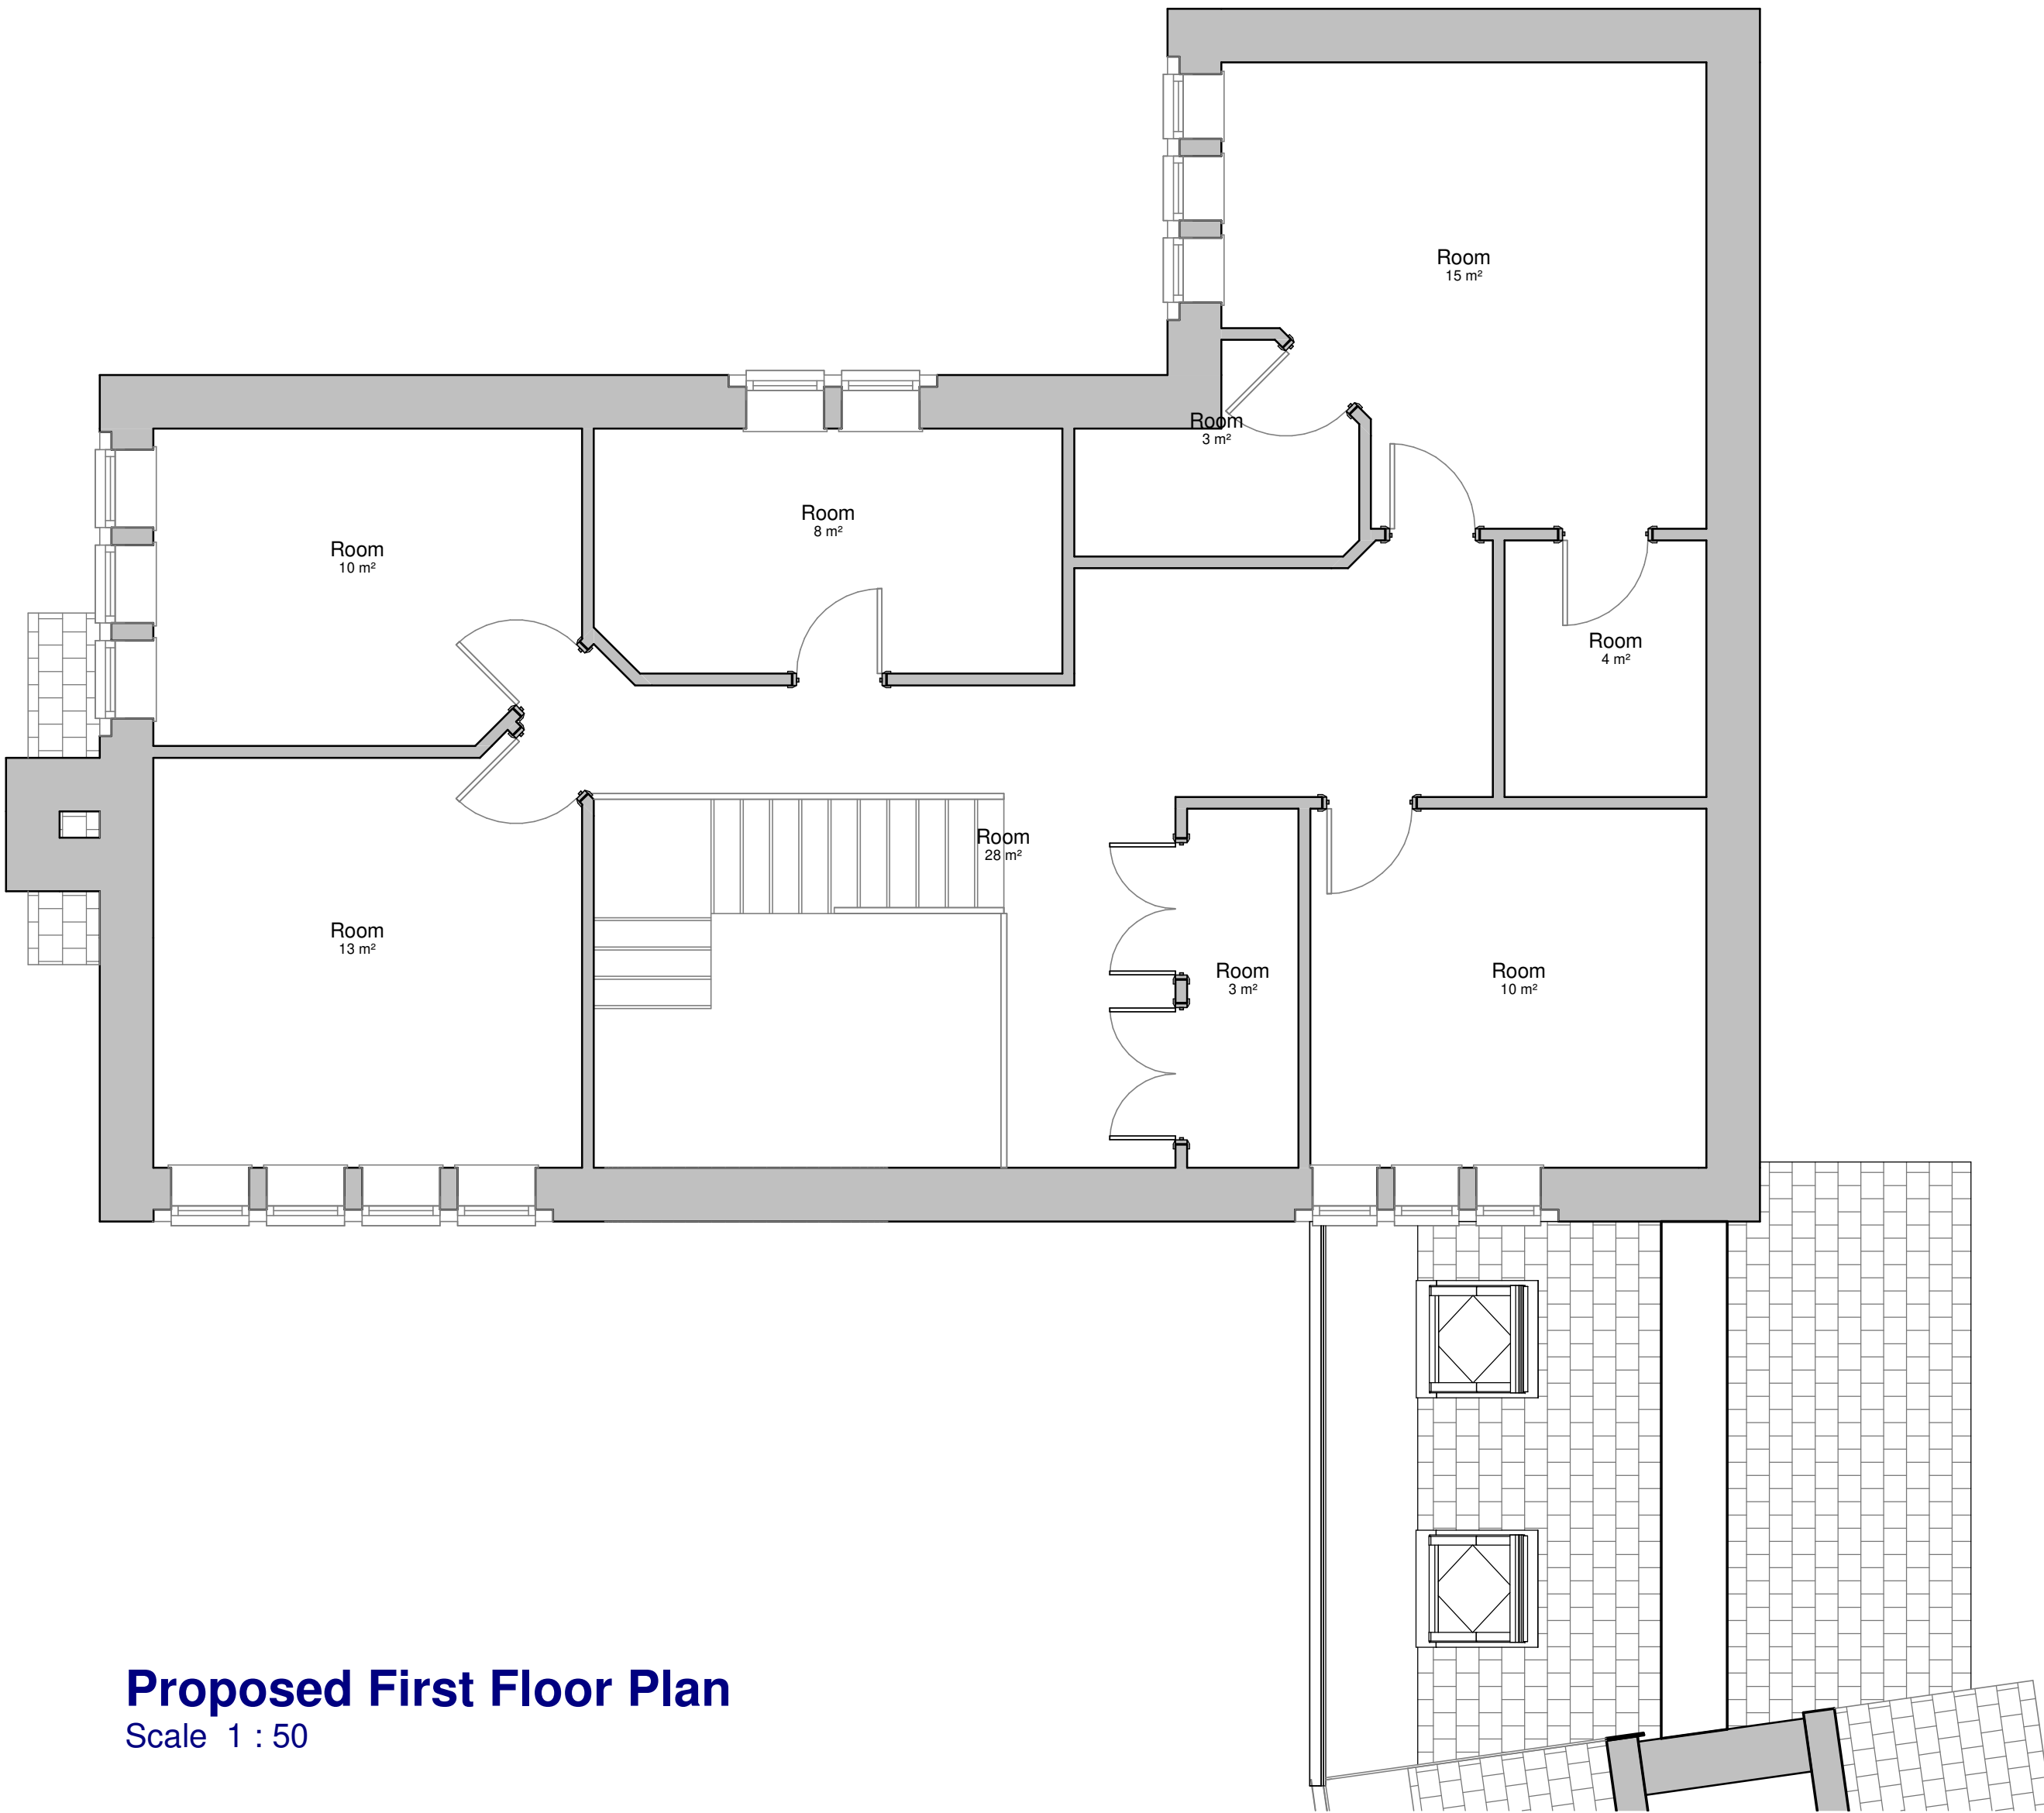

Proposed First Floor Plan
Scale 1 : 50

Rev	Description	by	Chk by	Date
Project: Residential Extension Stubley New Barn				
Title: Proposed Plans				
Client: Mr S Scott				
Drawn By: TM Checked By: TM on Nov 2022				
Original Size: A1 Project Number: TMA-1066				
Drawing Number: B1-ZZ-DR-A-2000				
Building: Level: Type: Discipline: Draw No: REV				