


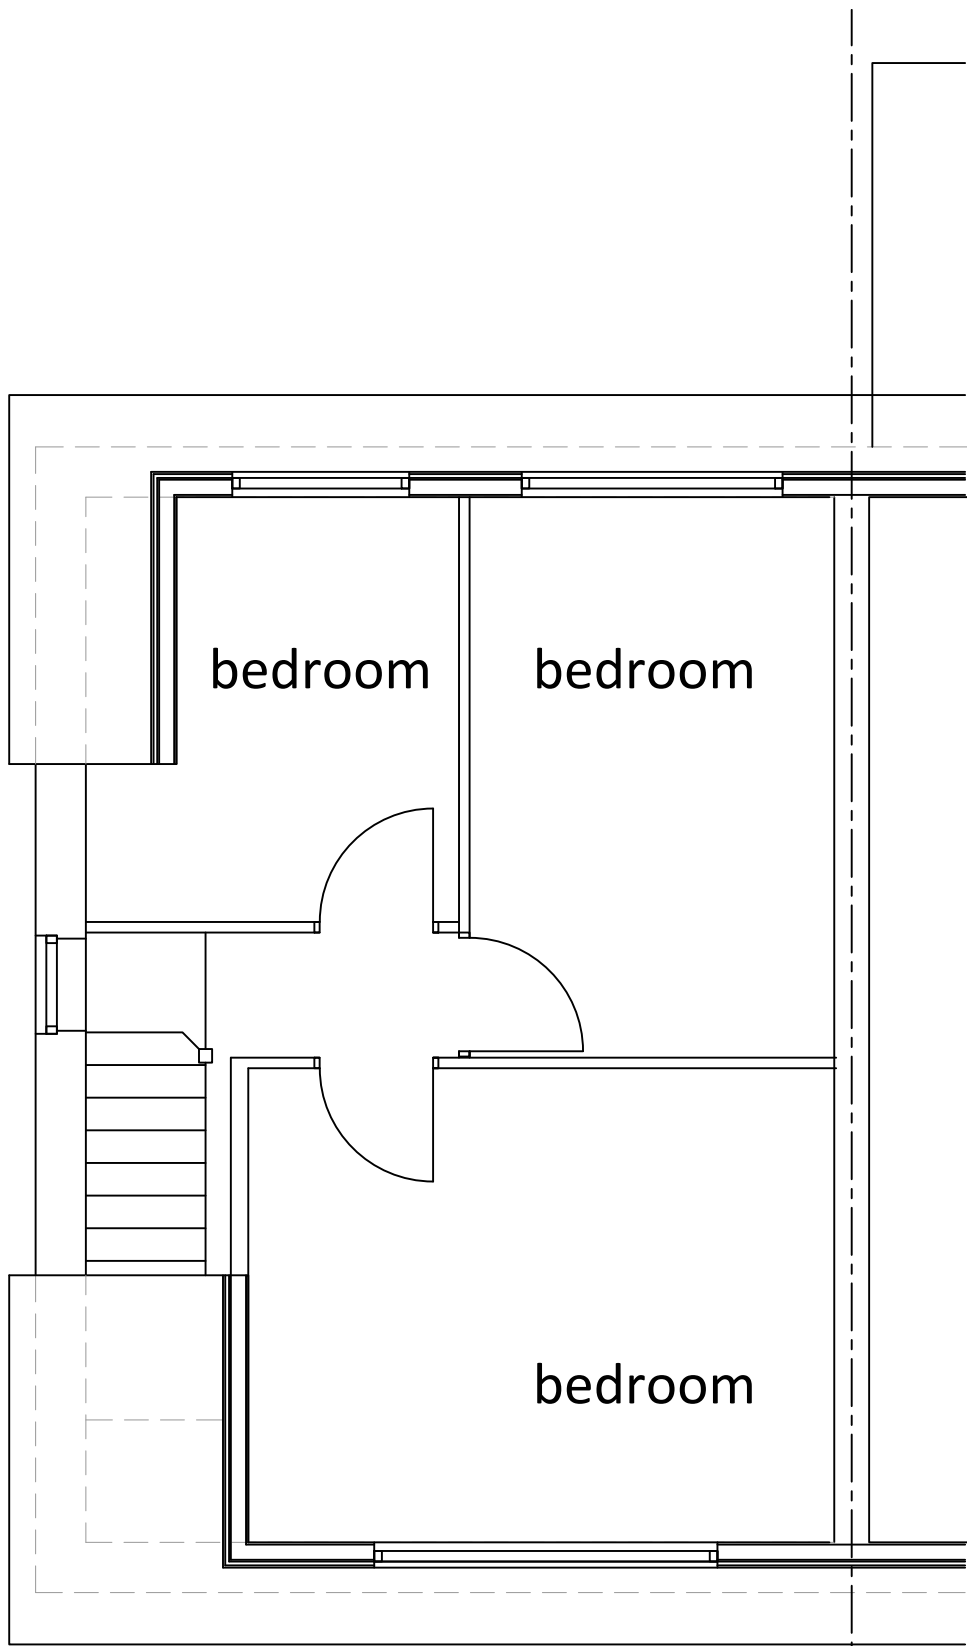


EXISTING FIRST FLOOR PLAN
scale 1- 50




EXISTING FRONT ELEVATION
scale 1- 50




EXISTING REAR ELEVATION
scale 1- 50

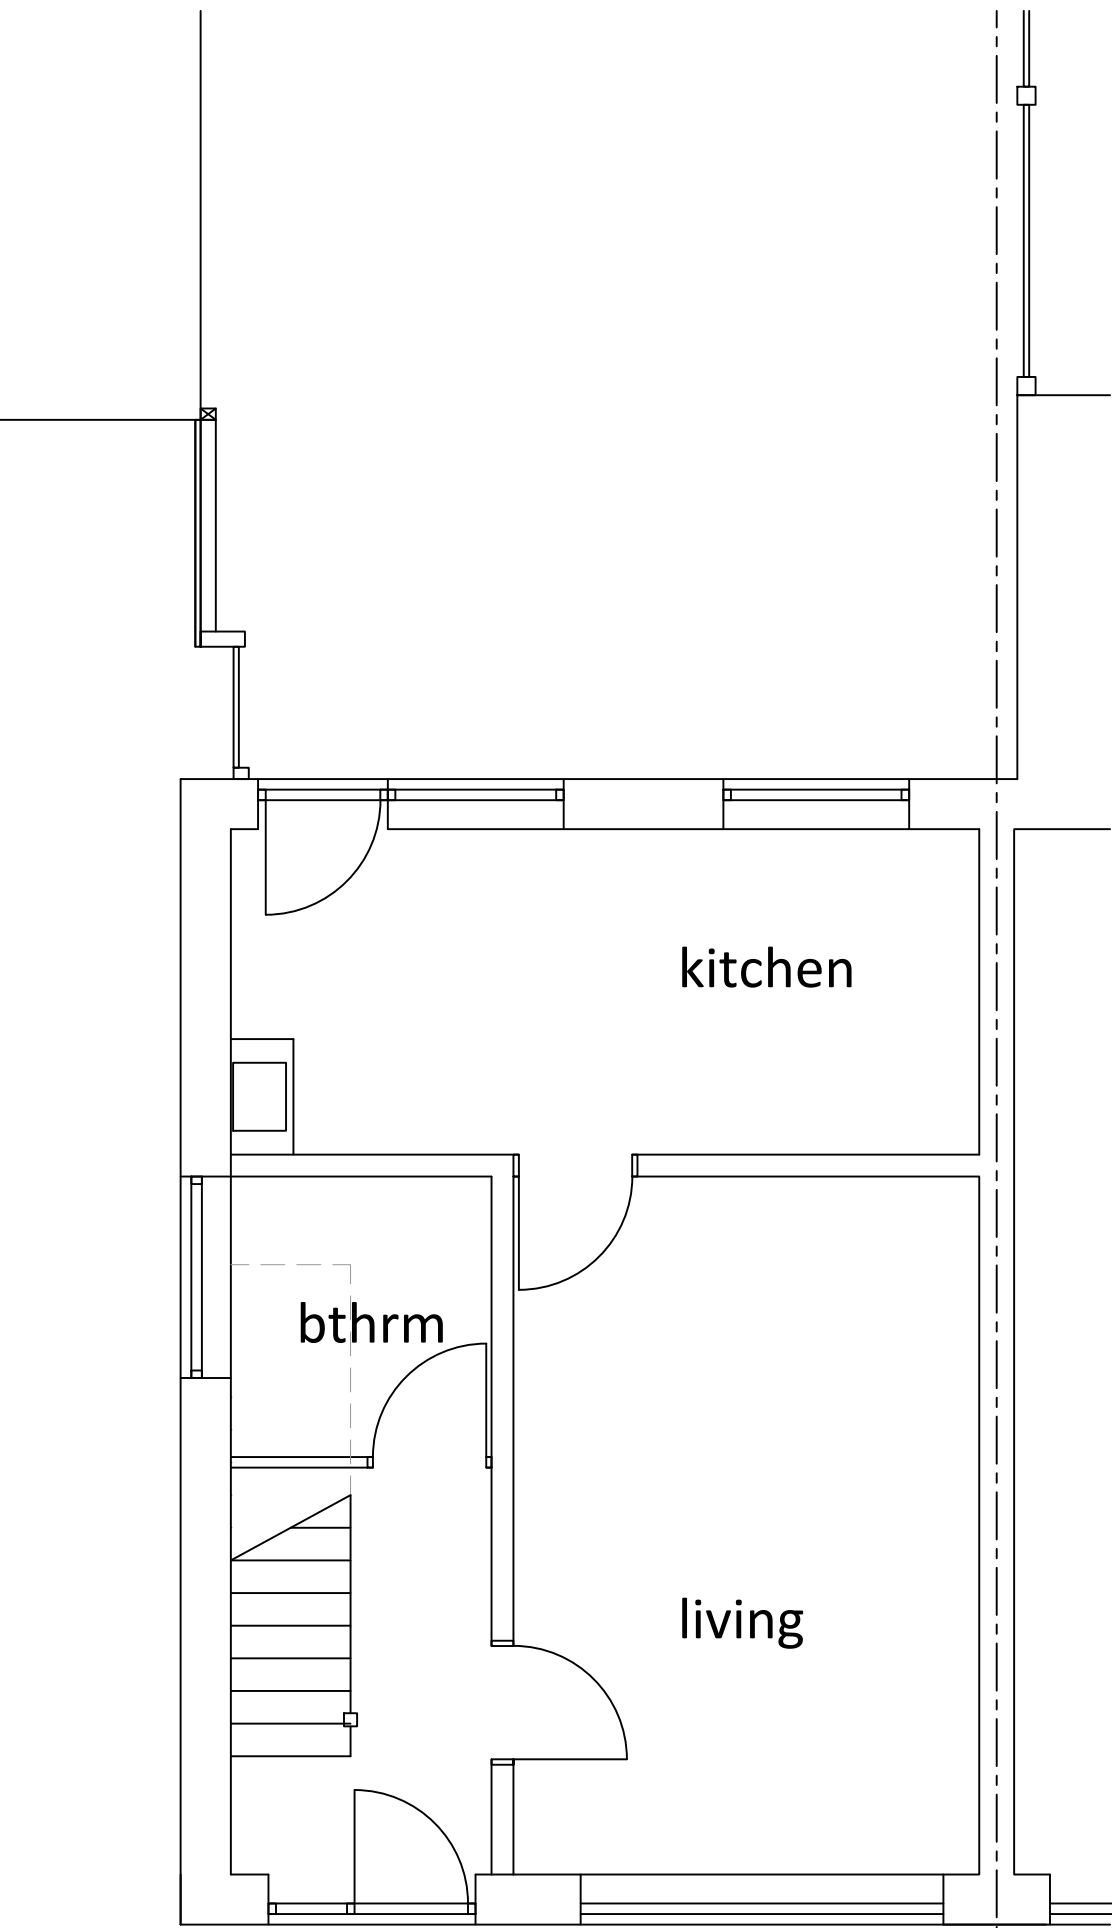

EXISTING GROUND FLOOR PLAN
scale 1- 50

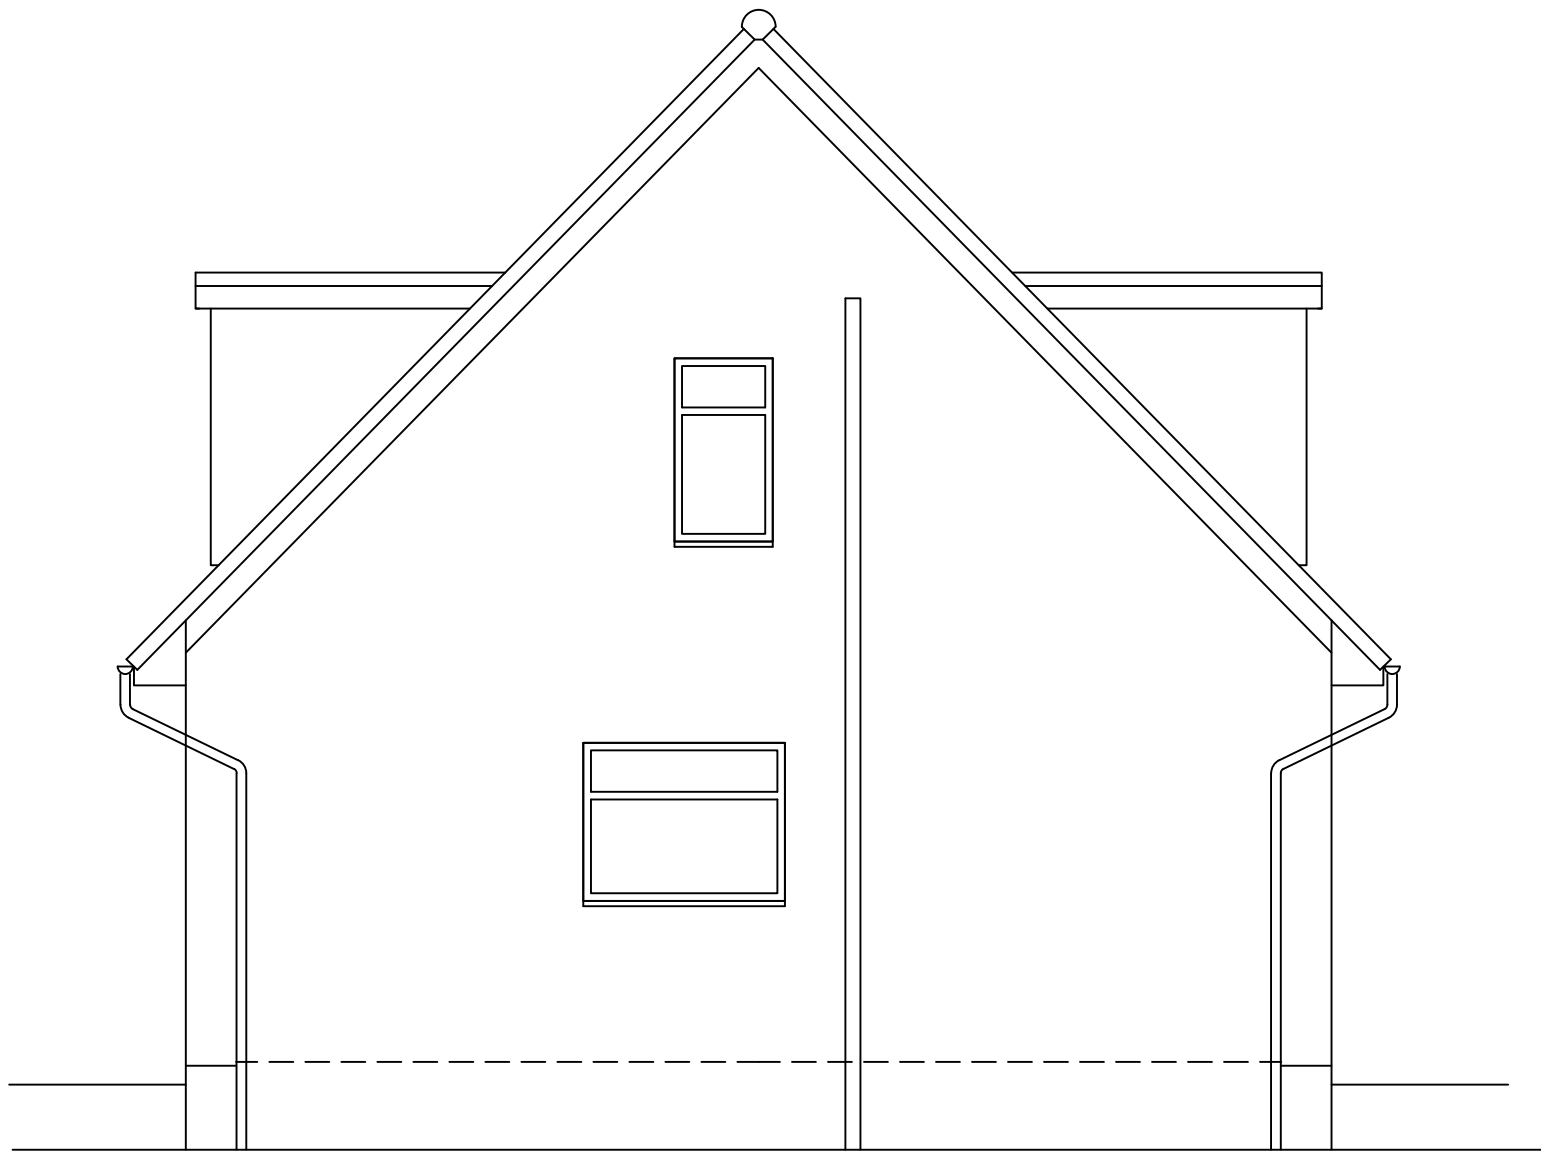

EXISTING GABLE ELEVATION
scale 1- 50

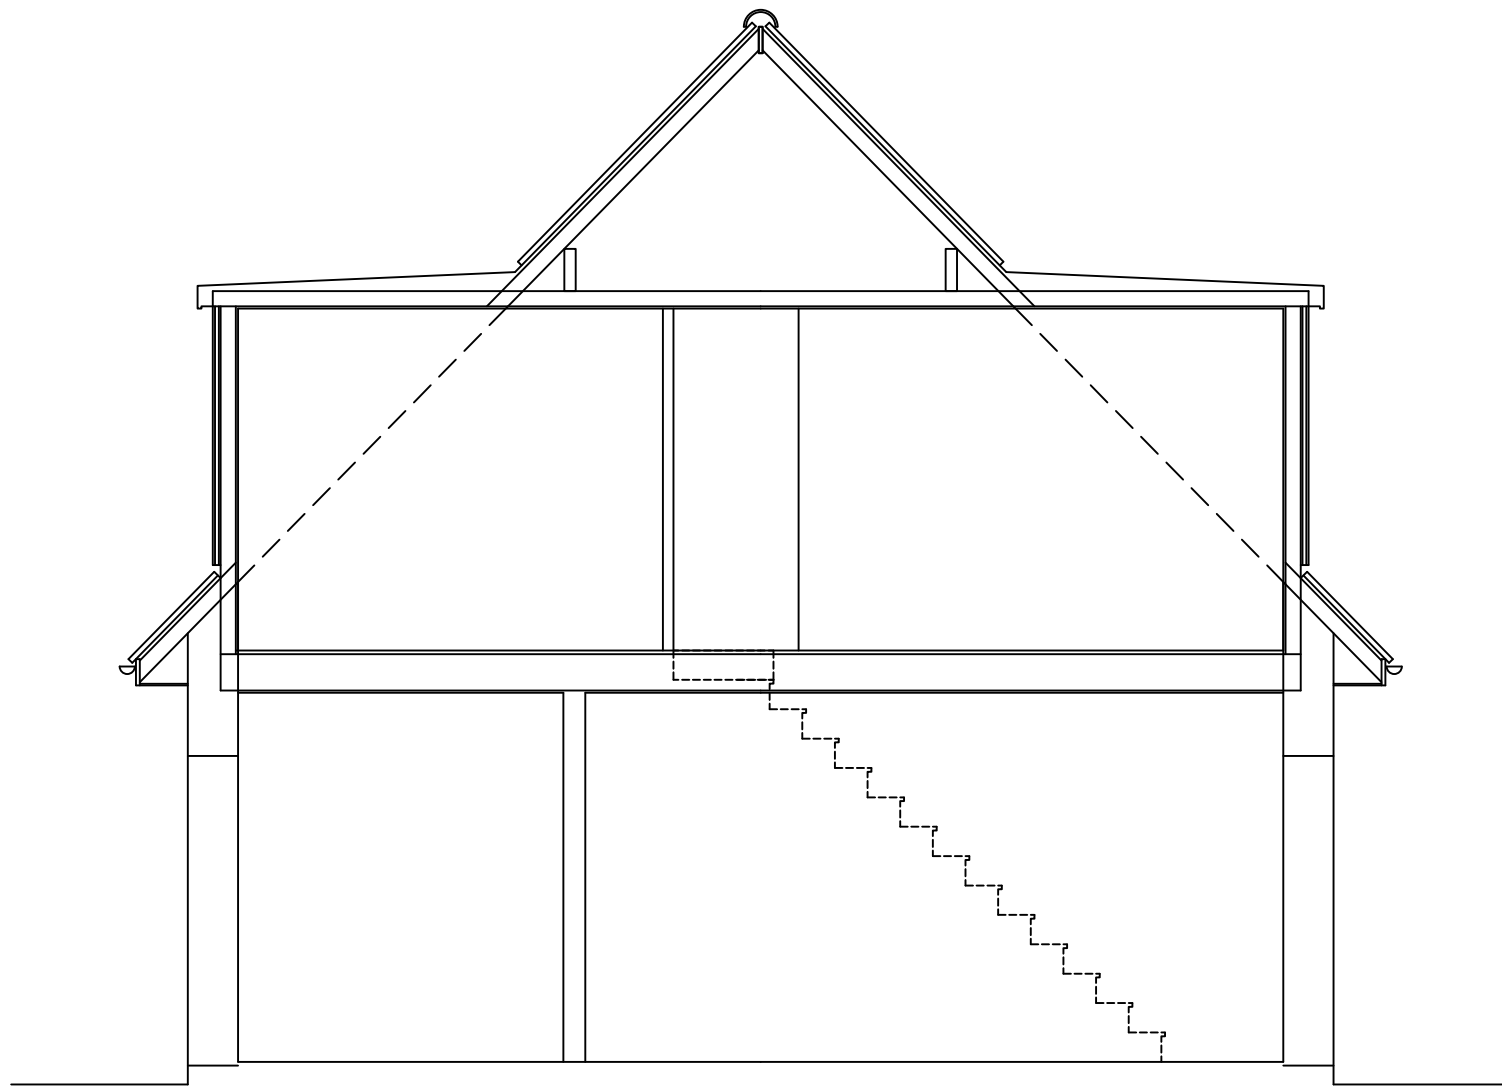

CROSS SECTION
scale 1- 50

rev:	date:	description	
 AJ COCKER ASSOCIATES CHARTERED BUILDING SURVEYORS		New Century House 176 Drake Street Rochdale OL16 1UP Tel: 01706 764880 Fax: 01706 764881 www.ajcockerassociates.co.uk mail@ajcockerassociates.co.uk	 RICS the mark of property professionalism worldwide
Project:		scale: as noted@A1	
30 Cherington Drive Castleton		date: March 23	
Existing Layouts		drawn: IS	
Client: Mr. R. Smith		Dwg. Nr. S489-01	