



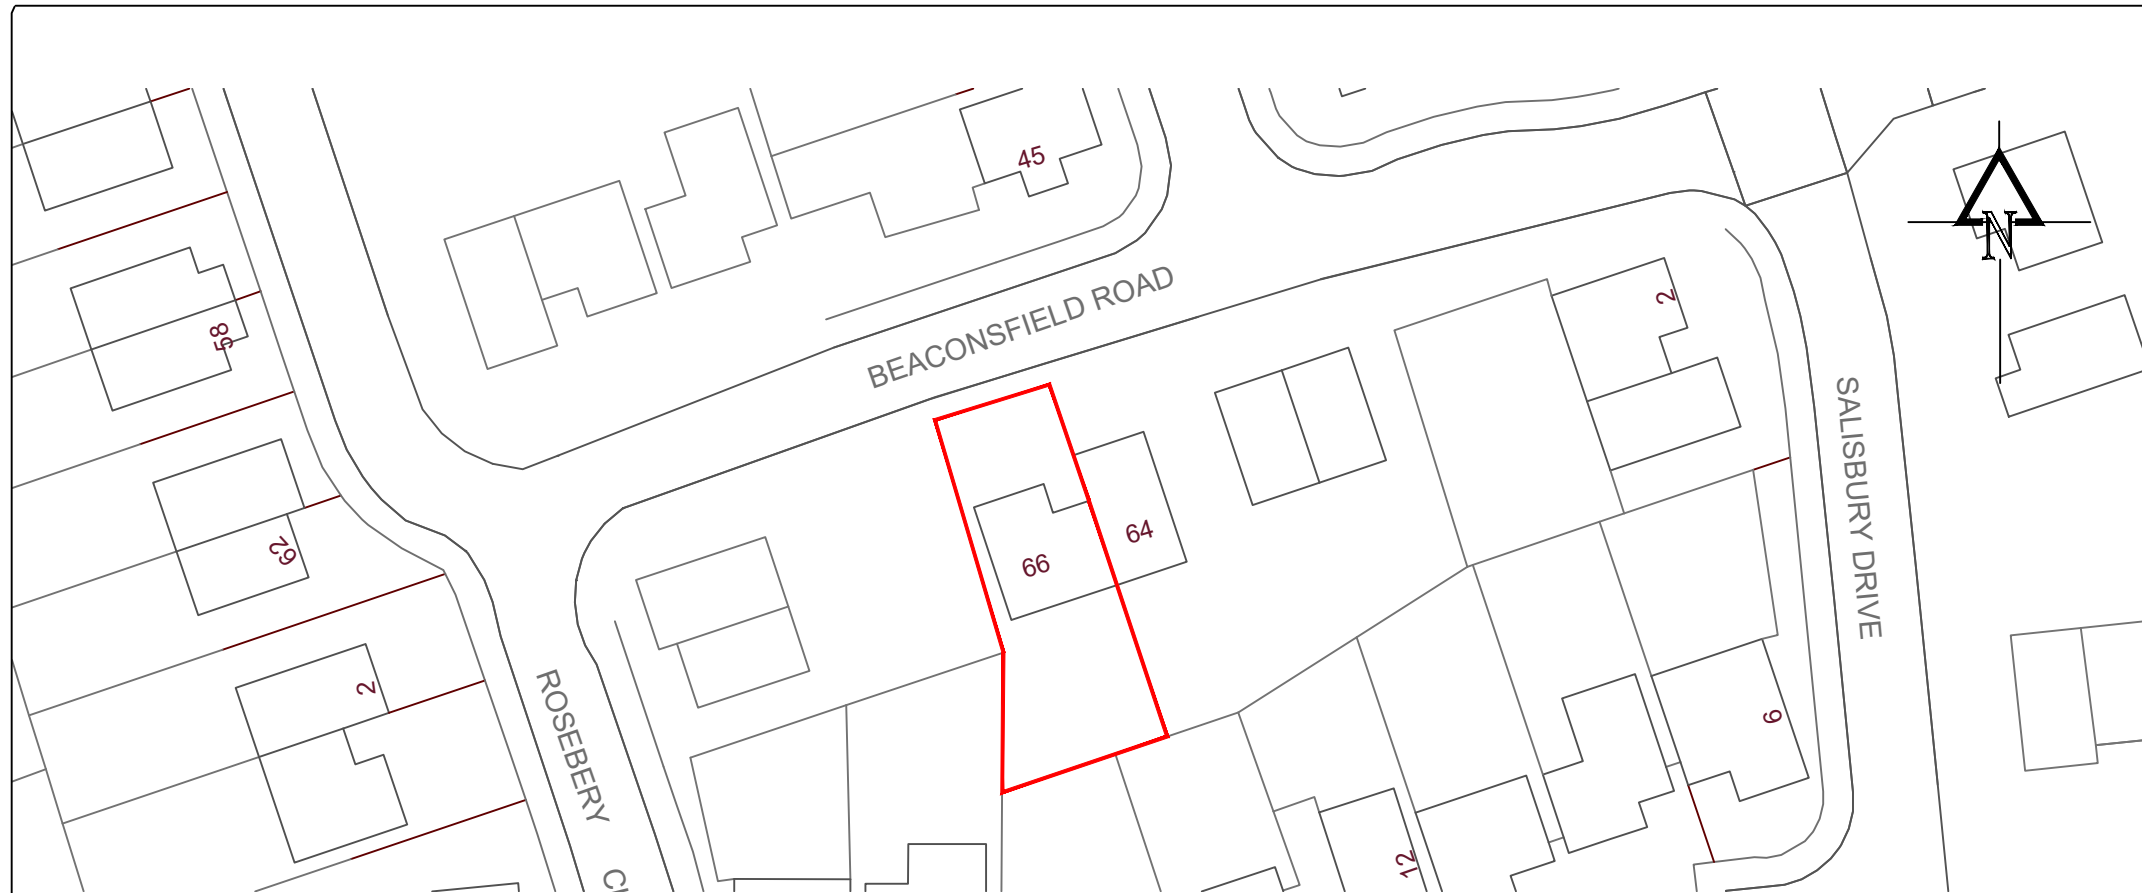

Existing Site Plan

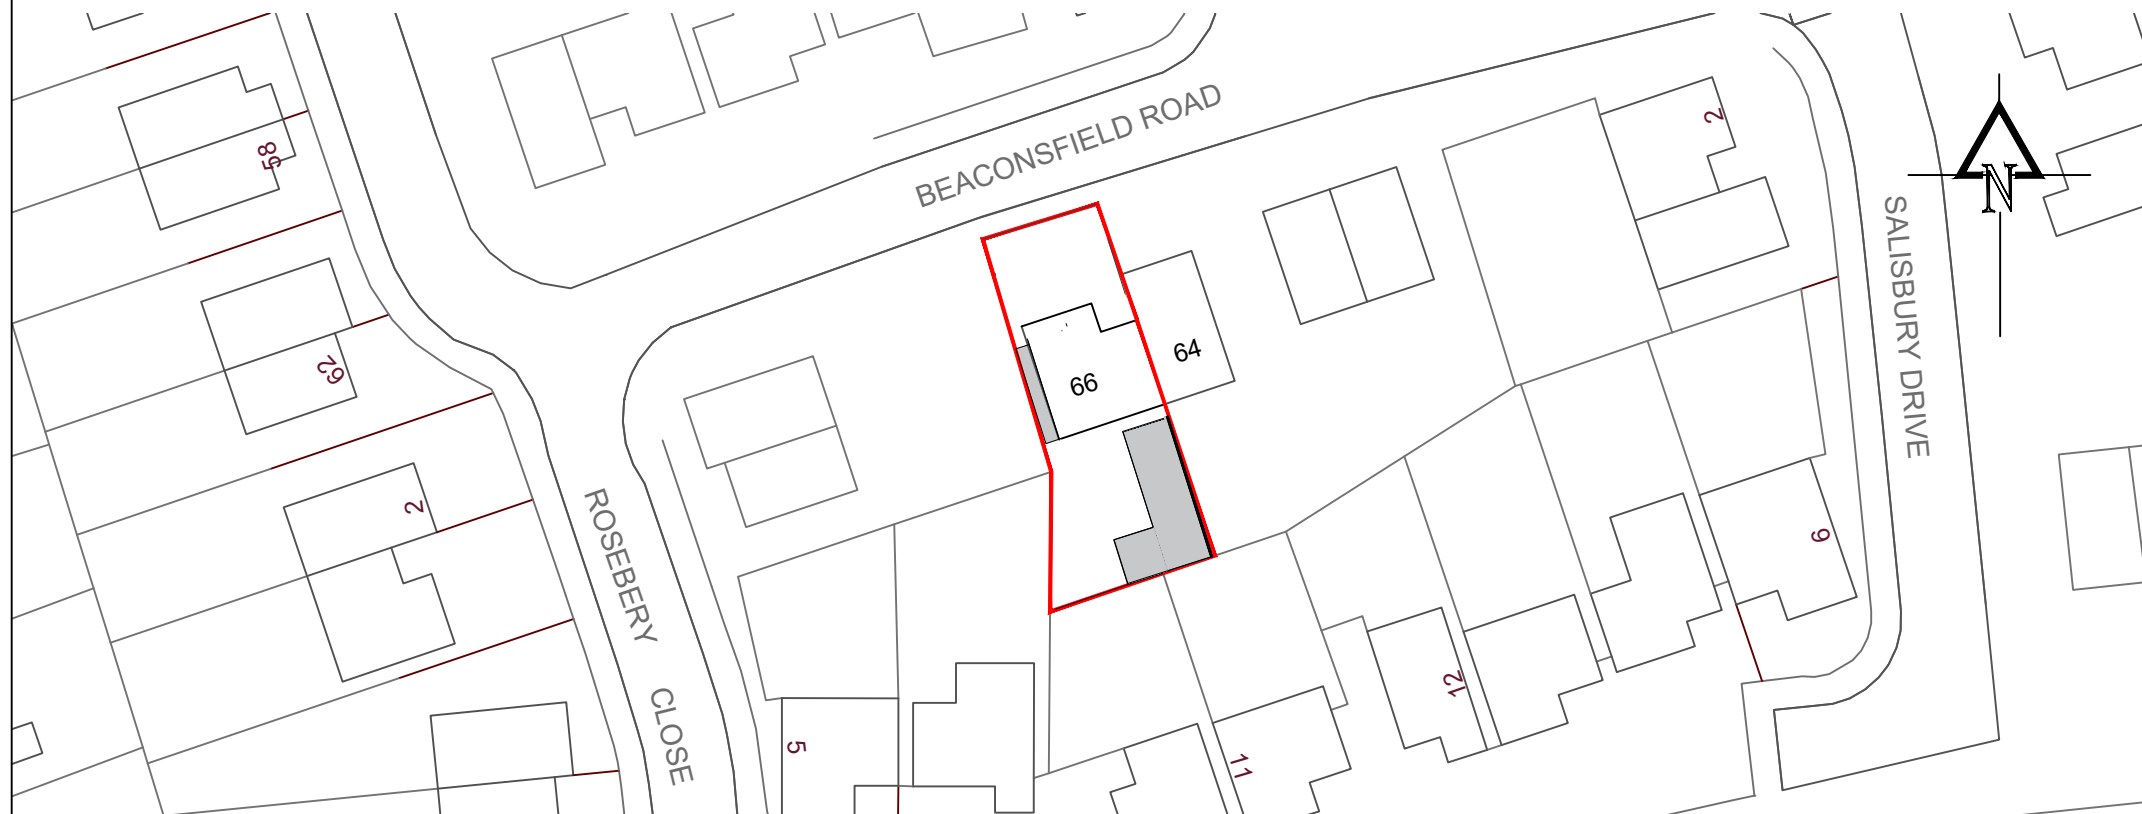

Proposed Site Plan

Rev.	Description		
Location. Mr&Mrs Vilmozhnyi 66 Beaconsfield Road Rochdale OL11 2WE			
Title. Site Plan			
Scale. 1:1250@ A3		Dwg No. 23_105	Revision.



5, 5 St James Avenue
Horsforth, Leeds
West Yorkshire
LS18 5RA
United Kingdom

www.dkro.co.uk

mob: +44 7377418809