


ALL DIMENSIONS ARE FOR REFERENCE
PURPOSES ONLY DISCRPENCIES ARE TO BE
REPORTED TO THE DRAWINGS AUTHOR. DO NOT
SCALE FROM DRAWING.

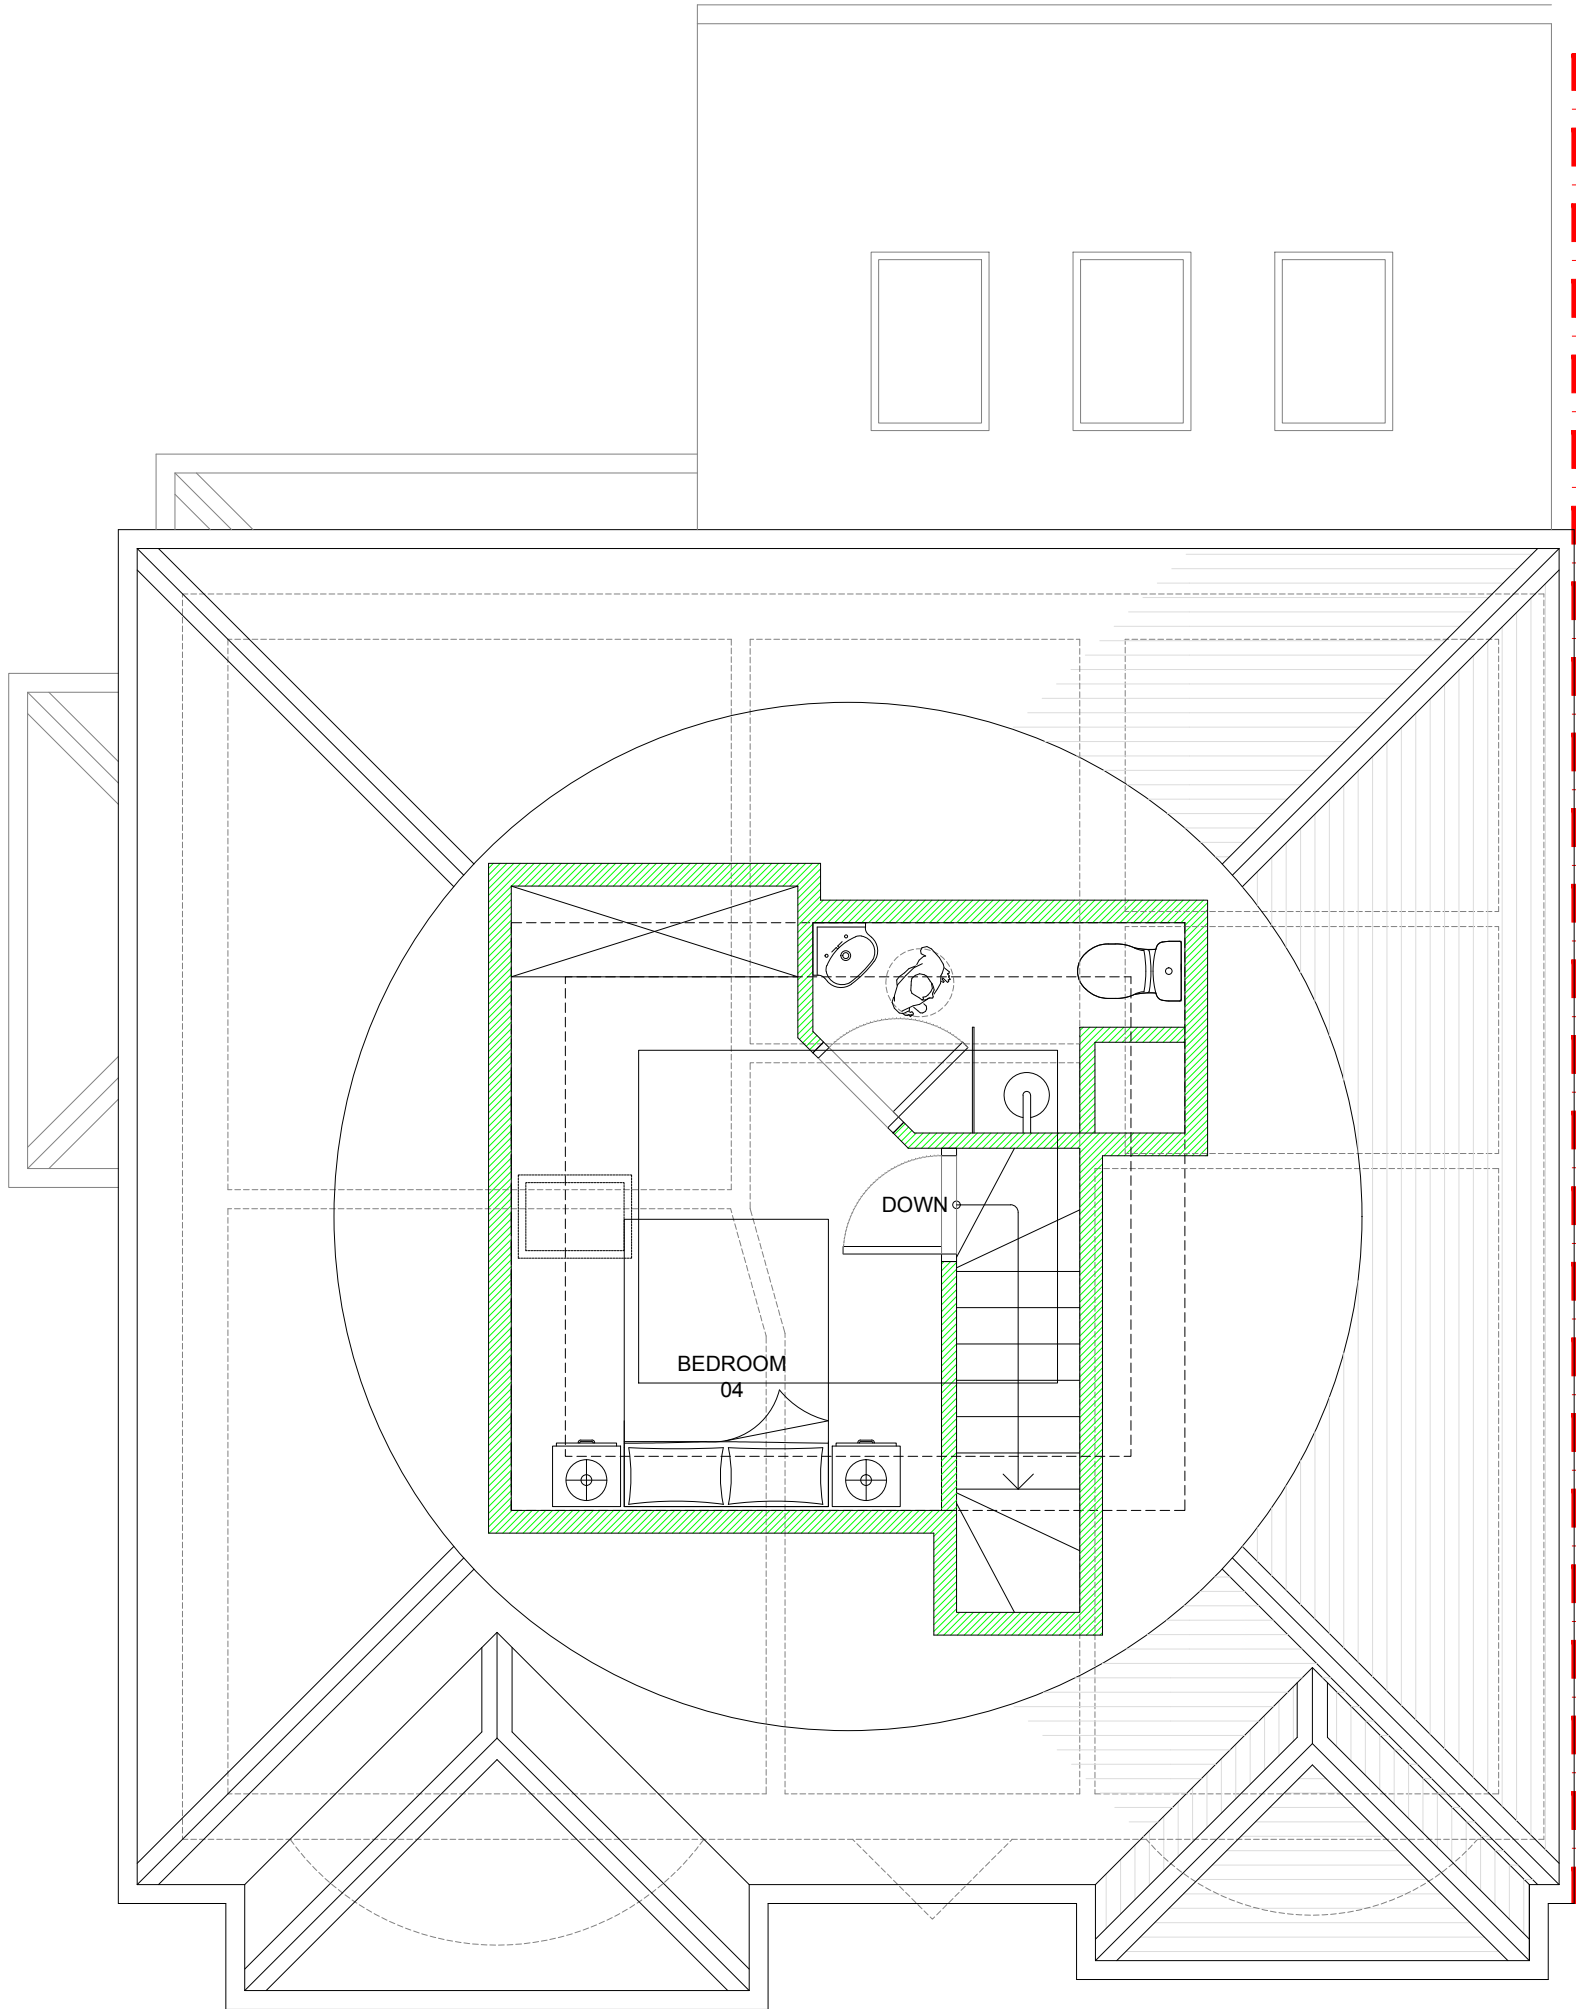

PROPOSED SECOND FLOOR PLAN

	07-03-24	Roof to bi fold doors added. Front roof light removed.		
A	31-01-24	Rooflights added.		
Rev	Date	Description	Rev By	Chk'd By
Drawing Title		PROPOSED SECOND FLOOR PLAN		
Job-Dwg No		053ROC-107B		
Project Title		EXTENSIONS AND INTERNAL REMODEL 26 MOSS LANE MIDDLETON ROCHDALE M24 1WX		
Client		MR & MRS CHEVREAU		
Status		PLANNING		
Scale	1:50		Drawing Size	A3
Date	12/23			