




SIDE ELEVATION (EXISTING)
HILL STREET

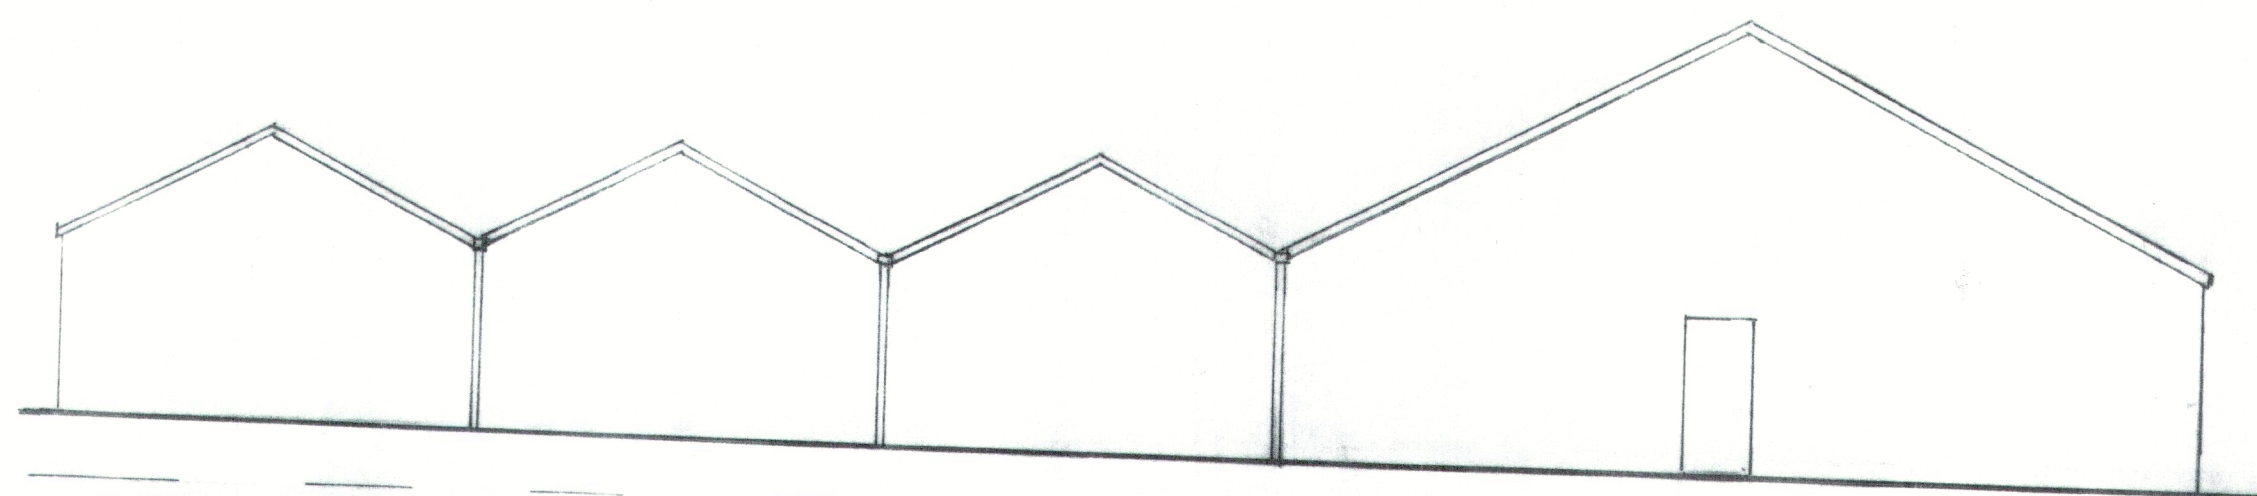

FRONT ELEVATION (EXISTING)
SUMMER STREET

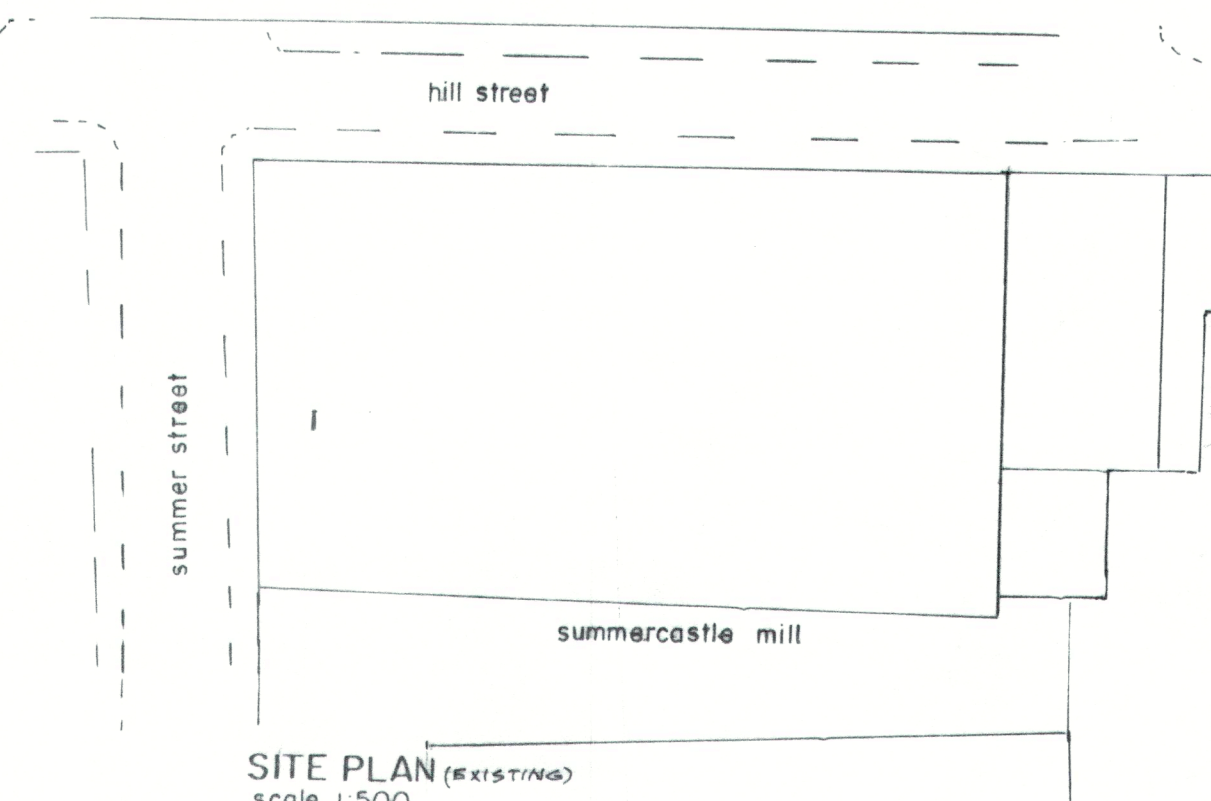

SITE PLAN (EXISTING)
scale 1:500

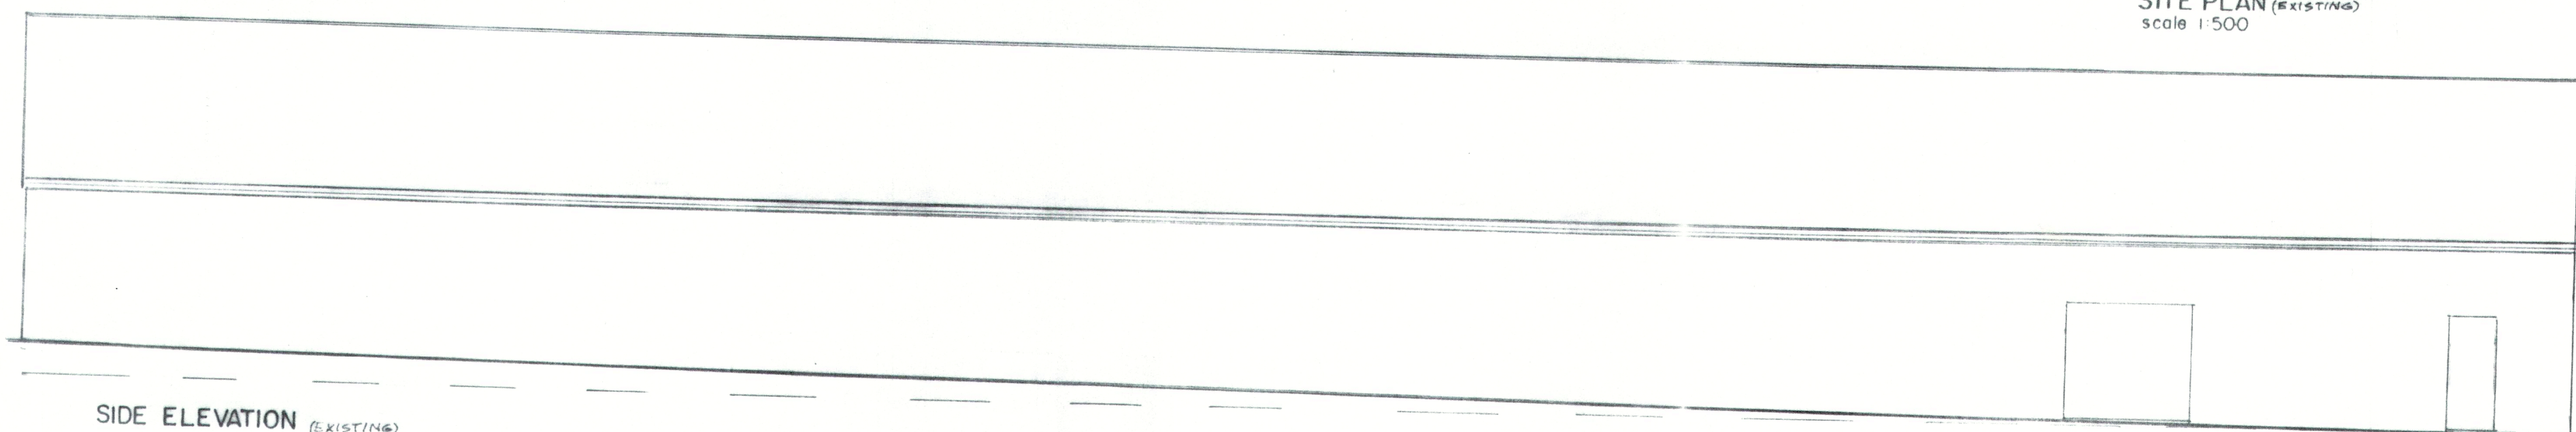

SIDE ELEVATION (EXISTING)