




- do not scale dimensions from this drawing  
- all dimensions to be checked on-site and  
discrepancies to be reported to the architects

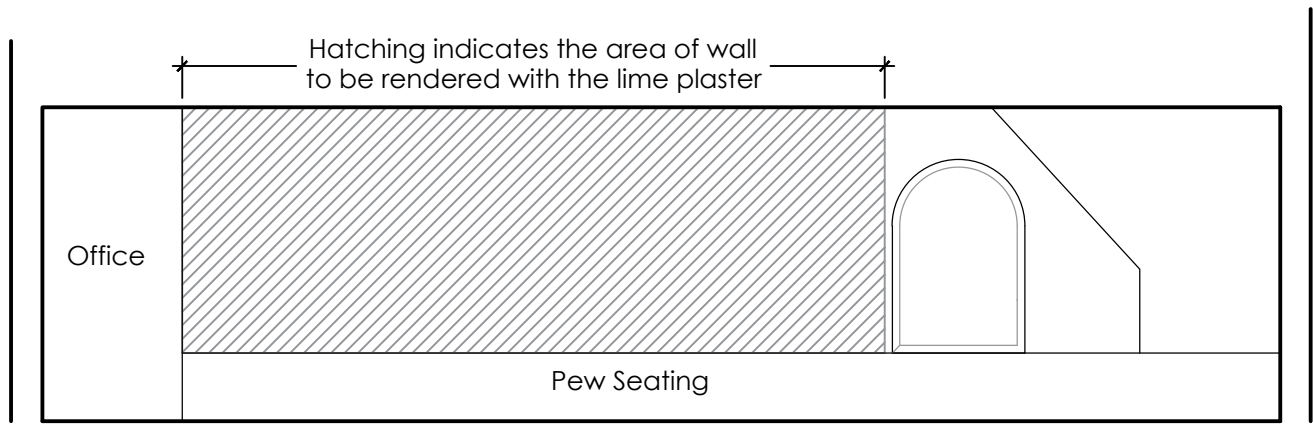



R/H GF WALL ELEVATION  
SCALE 1/100

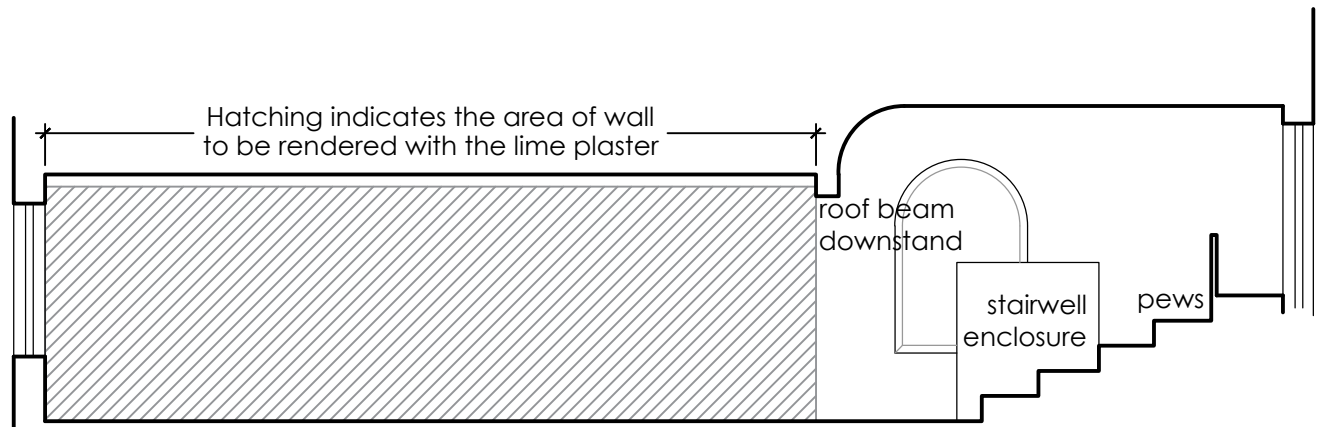

R/H FF WALL ELEVATION  
SCALE 1/100

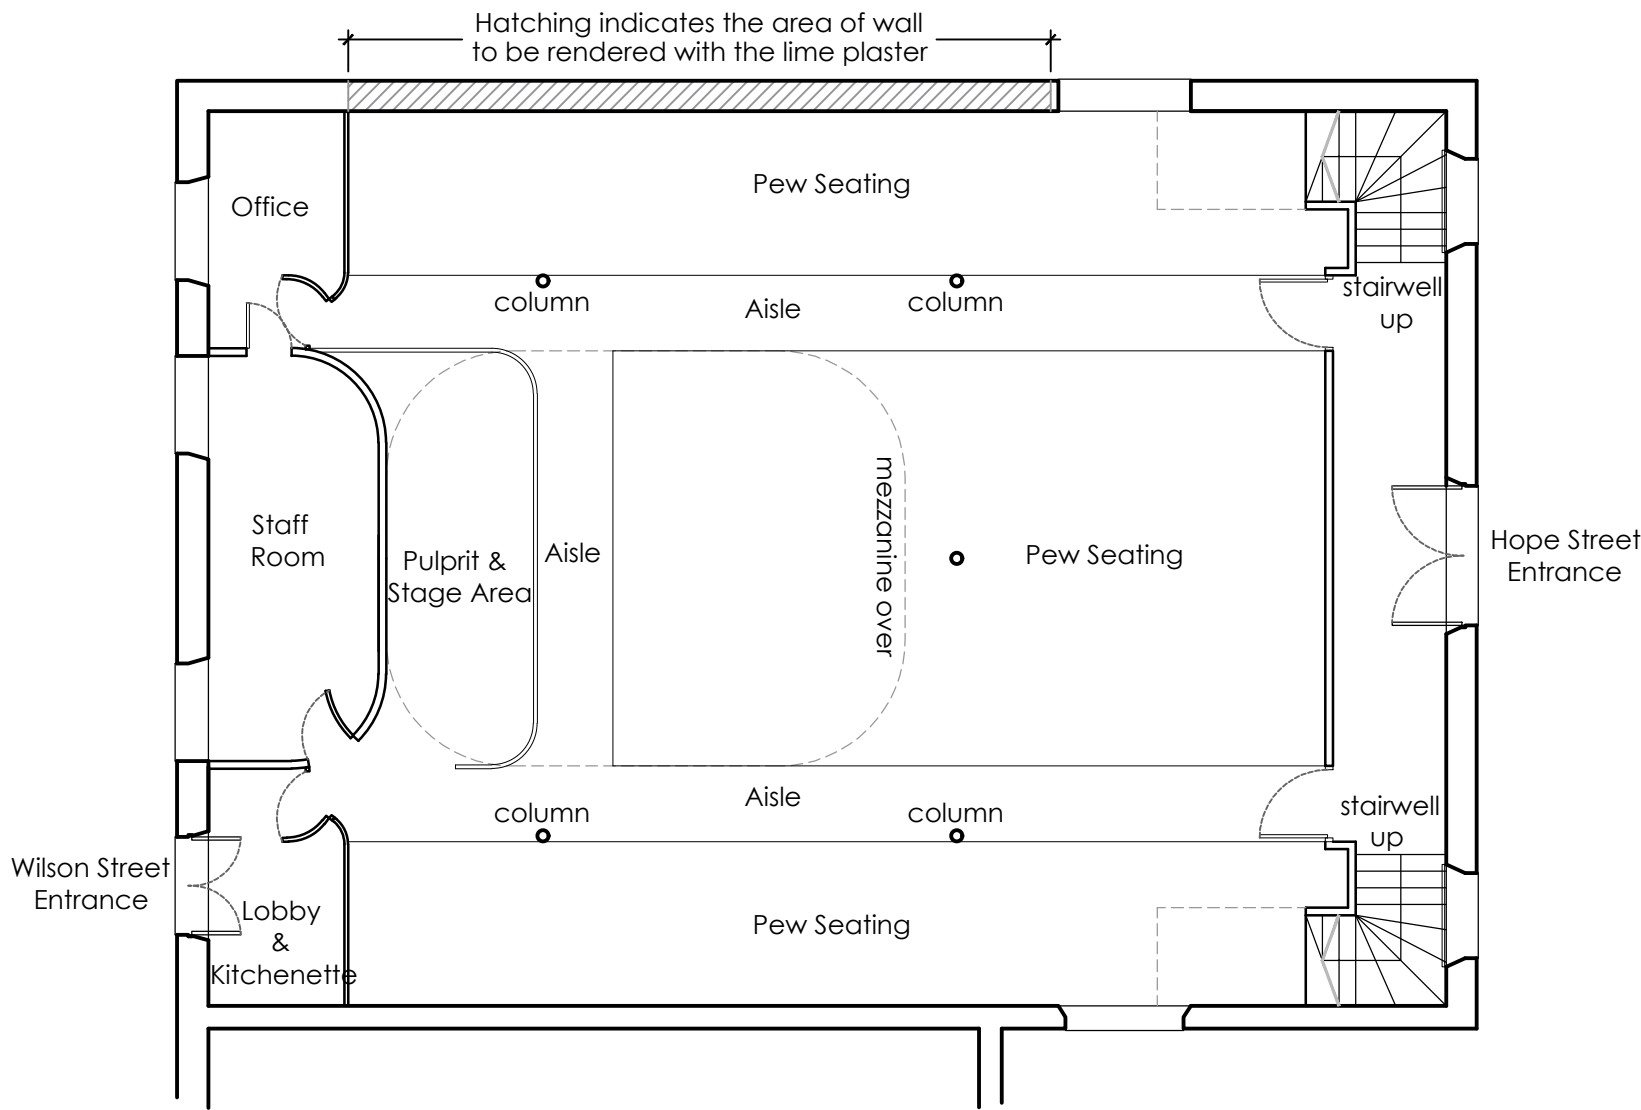


EXISTING GROUND FLOOR PLAN  
SCALE 1/100

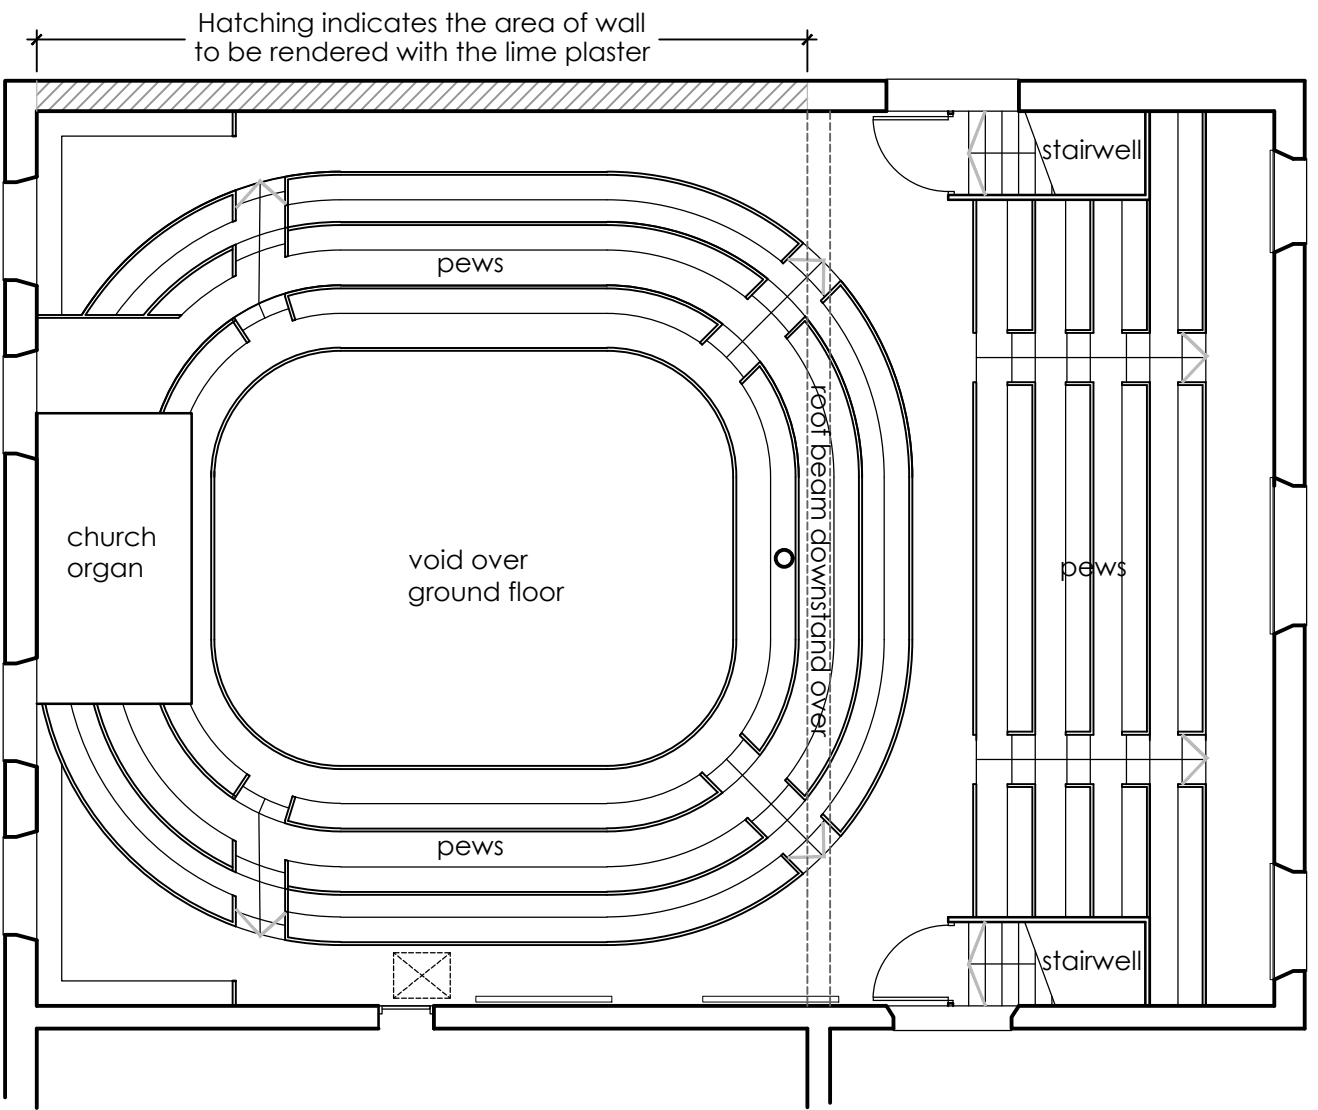 

EXISTING FIRST FLOOR PLAN  
SCALE 1/100

|                |                                                              |          |               |
|----------------|--------------------------------------------------------------|----------|---------------|
| client         | Mr R.L. Knight                                               |          |               |
| project        | Hope Particular Baptist Chapel,<br>Hope Street,<br>Rochdale. |          |               |
| title          | AREAS INDICATING NEW LIME PLASTER                            |          |               |
| drawing number | 3525:07                                                      | revision |               |
| scale          | 1/100@A2                                                     | date     | February 2024 |
| drawn by       | DF                                                           | status   | Planning      |

fisk  
& associates  
architects

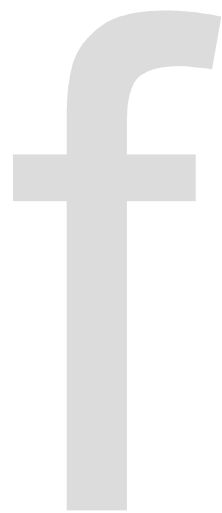

20 chorley road, swinton, manchester, m27 5aj  
t - 0161 793 5300 e - info@rafisk.co.uk