


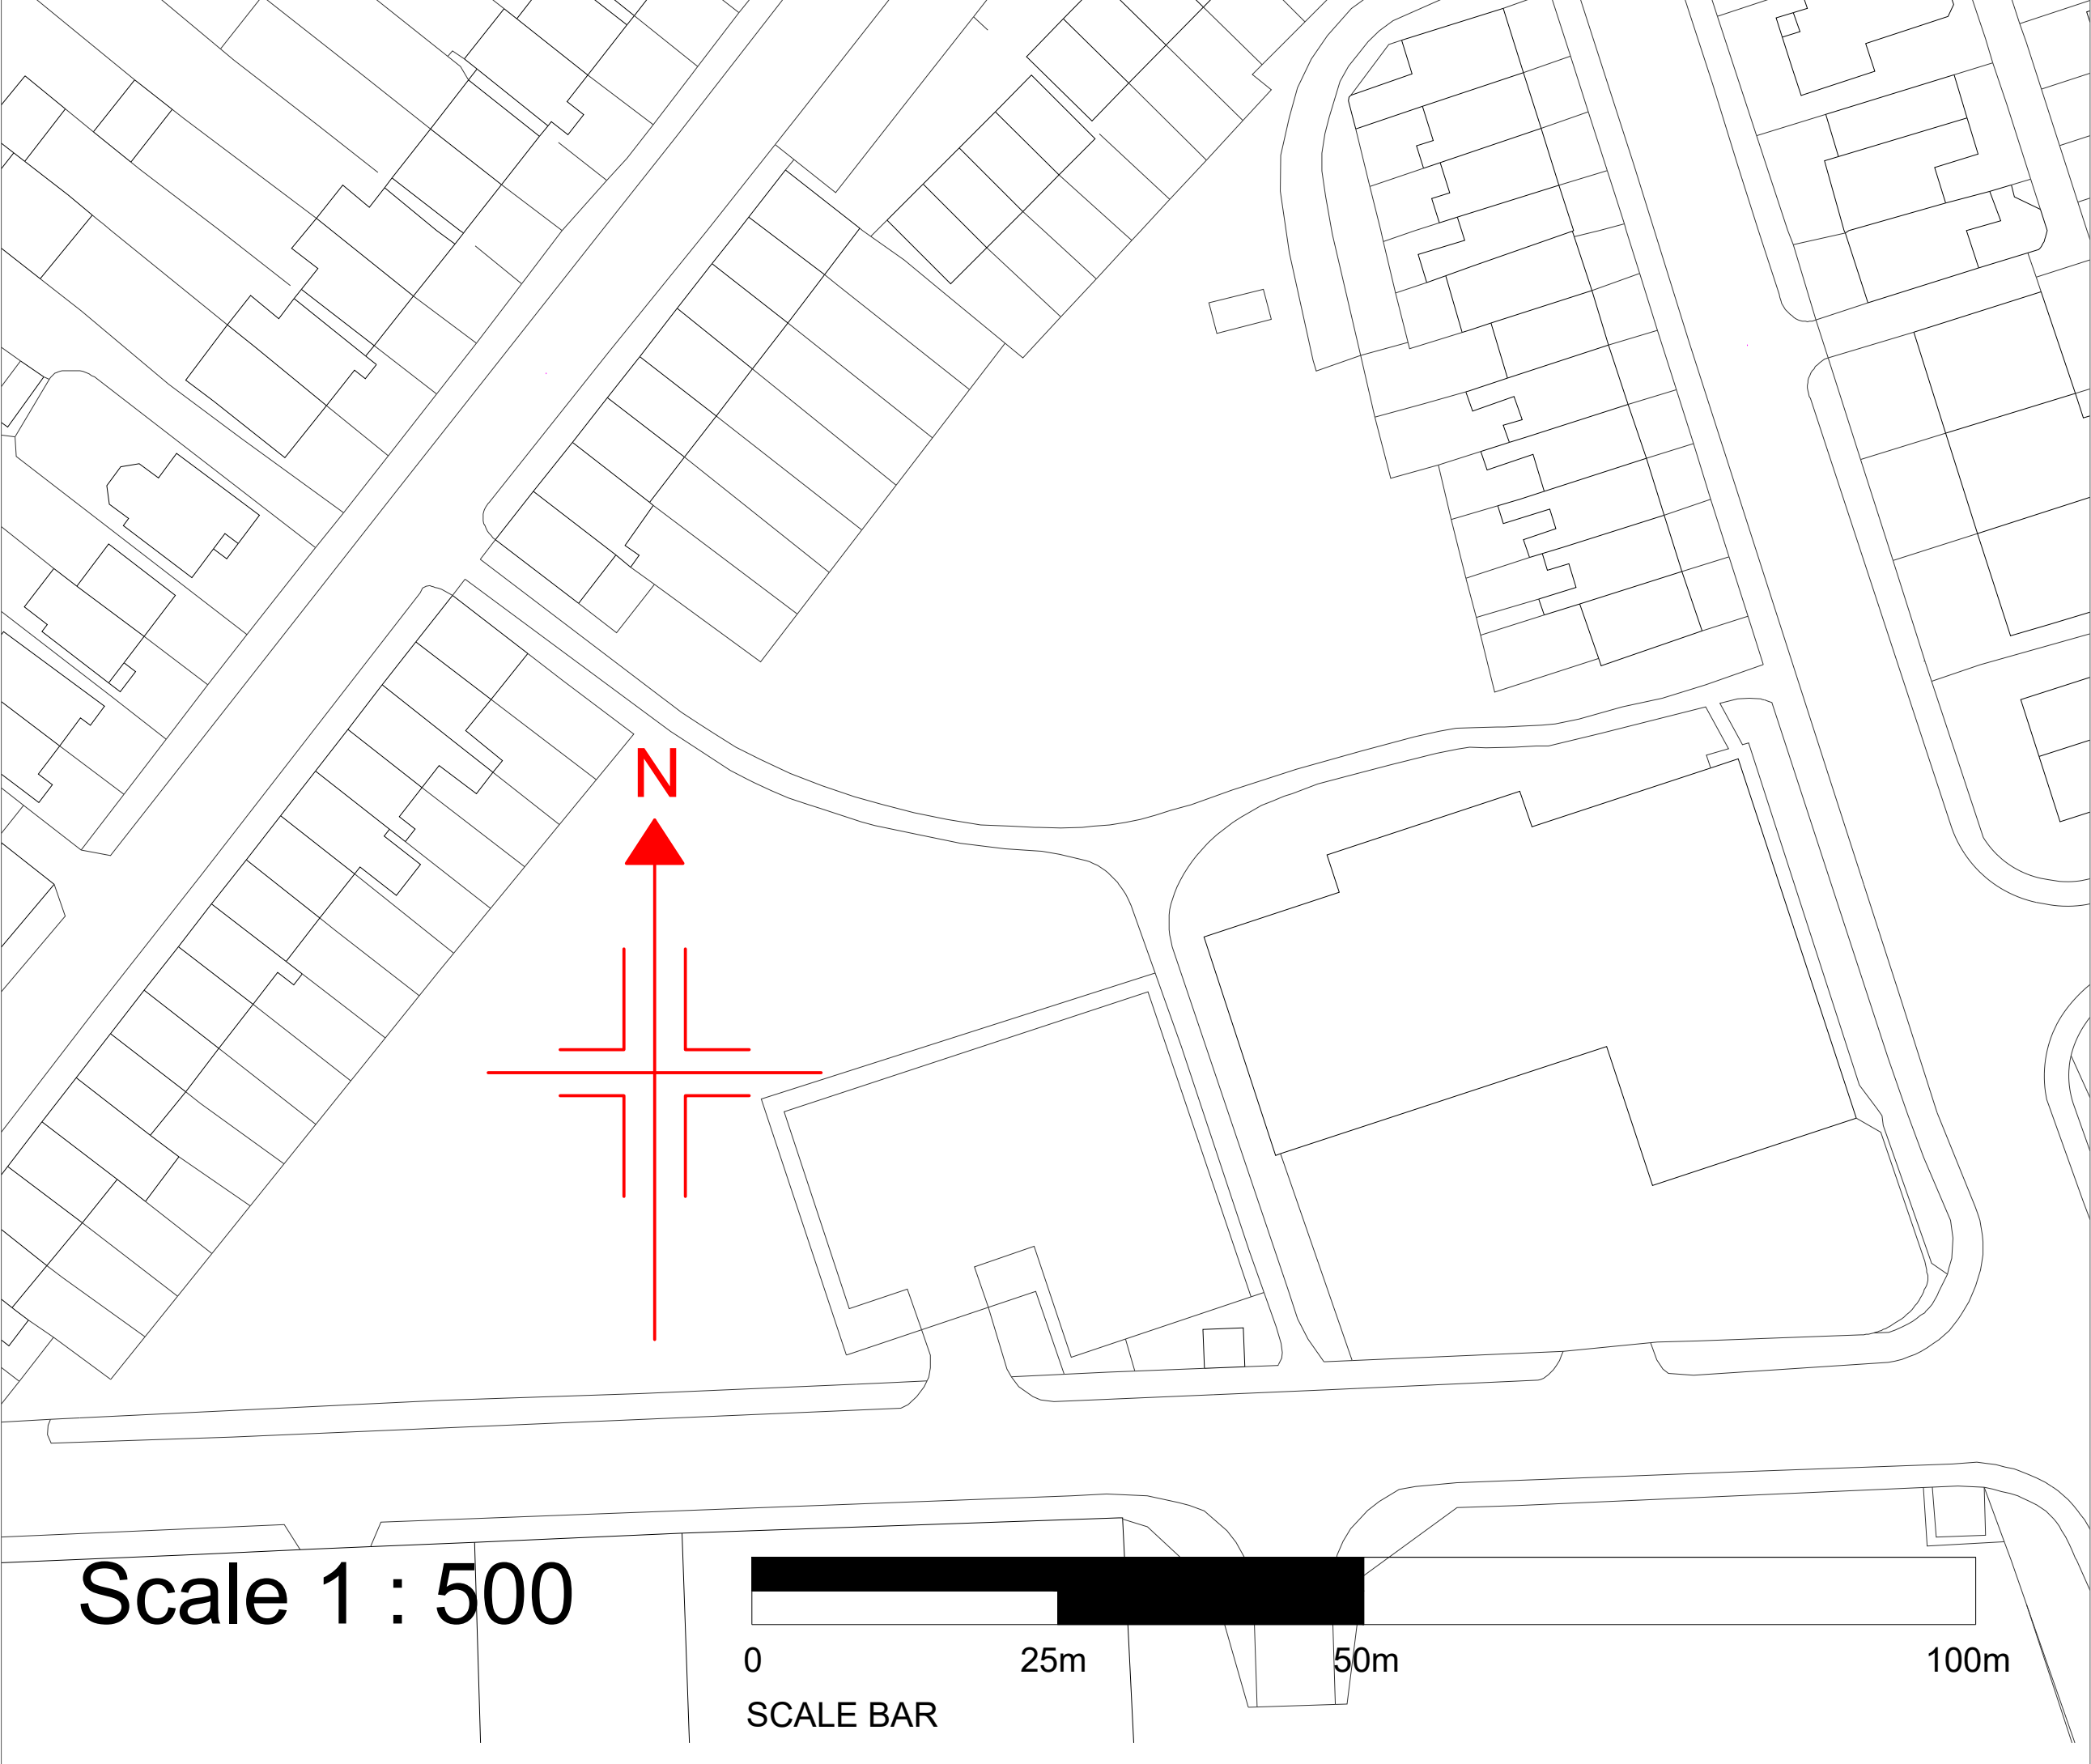

Notes

This drawing is property of Urban Design and Consult Ltd and copyright is reserved. This drawing is not to be copied or disclosed by or to any unauthorized persons without prior consent.

All dimensions are to be checked on site prior to construction, manufacture of any components and ordering of materials and equipment.

Summary of Works

Notes:

North Point



Client Sign Off

I have reviewed the Drawing & Notes & hereby give my approval to the proposed layout & content which has been duly explained to me.

SIGNED:

.....

Rev	Date	Drawn By	Comments
Client NHS Property Services Ltd			
Project Callaghan House			
Drawing Site Plan - Existing			
Drawing Number J000532.T.11		Drawing Type Tender	
Drawn By N L	Scale @ A3 1:500	Date 24 May 23	



urban design

& consult

0845 468 0250

info@udc-ltd.co.uk

www.udc-ltd.co.uk

© Urban Design & Consult Ltd
Generation House, 15 Jersey St.
Manchester, M4 6EZ