


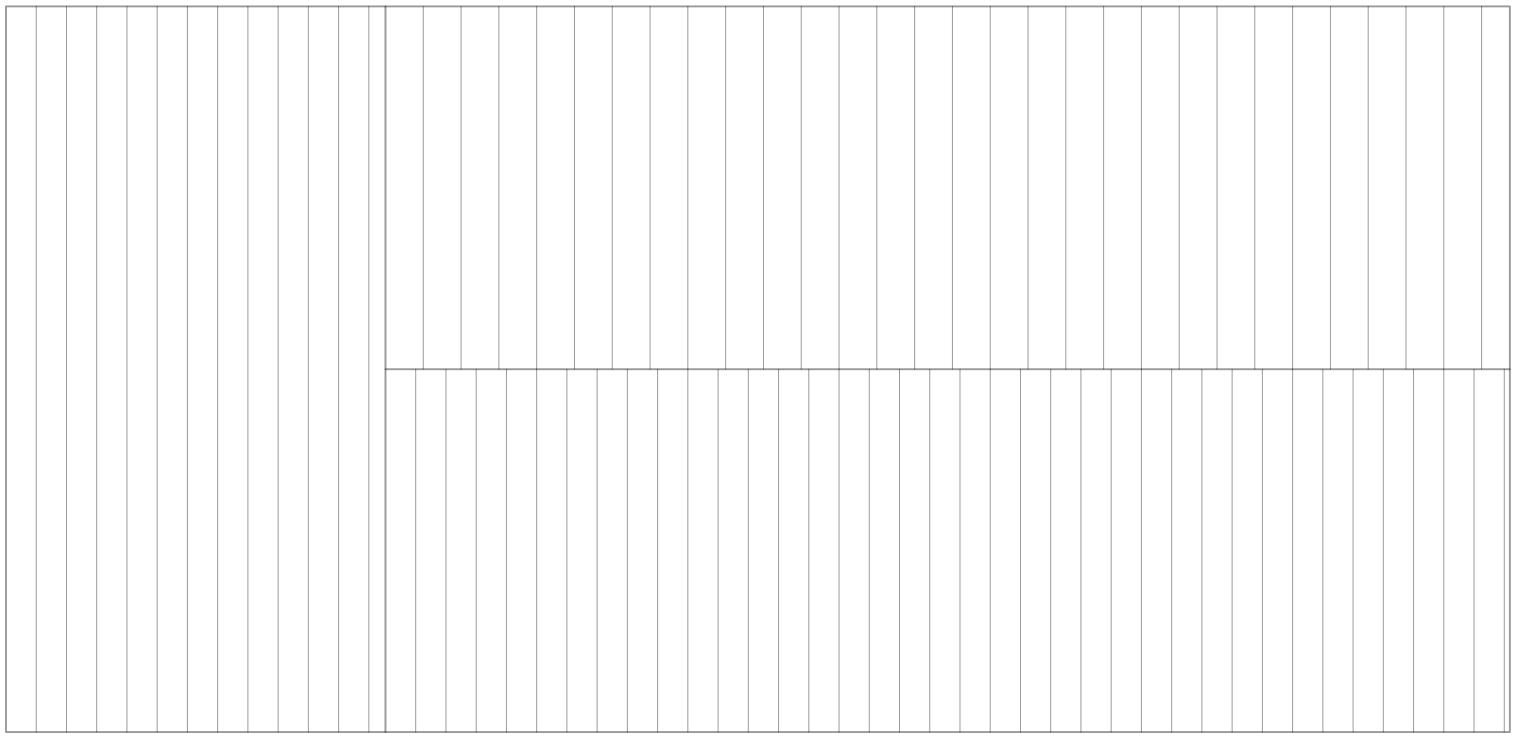


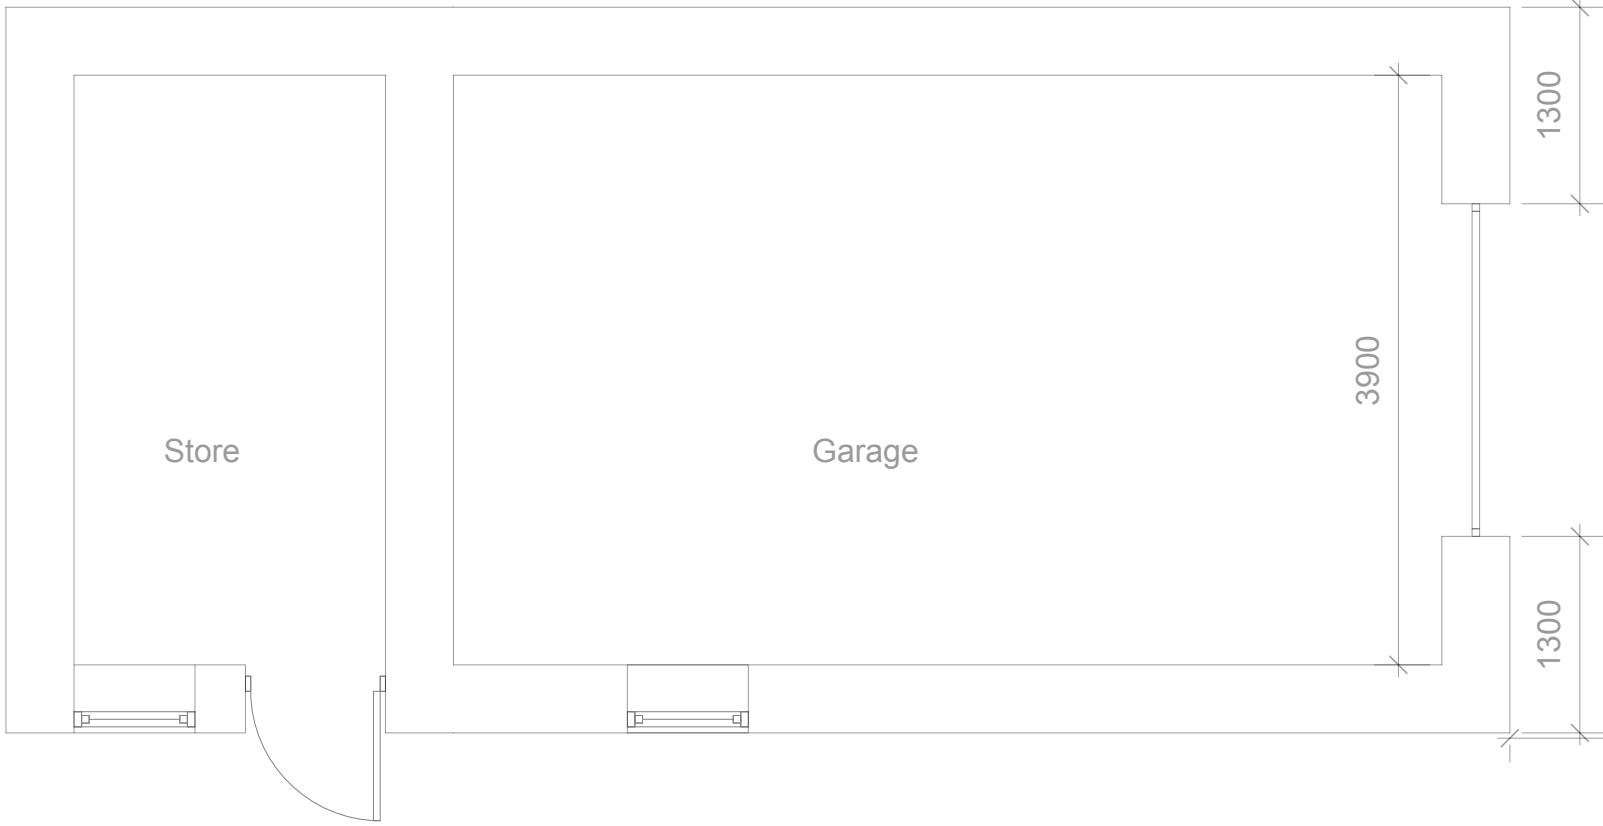

Proposed First Floor Plan
Scale: 1: 50 @ A1

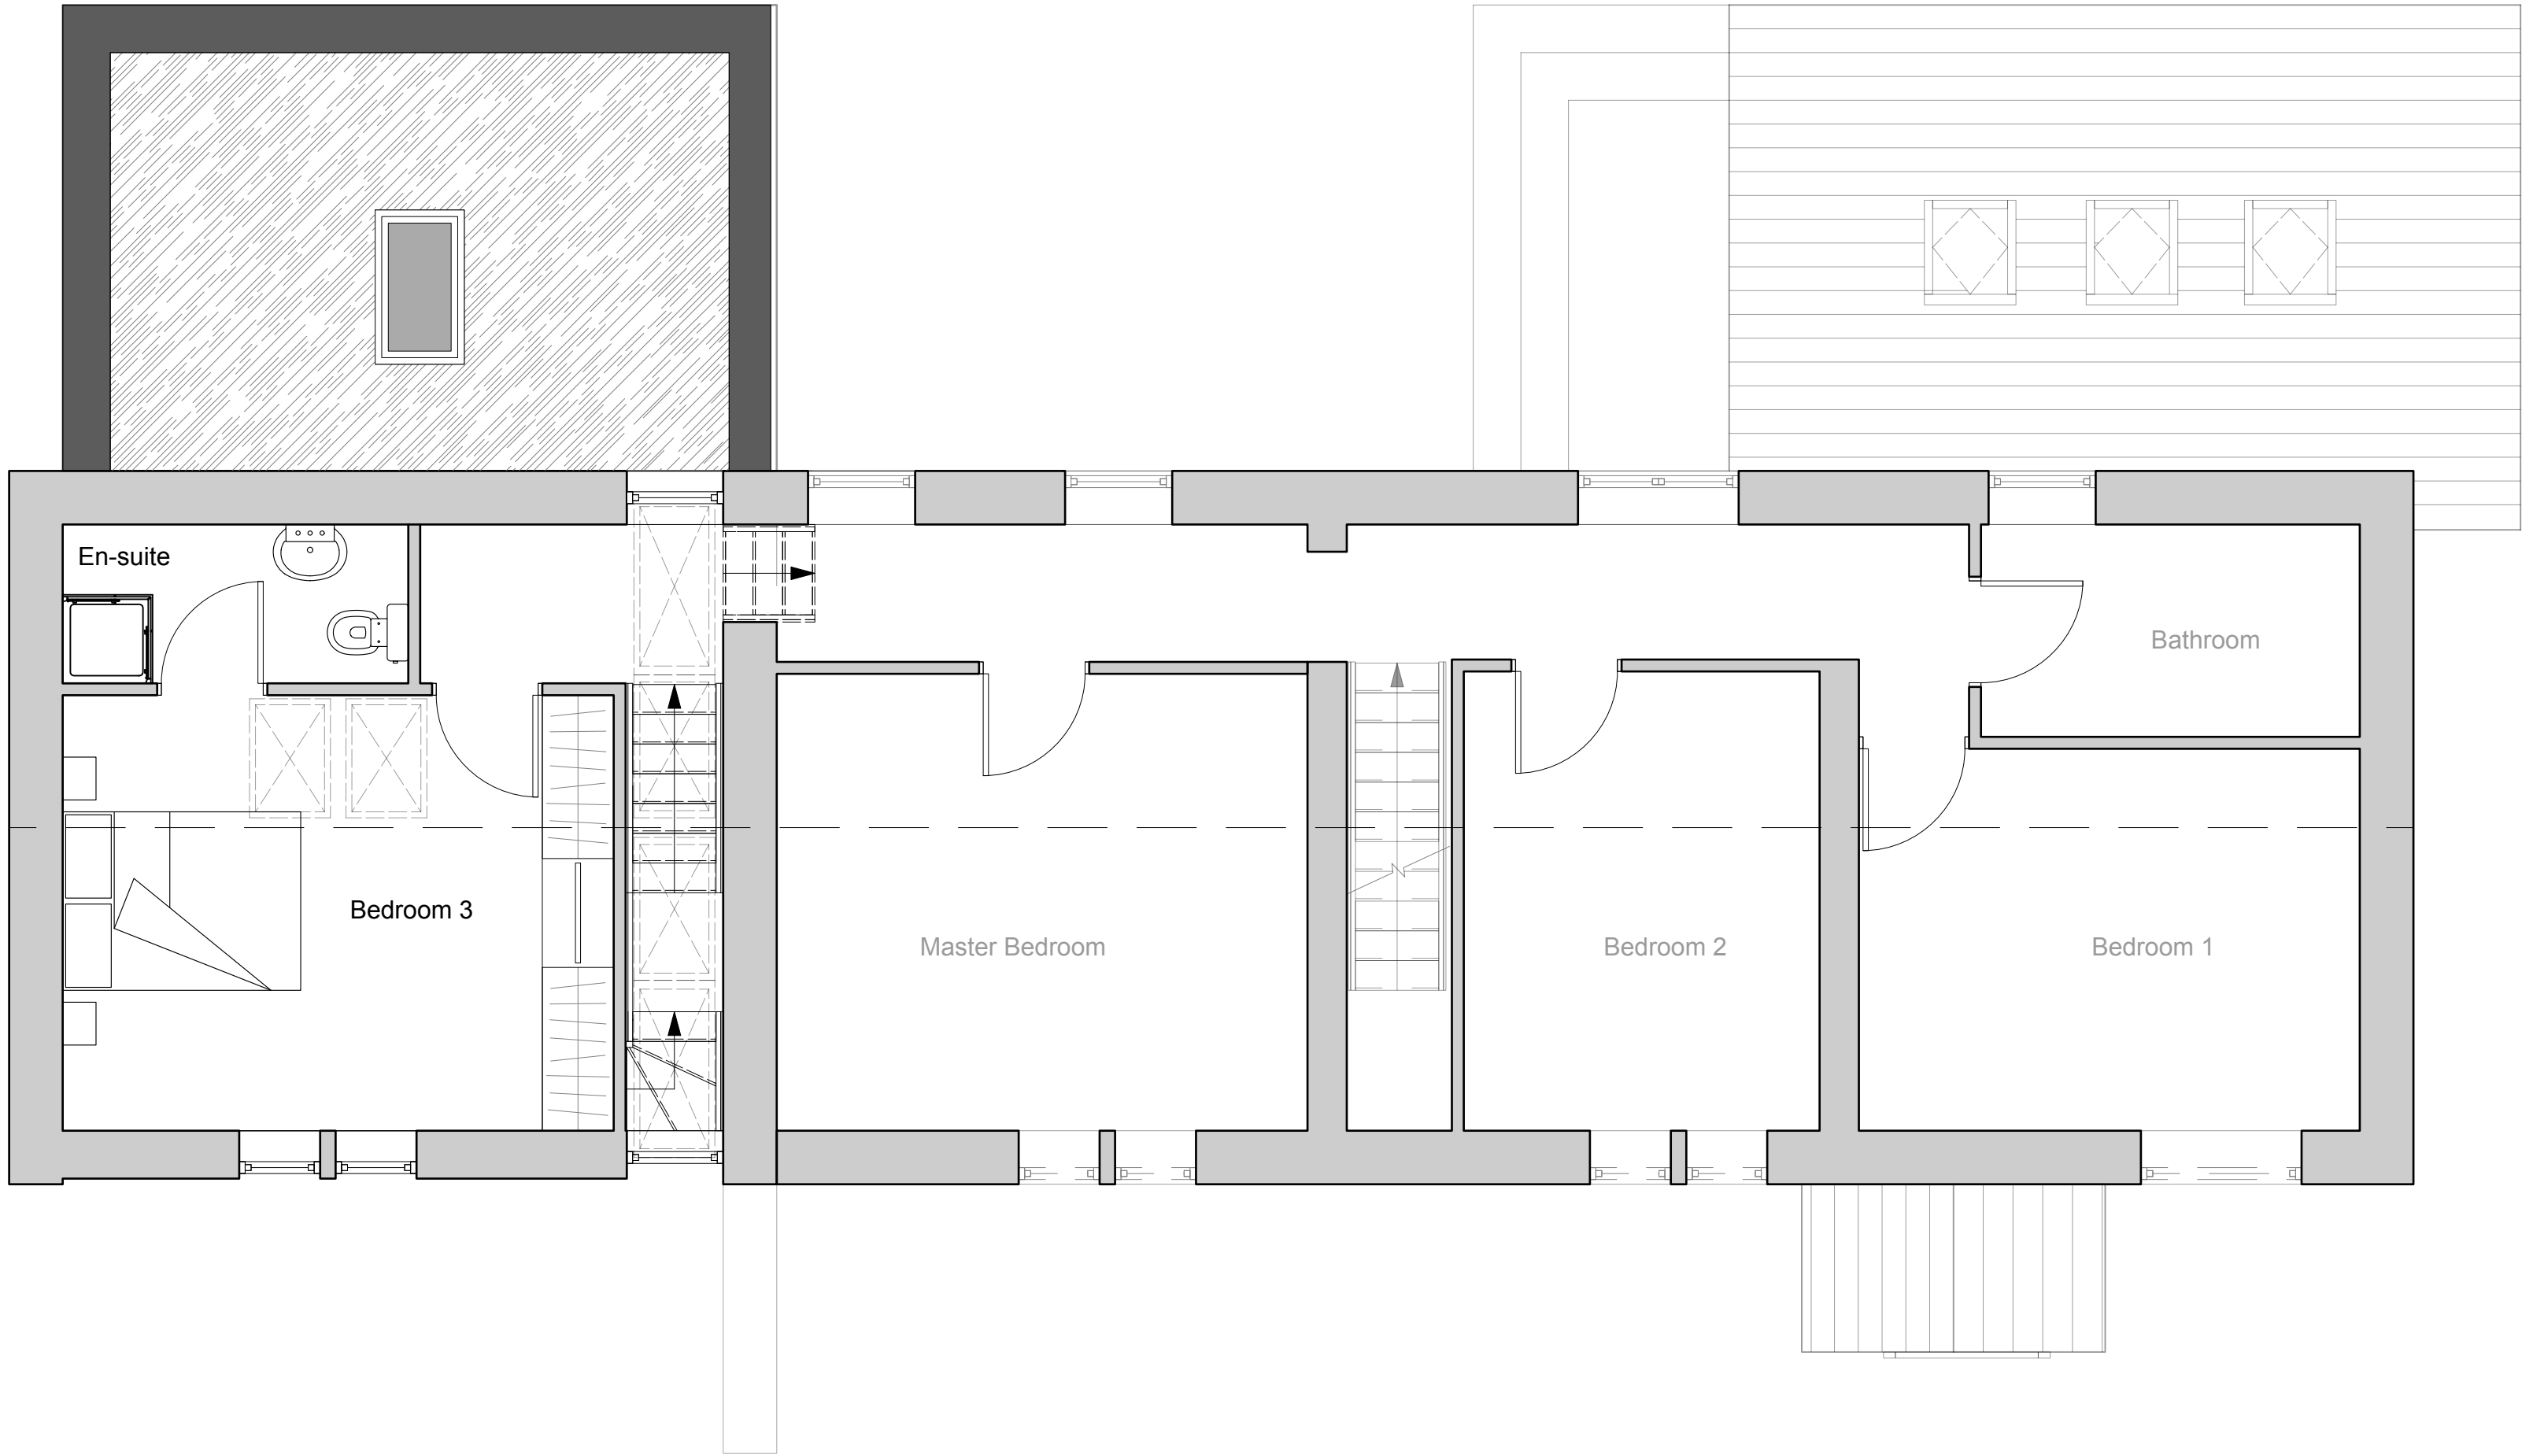

Proposed Ground Floor Plan
Scale: 1: 50 @ A1

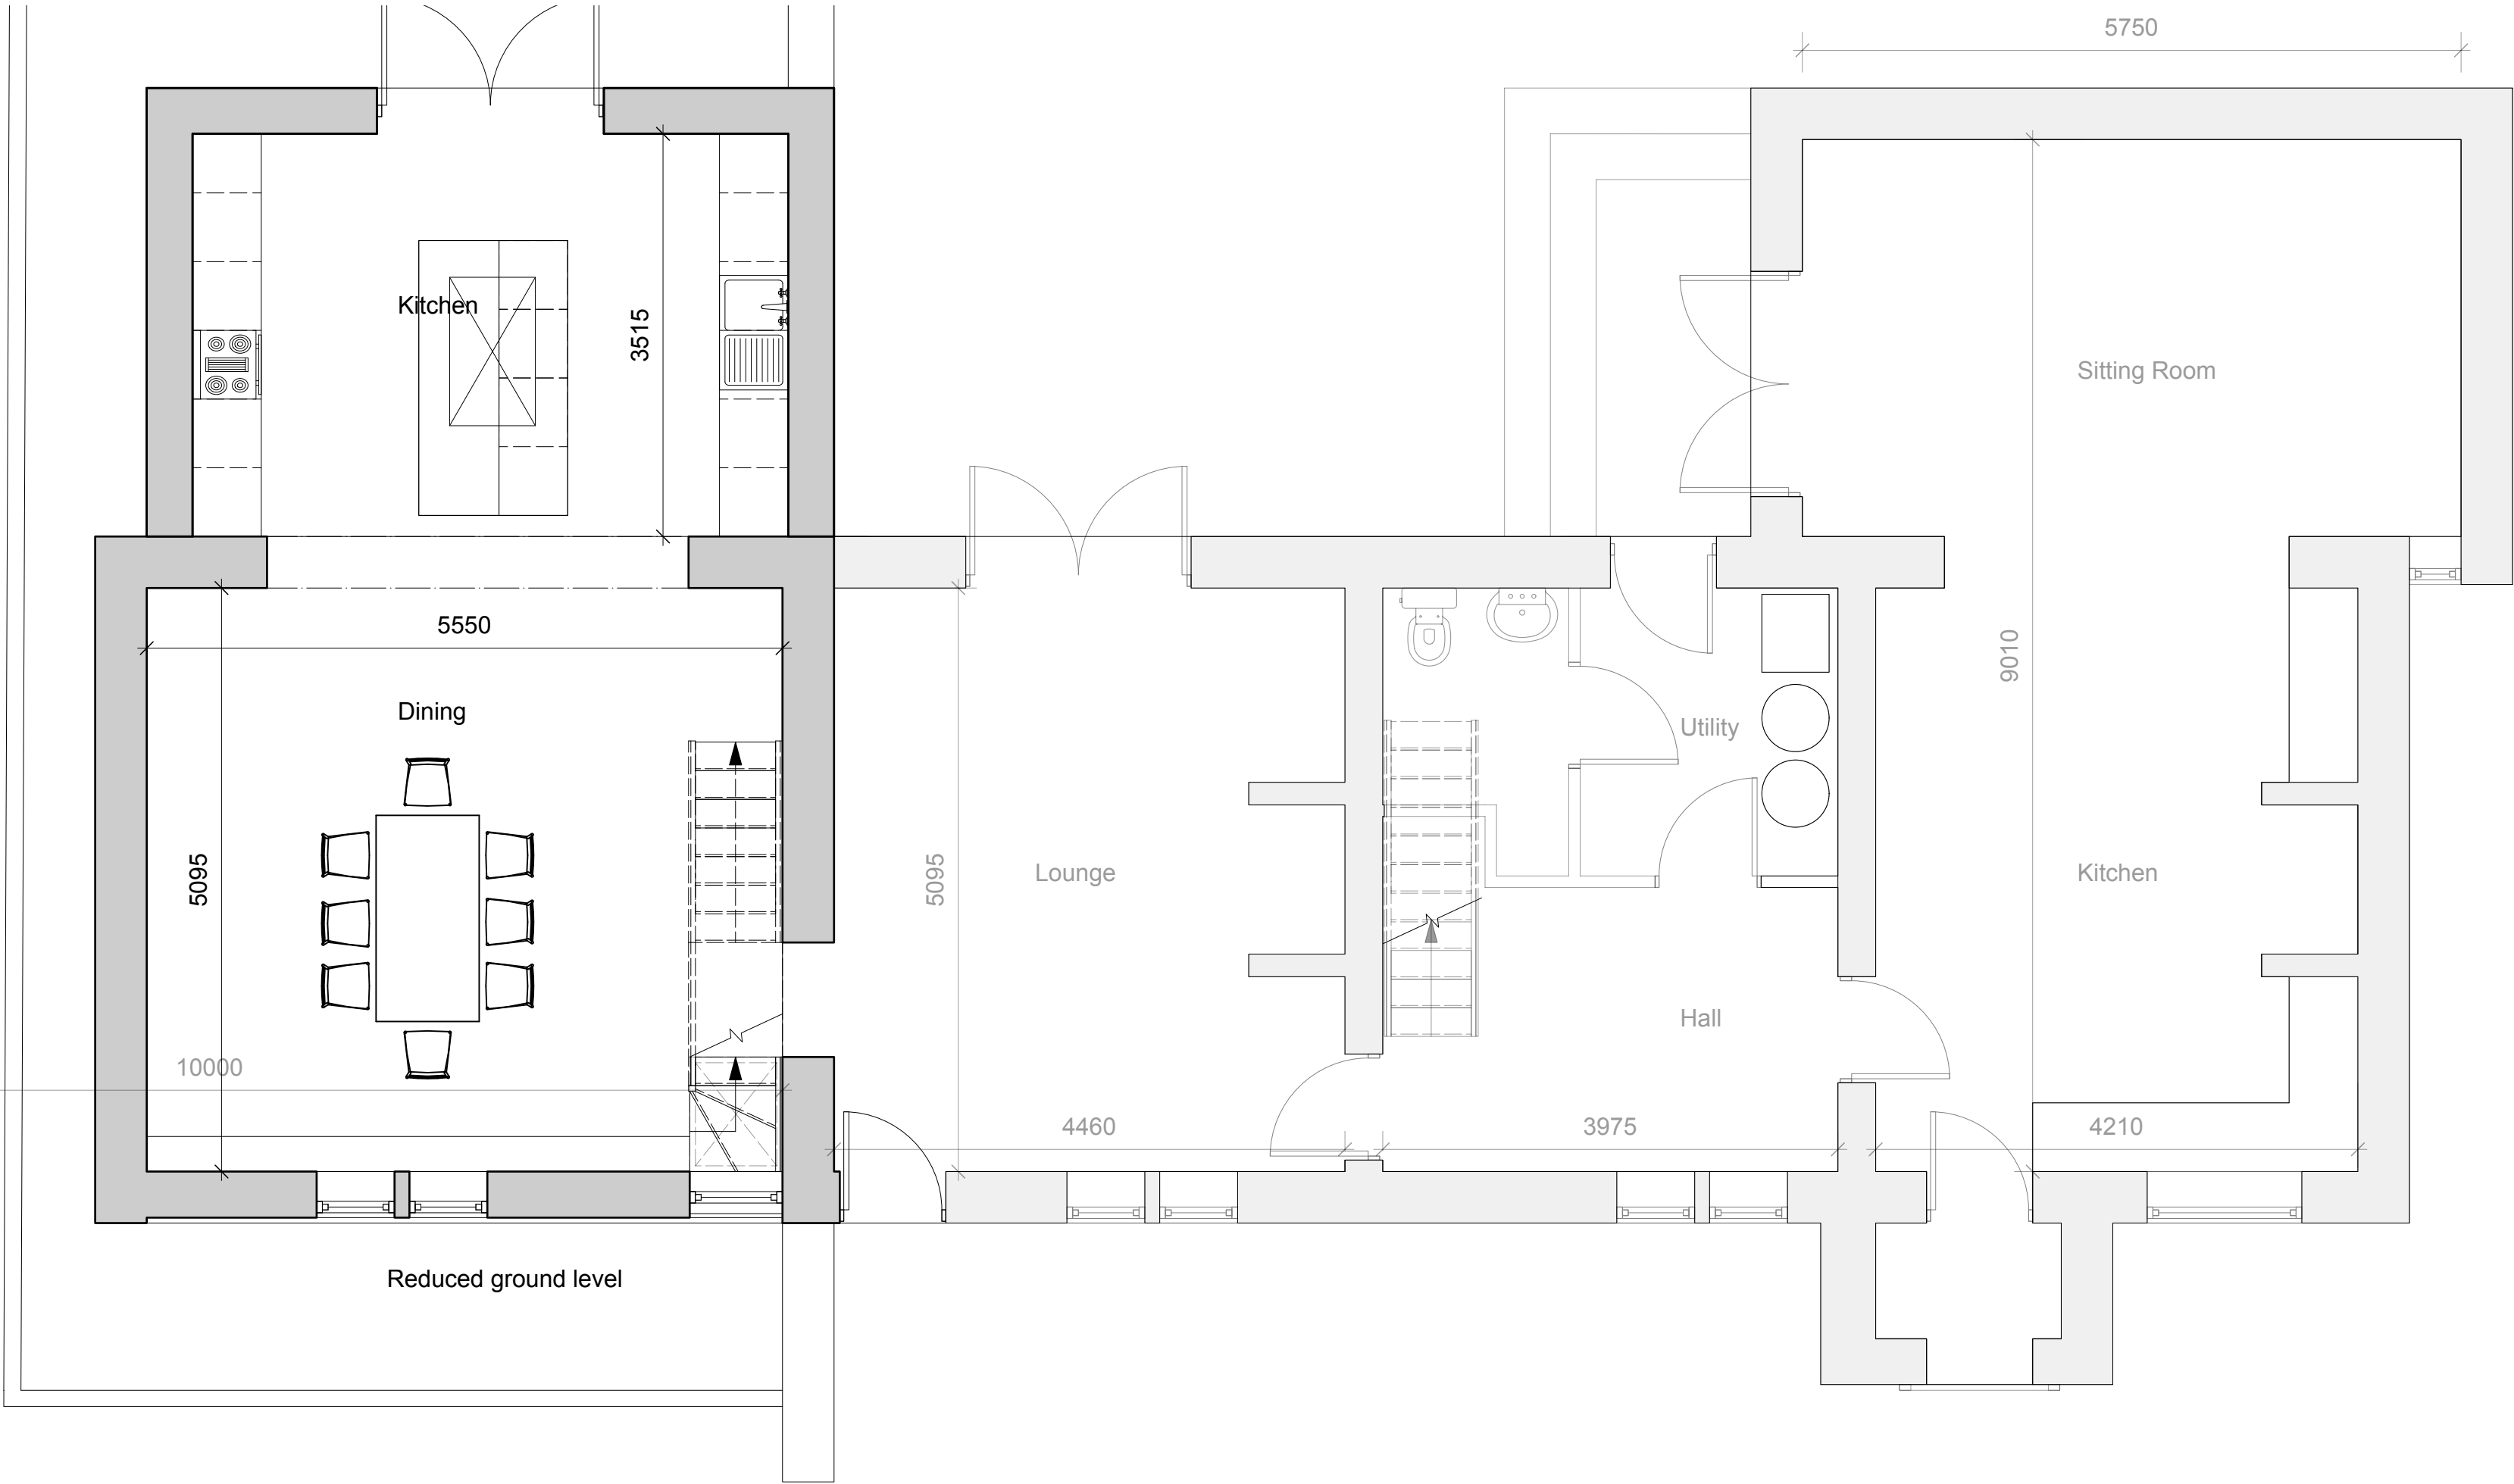

Revision	B	11/08/25	MB	Plans revised in line with Planning discussions
Project	A	08/07/25		Plans and Elevations updated

House Extension

Address
**Syke Farm, Rooley Moor
Road, OL12 6BN**

Client
Robert Brierley

Drawing
Proposed Plans



www.storah.com	mail@storah.com	01706 813214	
Scale	Sheet Size	Date	Drawn
1:50	ISO A1		MB

Drawing Number
24-055-210 B