



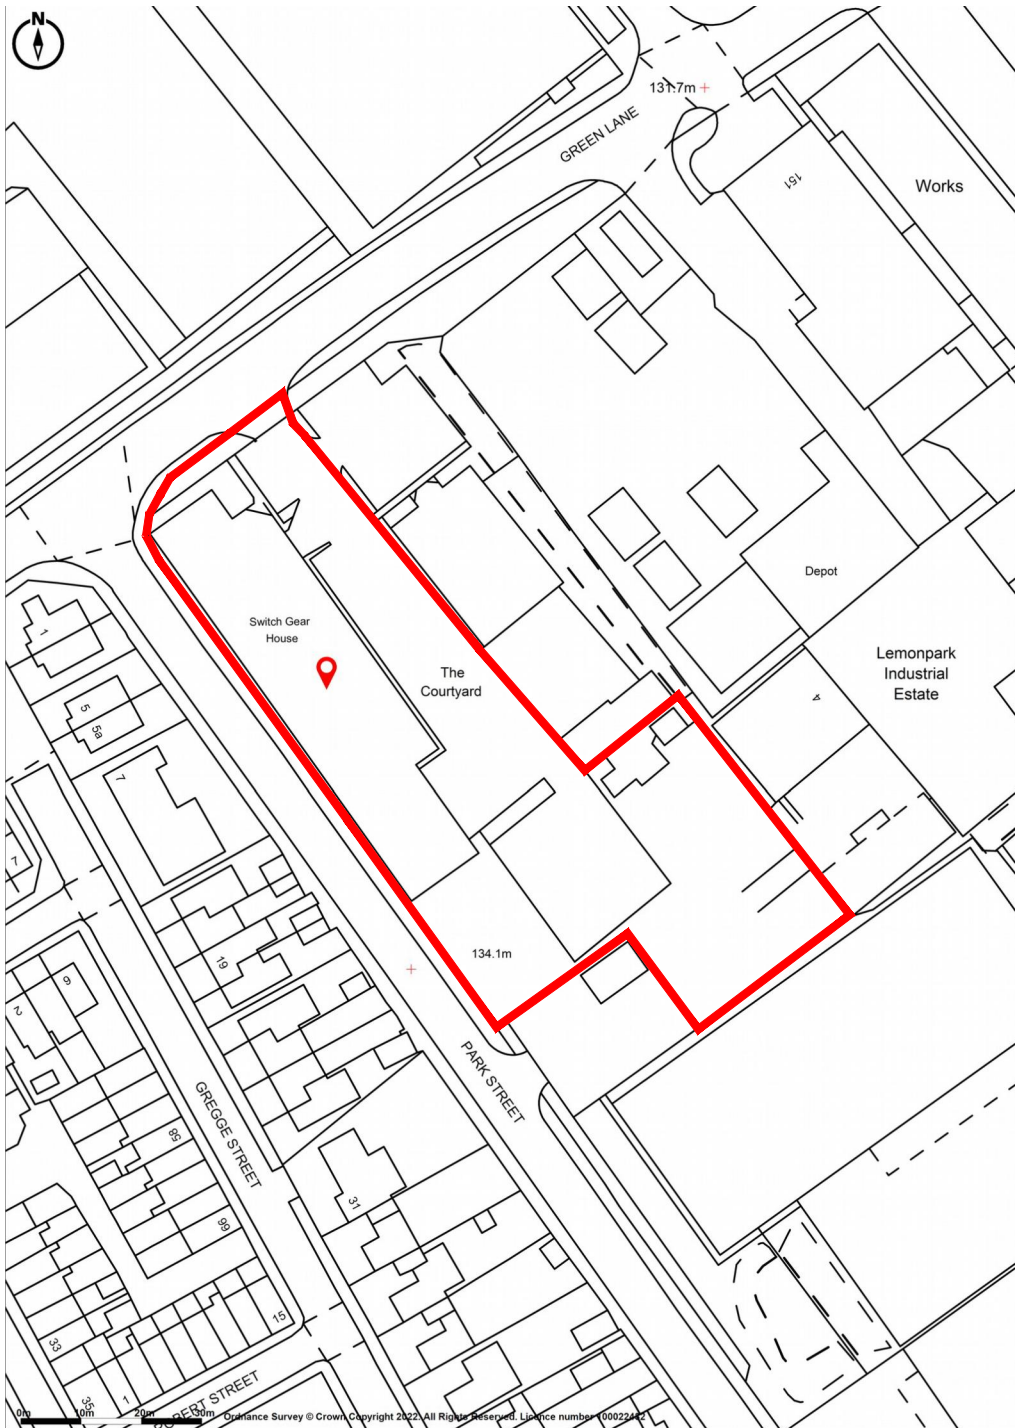

Ordnance Survey Crown Copyright 2022. All rights reserved.
 Licence number 100022432.
 Plotted Scale - 1:1250. Paper Size – A4




LOCATION PLAN scale 1:1250

PROPOSED ELEVATIONS

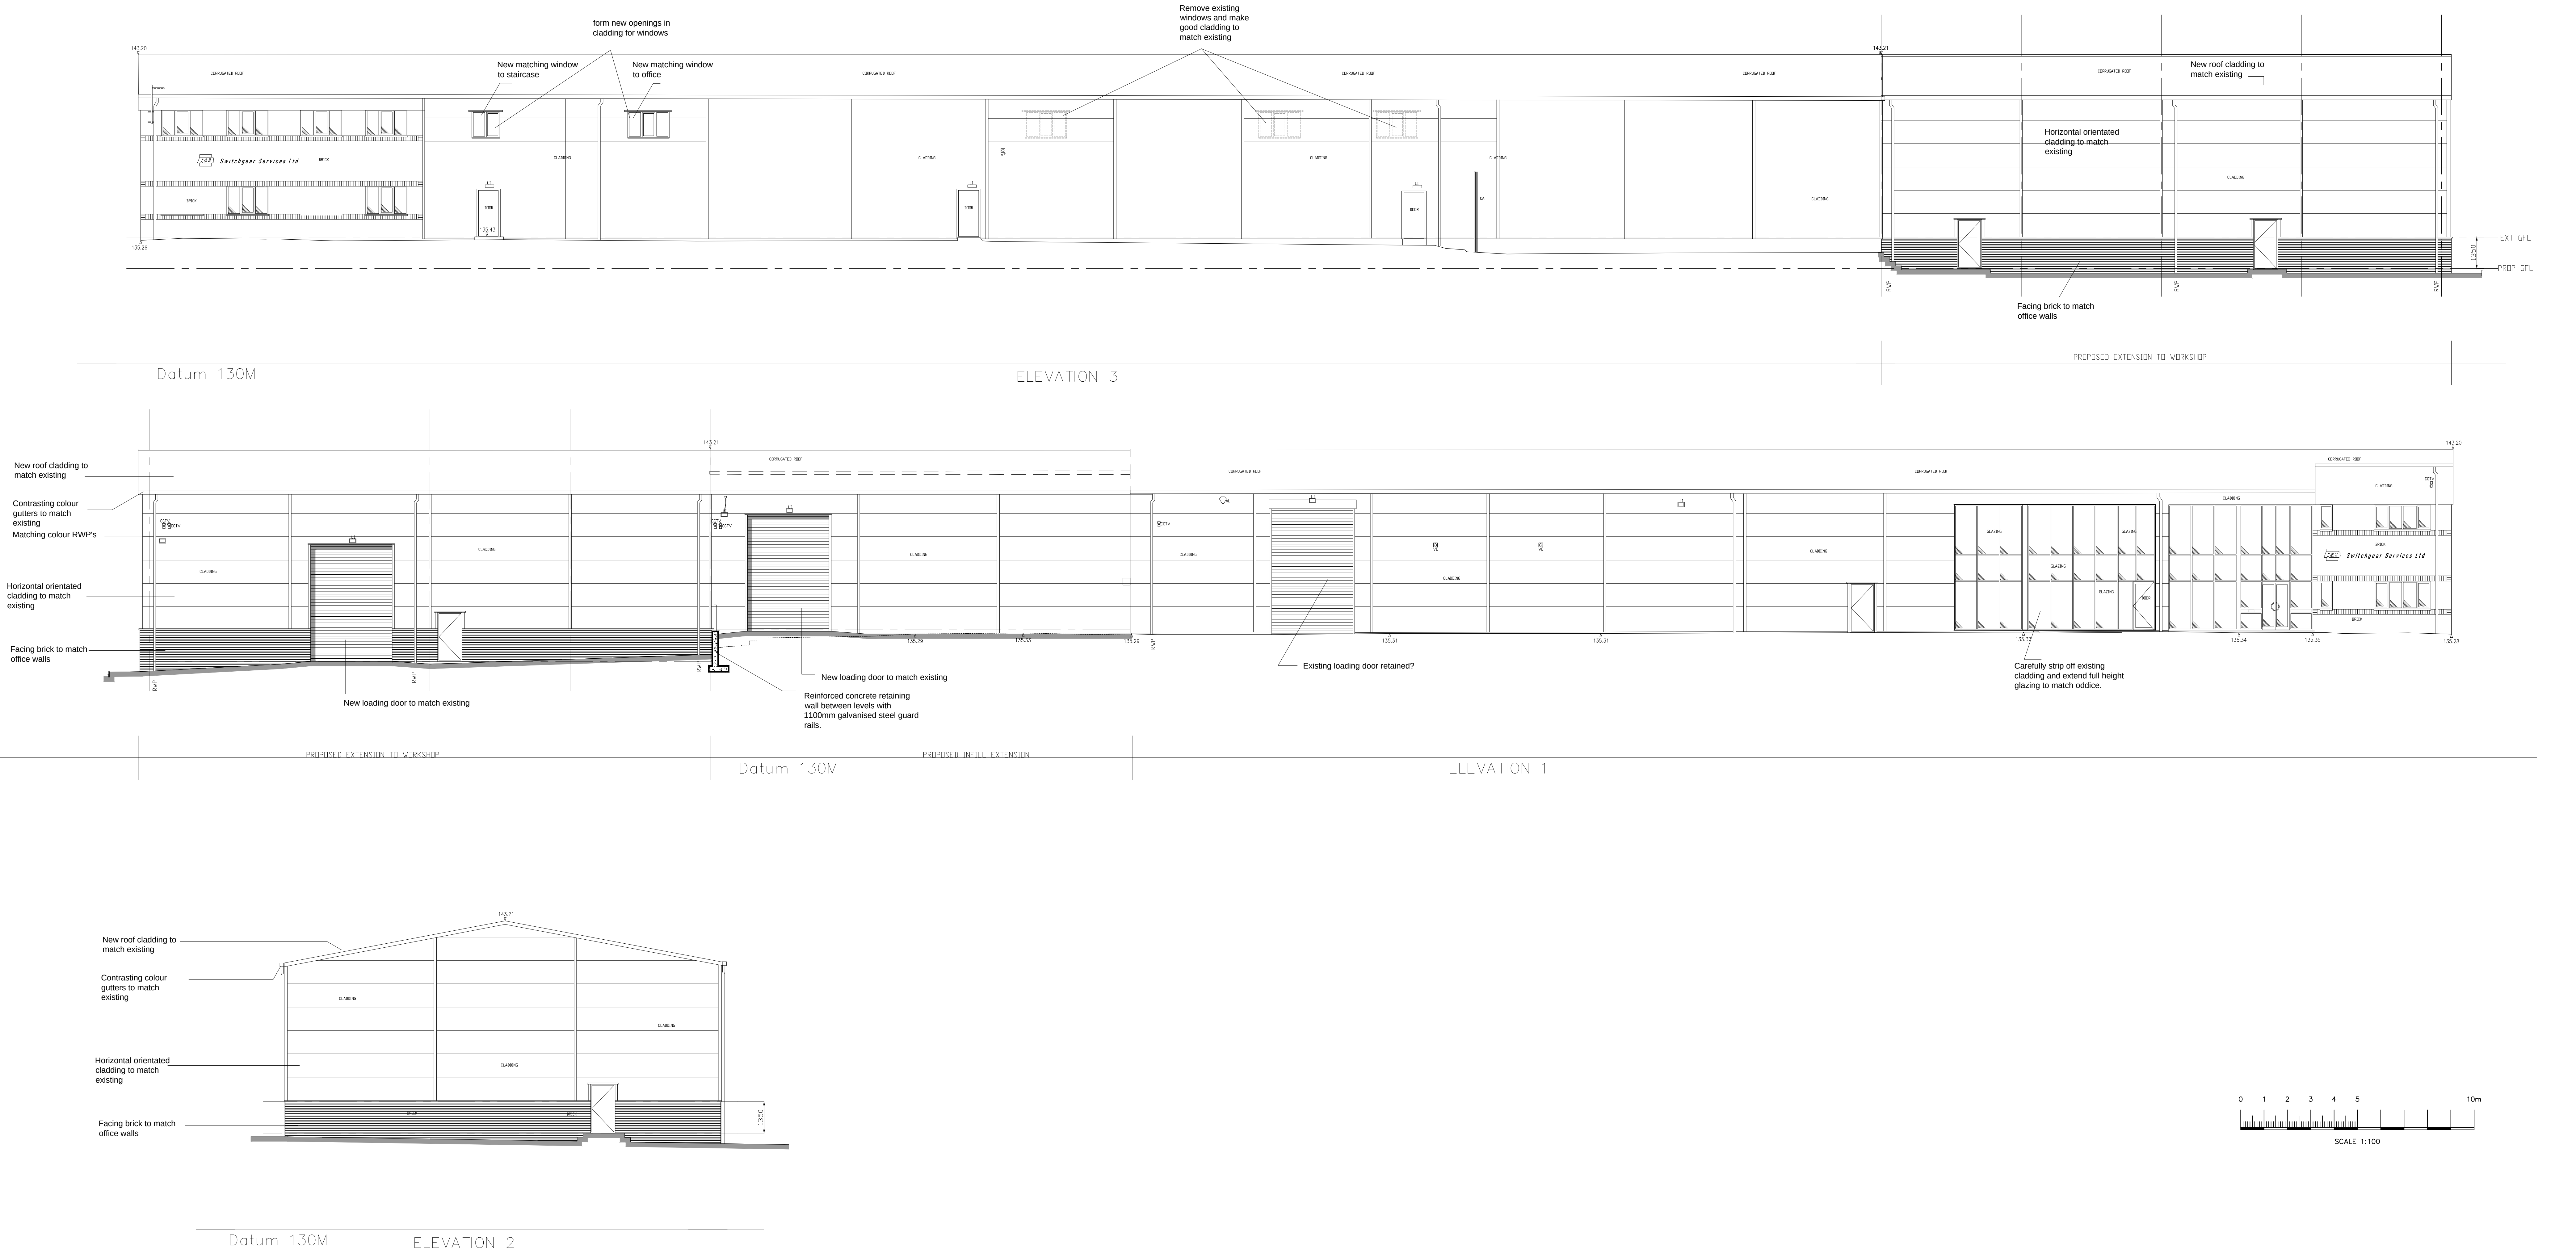


Project Description		
 AJ COOKER ASSOCIATES QUARTERED BUILDING SERVICES	New Century House 176 Drake Street Rochdale OL16 1UP Tel: 01706 764880 Fax: 01706 764881 www.ajcookersassociates.co.uk mail@ajcookersassociates.co.uk	Drawing sheet/new rwc top.jpg
Project: Proposed alterations and extension at R & B Switchgear Ltd Switchgear House, The Courtyard Green Lane, Heywood. OL10 2EX		scale: 1:100@AD UNO date: May 22 drawn: AJC
Client: R & B Switchgear Ltd		Dwg. Nr. R441-101A

PROPOSED FLOOR PLANS

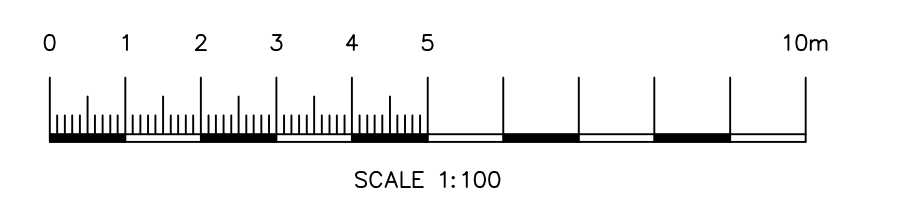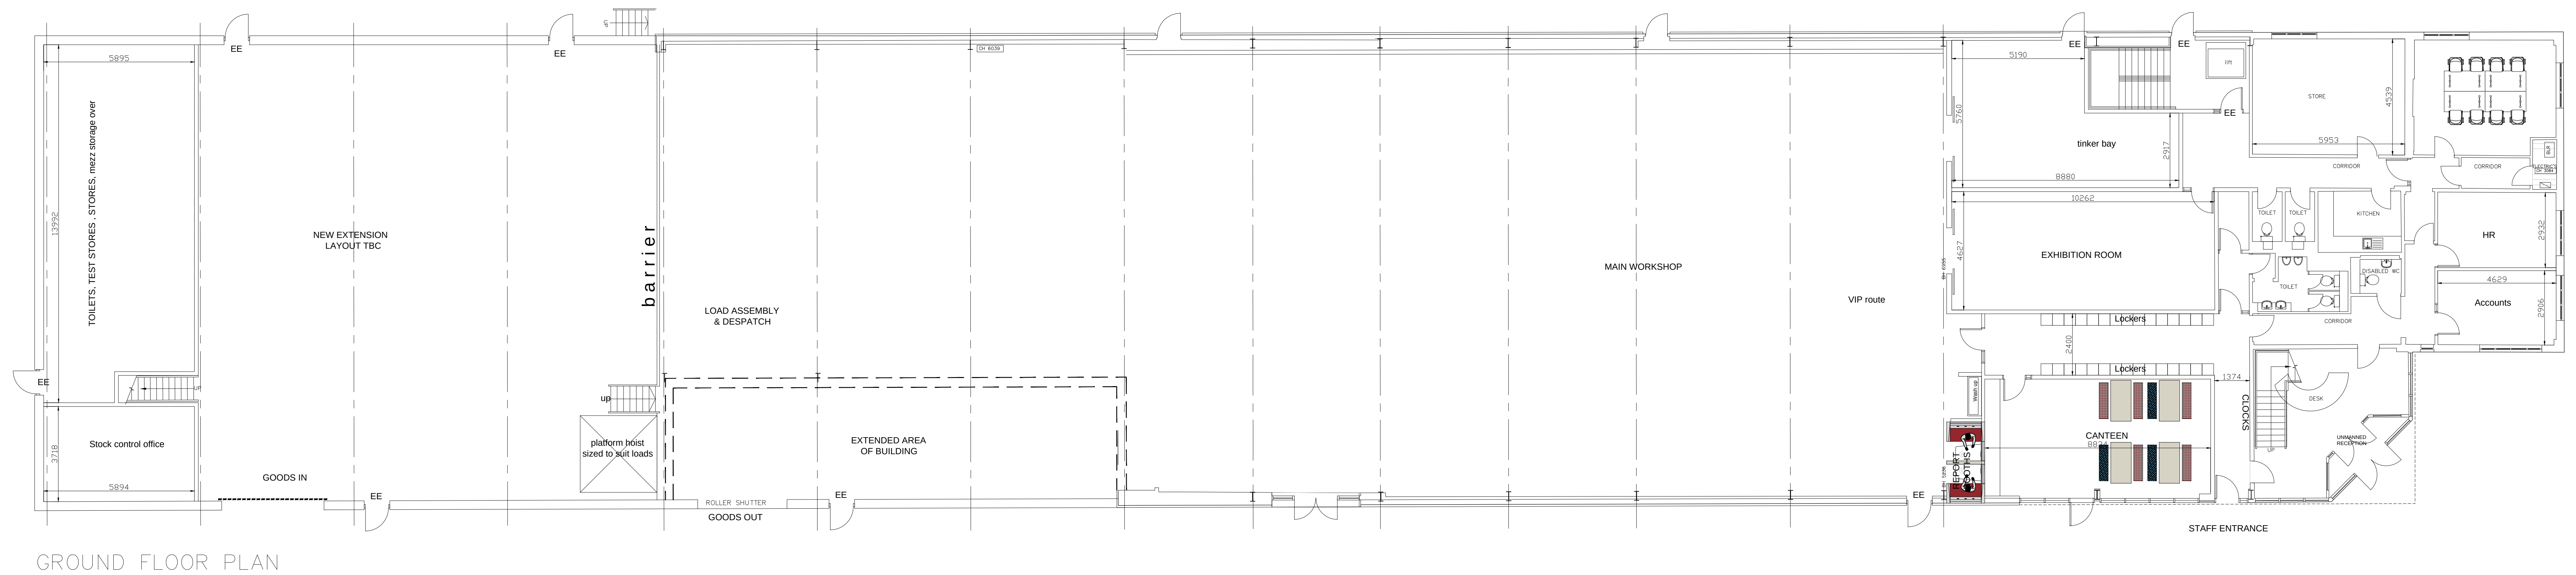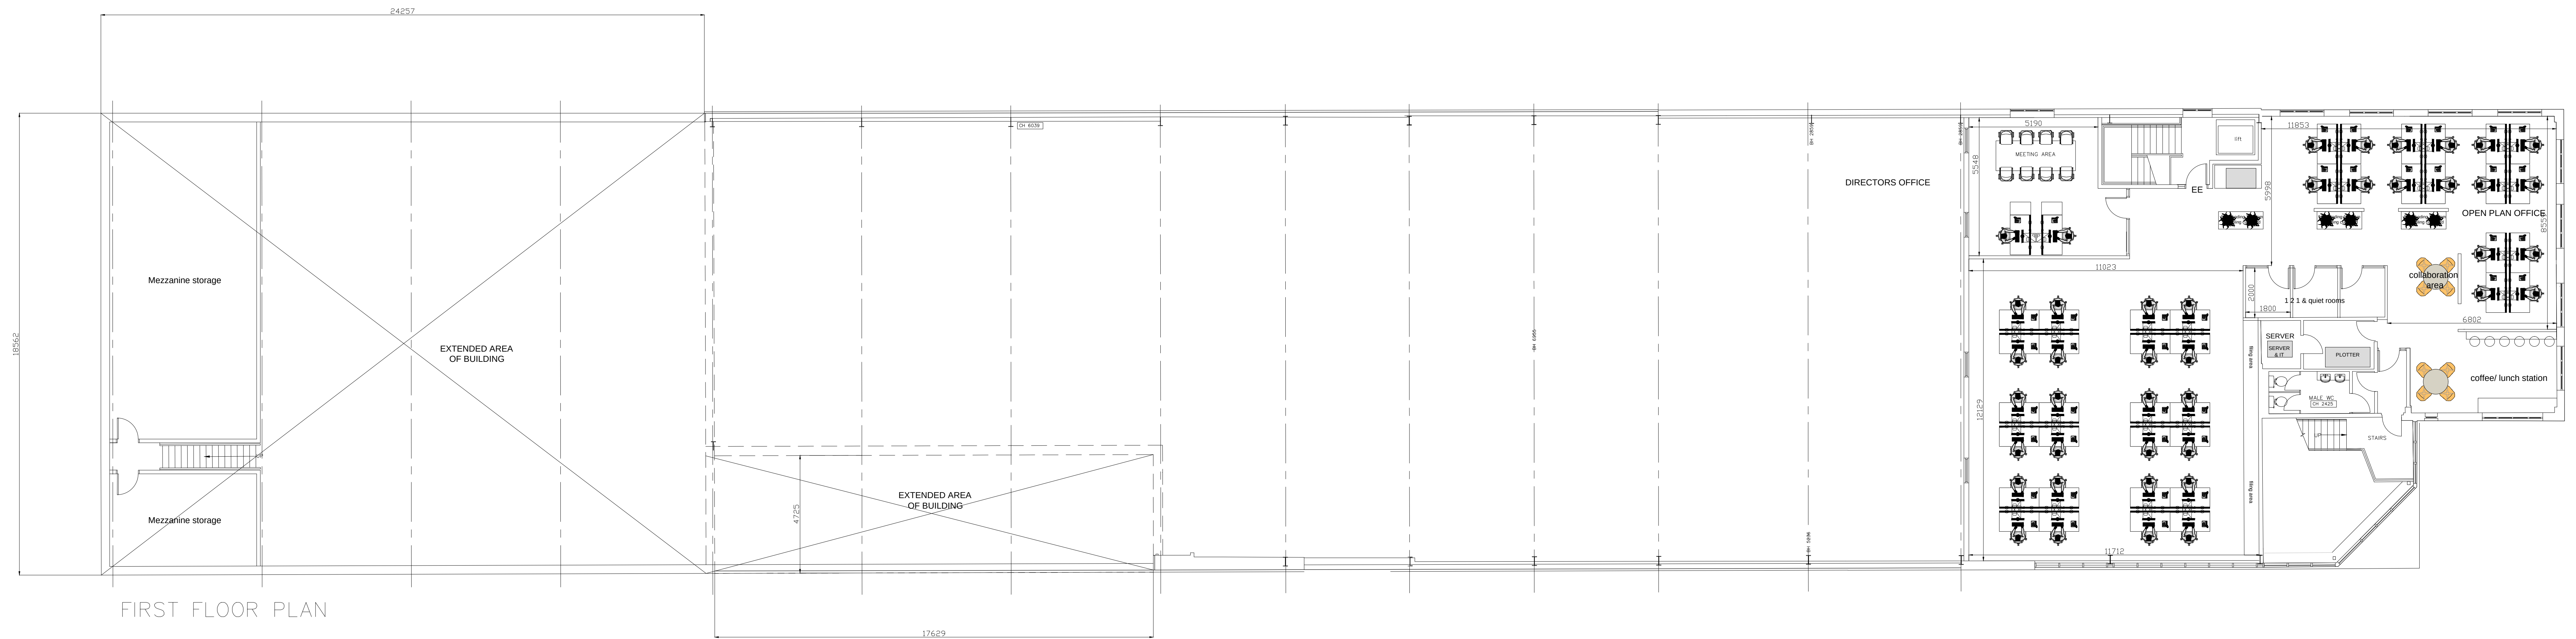

		New Century House 176 Drake Street Rochdale OL16 1UP Tel: 01706 764860 Fax: 01706 764881 www.ajcockerassociates.co.uk mail@ajcockerassociates.co.uk	
Project: Proposed alterations and extension at R & B Switchgear Ltd Switchgear House, The Courtyard Green Lane, Heywood. OL10 2EX		Scale: 1:100@ A0 UNO date: Sept 21 drawn: AJC Dwg. No: R441-SK1027A	
Client: R & B Switchgear Ltd			

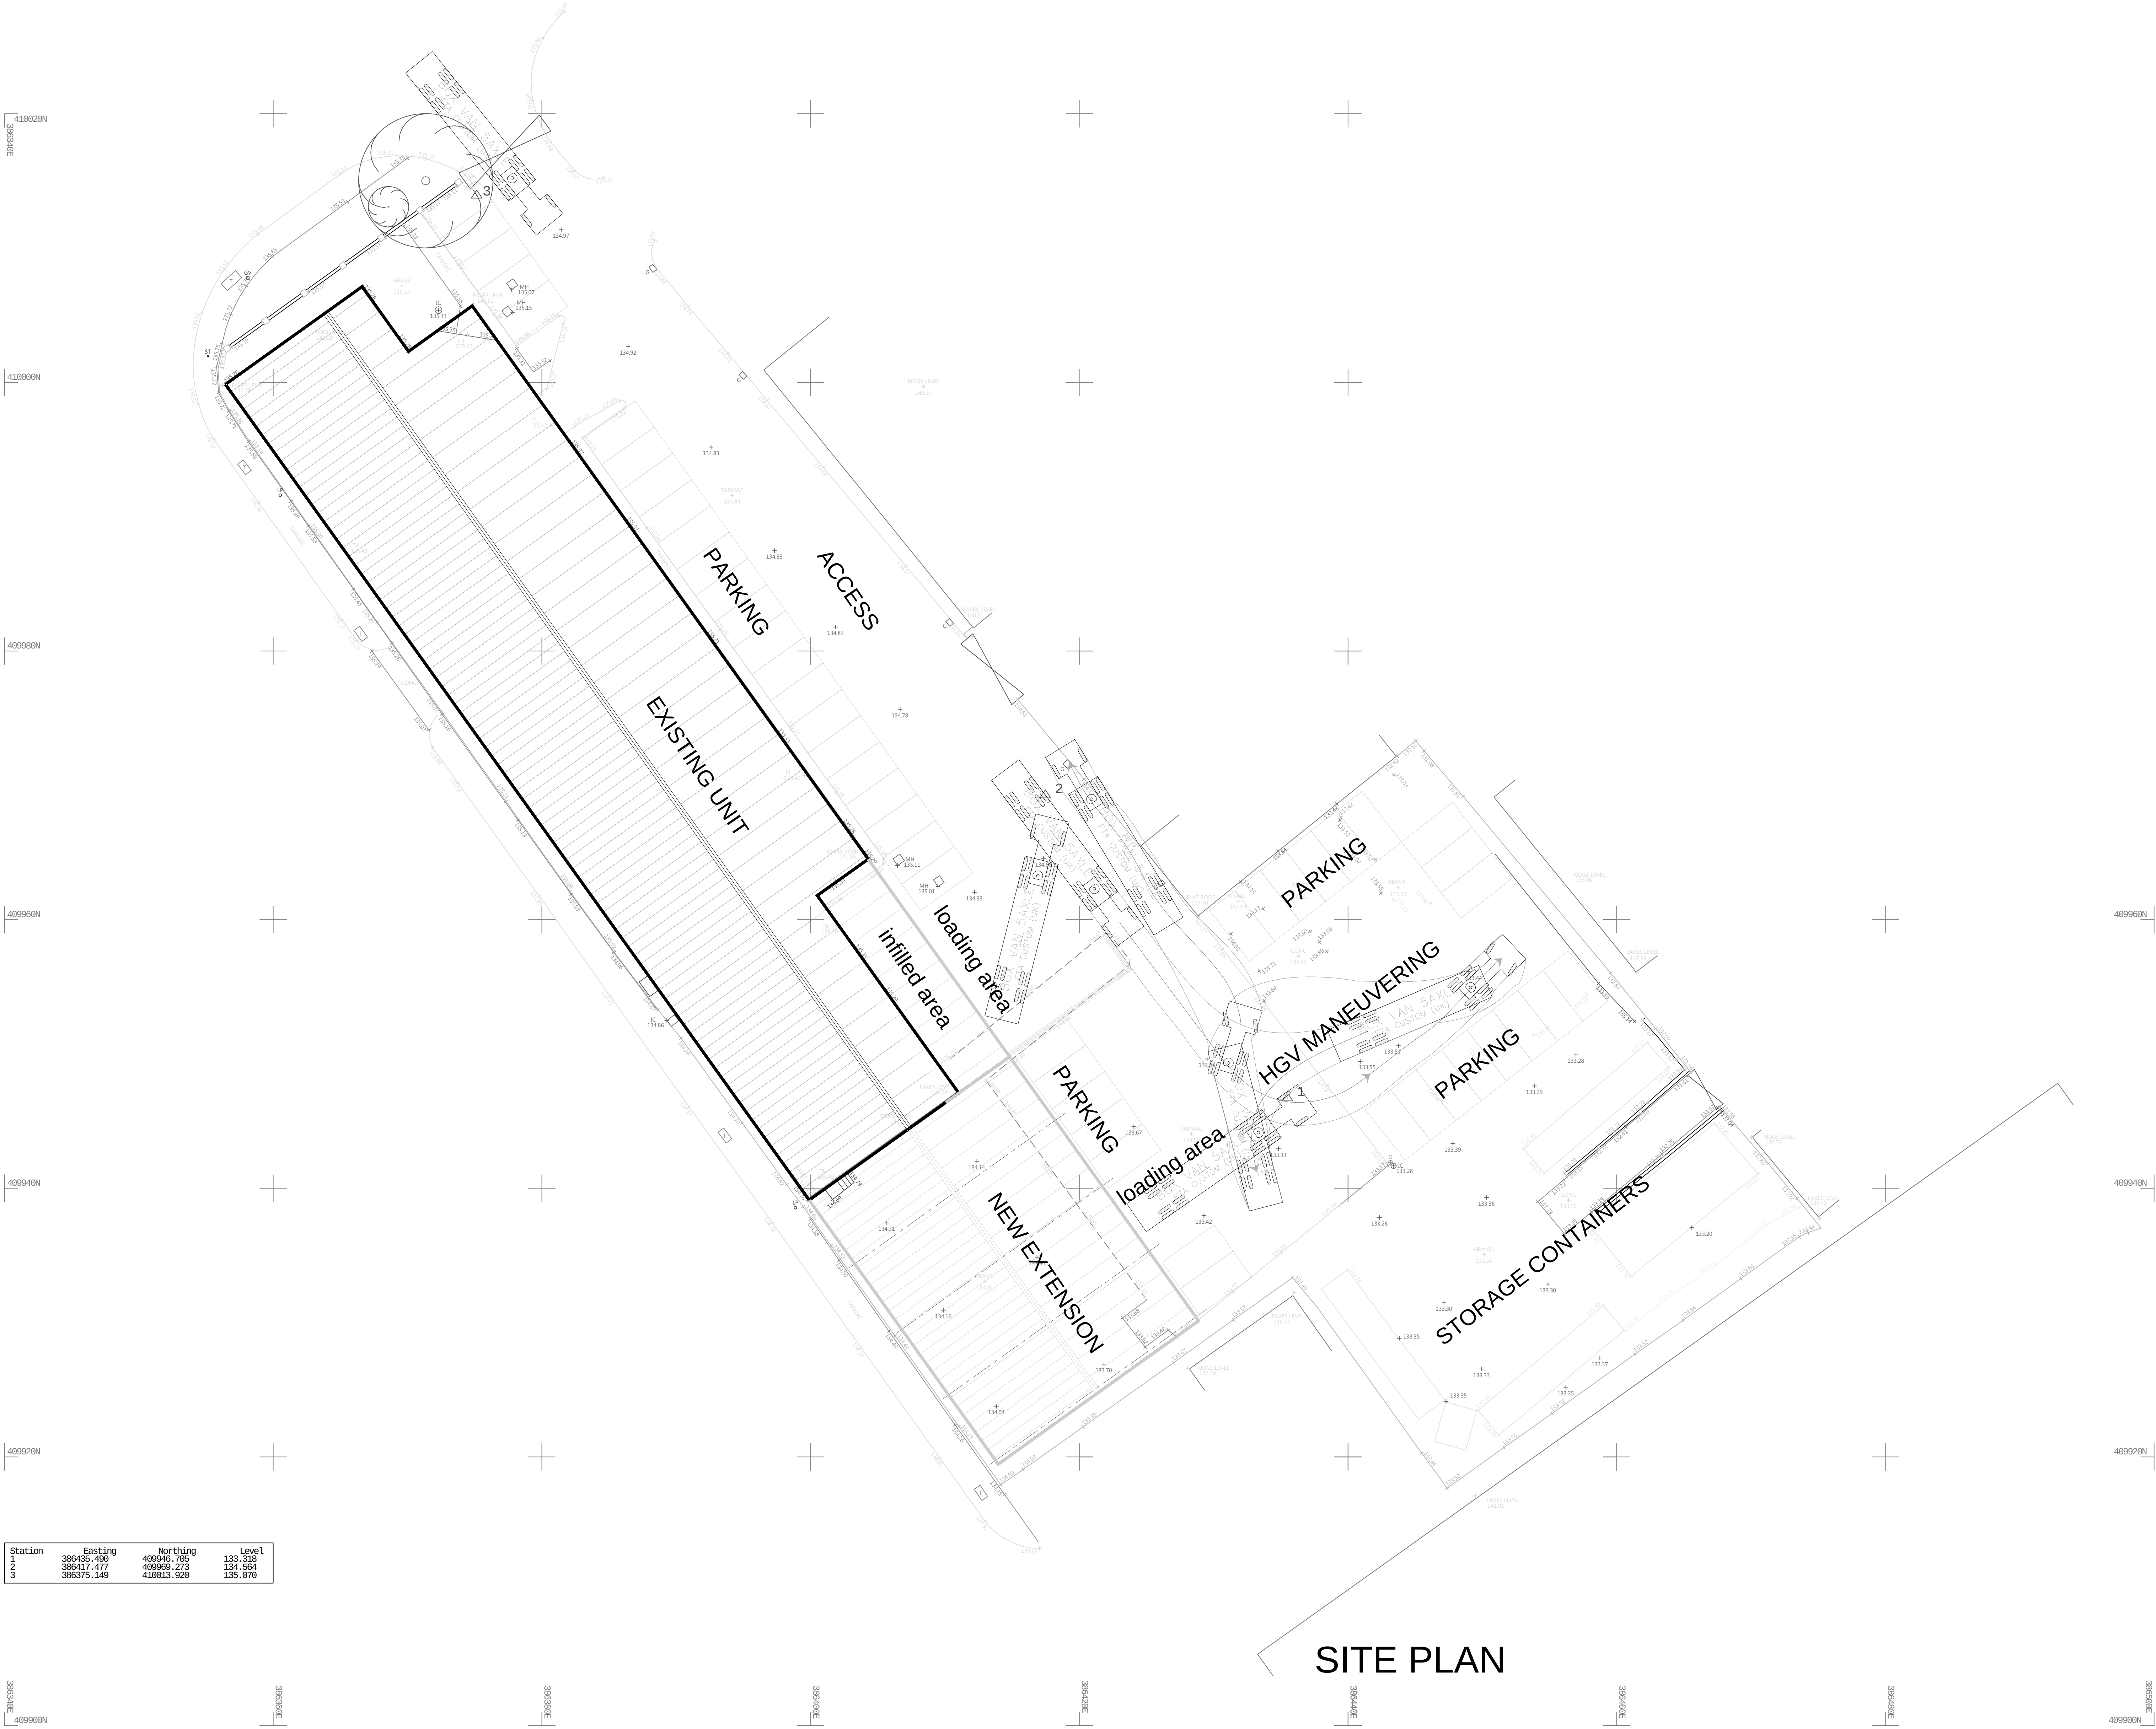

SITE PLAN

 AJ COOKER ASSOCIATES DRAWING BUILDING SURVEYING		New Century House 176 Drake Street Rochdale OL16 1UP Tel: 01706 764880 Fax: 01706 764883 www.ajcockerassociates.co.uk mail@ajcockerassociates.co.uk	Drawing sheet: new ncs lgp.jpg
Project: Proposed alterations and extension at R & B Switchgear Ltd Switchgear House, The Courtyard Green Lane, Heywood. OL10 2EX		scale: 1:200@A0 UNO date: Nov 21 drawn: AJC	
Client: R & B Switchgear Ltd		Dwg. Nr. R441-103/A	