

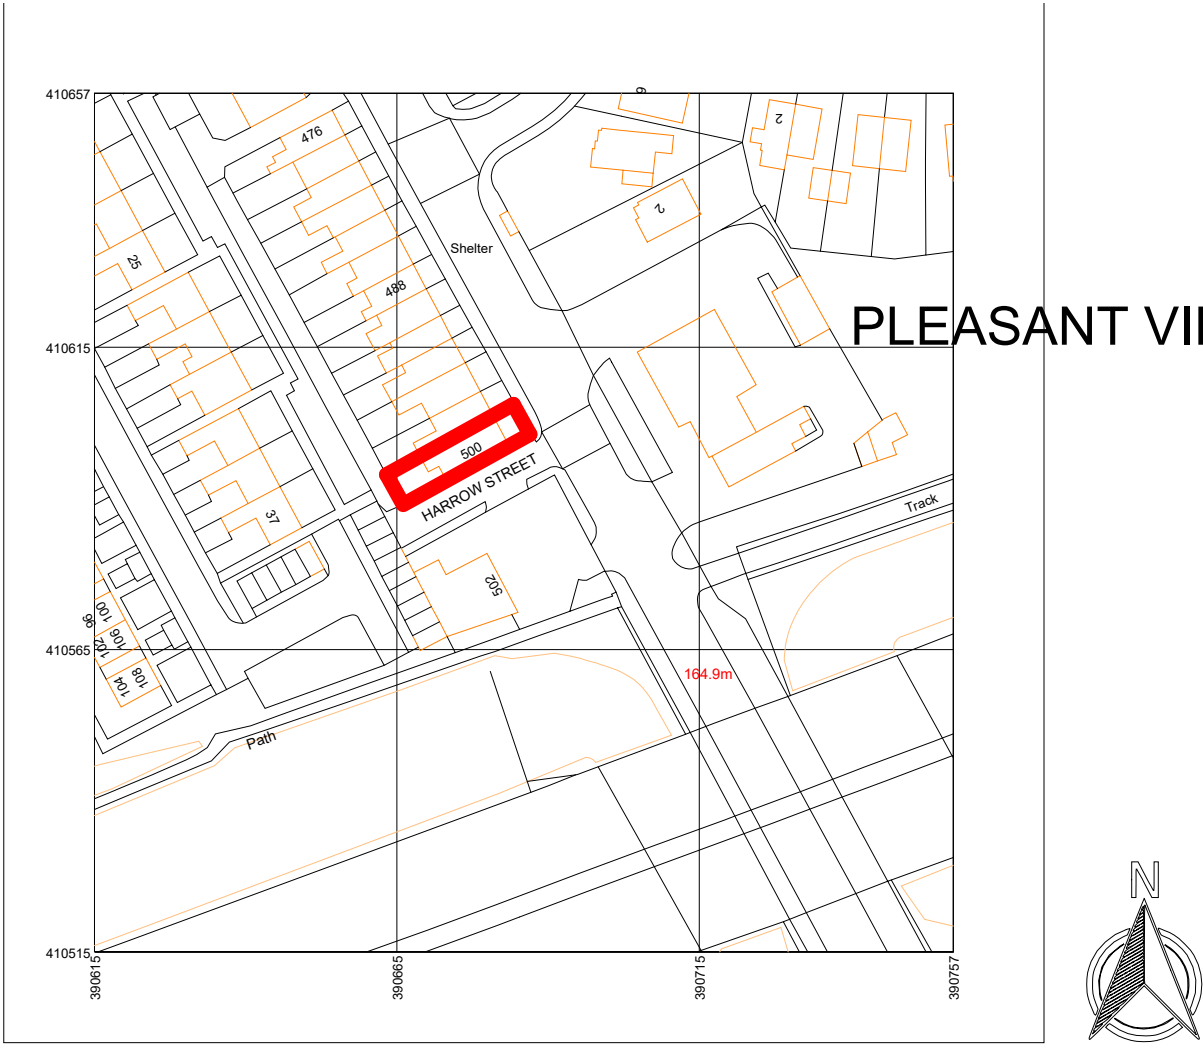


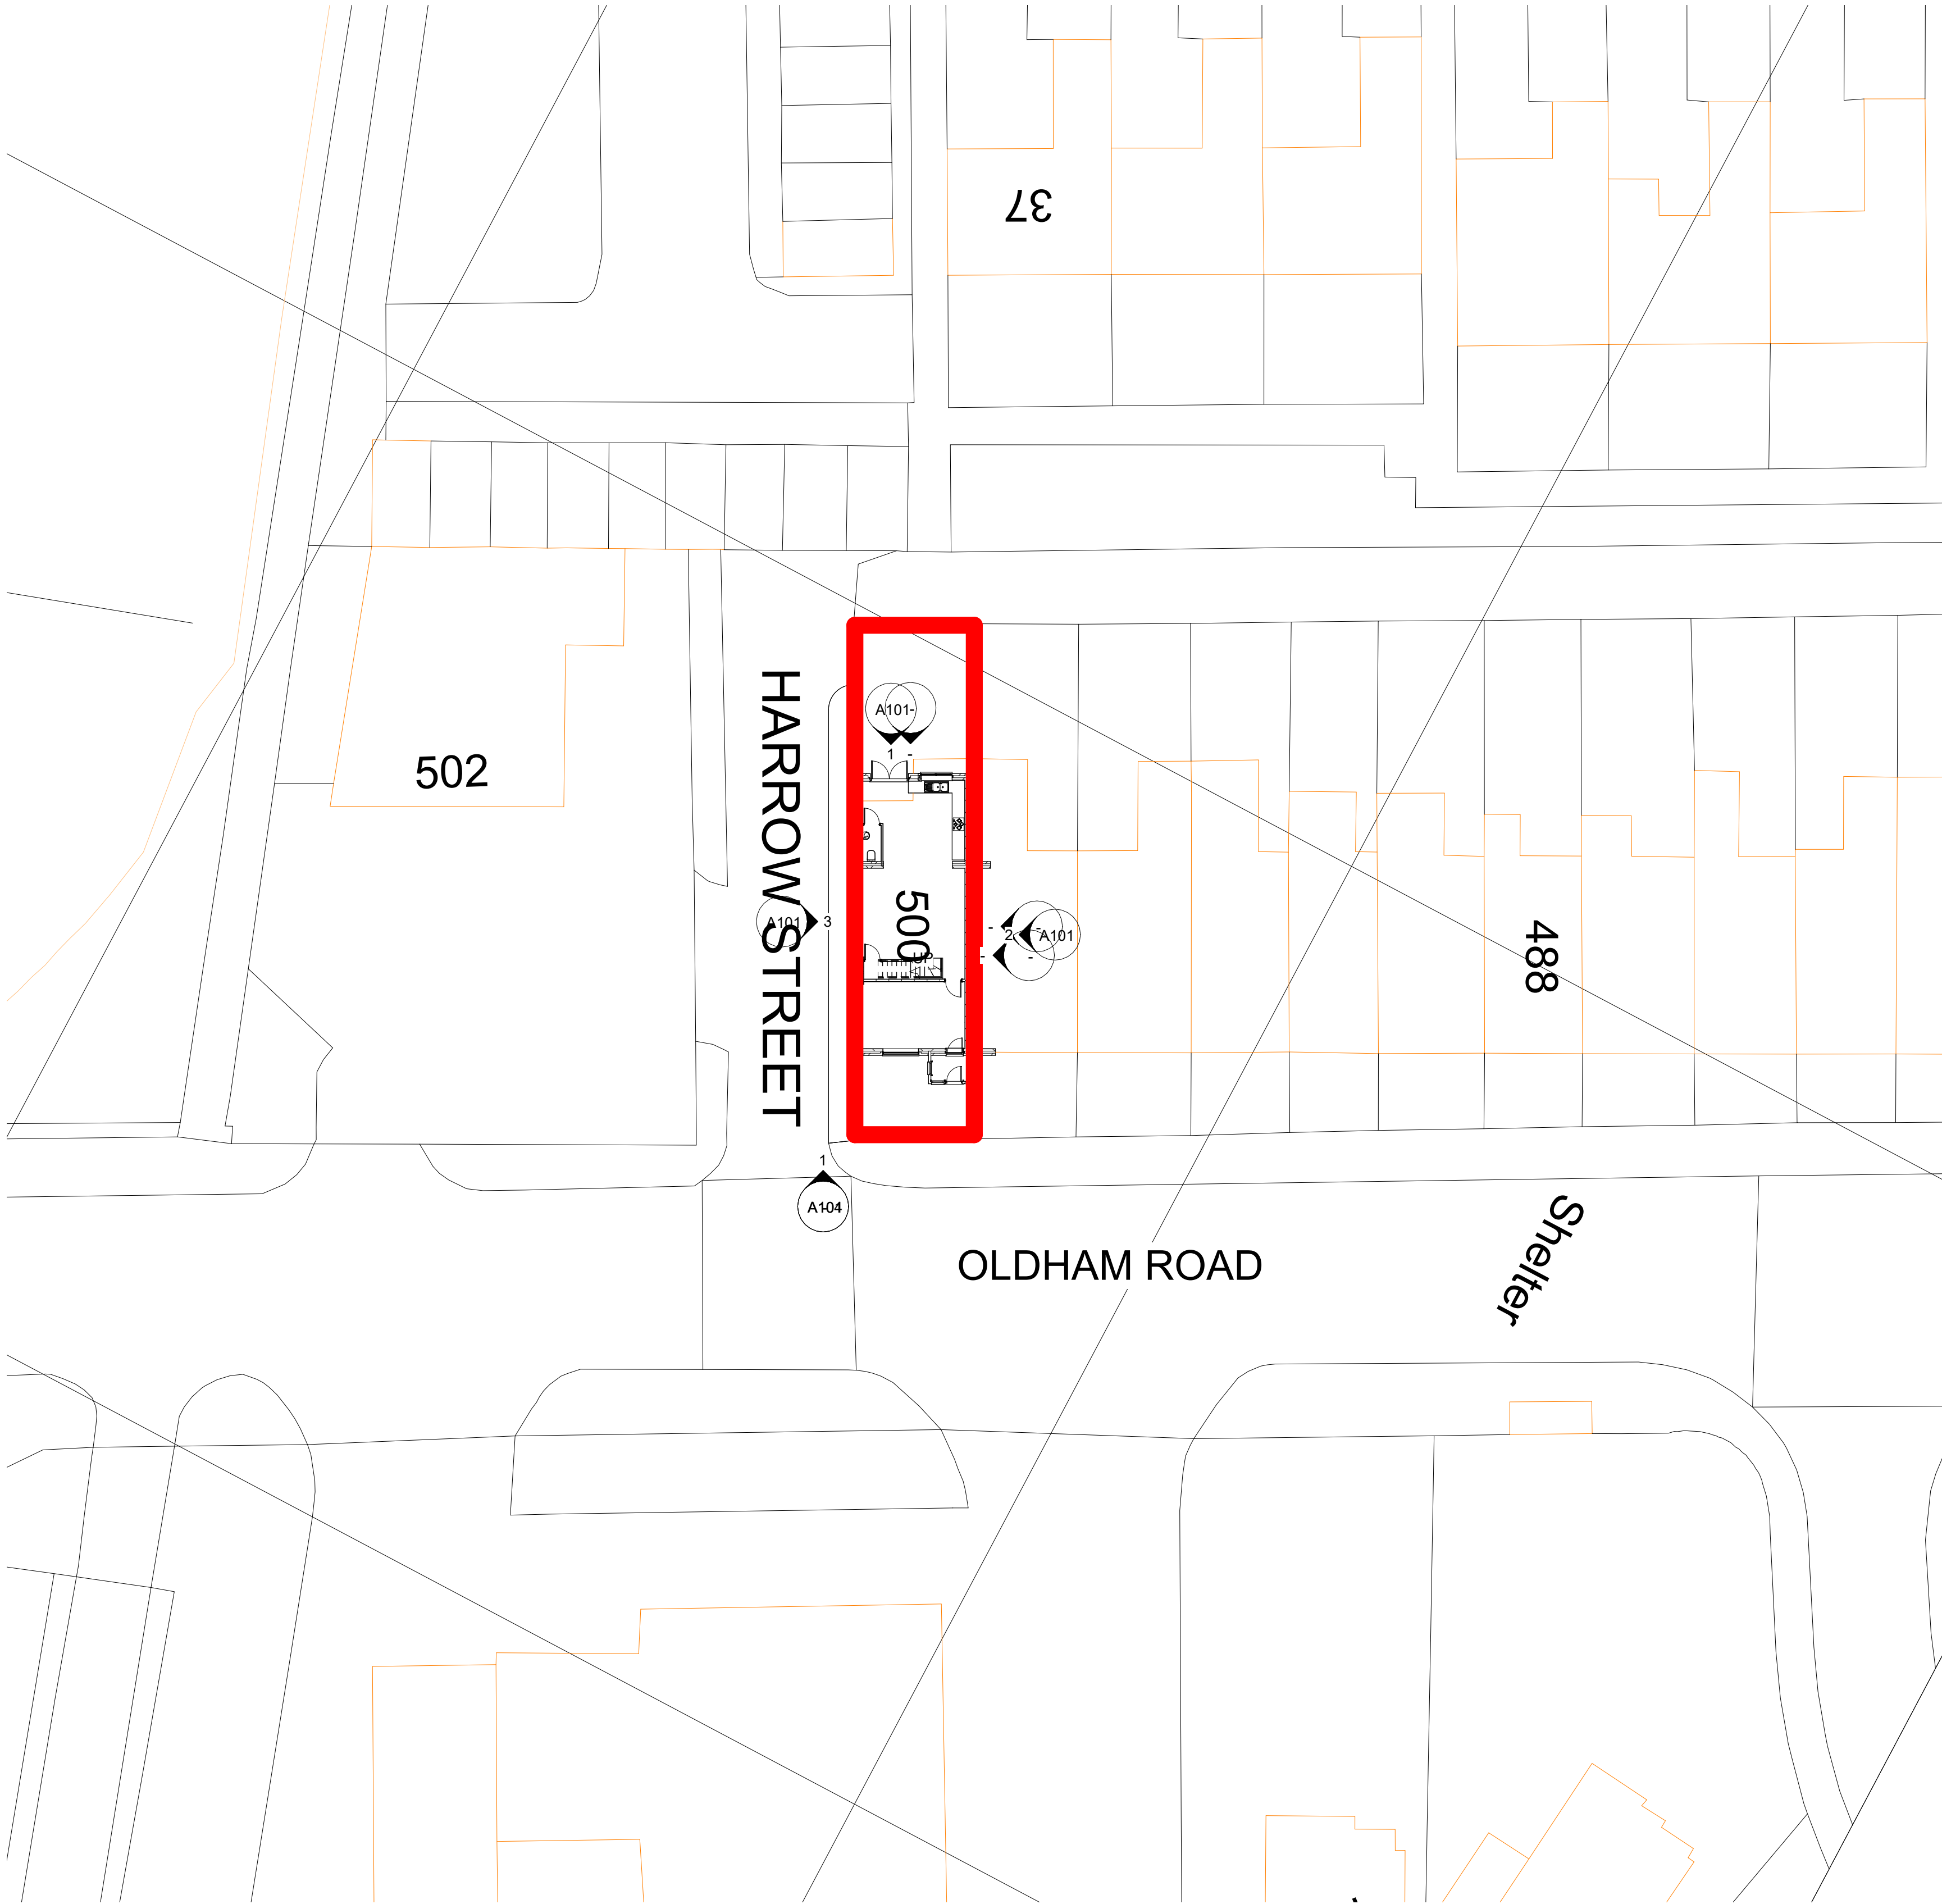

1 LOCATION PLAN
1 : 1250

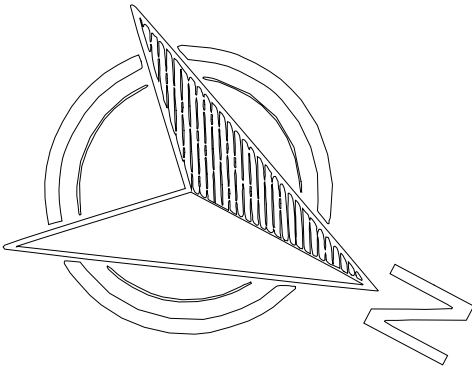

RED LINE INDICATING SITE BOUNDARY
500 OLDHAM ROAD ROCHDALE OL11
2AT

Rev	Description	Date	Dr	App
original by	date created	22/08/24	by	by
NK			NK	



client name Mr E SHOCKLEDGE			
project LOFT CONVERSION - 500 OLDHAM ROAD ROCHDALE OL11 2AT			
drawing SITE AND LOCATION PLAN			
computer file C:\Users\nk\OneDrive\Documents\NK\ARCH\500 OLDHAM ROAD ROCHDALE OL11 2AT\500 OLDHAM ROAD ROCHDALE OL11 2AT.rvt		plot date	
project number 2024.00713.8385		scale As indicated @A1	
drawing number A103		rev	issue status

This drawing is to be read in conjunction with all related drawings. All dimensions must be checked and verified on site before commencing any work or producing shop drawings. The originator should be notified immediately of any discrepancy. This drawing is copyright and remains the property of NK Architectural.

2 SITE PLAN
1 : 200