


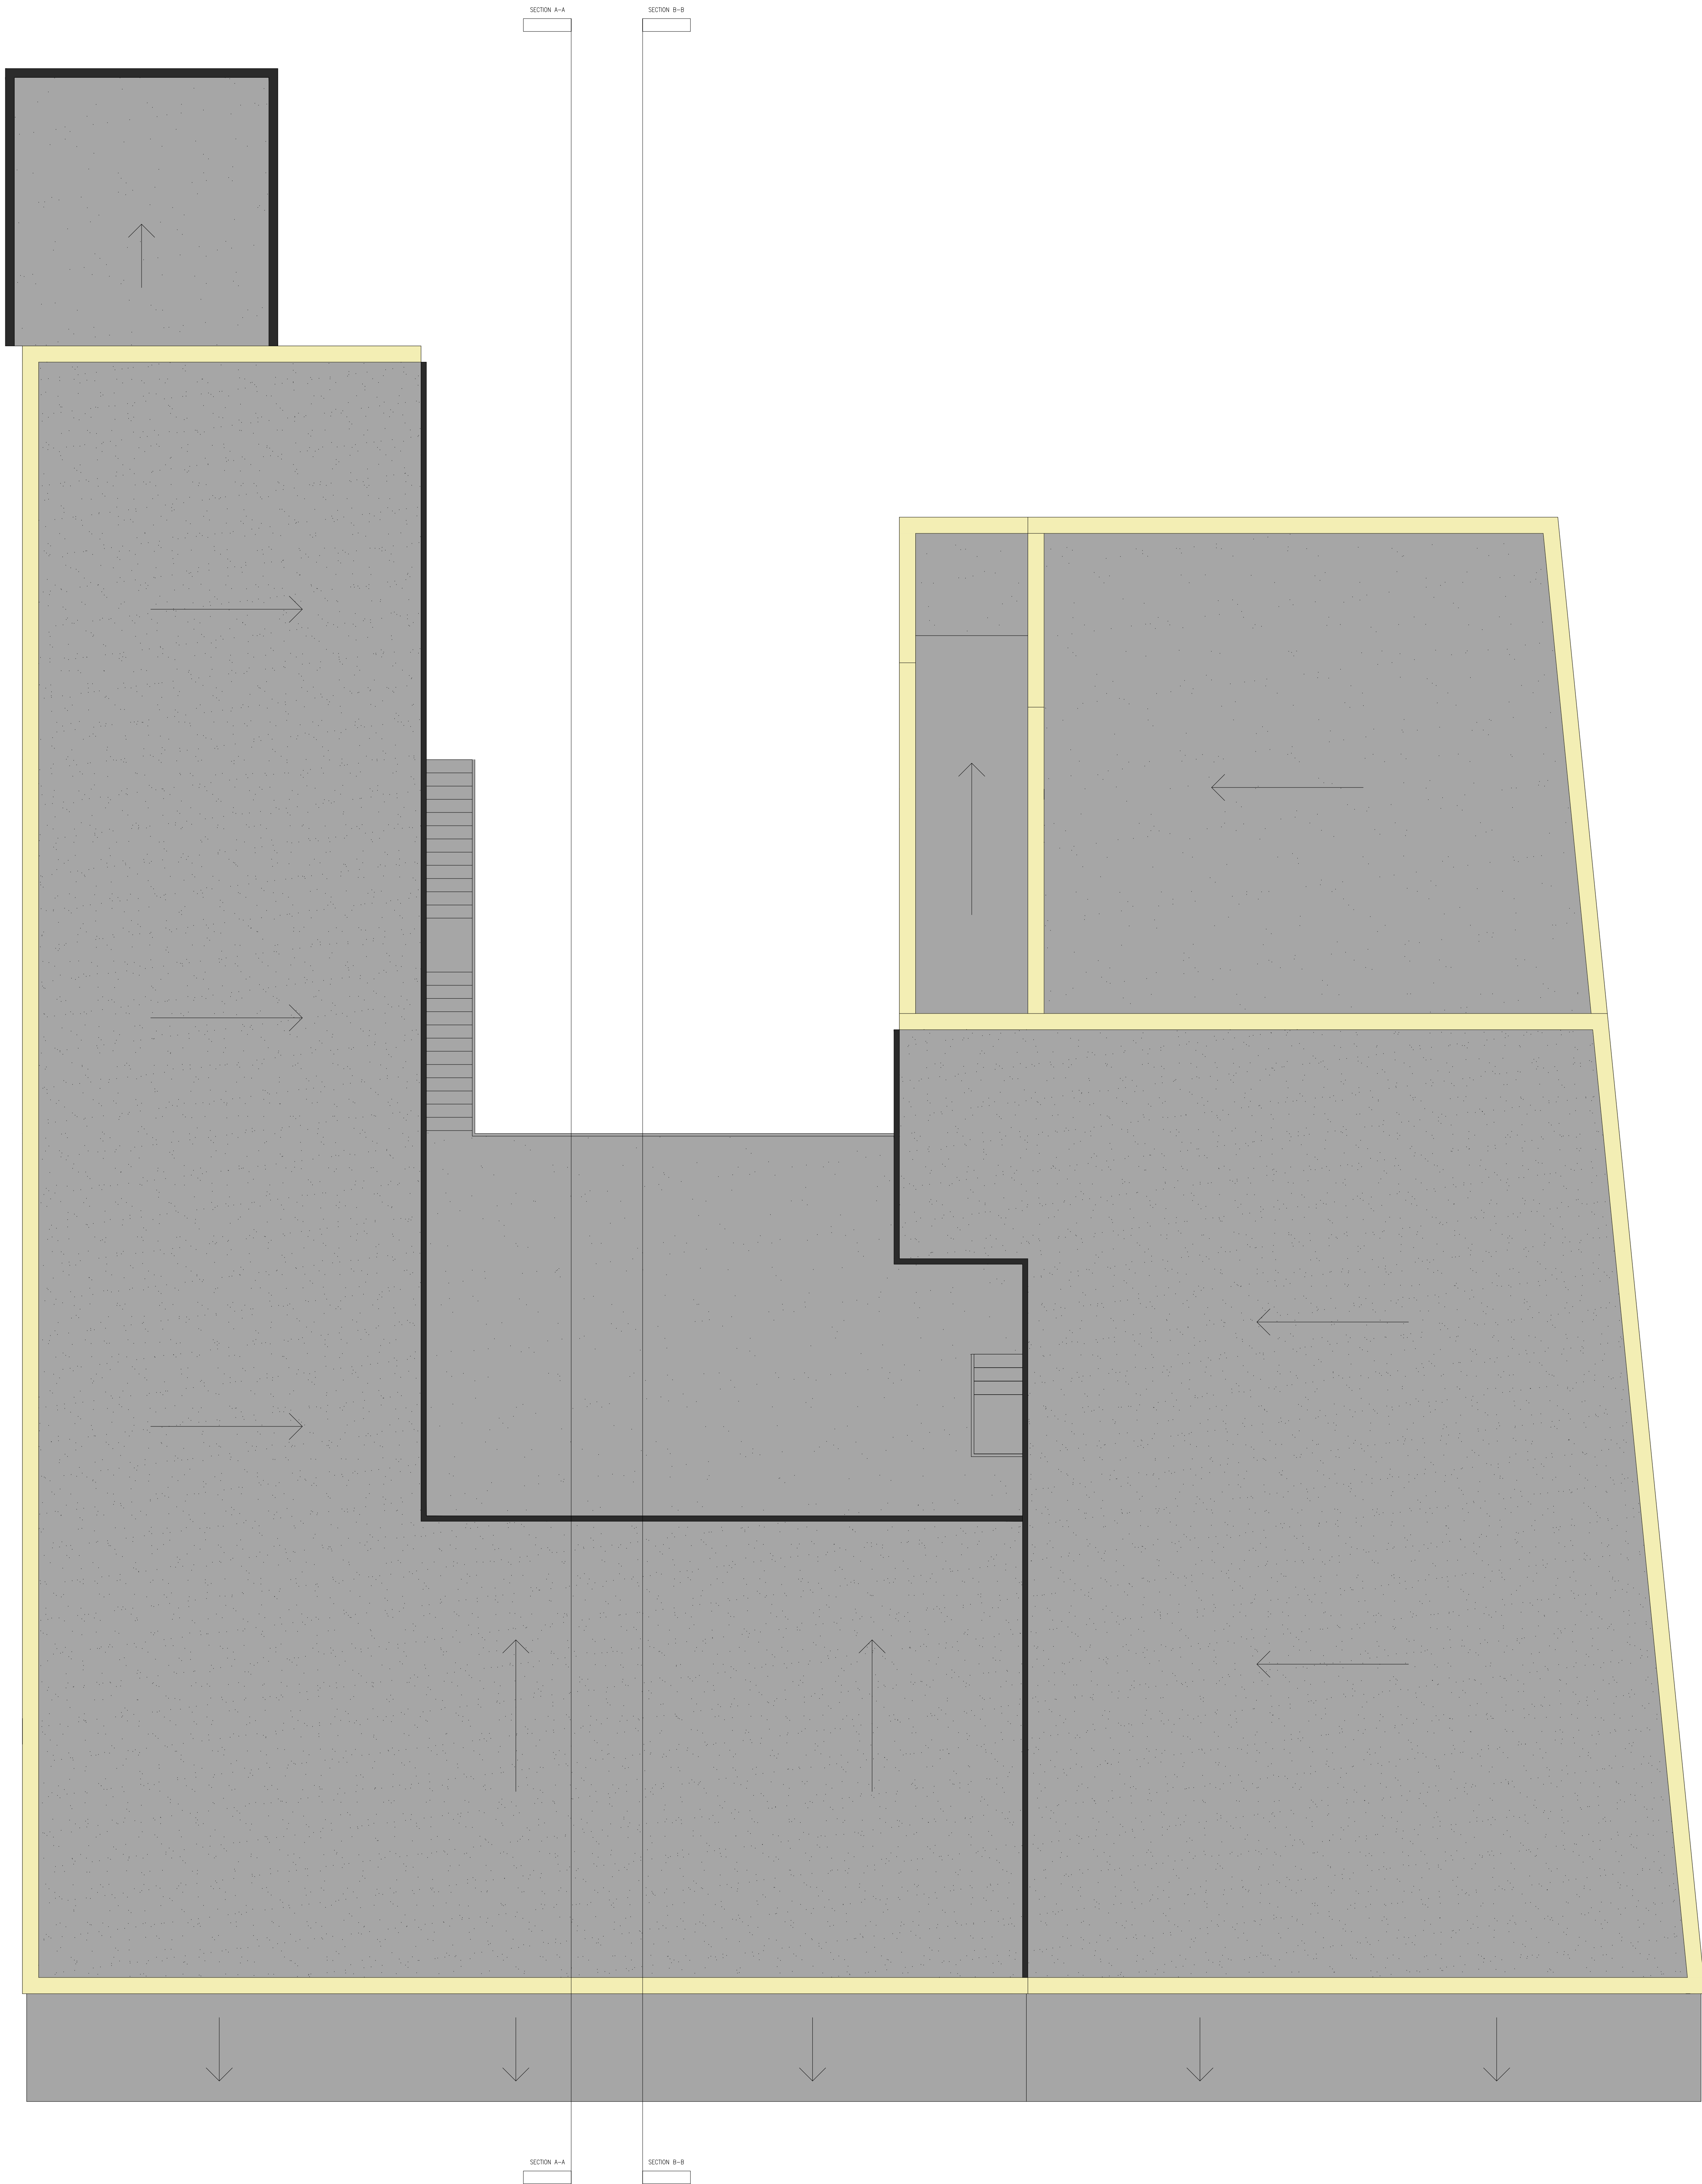

Client
Middleton Investments (NW) Ltd

Project
5 Wood Street, Middleton, M24 4DH

Drawing Title
Existing Roof Plan

Drawn	Checked	Paper Size	Scale	Date
PL	PL	A0	1:50	AUG 2022
Project No.	22 - 176	Drawing No.	00-05	Revision



Philip Lambert Architecture Ltd.
3 Eastbourne Grove, Bolton, BL1 5TR
Tel. 07811118904