


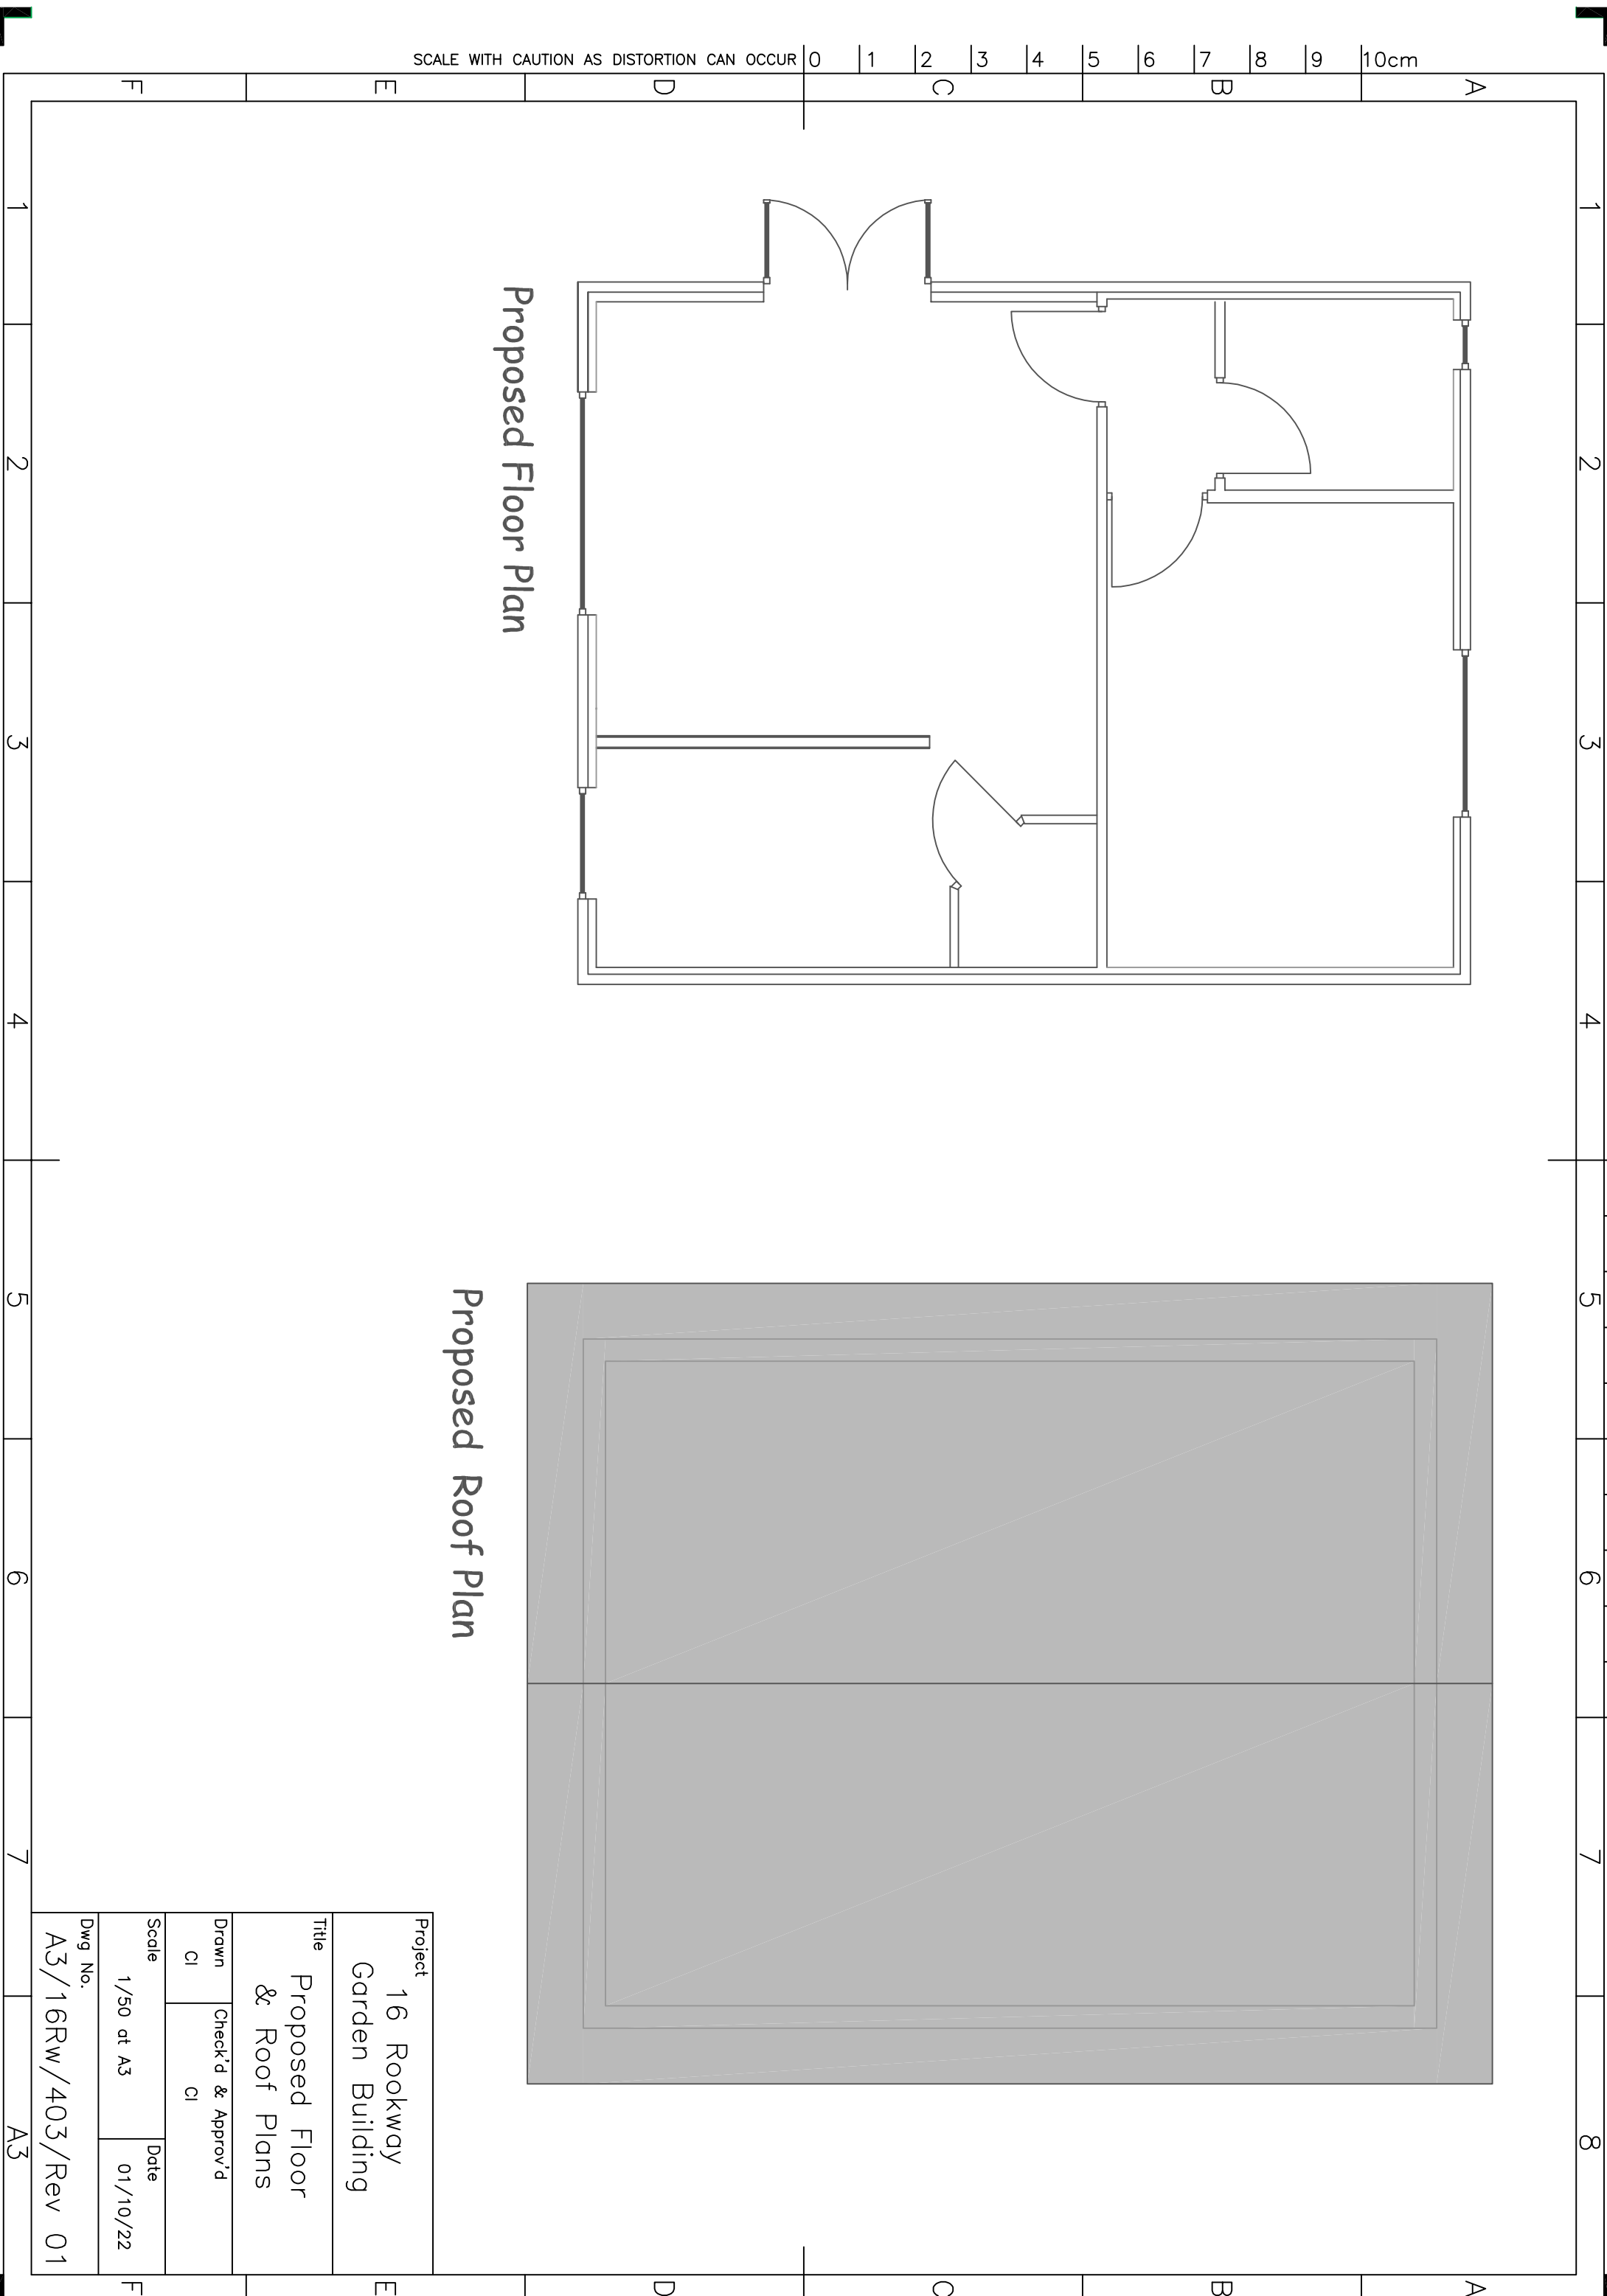

Proposed Floor Plan

Proposed Roof Plan

Project 16 Rookway Garden Building			
Title Proposed Floor & Roof Plans			
Drawn CI		Check'd & Approv'd CI	
Scale 1/50 at A3		Date 01/10/22	
Dwg No. A3/16Rw/403/Rev 01			