



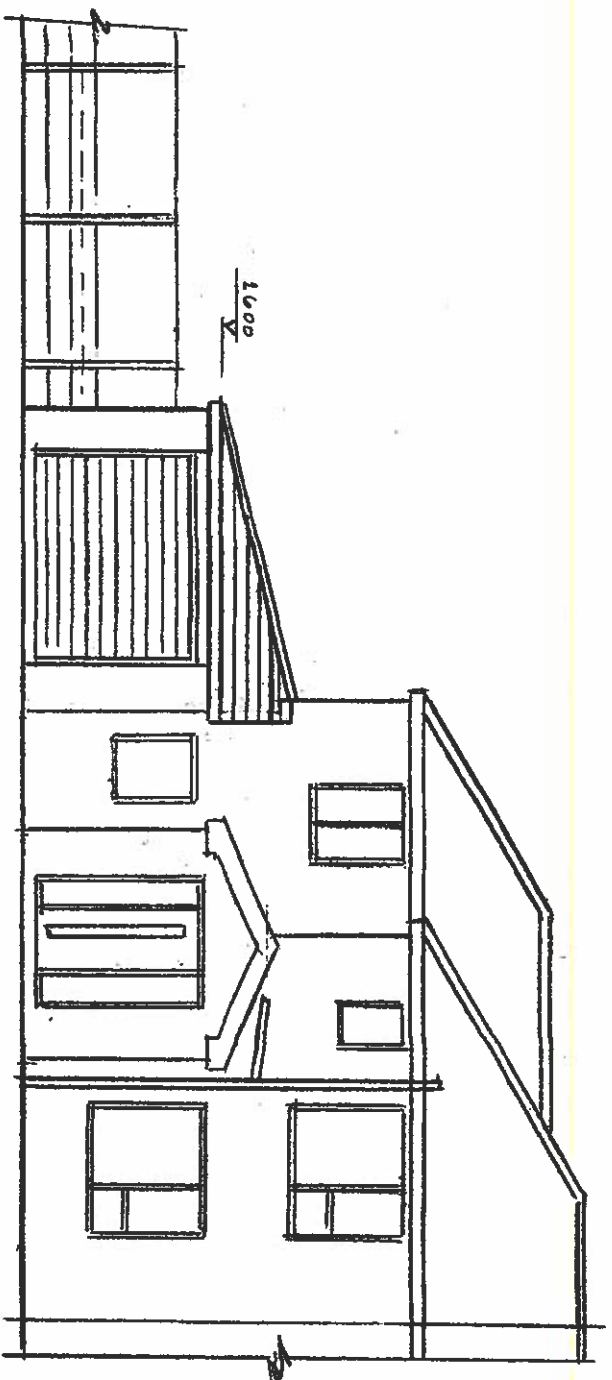


EXISTING FRONT ELEVATION

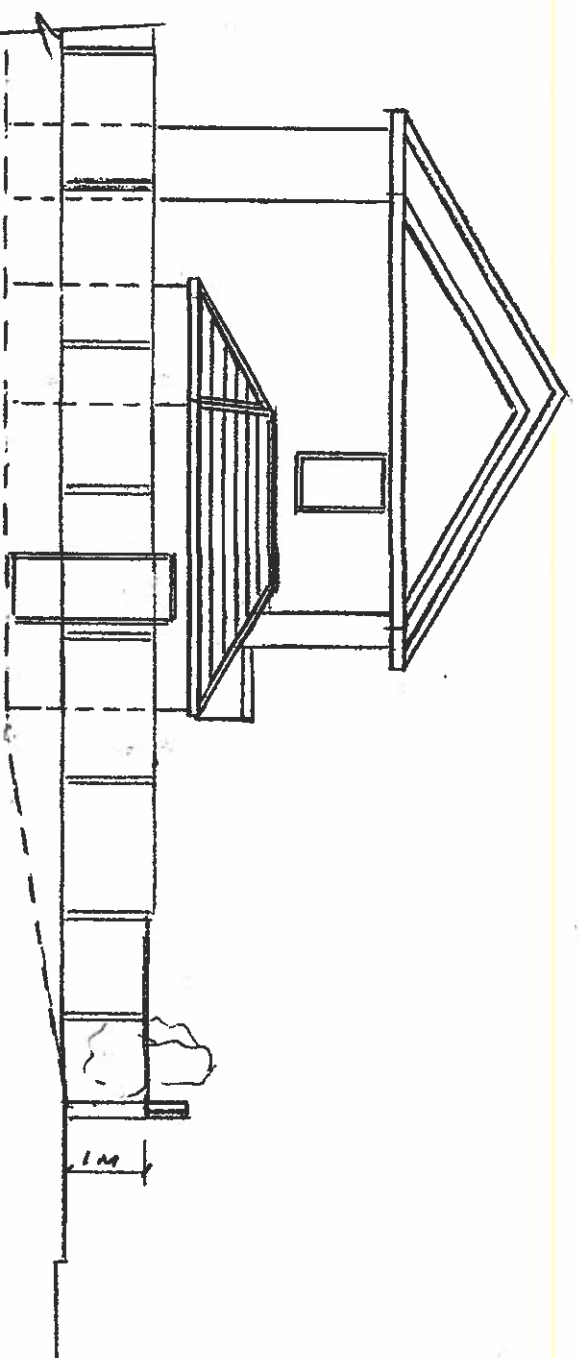


EXISTING SIDE ELEVATION

PROPOSED GARDEN WALL

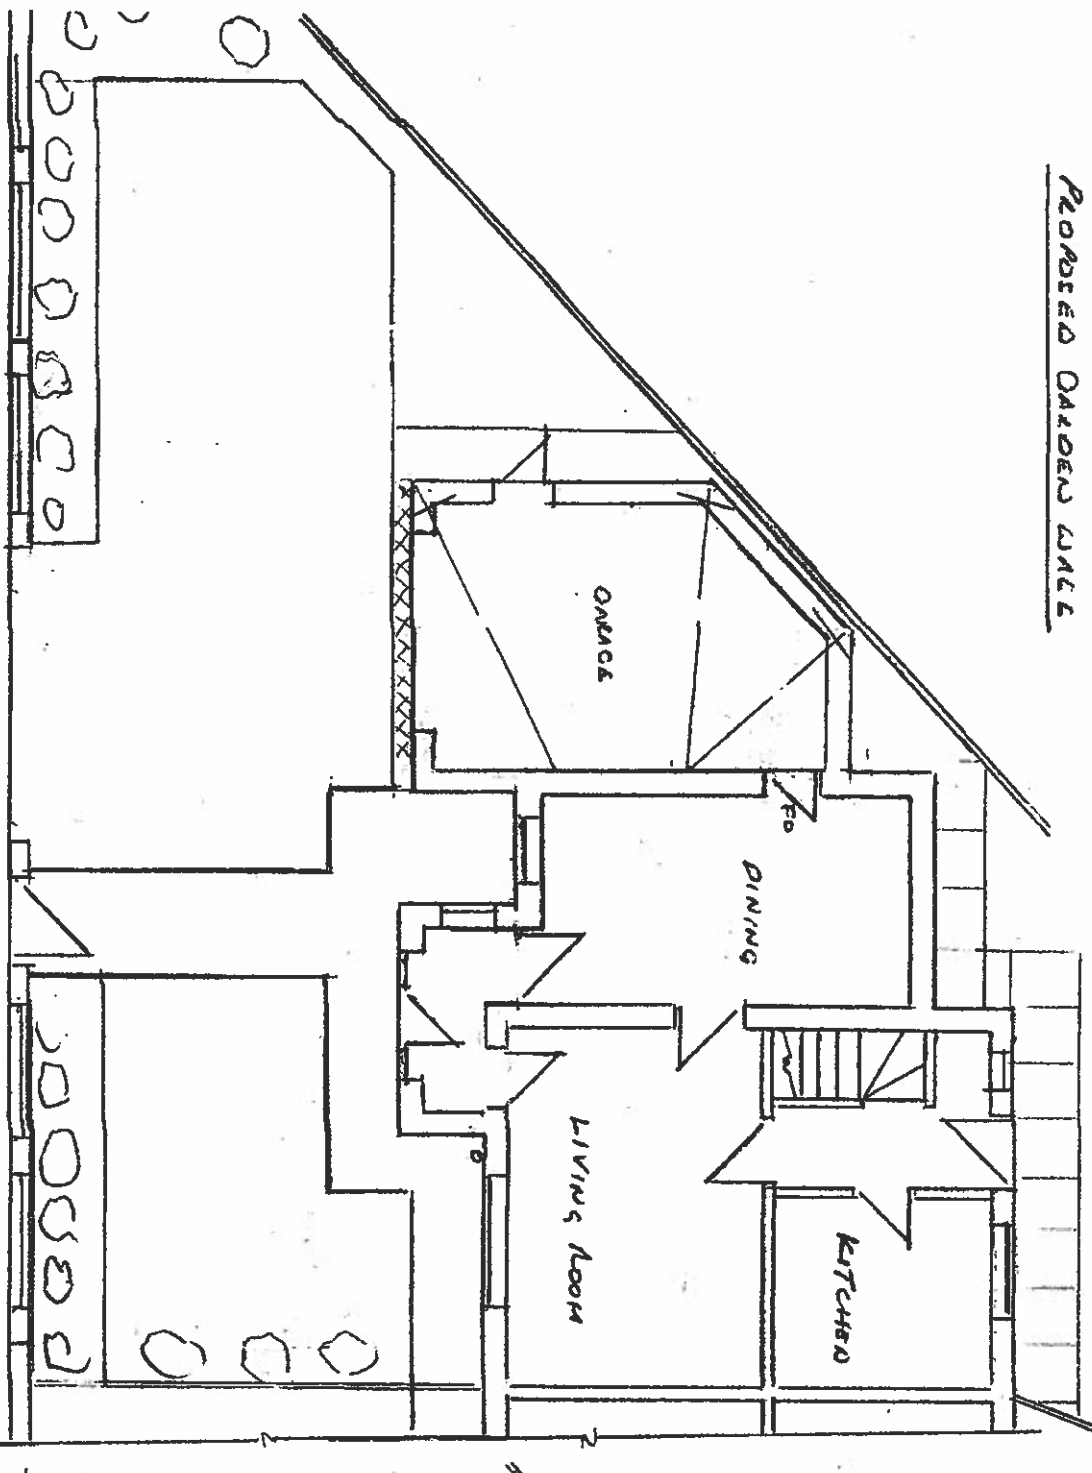


EXISTING GROUND FLOOR PLAN

EXISTING DRIVEWAYS

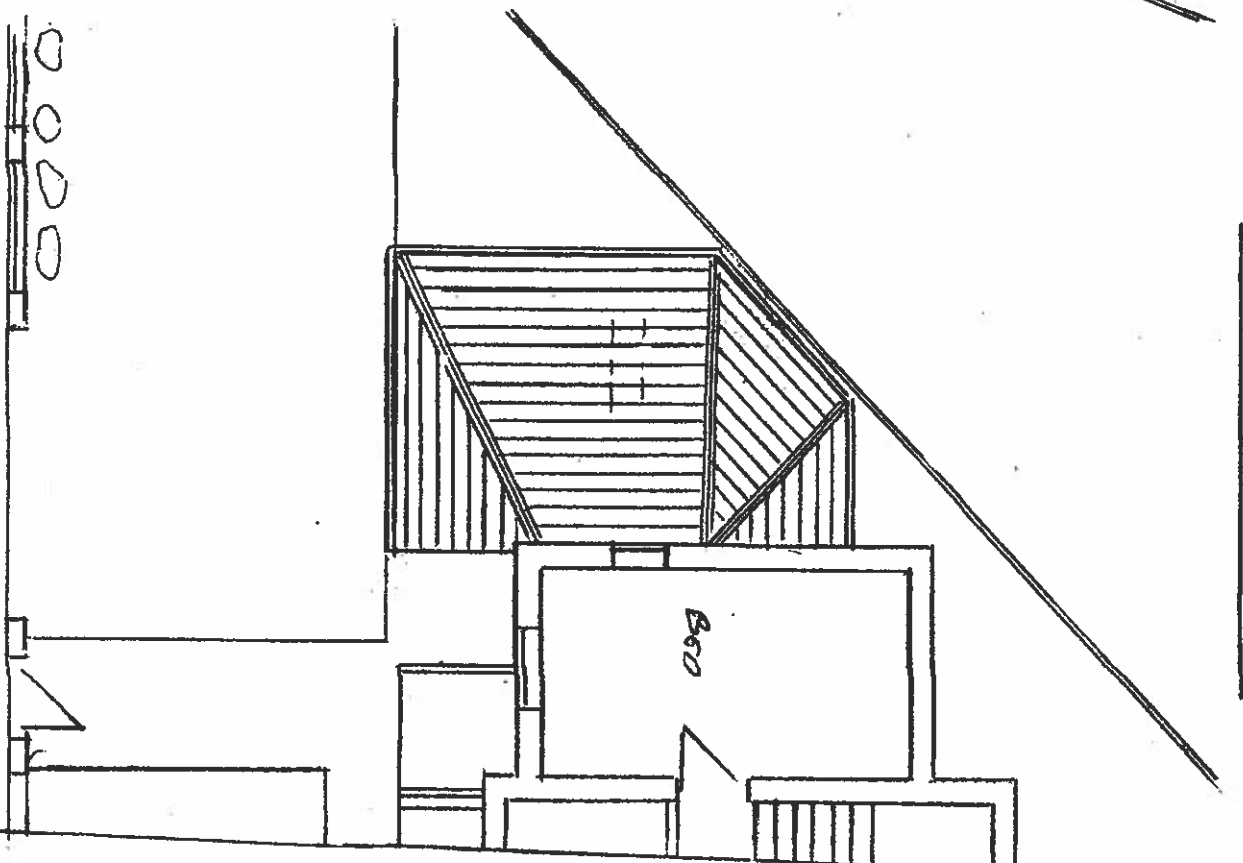

EXISTING FIRST FLOOR PLAN

LEV 4

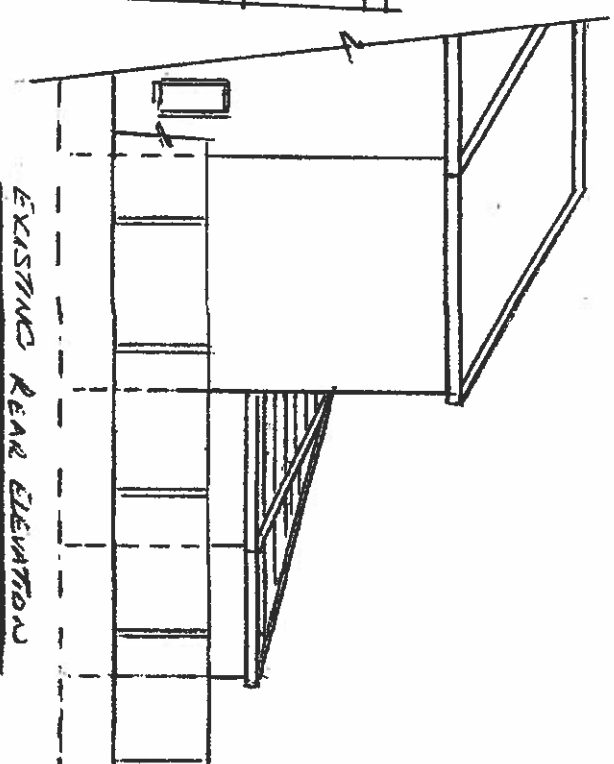

EXISTING REAR ELEVATION

Thompson Designs

Tel 0161 705 1458 Mob 07884 318634

Sheet 1

Existing Plans and Elevations

39 Canon Street

Rochdale OL16 2TF

Scale 1:100 @ A3 Date April 2024