
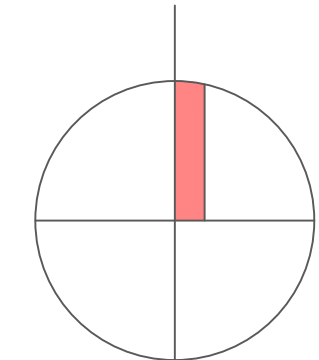


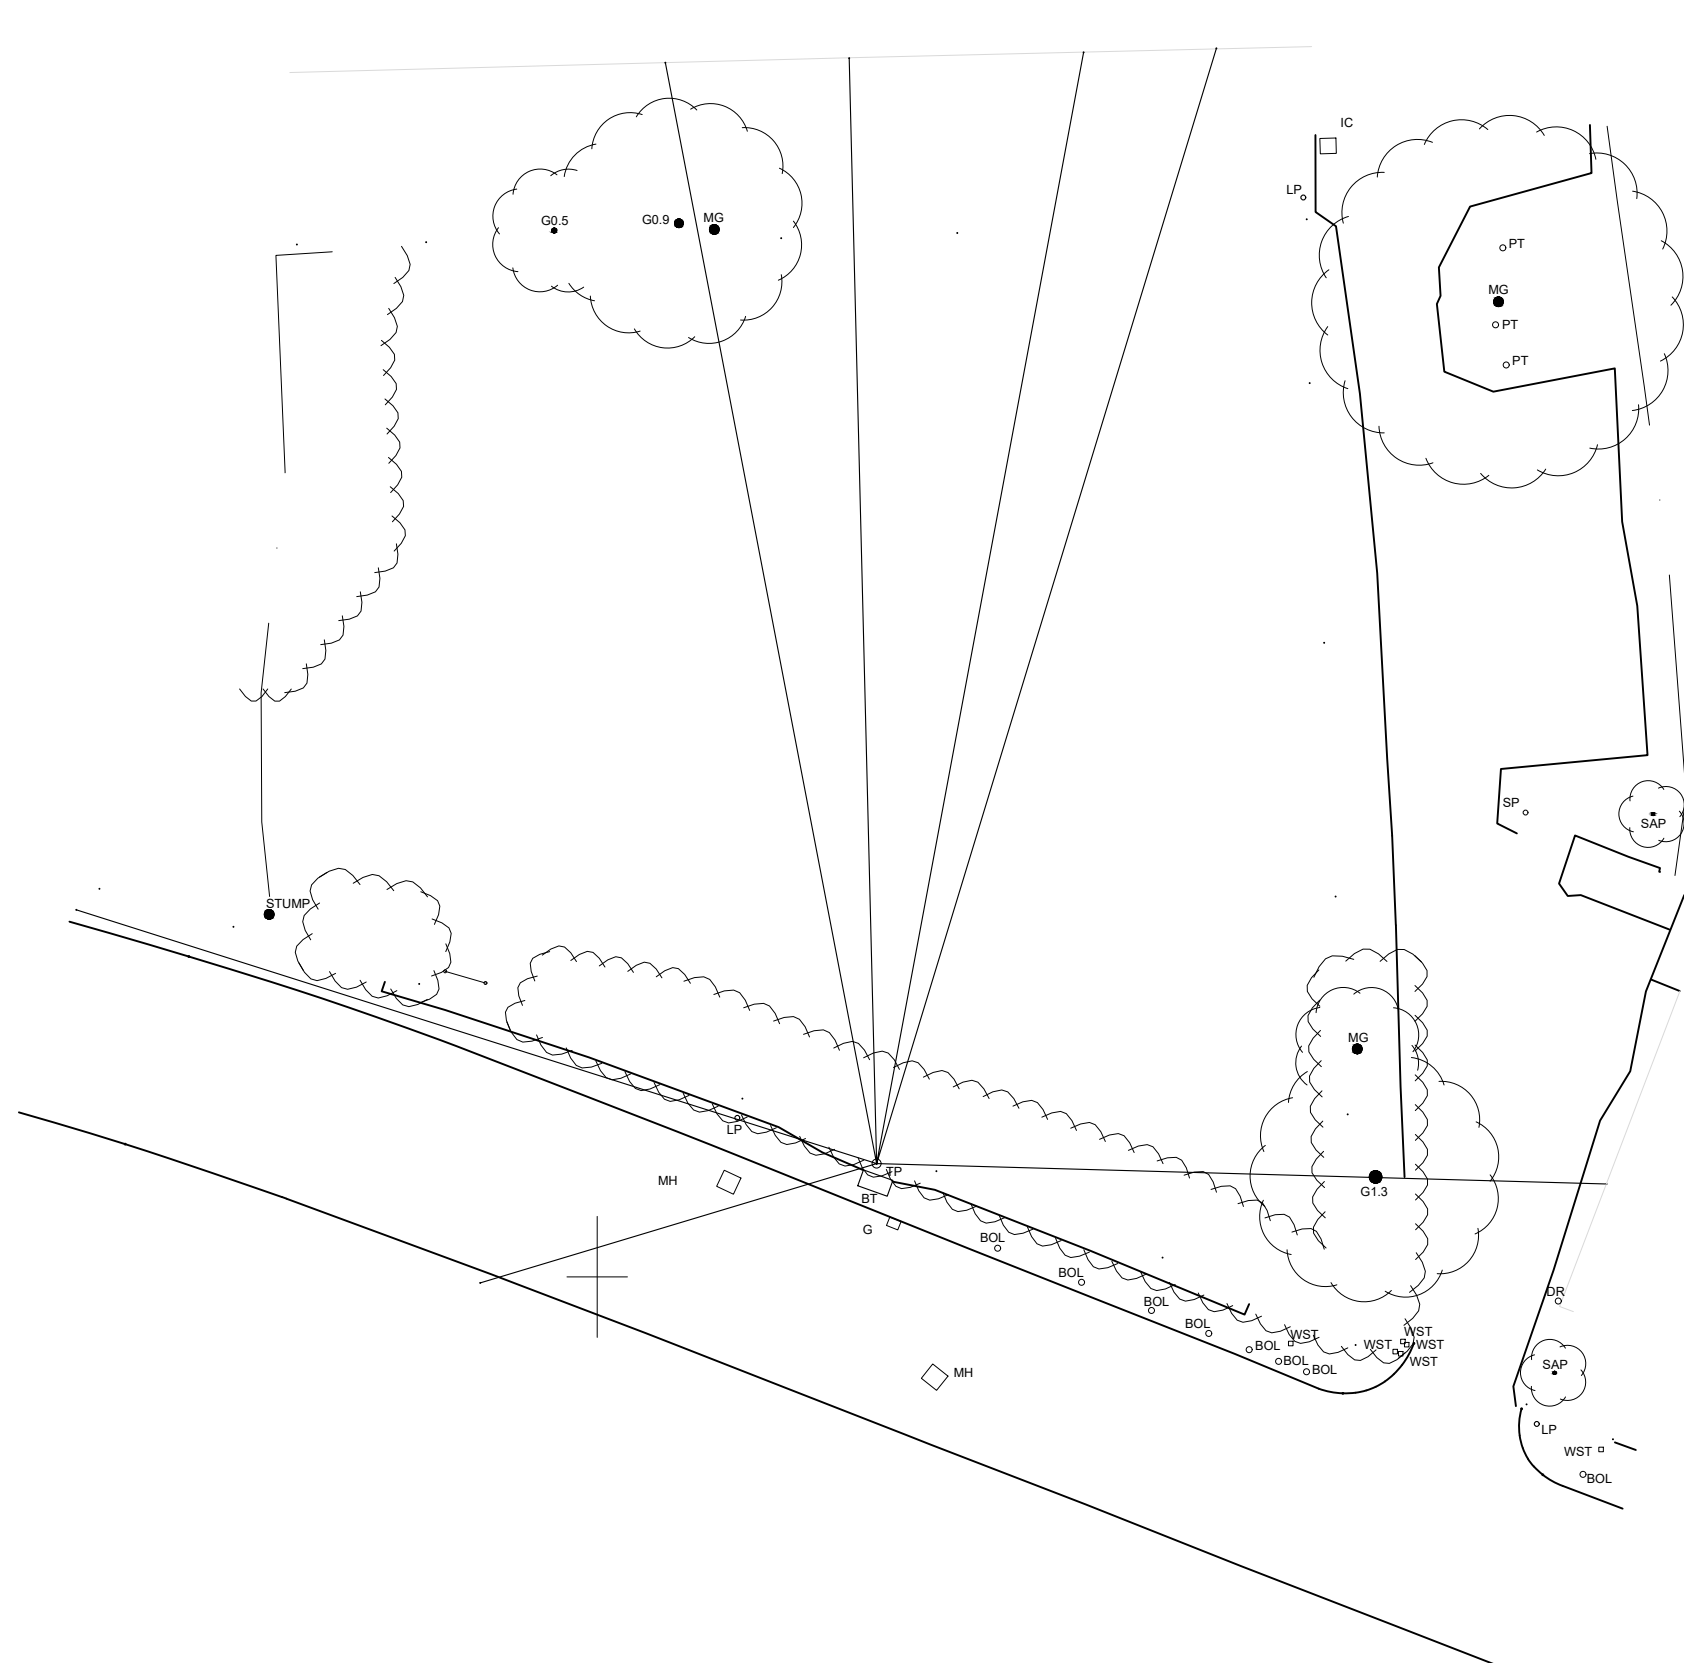

Helen Jackson
Land adjacent to 962
Edenfield Road
Norden
Rochdale

Site Plan as Existing

work to figured dimensions

© CJ Partnership owns the copyright of this design /
drawing which must not be reproduced in whole or in
part without the written permission of CJ Partnership

contract no

3633

drawn by

drawing no

02

date

July 2022

revision

scale @ A3

1:500

Planning

Revisions:
A.

Blue Pit Mill Queensway
Castleton Rochdale OL11 2PG
+44 (0)1706 631347
info@cjpartnership.com
www.cjpartnership.com

CJPARTNERSHIP
ENVIRONMENTAL ARCHITECTS

