


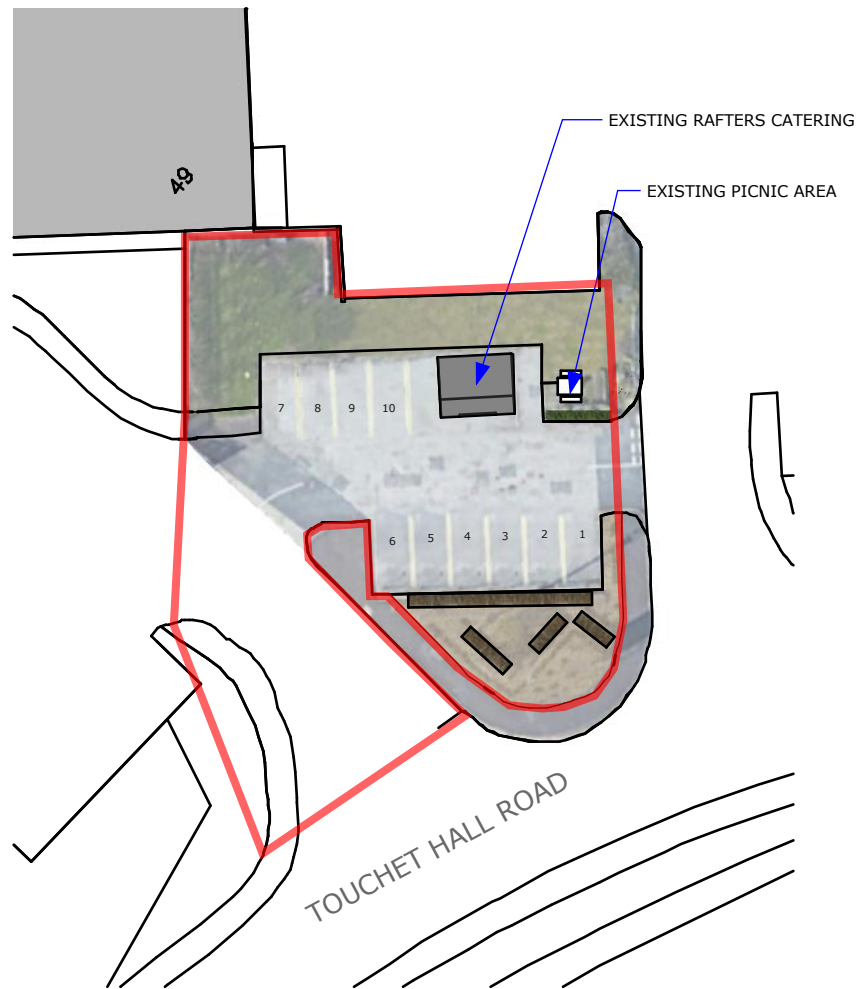

EXISTING SITE PLAN


Scale 1:500 @ A4



REVISED PLANNING DRAWINGS: JANUARY 2024

Change of proposed café position and orientation, moved to top north-east corner of the site.

Notes: Do not scale from this drawing. Use figured dimensions in all cases. Check all dimensions on site. Report any drawing errors or discrepancies to O'Brien & Noel Architects before proceeding. This drawing has been created for the purposes identified in the status and should only be used for this purpose. This is not a construction drawing. To be read in conjunction with all approved documents, permits, drawings and information and drawings from other appointed consultants.

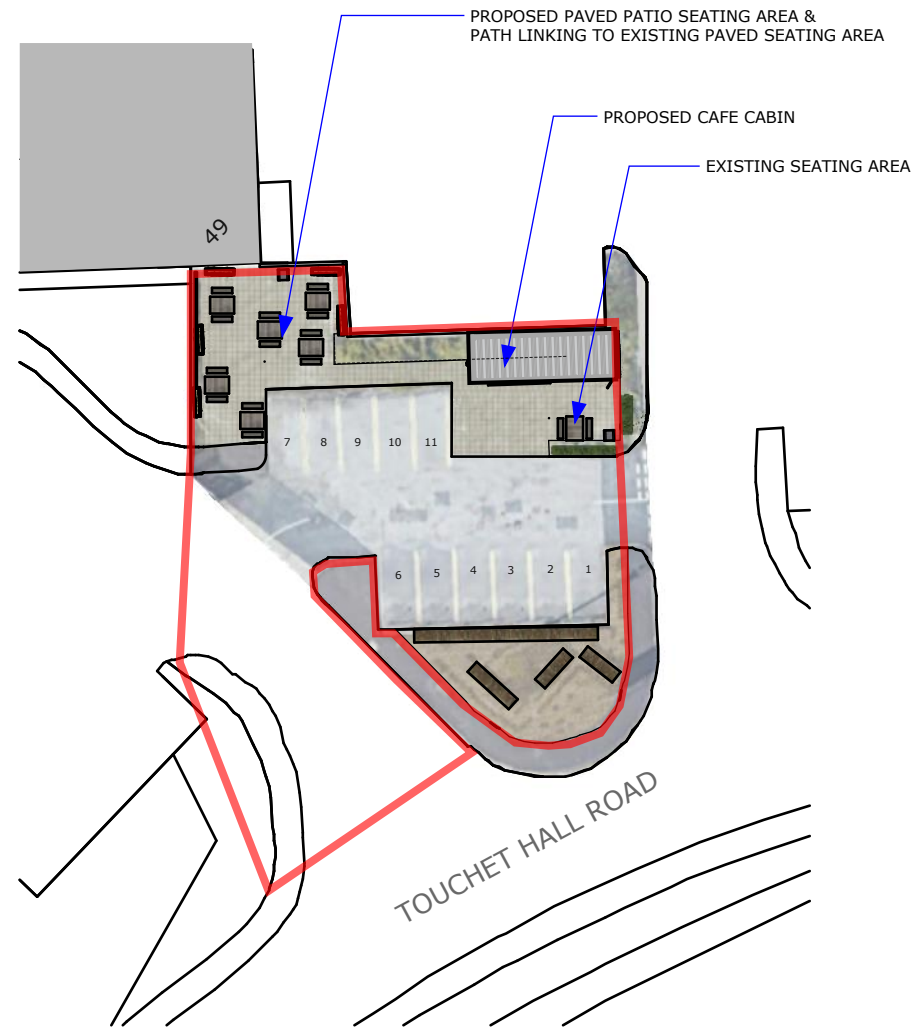

PROPOSED SITE PLAN

Scale 1:500 @ A4

Rev		Date
H	Minor amendments	07/02/24

Project: Cafe_Stakehill_45 Touchet Hall Rd

Drawing: Existing & Proposed Site Plan

Job-Dwg No: 130-P03 RevH

tel: 0151 528 2211

email: contact@obriennoel.com

web: www.obriennoel.com

PLANNING

07/02/2024