




PROPOSED SOUTH ELEVATION - REAR
scale 1:50 @ A1 (1:100 @ A3)

Notes:
Do not scale from this drawing.
All dimensions are in millimetres unless otherwise noted.
All dimensions to be checked on site before proceeding with work.
All omissions and discrepancies to be reported in writing to Project 3 Architects Ltd.
Areas indicated on this drawing are approximate and indicative only.
© Project 3 Architects Limited Registered in England & Wales Number 08021795.

MATERIAL KEY


- 01 buff stone, existing
- 02 buff stone, to match existing
- 03 existing slate to be reviewed and kept or replaced by matching
- 04 slate roof, pressed metal proprietary verge, colour to match slate
- 05 timber windows/doors to either replace existing windows and/or new windows frame to farmhouse
- 06 aluminium windows
- 07 aluminium rooflights, colour to match slate
- 08 solid timber security front door
- 09 metal screen
- 10 glazed link
- 11 existing buff stone surround
- 12 existing buff stone surround extended to match new opening size
- 13 secret gutter

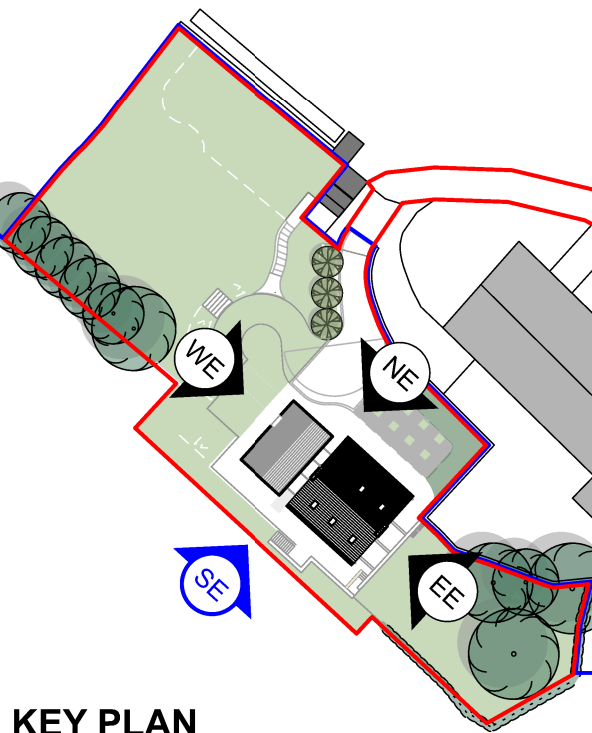

KEY PLAN

P03	22/04/24	Planning	AS
P02	27/10/23	Planning Submission	AS
P01	29/09/23	Planning	AS
I01	29/09/23	First Issue	AS

Rev: Date: Description: By:

 

PROJECT3
architects

4 back grafton street
altrincham
cheshire
WA14 1DY

0161 233 0575
mail@project3architects.com
www.project3architects.com

Project:
The Farmhouse, Littleborough

Title:
Proposed South Elevation - Rear
Farmhouse & Extension

Status: PLANNING Scale @ ISO A1: 1:50

Drawing Number: 0763-P3A-XX-XX-DR-A-05204 Revision: P03