

© This Drawing & Design is the copyright of TM Architecture Ltd and should not be reproduced without written consent.

Contractors are to check all levels & dimensions on site prior to site works commencing & report discrepancies to the Designers.

DO NOT SCALE FROM THIS DRAWING

PLANNING

0m 1m 2m 3m 4m 5m

Scale Bar 1:50 @ A1

Roofing tiles to match existing.

Through coloured silicone render following removal of stone cladding.

First Floor Level
2610

Ground Floor Level
0

Proposed Front Elevation

Scale 1 : 50

First Floor Level
2610

Ground Floor Level
0

Proposed Rear Elevation


Scale 1 : 50

First Floor Level
2610

Ground Floor Level
0


Proposed Side Elevation

Scale 1 : 50

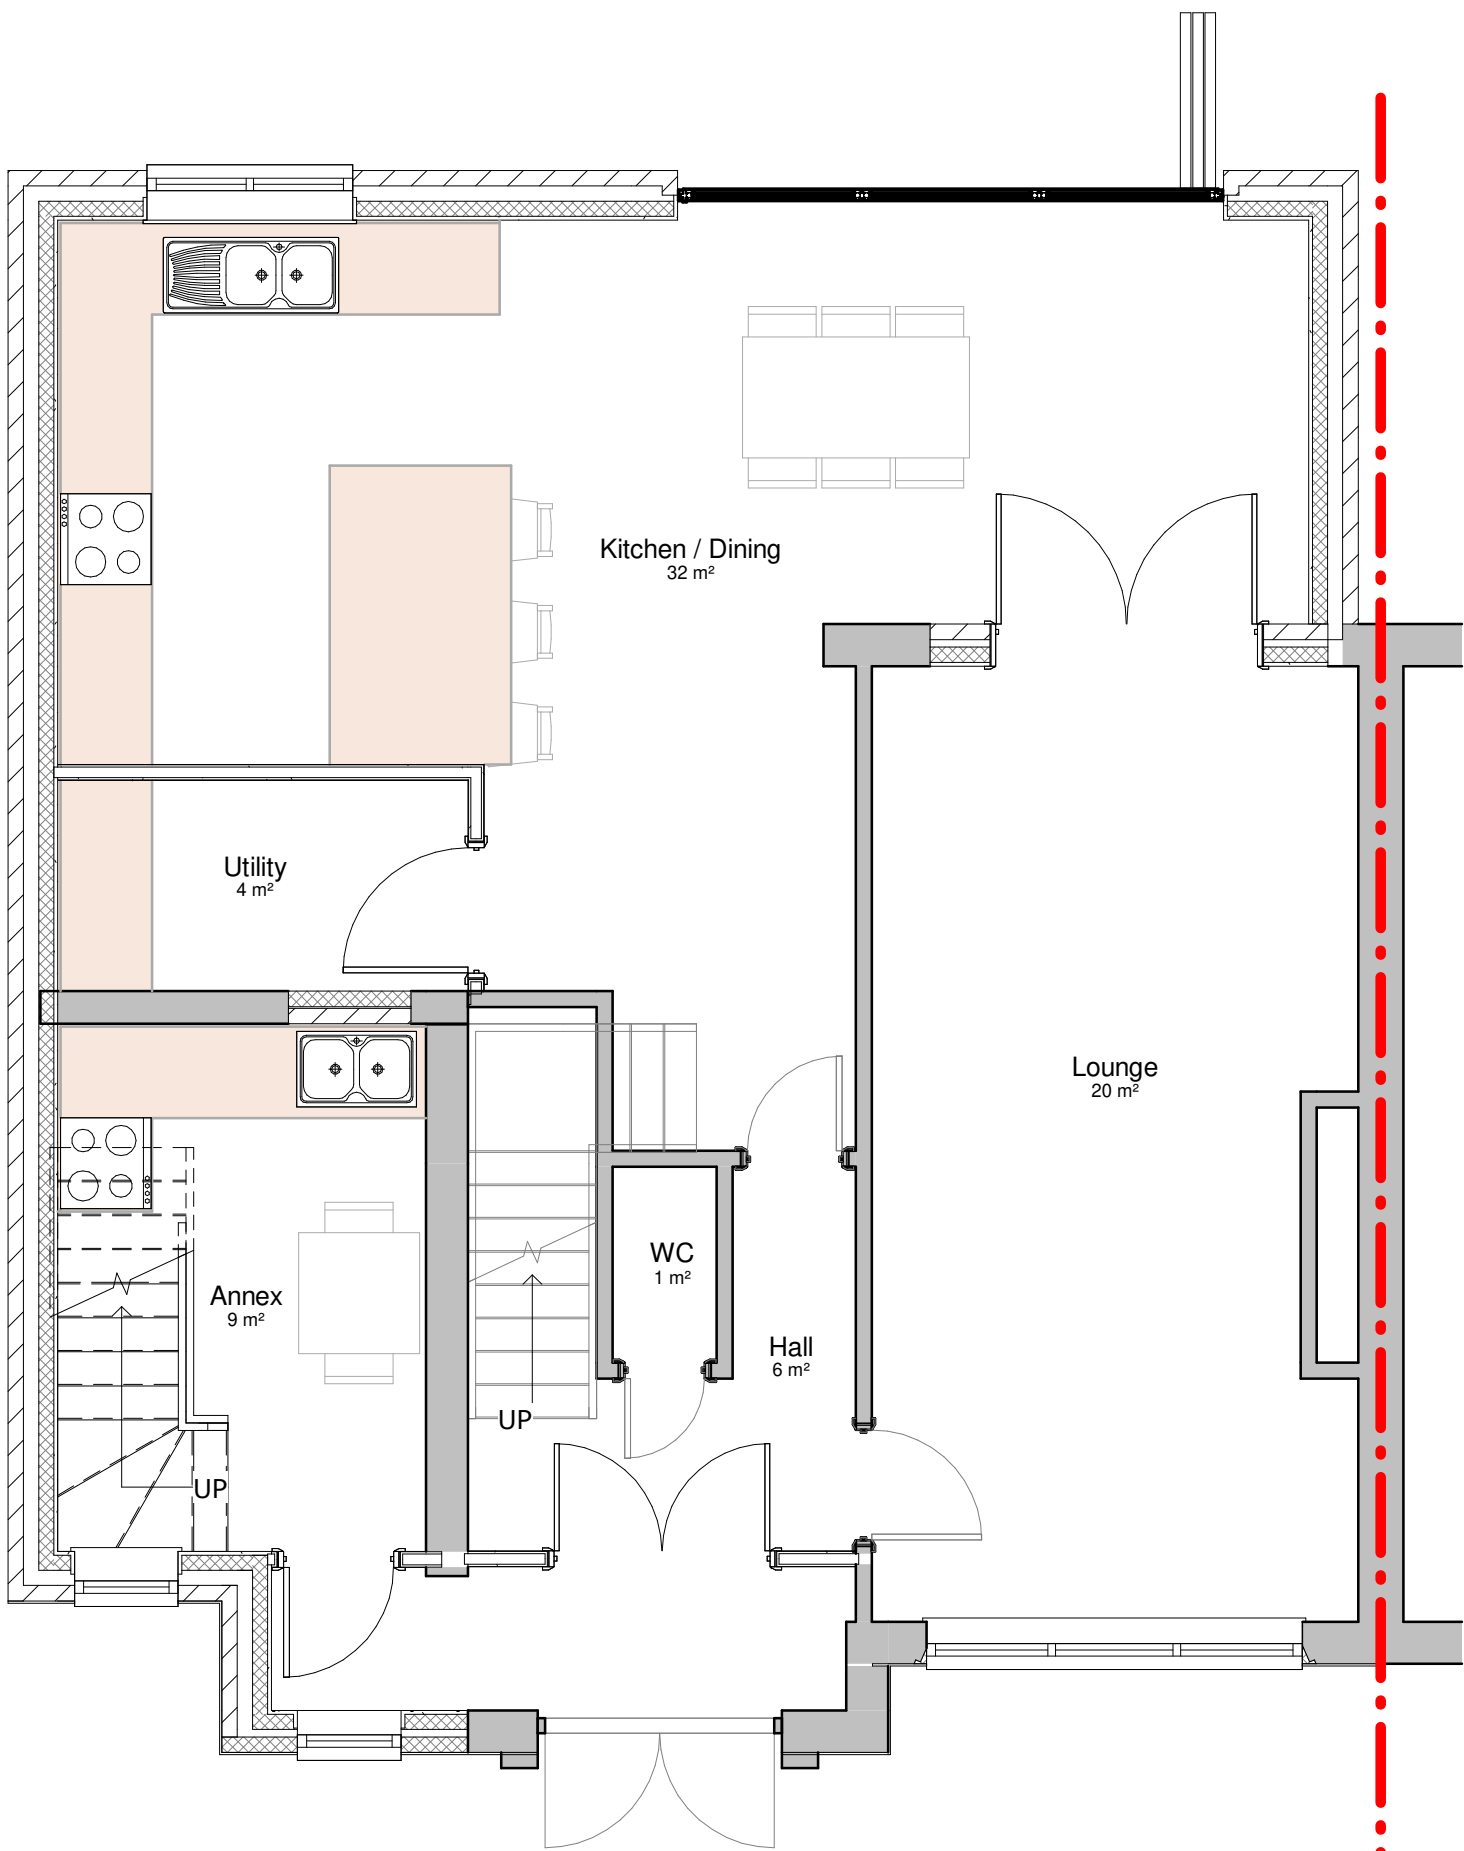

Proposed Ground Floor Plan

Scale 1 : 50

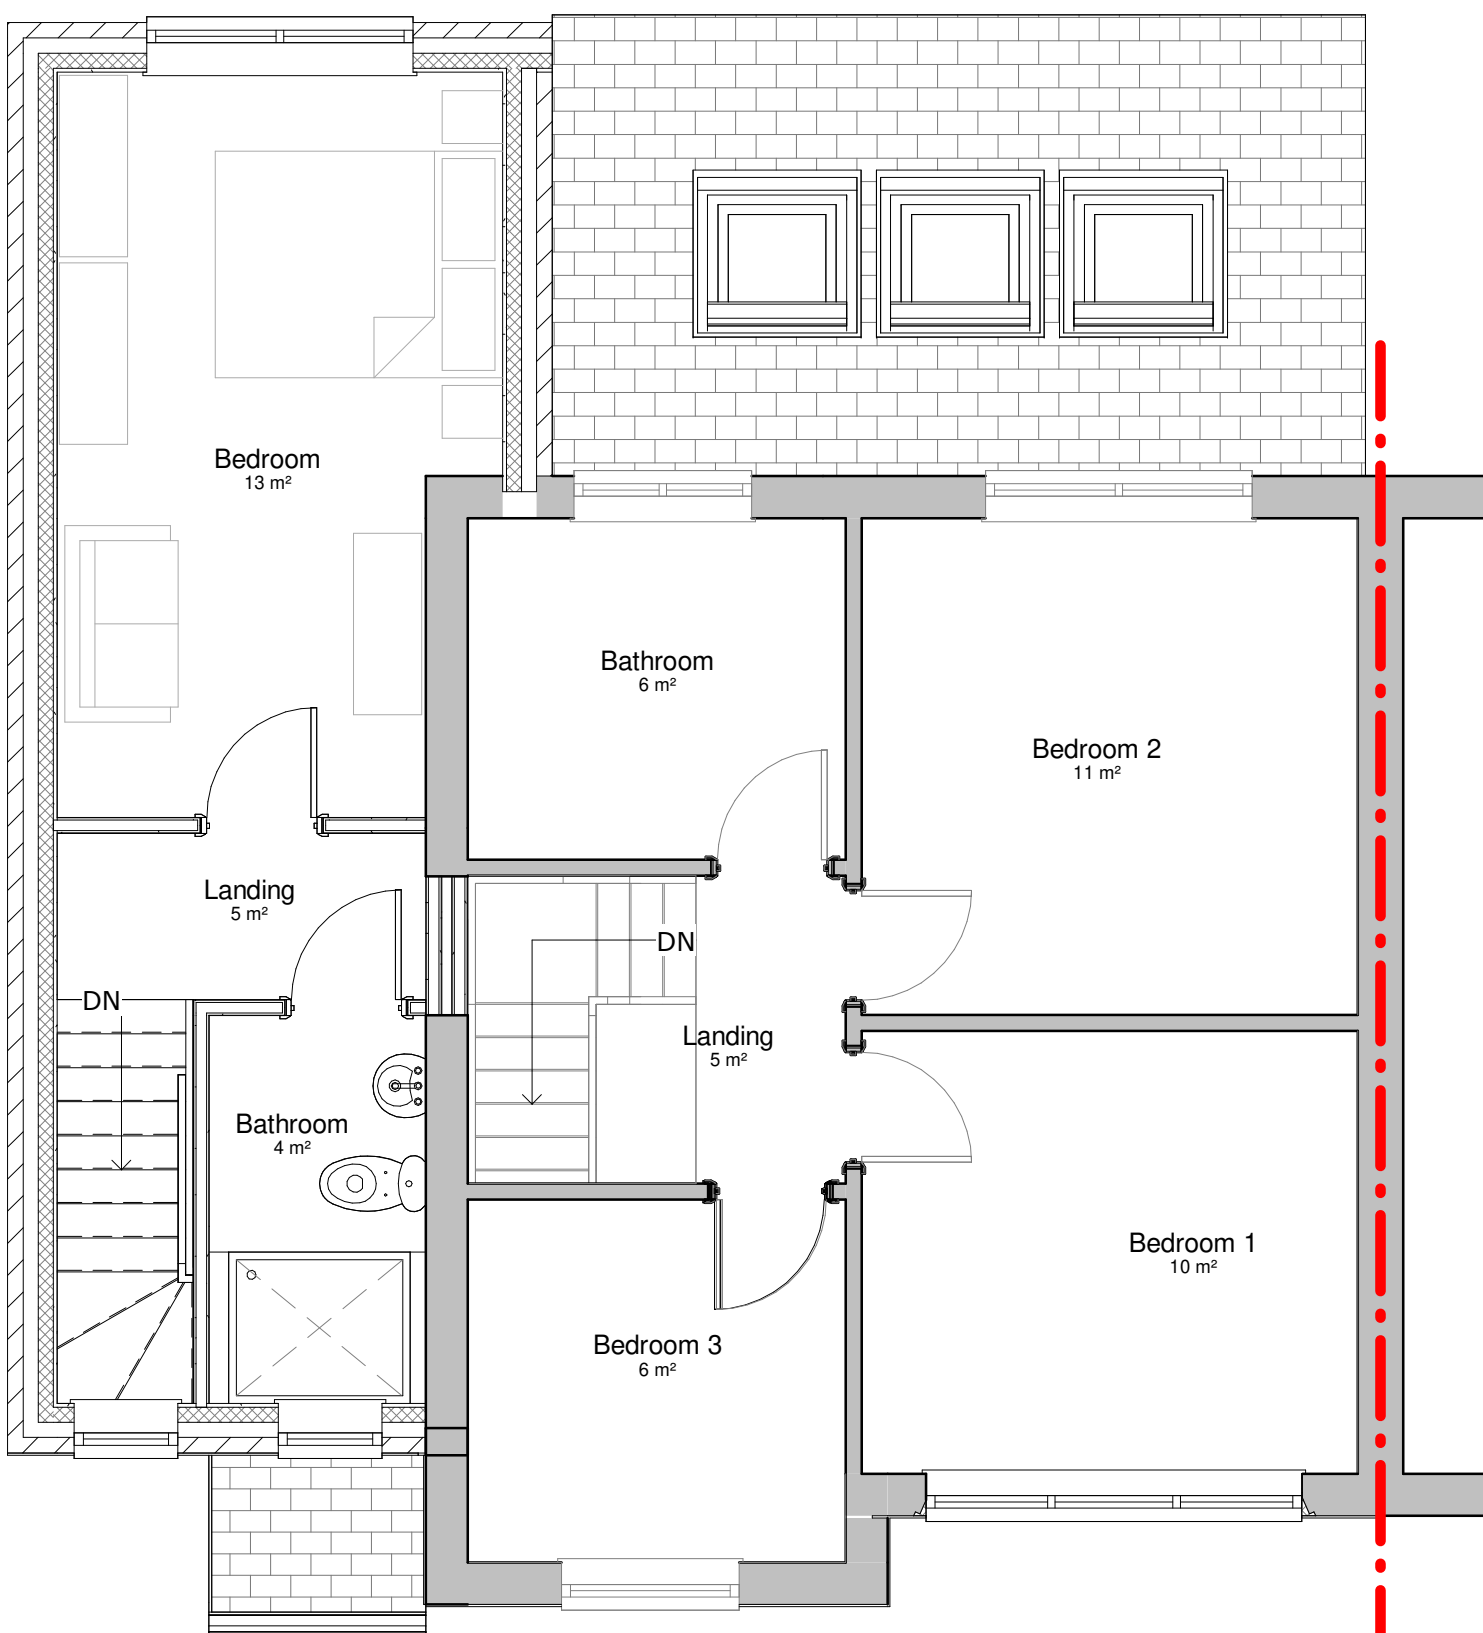

Proposed First Floor Plan

Scale 1 : 50

A	Layout amendments following LPA comments.	TM	22.07.24
Rev	Description	by	Chk by Date
Project:	Residential Extension Warwick Road, Middleton		
Title:	Proposed Plan & Elevations		
Client:	Mr G Smith		
Drawn By:	TM	Checked By:	TM on May 2024
Original Size:	A1	Project Number:	TMA-1146
Drawing Number:	B1-ZZ-DR-A-2000	REV	A