


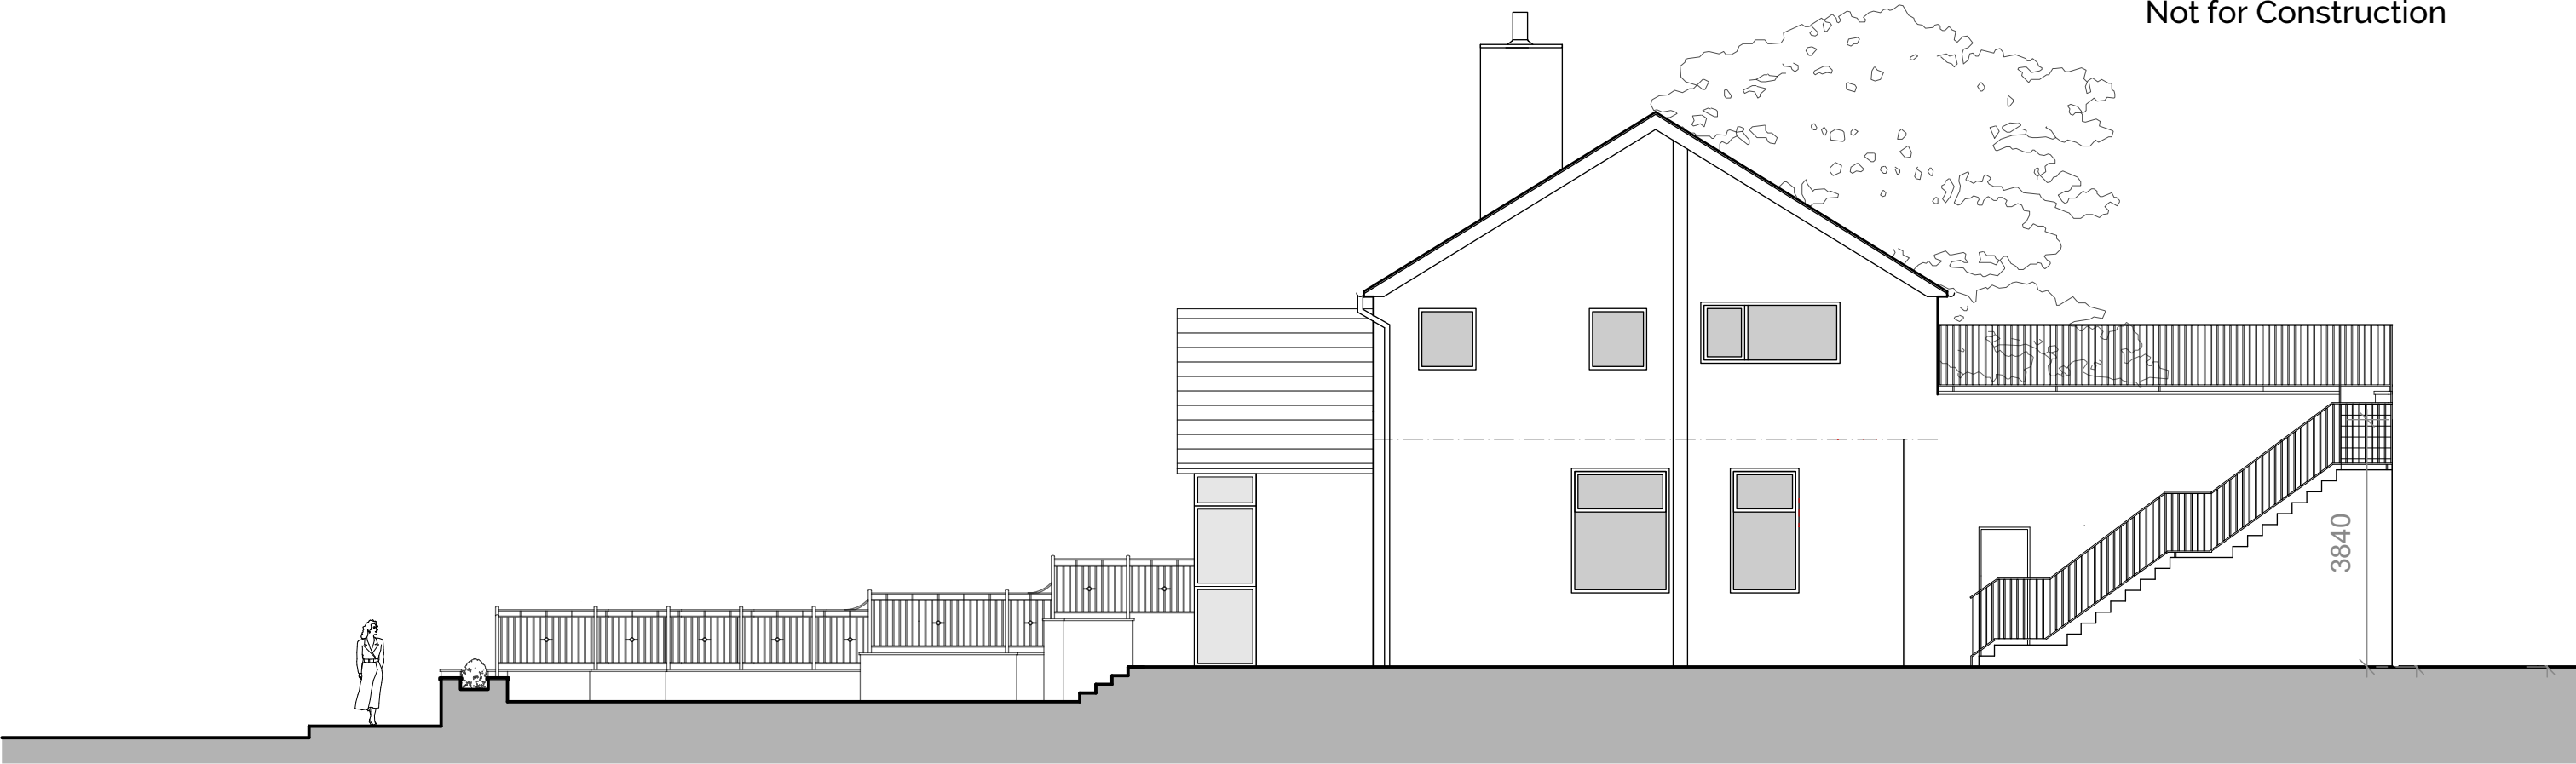

North East Elevation

|          |                          |          |    |                          |
|----------|--------------------------|----------|----|--------------------------|
| Revision | A                        | 05/05/20 | CI | Canopy structure altered |
| Project  | Change of Use to Nursery |          |    |                          |
| Address  | 520 Bury Road, Rochdale  |          |    |                          |
| Client   | Mr E.Smethurst           |          |    |                          |
| Drawing  | Proposed Elevations      |          |    |                          |

storaharchitecture

Chartered Architects  
RIBA Chartered Practice

|                            |  |                 |  |              |  |
|----------------------------|--|-----------------|--|--------------|--|
| www.storah.com             |  | mail@storah.com |  | 01706 813214 |  |
| Scale                      |  | Sheet Size      |  | Drawn        |  |
| 1:100                      |  | ISO A3          |  | LA           |  |
| Drawing Number             |  |                 |  | Revision     |  |
| 19-081 - 222               |  |                 |  | A            |  |
| © Storah Architecture Ltd. |  |                 |  |              |  |

