

**IMPORTANT**

- © This drawing is copyright and remains the property of this practice
- All dimensions to be checked on site
- Positions of existing services to be confirmed prior to proceeding

**REVISION STATUS**


S Information issued for feasibility or scheme design  
T Information issued for tender purposes only  
C Information issued for Construction  
NB: Only those drawings containing a C revision to be used for construction

**NOTES**



NORTH WEST ELEVATION


SCALE 1:100

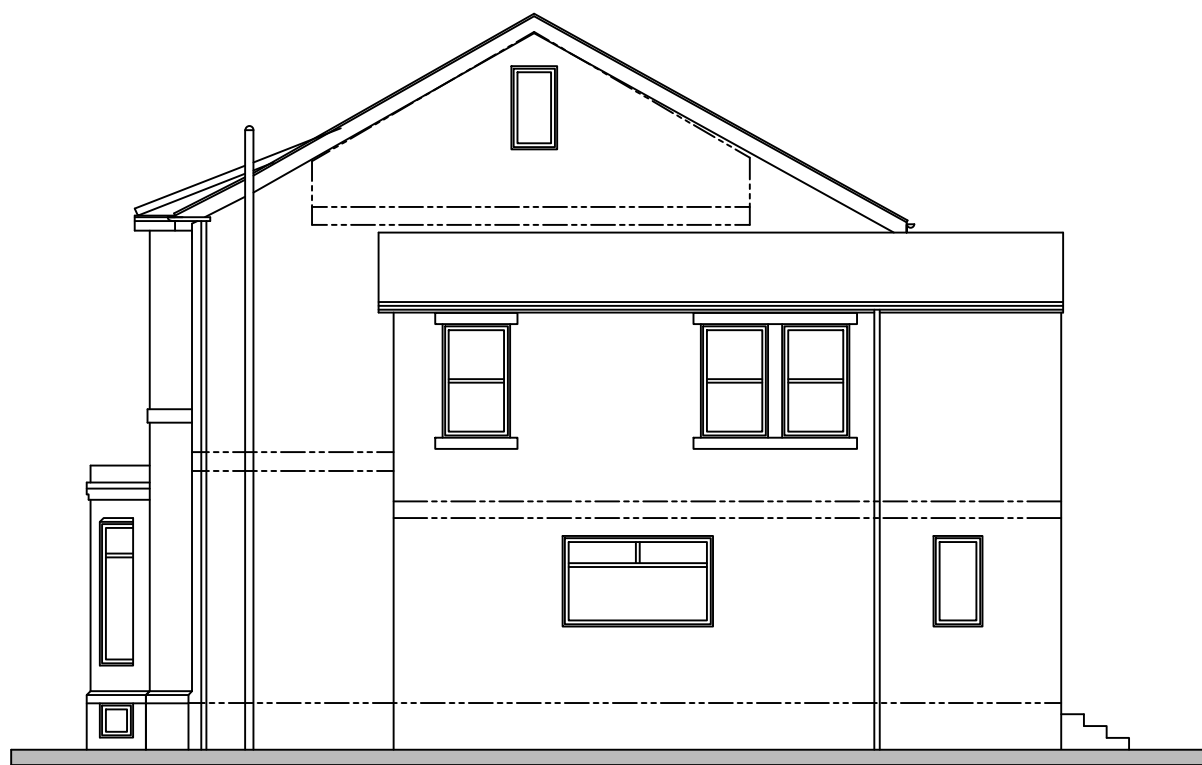


SOUTH WEST ELEVATION




SOUTH EAST ELEVATION

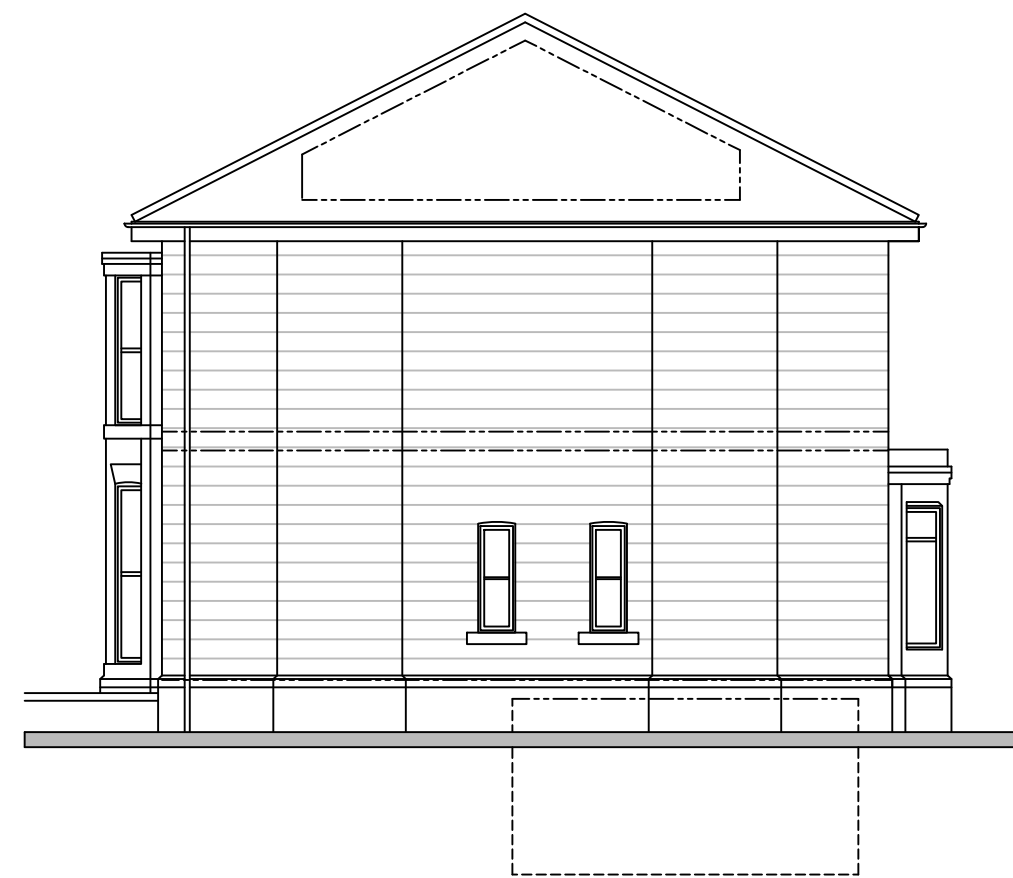


NORTH EAST ELEVATION

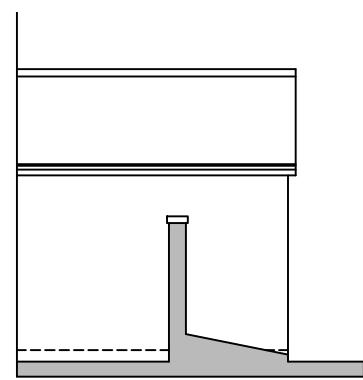


SOUTH EAST ANNEXE

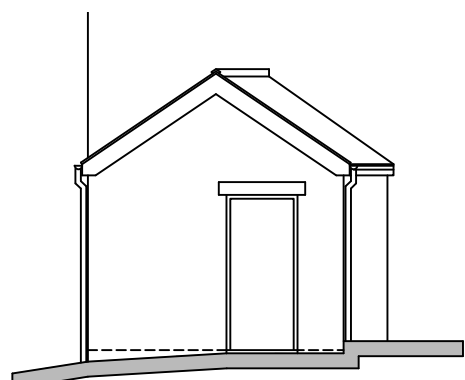

NORTH EAST

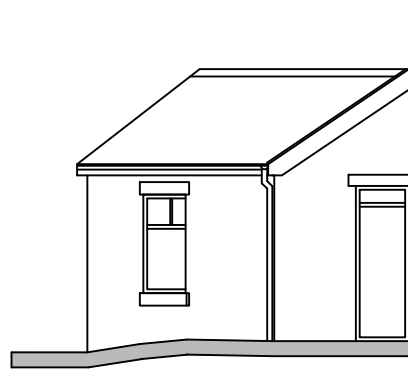

SOUTH WEST



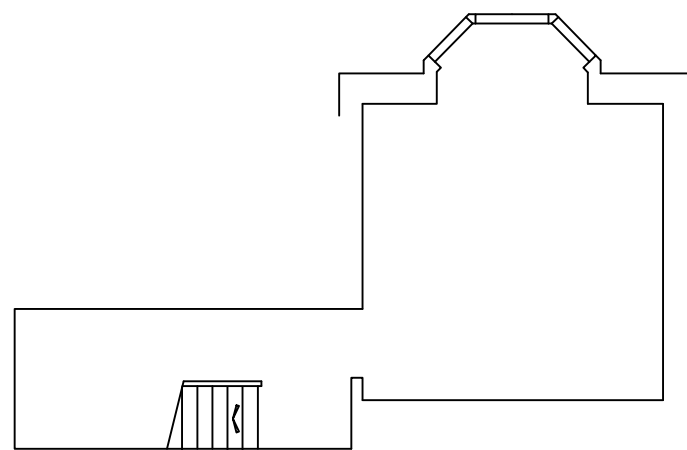


BASEMENT






LOCATION PLAN

SCALE 1:1250

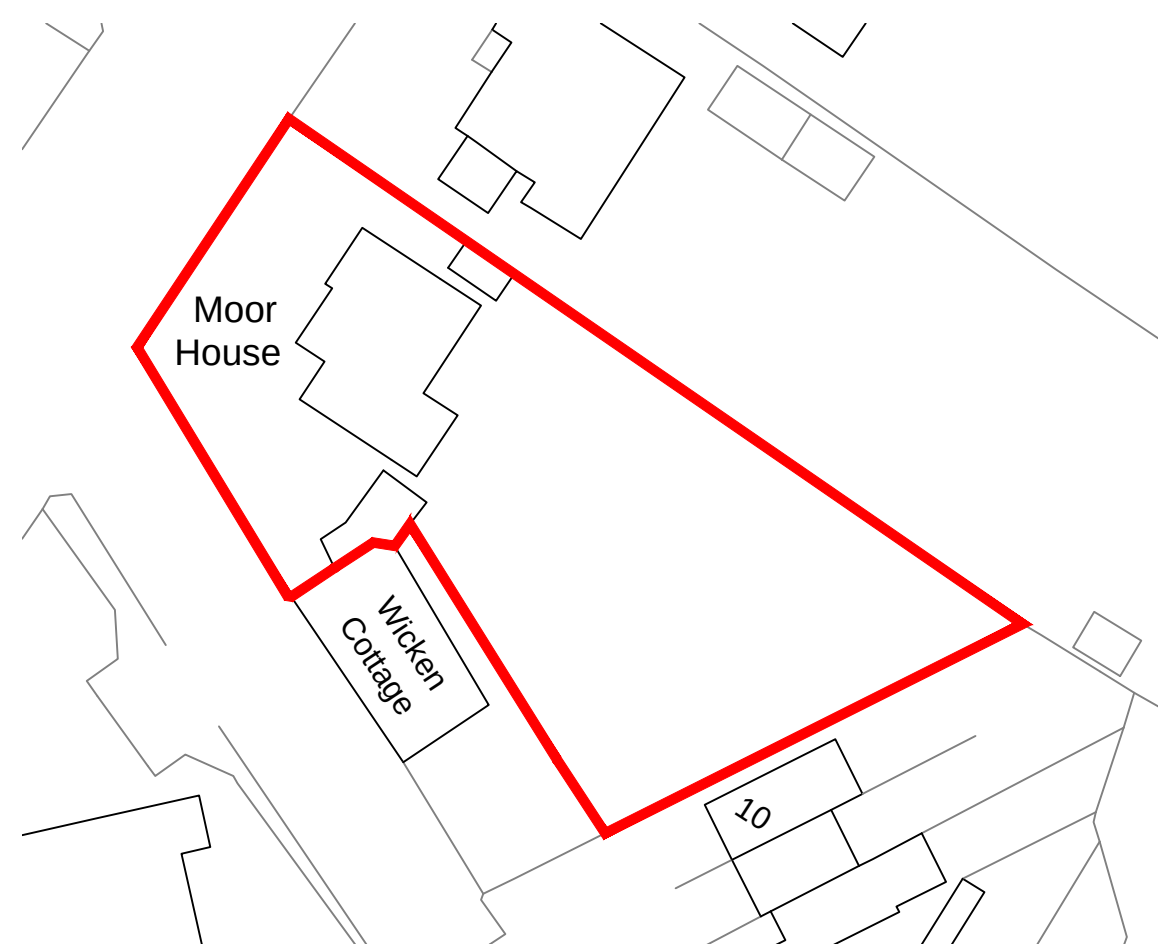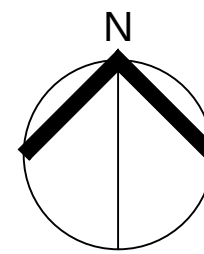 


SITE PLAN

SCALE 1:500

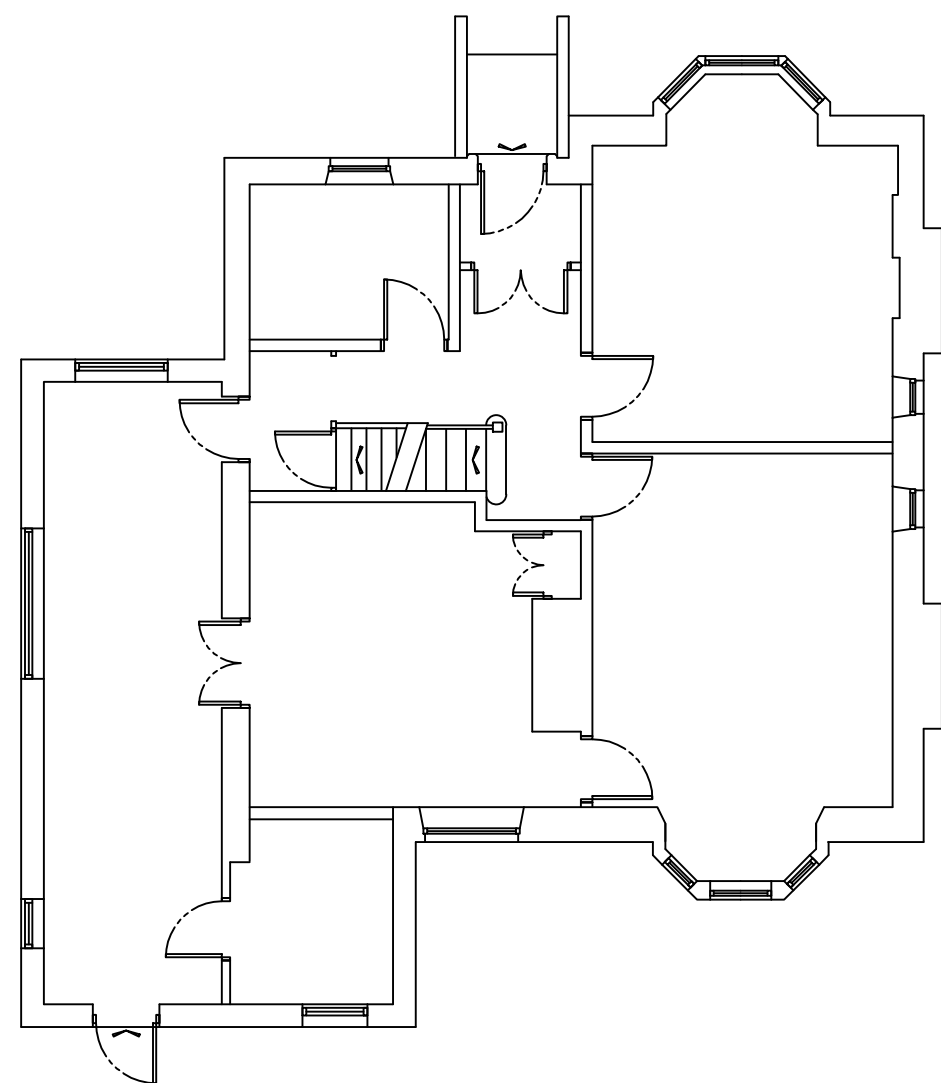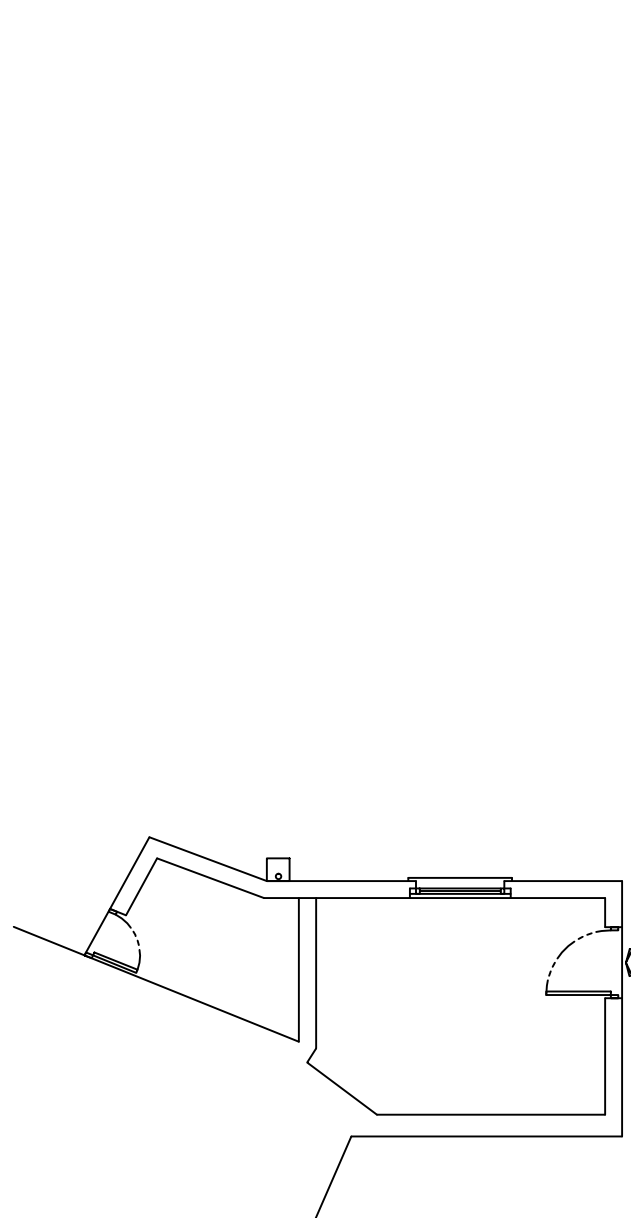 


GROUND FLOOR PLAN

SCALE 1:100

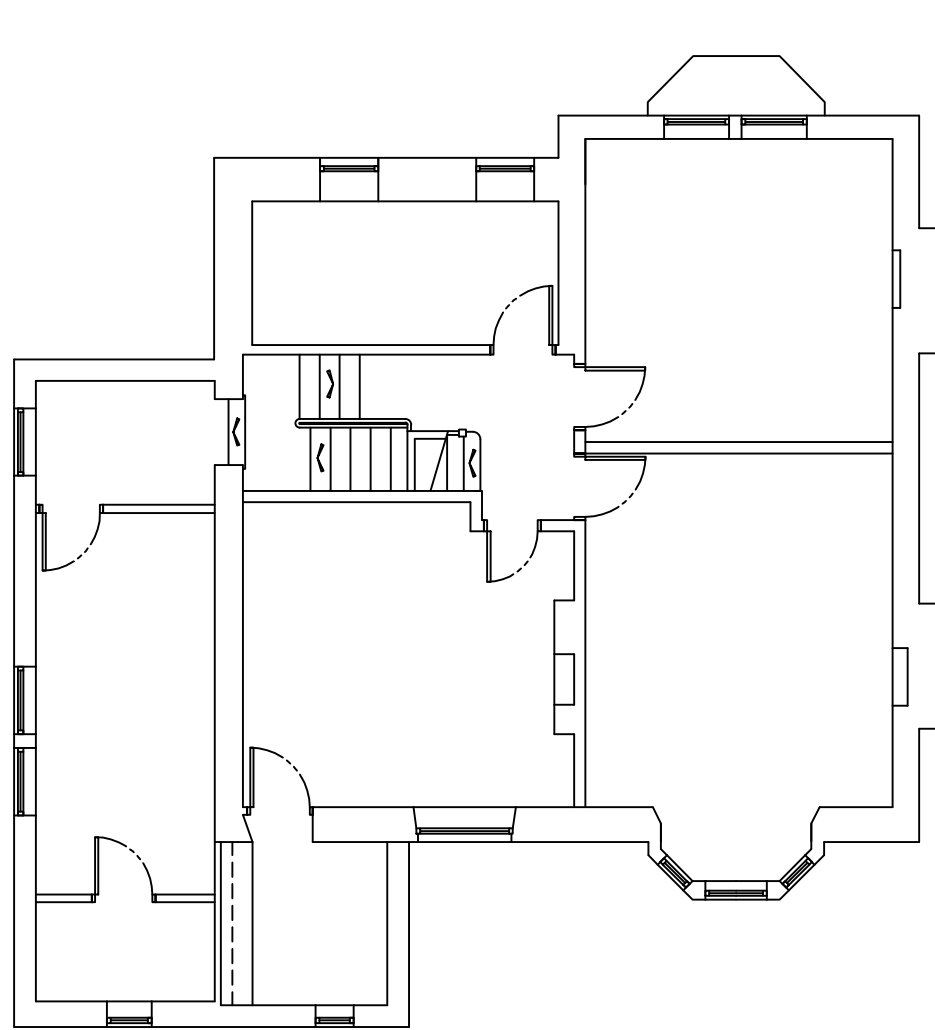

FIRST FLOOR PLAN

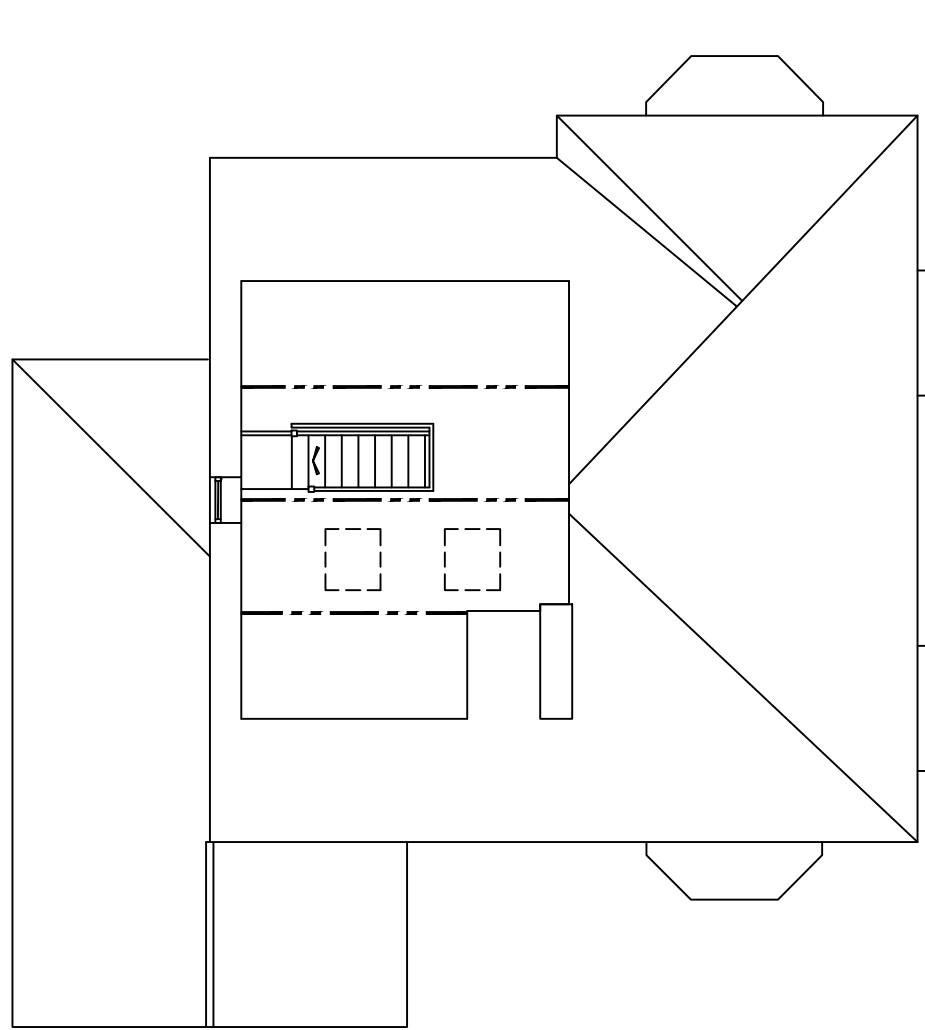

SECOND FLOOR PLAN

P1 12.02.25 Site Plan shown

REVISION DATE DESCRIPTION



CLIENT  
Mr & Mrs Abdullahi

PROJECT  
225, 'Moor House' Manchester Road,  
Heywood, Manchester. OL10 2NN

DRAWING TITLE  
Floor Plan & Elevations  
as EXISTING

SCALE DATE DRAWN CHECKED  
Shown@A1 Nov'24 DT

DRG NO. REVISION  
11462-01 P1