

EXISTING LOCATION PLAN

Produced on 04 April 2023 from the Ordnance Survey National Geographic Database and incorporating surveyed revision available at this date.
This map shows the area bounded by 387743 405947 387845 405947 387943 405947 387845 406047 387743 406047 387743 405947
Crown copyright and database right 2023 OS, 10004135. Supplier to copyright trading as UKHomeMaps.com or licensed Ordnance Survey partner (OS 10004135).
Data licence expires 04 April 2024. Unique plan reference: V1C/P93222/122161

PROPOSED LOCATION PLAN

Produced on 04 April 2023 from the Ordnance Survey National Geographic Database and incorporating surveyed revision available at this date.
This map shows the area bounded by 387743 405947 387845 405947 387943 405947 387845 406047 387743 406047 387743 405947
Crown copyright and database right 2023 OS, 10004135. Supplier to copyright trading as UKHomeMaps.com or licensed Ordnance Survey partner (OS 10004135).
Data licence expires 04 April 2024. Unique plan reference: V1C/P93222/122161

scale in metres 1:1250

sun path

NOTES :
Report any discrepancies or omissions between the 'Designer' and any consultants drawings to the designer immediately.

Do not scale from Drawings. All dimensions to be checked by contractor on site prior to commencing any work. IF IN DOUBT ASK.

Levels and dimensions of existing structure/site may be from various sources and may be inaccurate.

Unless stated otherwise this drawing is for design intent purposes only and should not be used for any other purpose. The drawing is indicative of designers visual requirements.

COPYRIGHT :
This document is the property of Arcitek Building Design Ltd and copyright is reserved by them. No unauthorised copying, in whole or part part or any form of reproduction is permitted. It must not be retained for reference and the contents may not be disclosed to any third party without the special written consent of Arcitek Building Design Ltd.

CDM :
This drawing represents design intent only and should not be used for construction purposes without written notification from Principle Designer

REVISIONS :
Recycle all previous versions of this drawing and check with designer that you have the latest revision.

EXISTING SITE PLAN

scale in metres 1:500

PROPOSED SITE PLAN

scale in metres 1:200

scale in metres 1:500

scale in metres 1:200

B	18.07.23	UPDATED AS REQUESTED	SR
A	04.04.23	FIRST ISSUE	SR
Rev	Date	Description	By

DESIGNED BY

ARCITEK
BUILDING VALUE


01553 886 121
info@arcitek.co.uk
www.arcitek.co.uk

Drawing Title
LOCATION AND SITE PLANS


Project Title
PROPOSED NEW DWELLING

Address
LAND ADJACENT TO 287 OLDHAM ROAD,
MIDDLETON, M24 2DW


Scale 1:1250/200 @ A1	Drawn By SR	Date 05.04.23
Drawing no. 17379-001	Revision B	

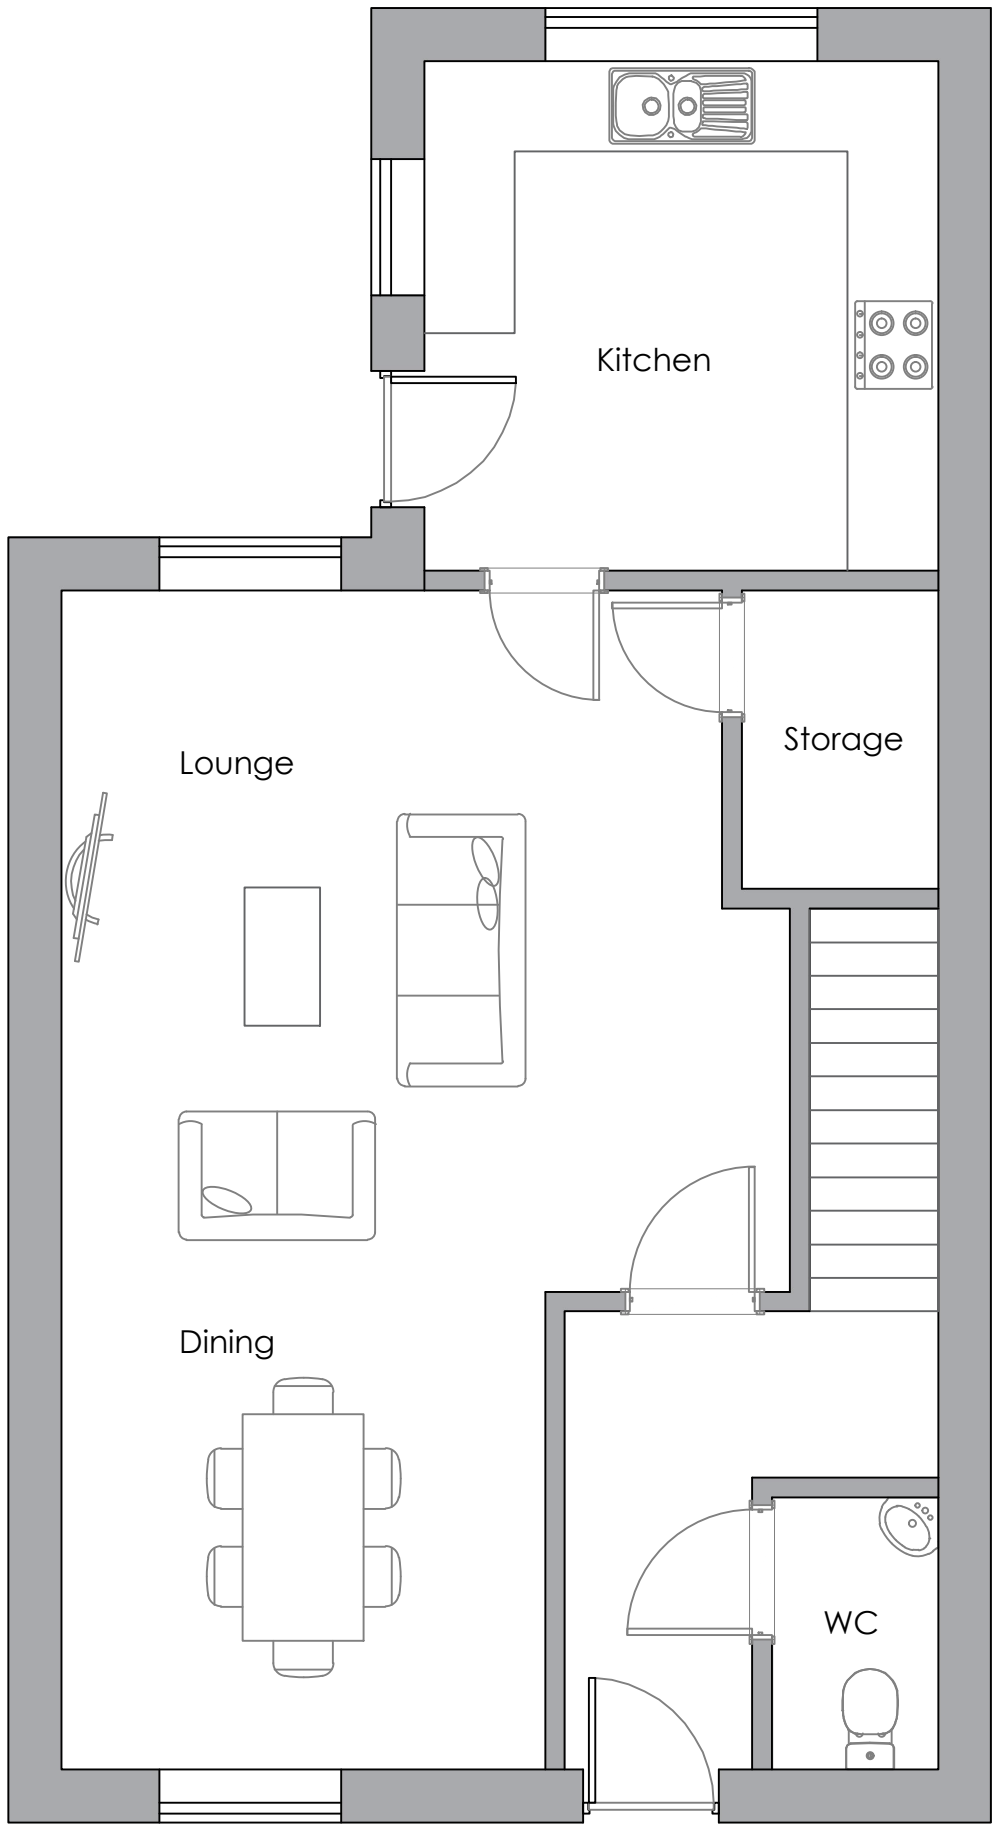



PROPOSED GROUND FLOOR PLAN

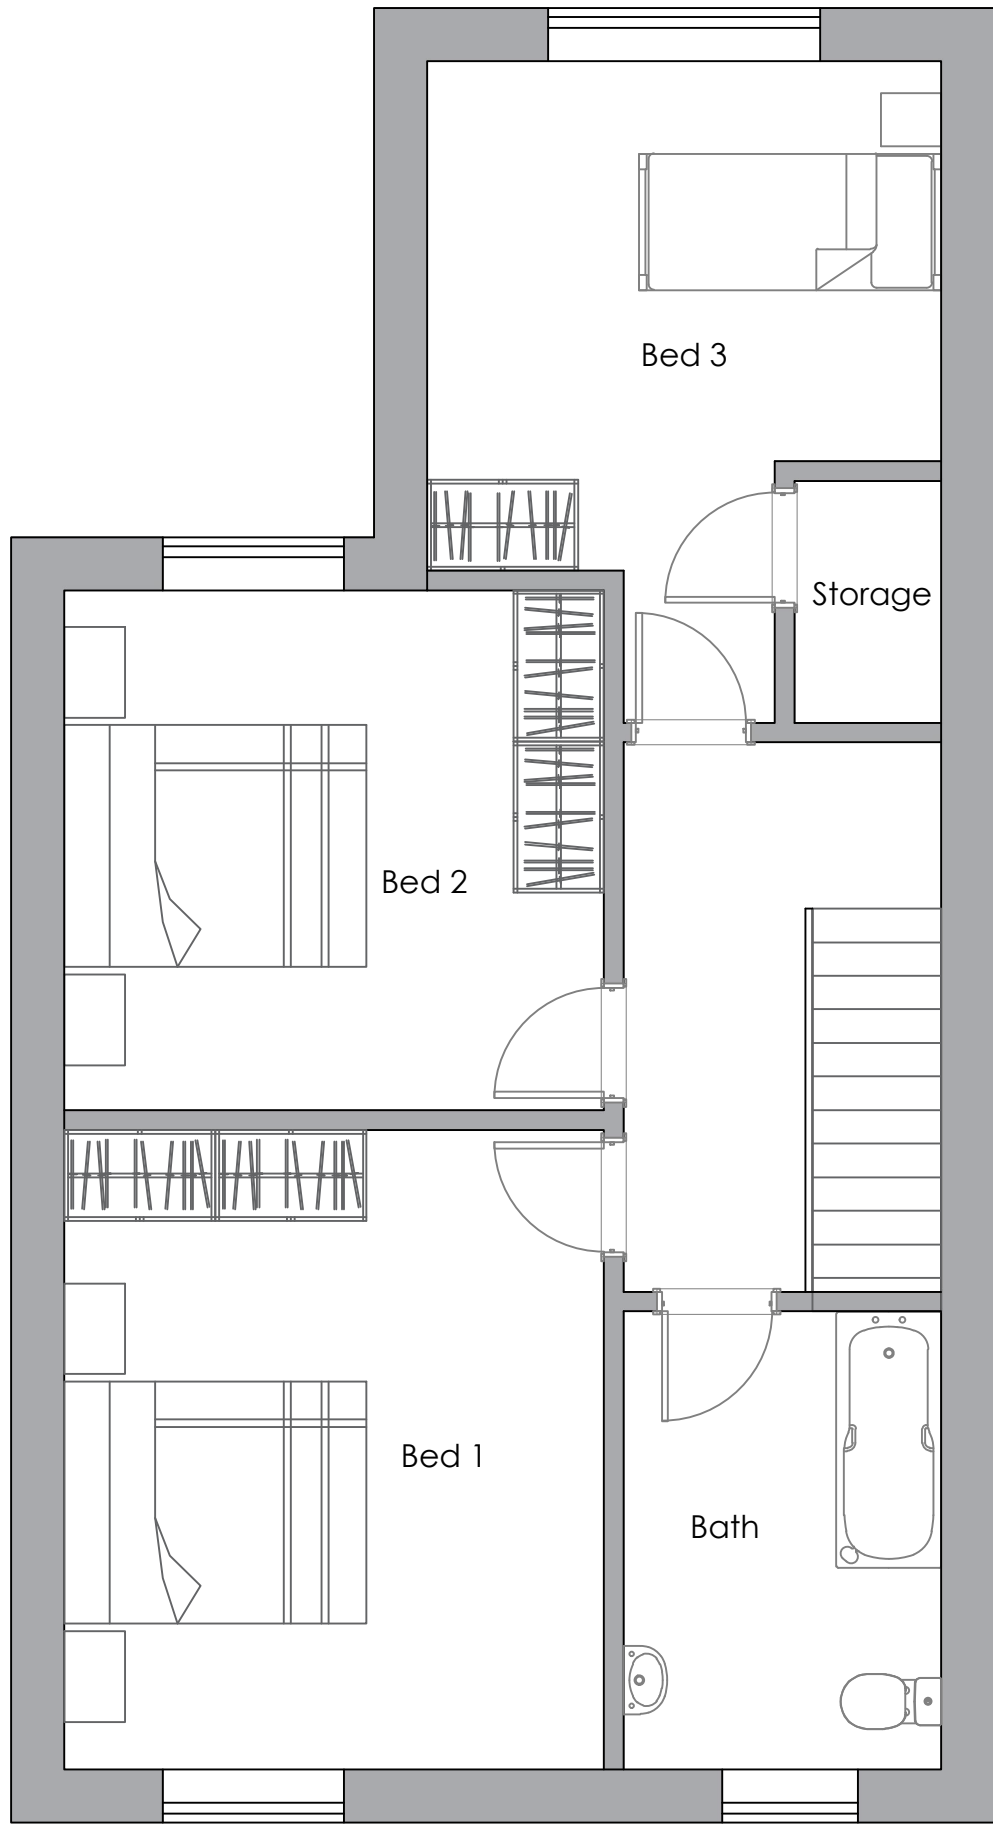

PROPOSED FIRST FLOOR PLAN

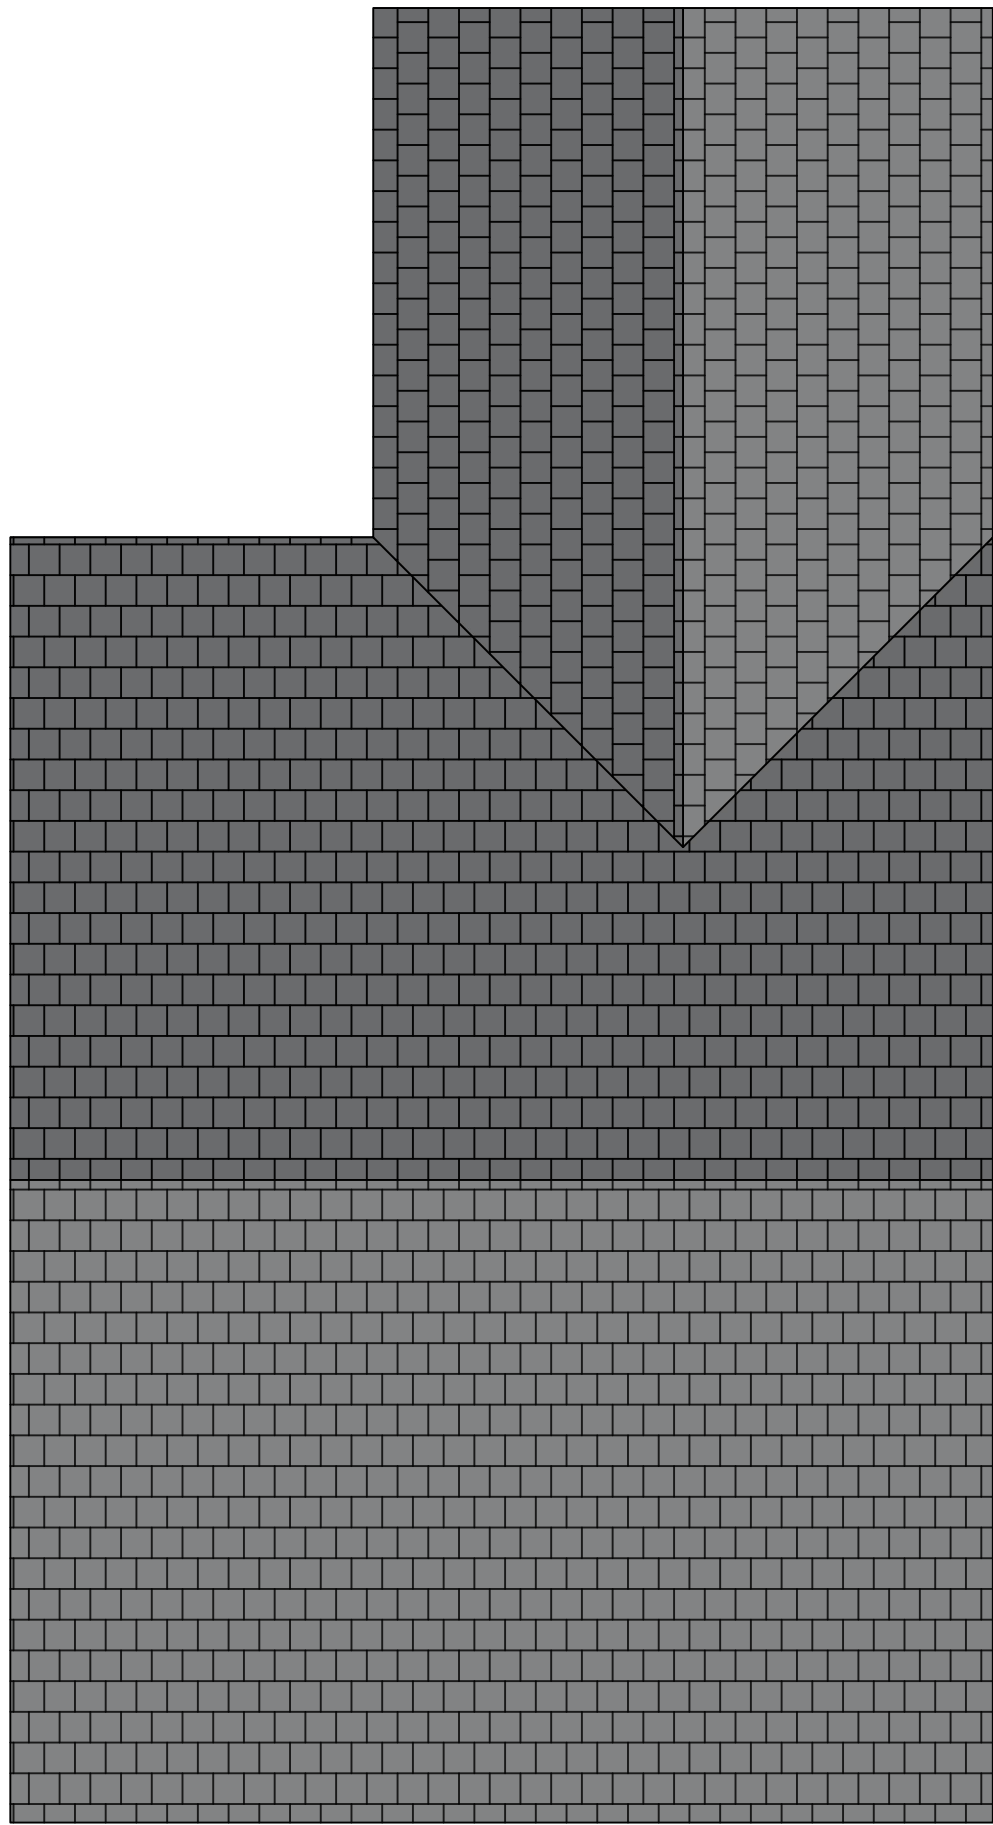

PROPOSED ROOF PLAN

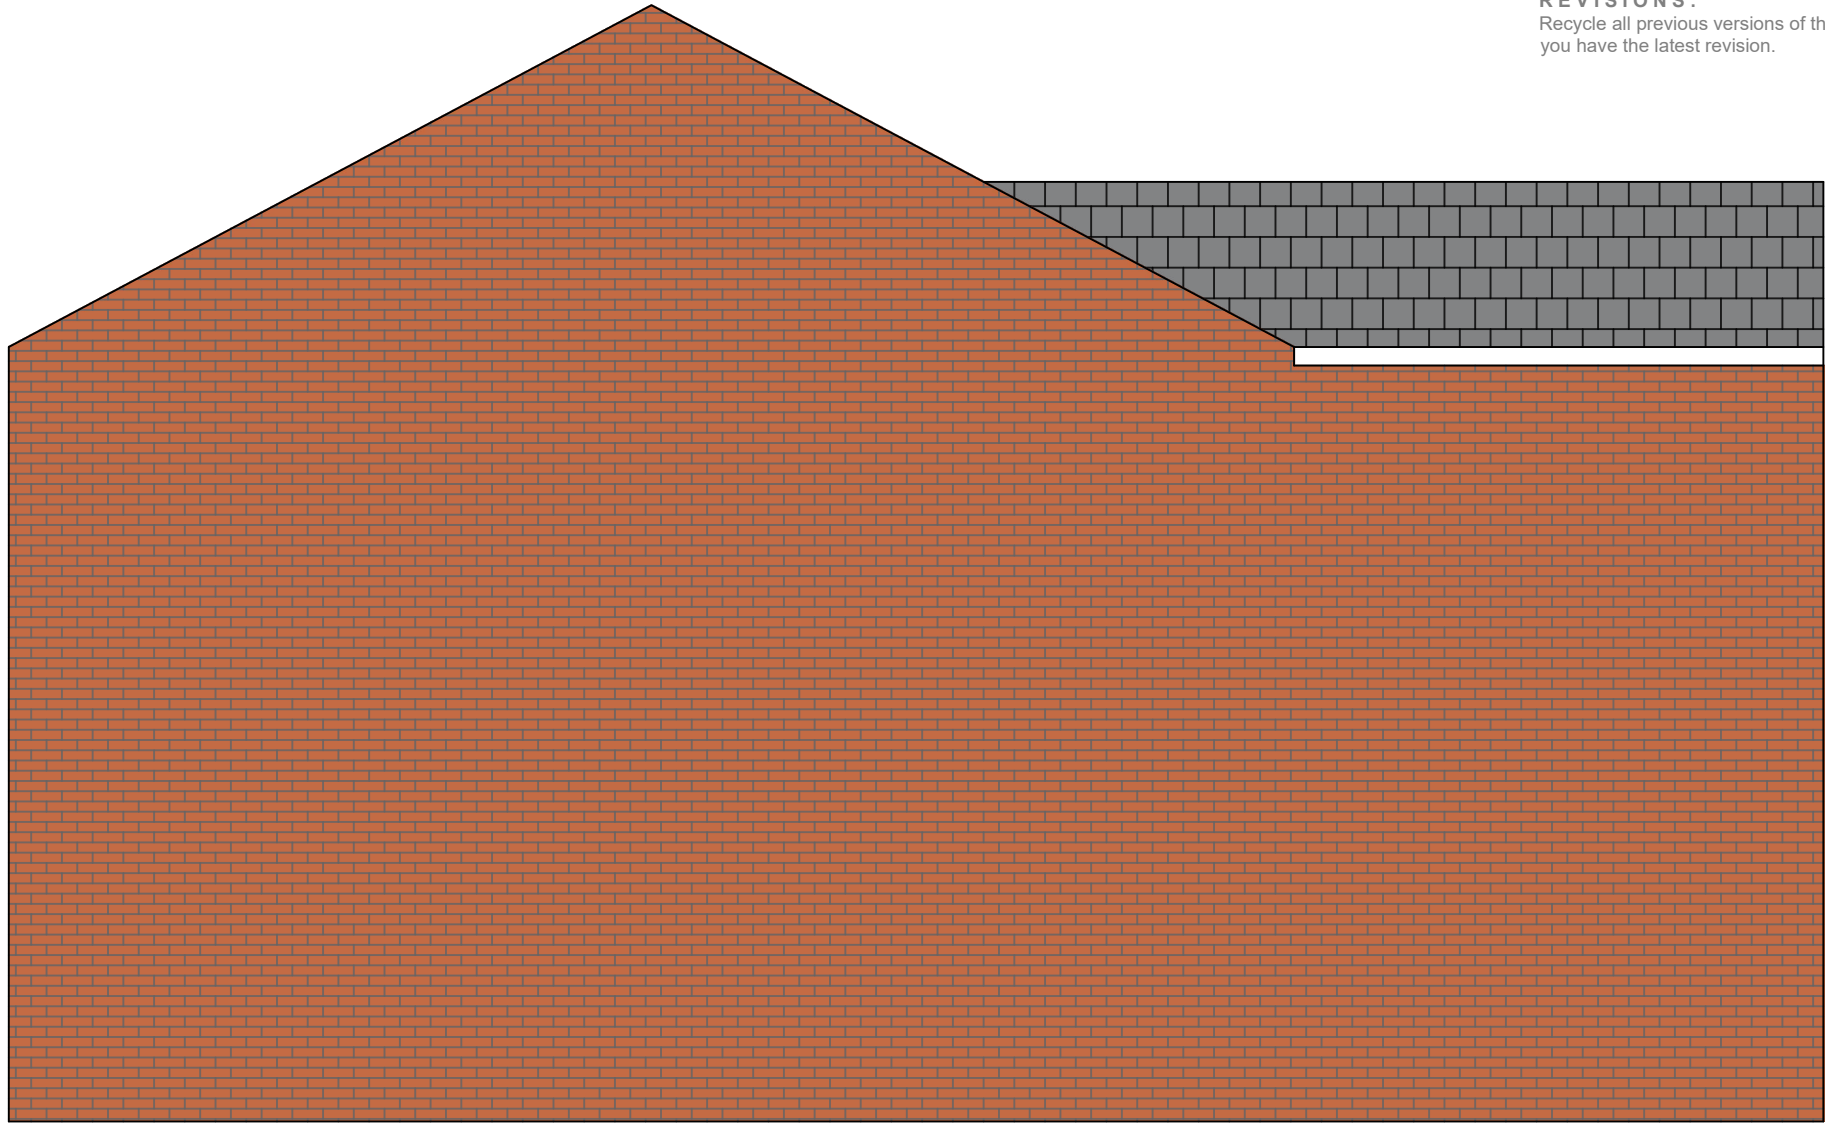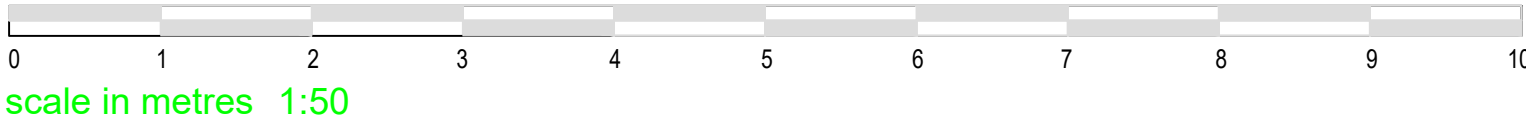

PROPOSED EAST ELEVATION

GIA:	
Ground floor	Area (Sqm)
Lobby	5.1
Lounge/Dining	31.53
WC	1.98
Storage	2.57
Kitchen	11.46
First floor	
Bedroom 1	15.02
Bedroom 2	12.2
Bedroom 3	11.67
Bathroom	6.36
Storage	1.55
Landing	5.35

Total Floor Area :
114 sqm including 4.2 sqm storage

Materials:
Walls - Red Brick
Roof - Slate effect tiles
Windows/Doors - UPVC/composite

Levels:
Site - Level to remain as existing
FFL to match adjacent properties in relation to ground level



PROPOSED NORTH ELEVATION




PROPOSED WEST ELEVATION




PROPOSED SOUTH ELEVATION

A	04.04.23	FIRST ISSUE	SR
Rev	Date	Description	By
DESIGNED BY			
		ARCITEK BUILDING VALUE	
01553 886 121 info@arcitek.co.uk www.arcitek.co.uk			
Drawing Title FLOOR PLANS AND ELEVATIONS			
Project Title PROPOSED NEW DWELLING			
Address LAND ADJACENT TO 287 OLDHAM ROAD, MIDDLETON, M24 2DW			
Scale 1:50 @ A1	Drawn By SR		Date 05.04.23
Drawing no. 17379-002		Revision A	

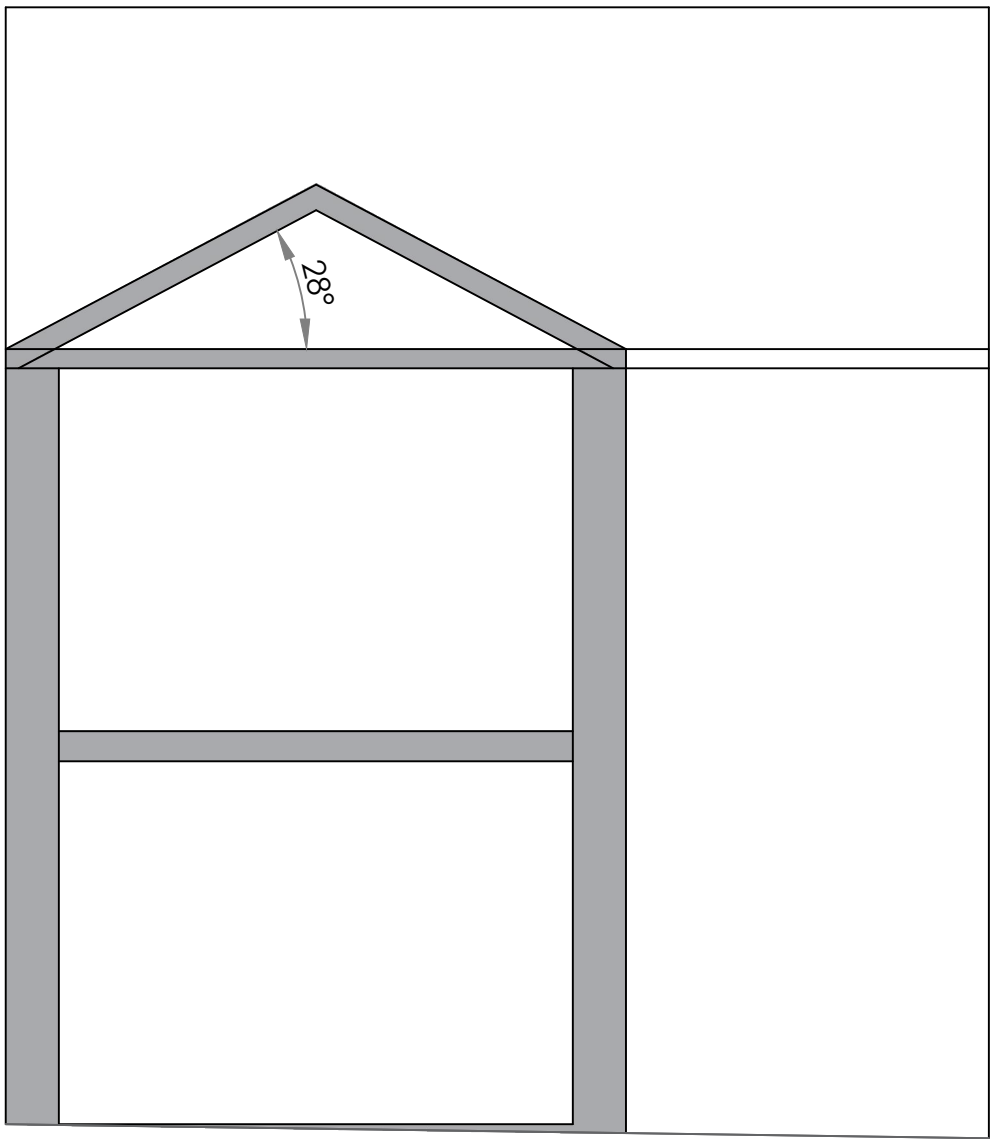


EAST - WEST SECTION

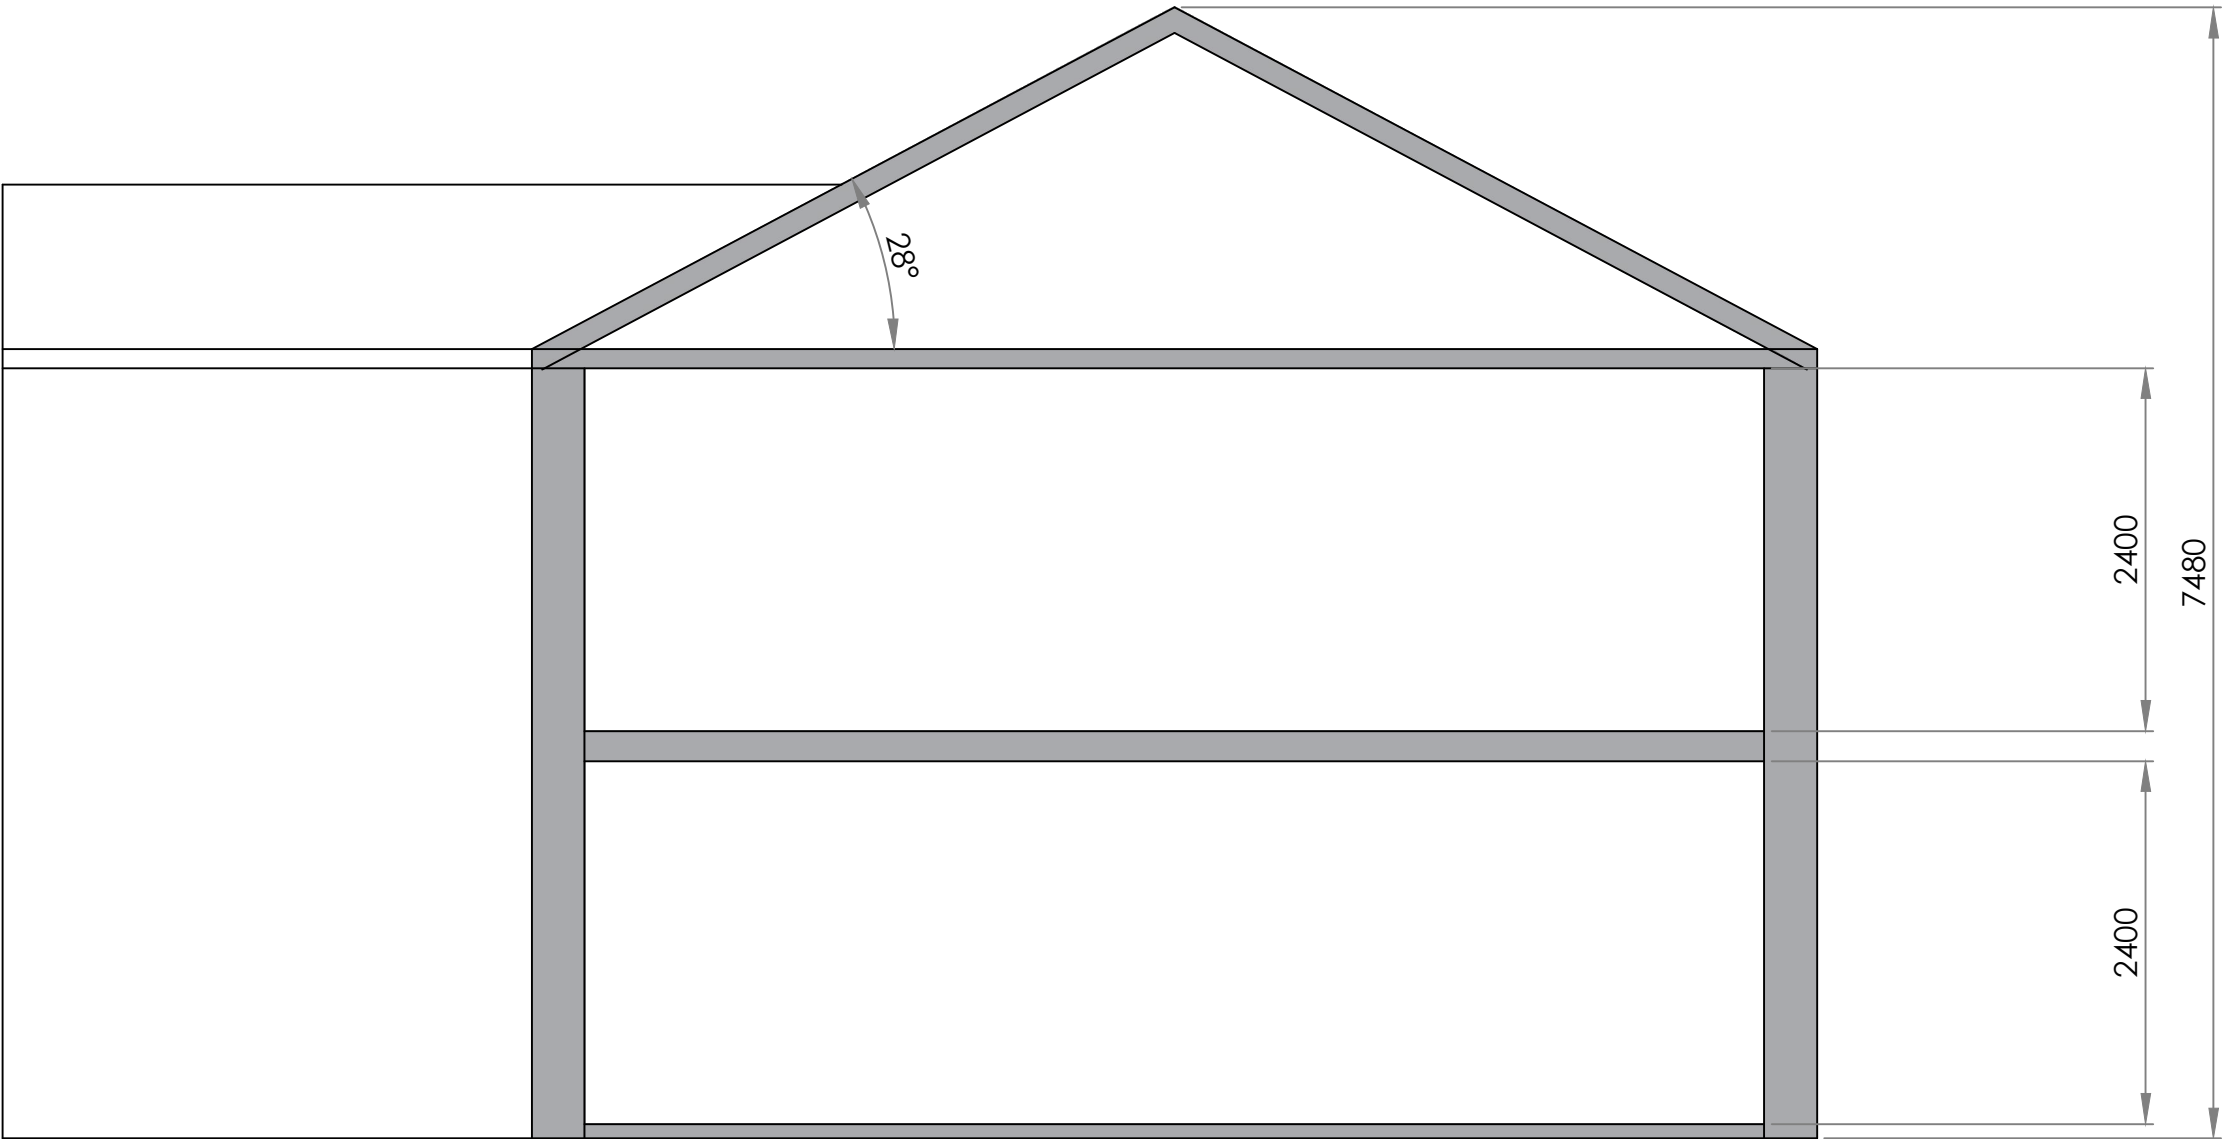

NORTH - SOUTH SECTION




PROPOSED

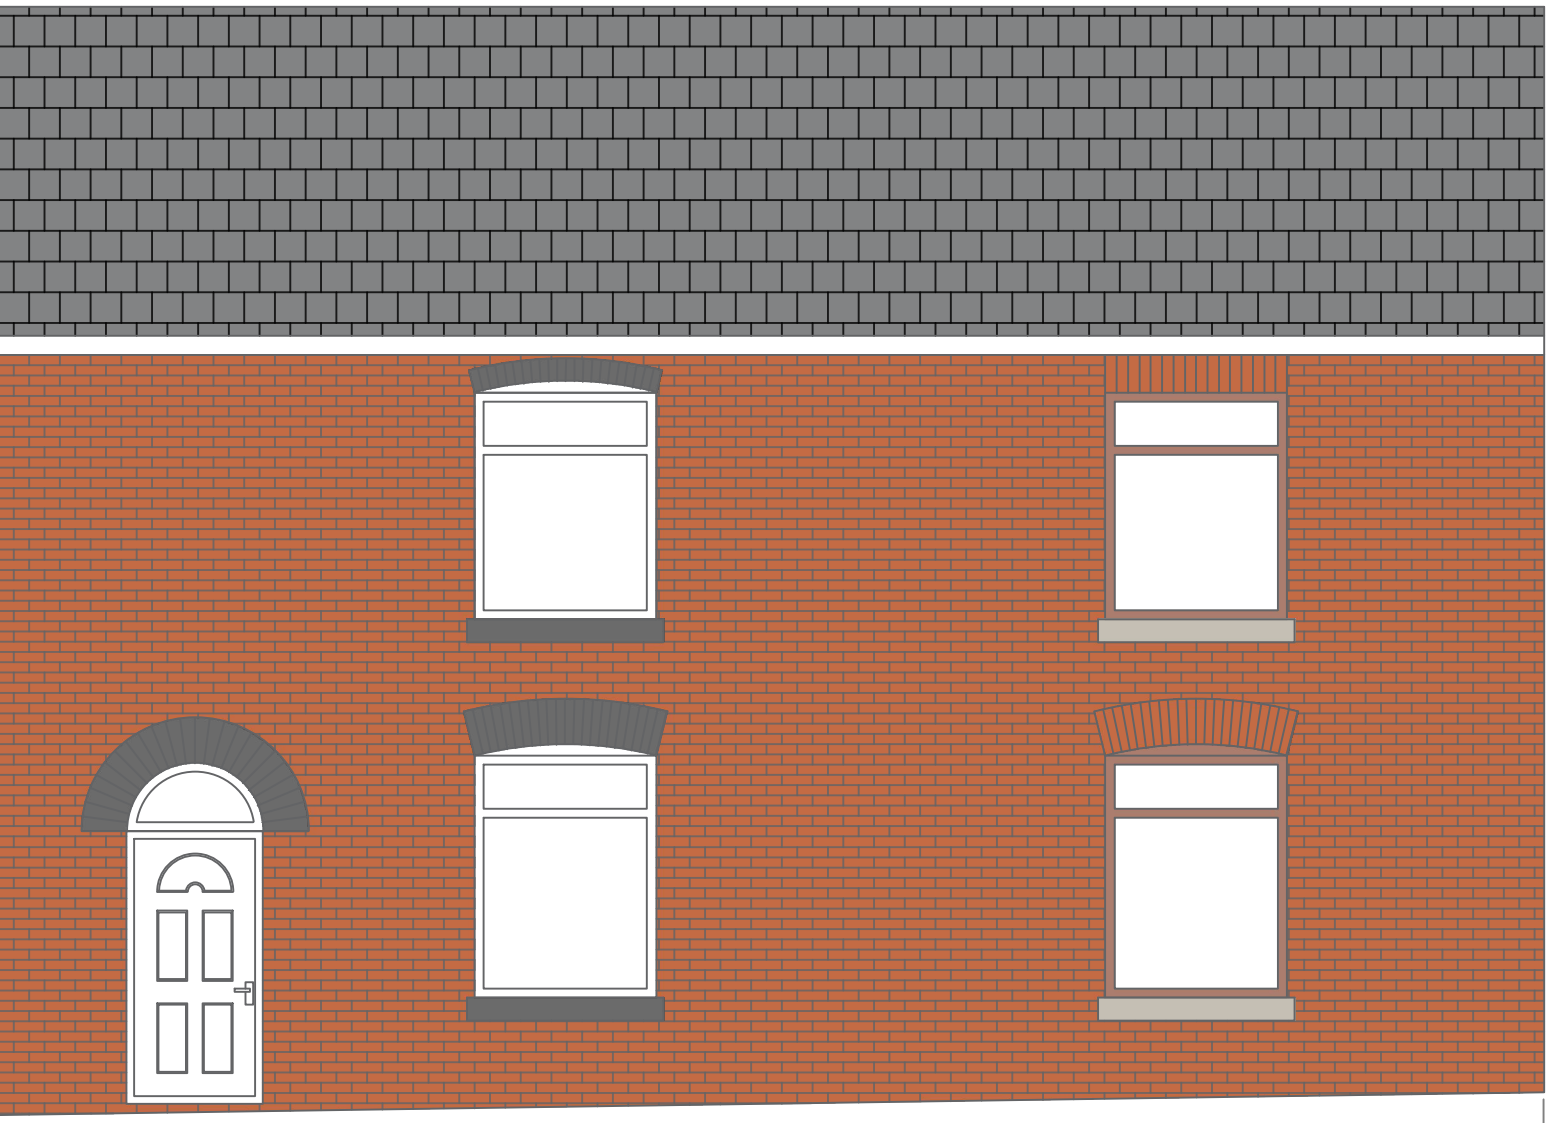


EXISTING


PROPOSED STREET SCENE

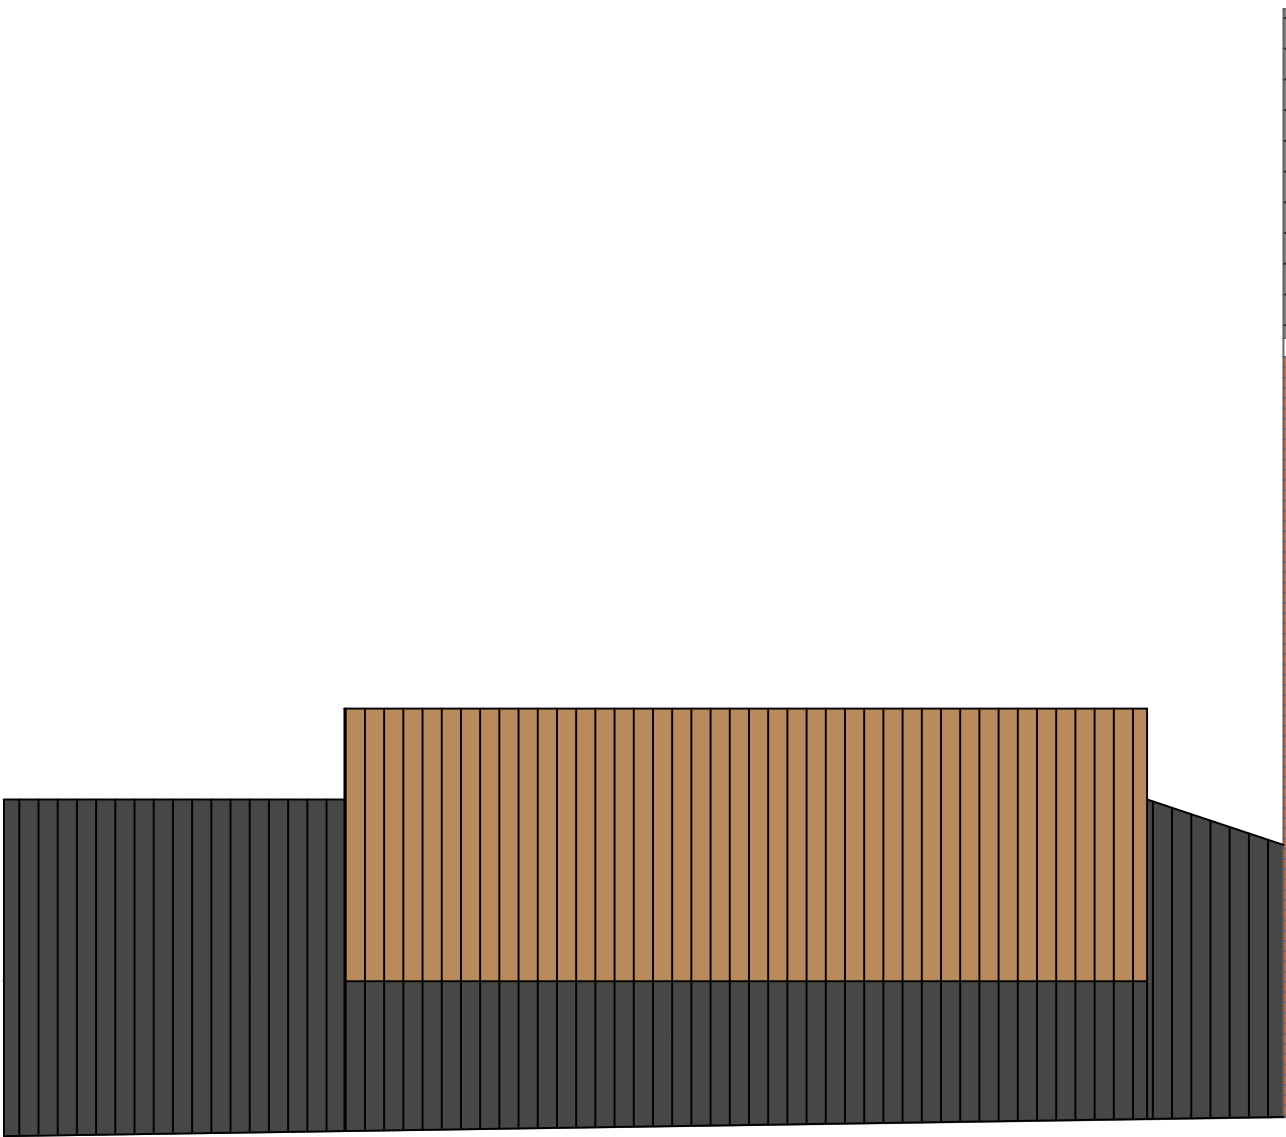

EXISTING STREET SCENE

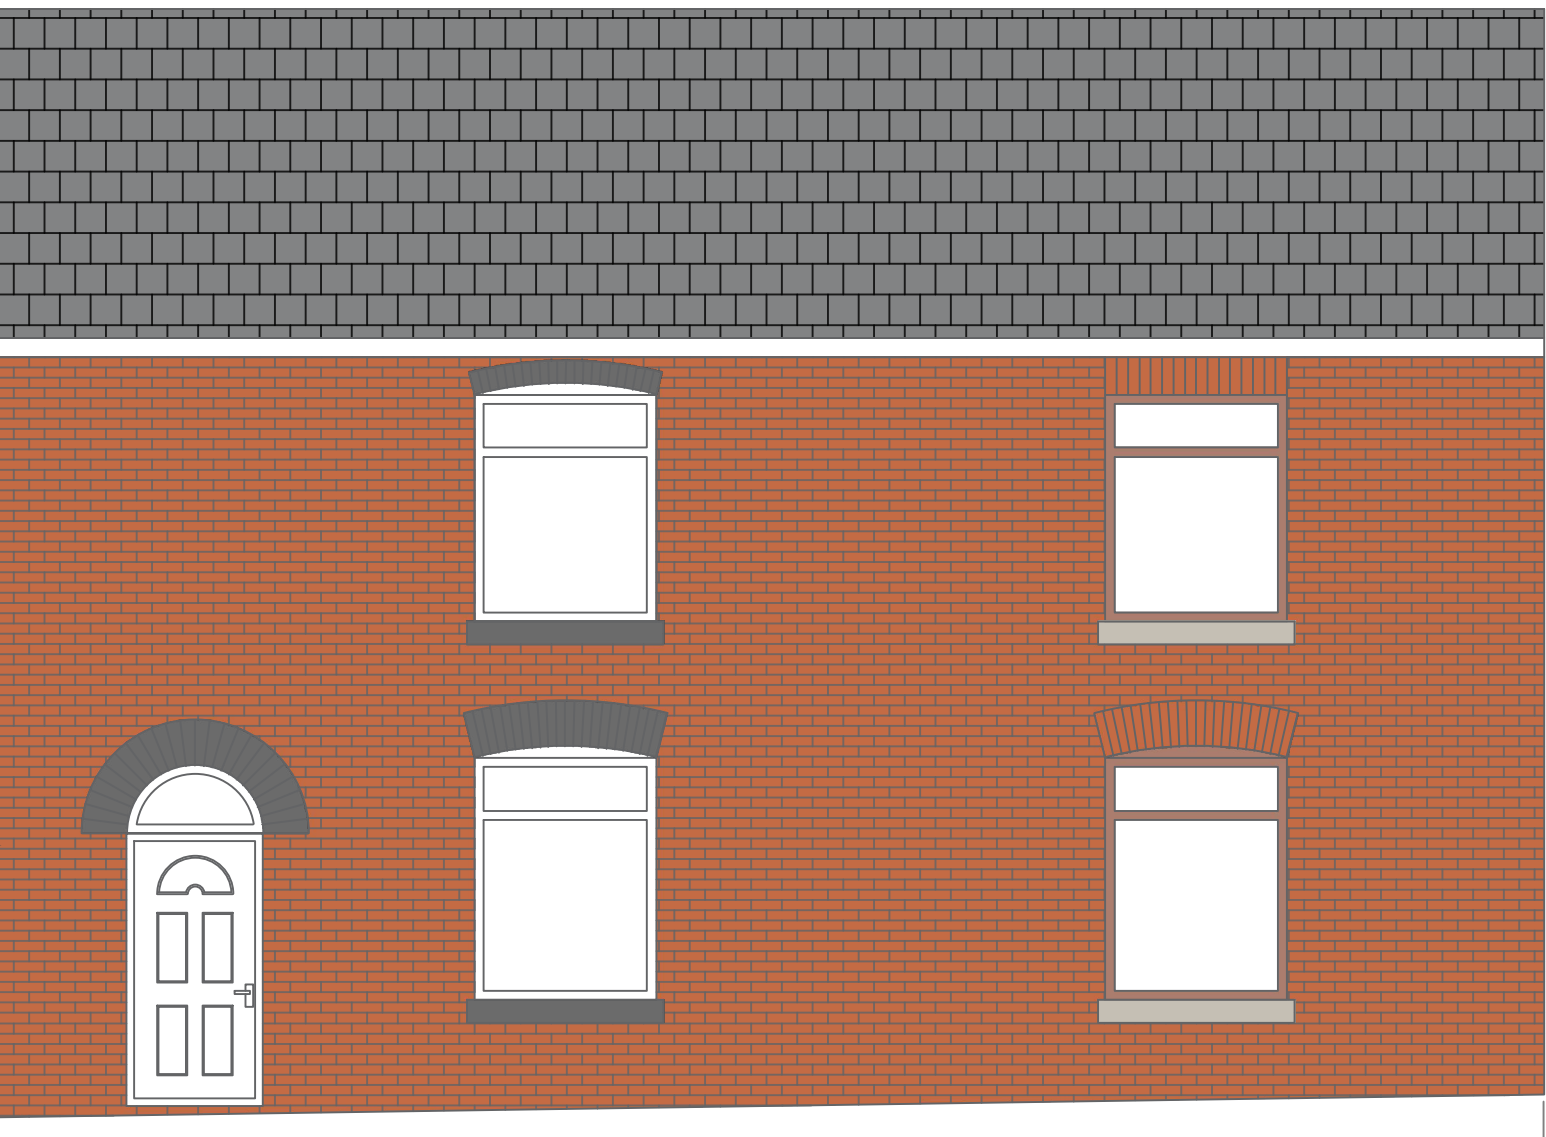

EXISTING

 

scale in metres 1:50

NOTES :
Report any discrepancies or omissions to the 'Designer' and any consultants drawings to the designer immediately.

Do not scale from Drawings. All dimensions to be checked by contractor on site prior to commencing any work. IF IN DOUBT ASK.

Levels and dimensions of existing structure/site may be from various sources and may be inaccurate.

Unless stated otherwise this drawing is for design intent purposes only and should not be used for any other purpose. The drawing is indicative of designers visual requirements.

COPYRIGHT :
This document is the property of Arcitek Building Design Ltd and copyright is reserved by them. No unauthorised copying, in whole or part part or any form of reproduction is permitted. It must not be retained for reference and the contents may not be disclosed to any third party without the special written consent of Arcitek Building Design Ltd.

CDM :
This drawing represents design intent only and should not be used for construction purposes without written notification from Principle Designer

REVISIONS :
Recycle all previous versions of this drawing and check with designer that you have the latest revision.

A	04.04.23	FIRST ISSUE	SR
Rev	Date	Description	By
DESIGNED BY			
 01553 886 121 info@arcitek.co.uk www.arcitek.co.uk			
Drawing Title PROPOSED SECTIONS AND STREET SCENES			
Project Title PROPOSED NEW DWELLING			
Address LAND ADJACENT TO 287 OLDHAM ROAD, MIDDLETON, M24 2DW			
Scale 1:50 @ A1	Drawn By SR	Date 05.04.23	
Drawing no. 17379-003			Revision A