





Existing Front
1 : 100




Existing Rear
1 : 100

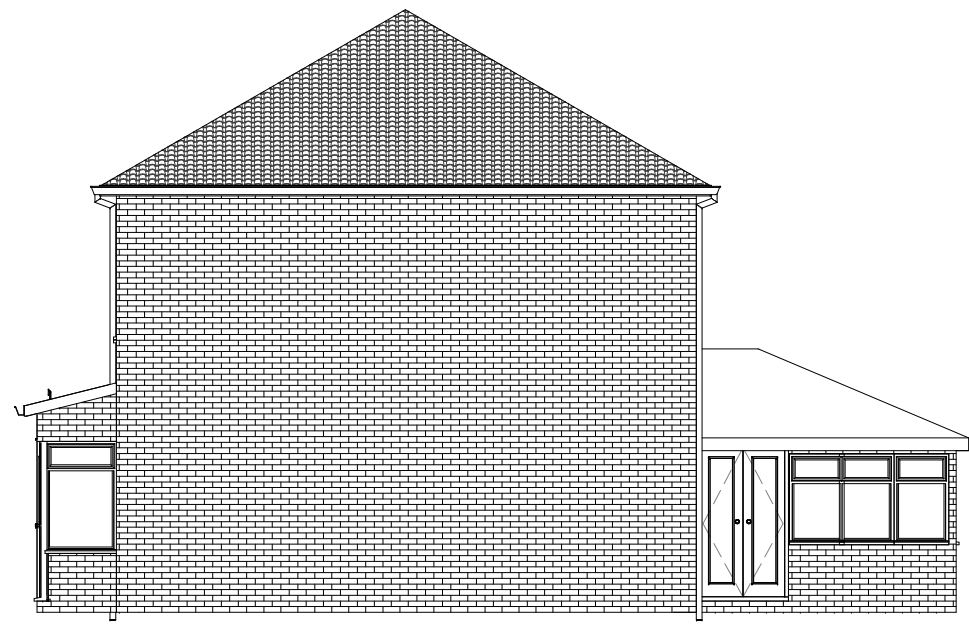


Existing Side
1 : 100

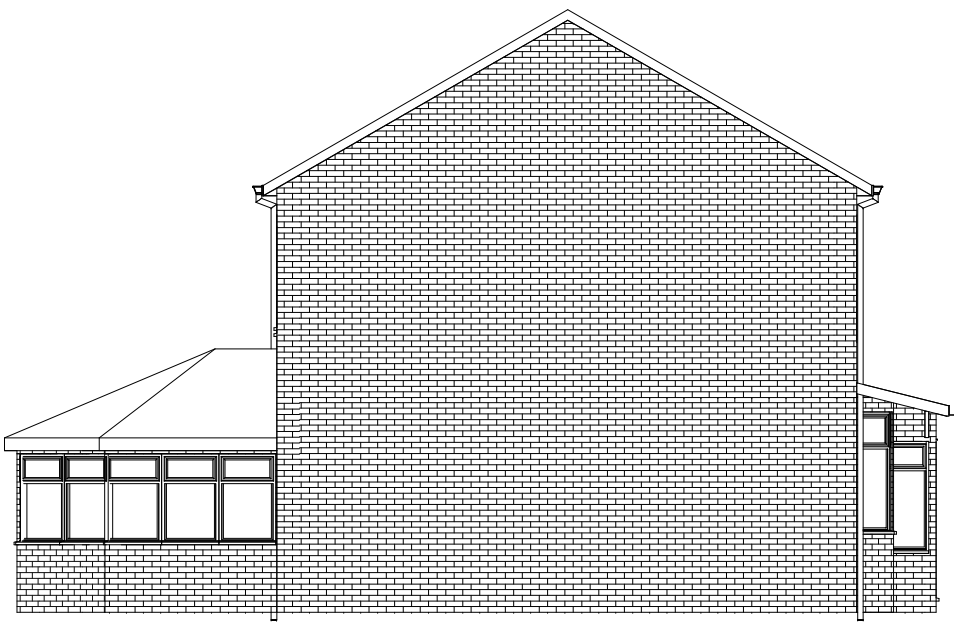


Existing Side 2
1 : 100

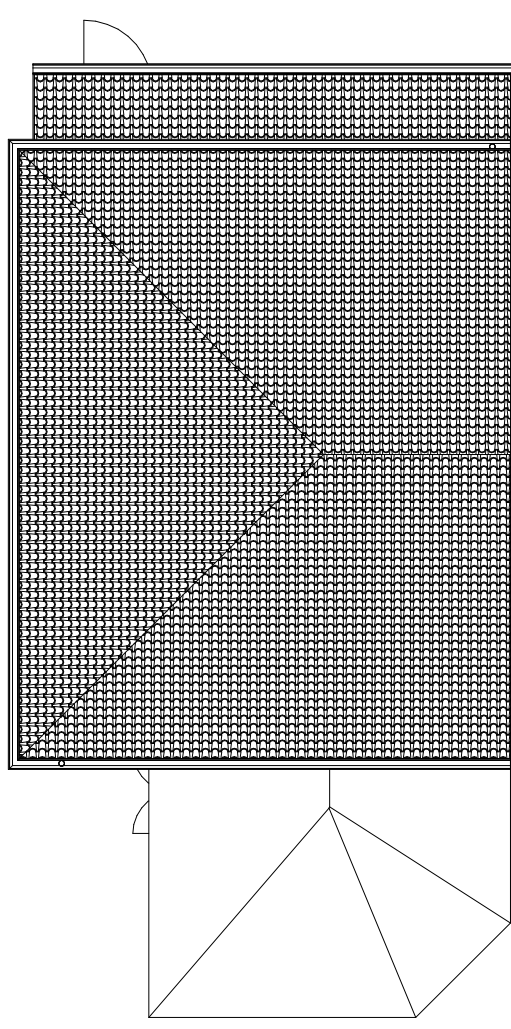

Existing Roof Plan
1 : 100

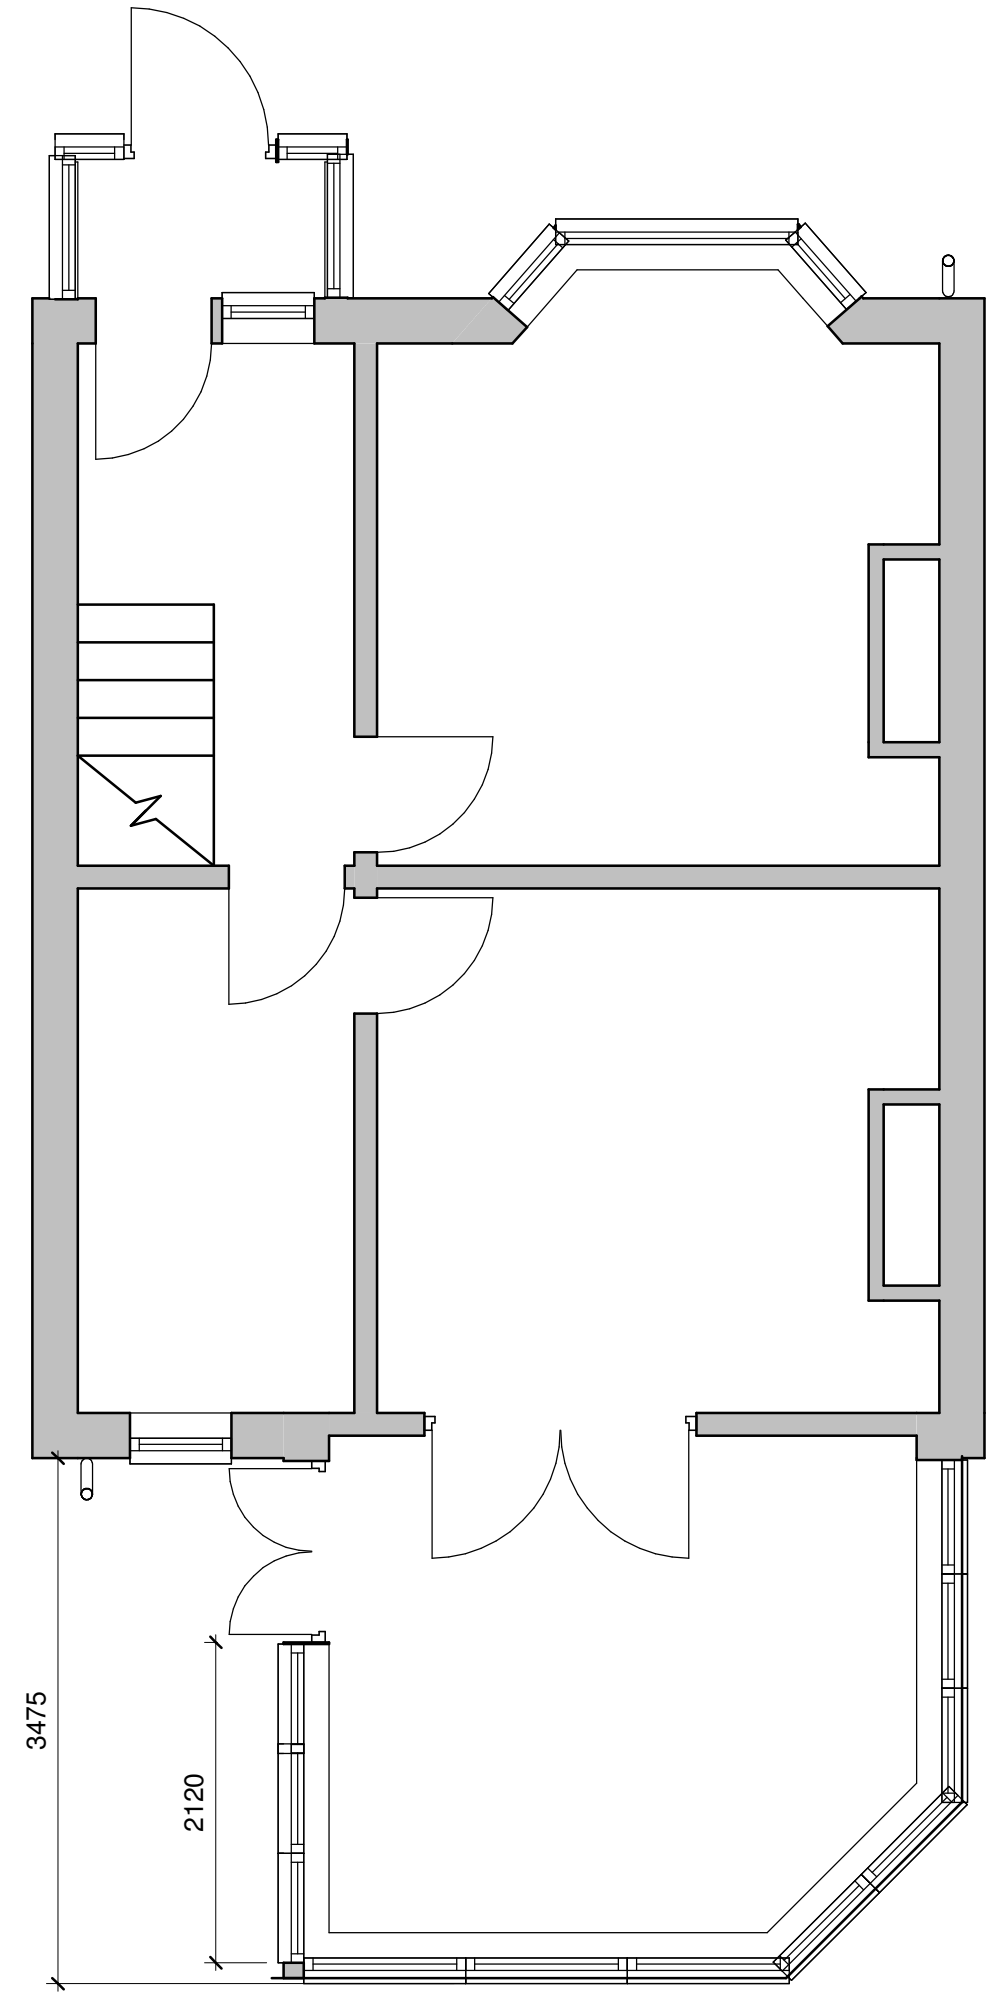

Existing Ground Floor
1 : 50

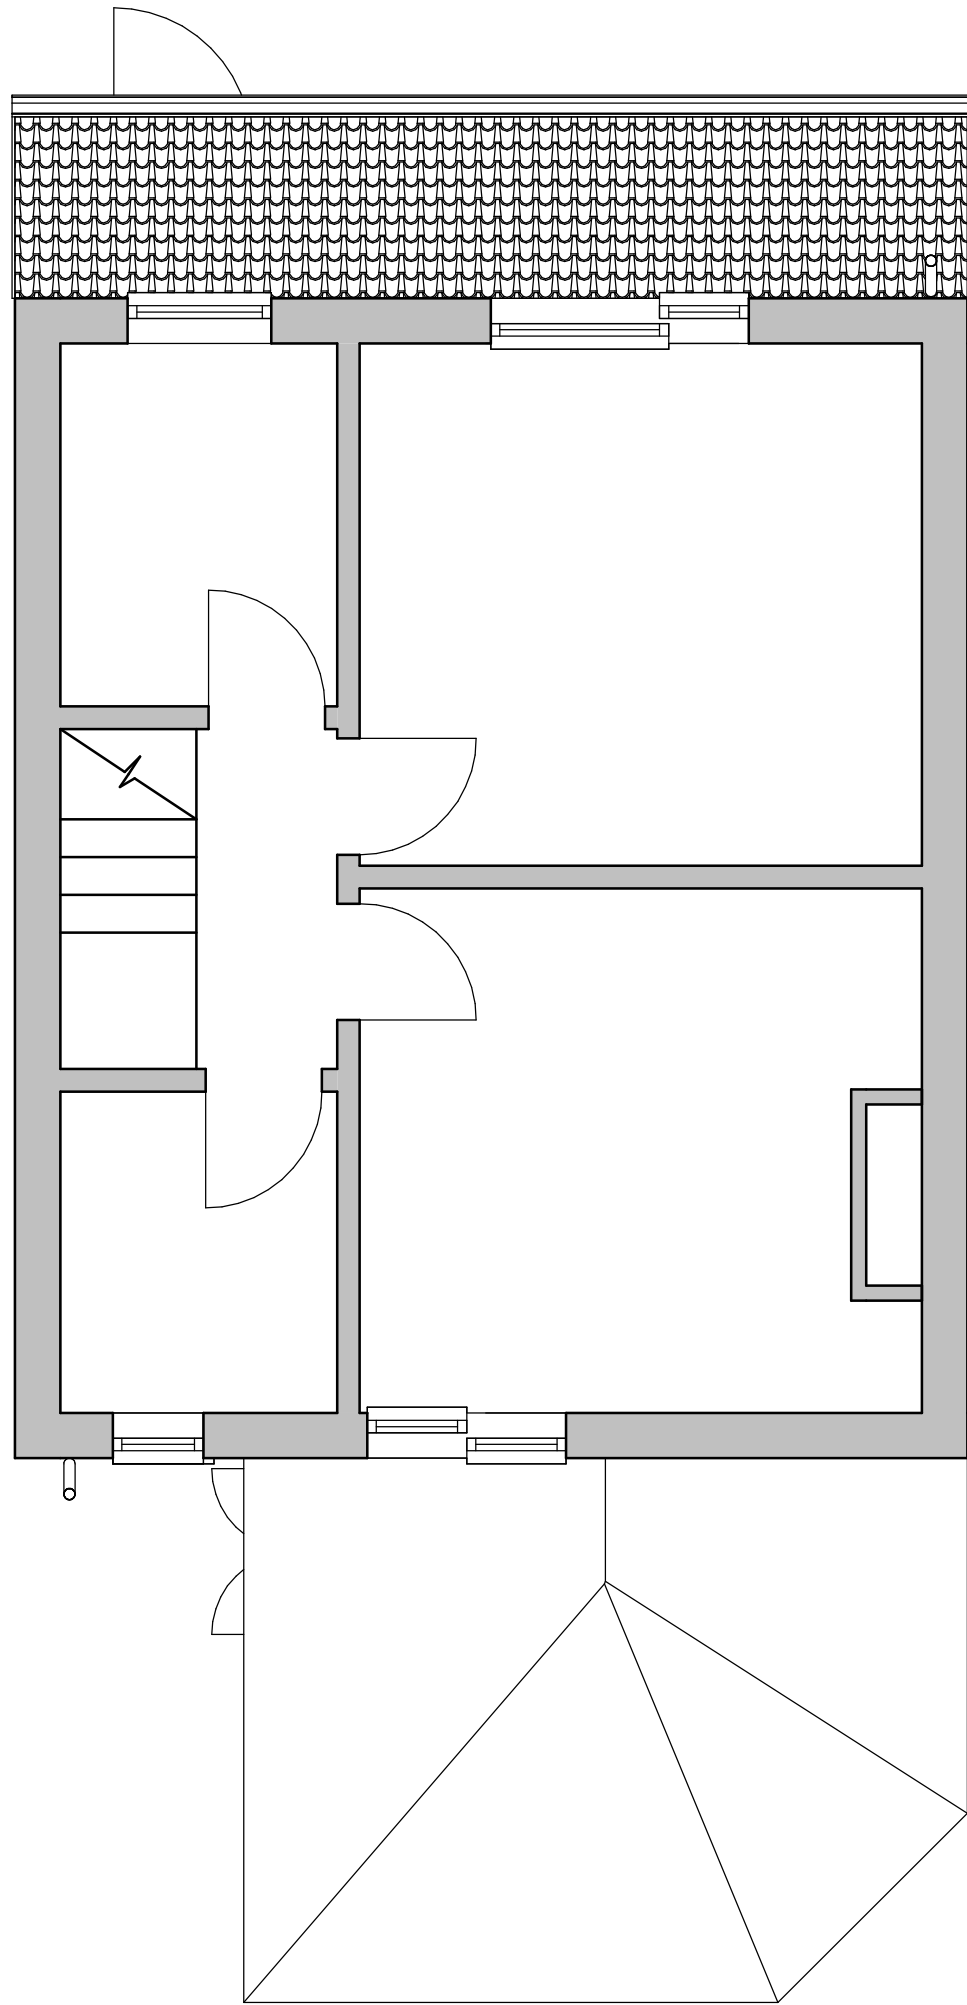

Existing First Floor
1 : 50

Scale: @ A1.
Do NOT scale from this drawing.
If in doubt, ask.
Dimensions must be checked by
contractor before work is commenced.

This drawing remains the property of
Belal Rashid Technical Architecture
and should not be reproduced in full or
in part without prior consent from
Belal Rashid Technical Architecture.

Client:
Mr Zahir Rashid

Project:
Rear Extension
Project Address:
56 Mossway
Middleton
Manchester
M24 1NS

Drawing Name: Existing
Drawing Number: A101
Drawing Date: 20/08/23
Author: N.Shah. B.Rashid

Belal Rashid Technical Architecture
Office 12
Falcon Business Centre
Victoria Street
Oldham
OL9 OHB

Email: belal.brta@outlook.com
Mobile: 07794529361

