




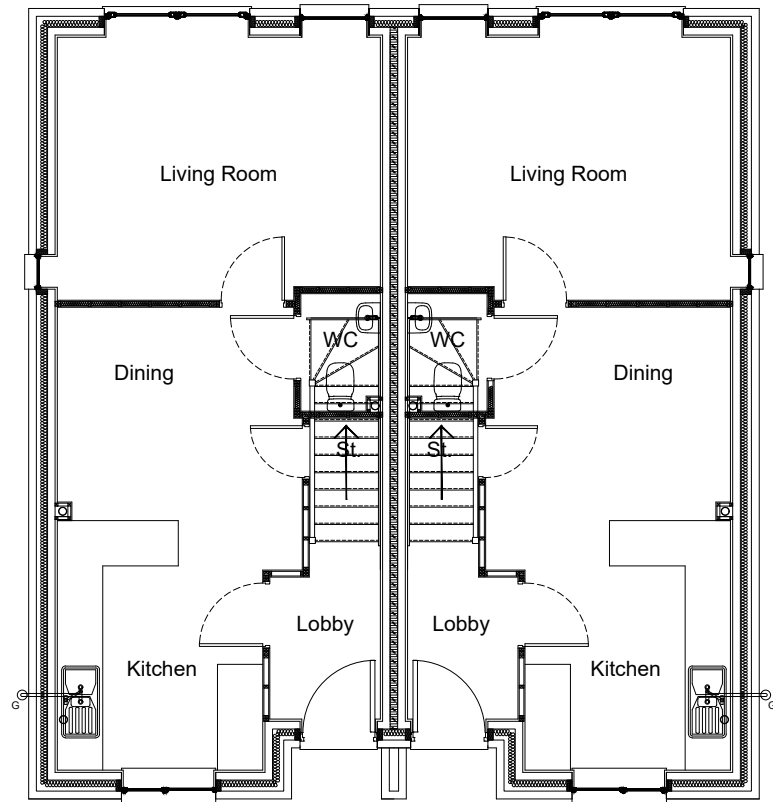

Ground Floor

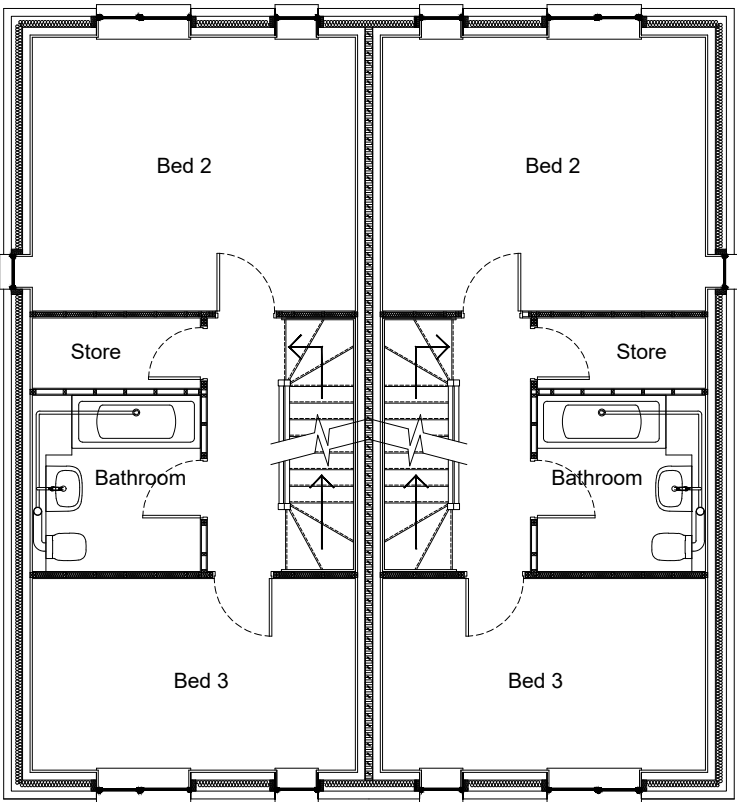

First Floor

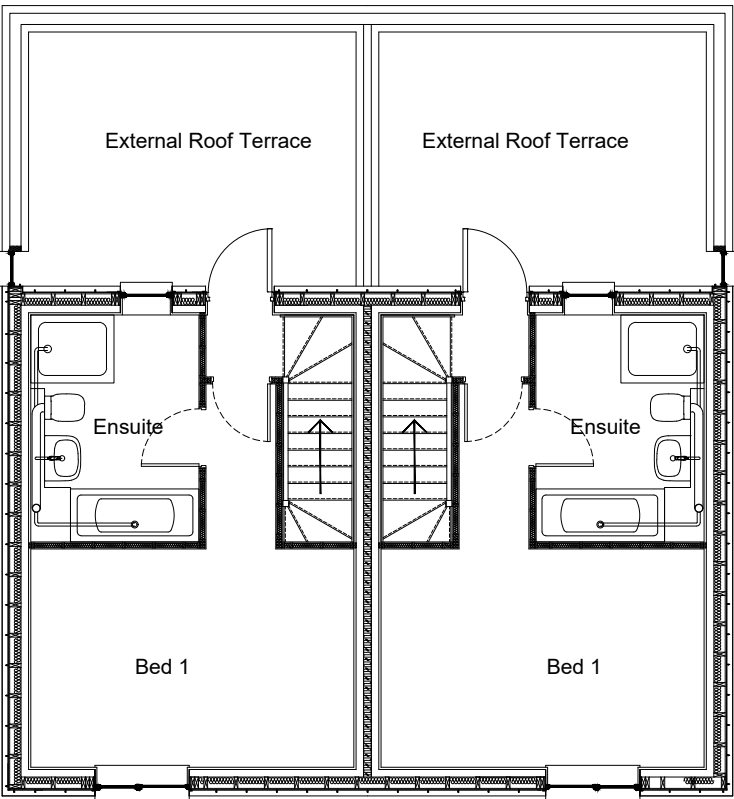

Second Floor

HT07

DO NOT SCALE FROM THIS DRAWING
ALL DIMENSIONS MUST BE CHECKED ON SITE BY
CONTRACTOR PRIOR TO CONSTRUCTION.

THE COPYRIGHT OF THIS DRAWING BELONGS TO
LANCET HOMES AND SHALL NOT BE USED OR
REPRODUCED IN ANY FORM WITHOUT ITS EXPRESS
PERMISSION.

HT07_PLAN_001

D	23-08-24	BRICK DETAILING AMENDED
C	20-08-24	BRICK BAND COURSING ADDED
B	09-08-24	BRICK DETAILING REMOVED
A	29-04-22	AMENDED AS CLIENT COMMENTS
REVISION	DATE	DESCRIPTION

CLIENT:	LANCET HOMES
PROJECT:	RESIDENTIAL DEVELOPMENT
ADDRESS:	WILDHOUSE LANE, MILNROW
DRAWING TITLE:	PROPOSED HOUSE TYPE HT07 - PLAN
SCALE: 1:100	DATE: NOV 21
DRAWING NO:	HT07_PLAN_001


Tempus Design and Build Limited
Office 1, Acorn Business Centre, Acorn Court,
Leigh, WN7 3DD
T 01942 676878

DO NOT SCALE FROM THIS DRAWING
ALL DIMENSIONS MUST BE CHECKED ON SITE BY
CONTRACTOR PRIOR TO CONSTRUCTION.


THE COPYRIGHT OF THIS DRAWING BELONGS TO
LANCET HOMES AND SHALL NOT BE USED OR
REPRODUCED IN ANY FORM WITHOUT ITS EXPRESS
PERMISSION.



Front Elevation

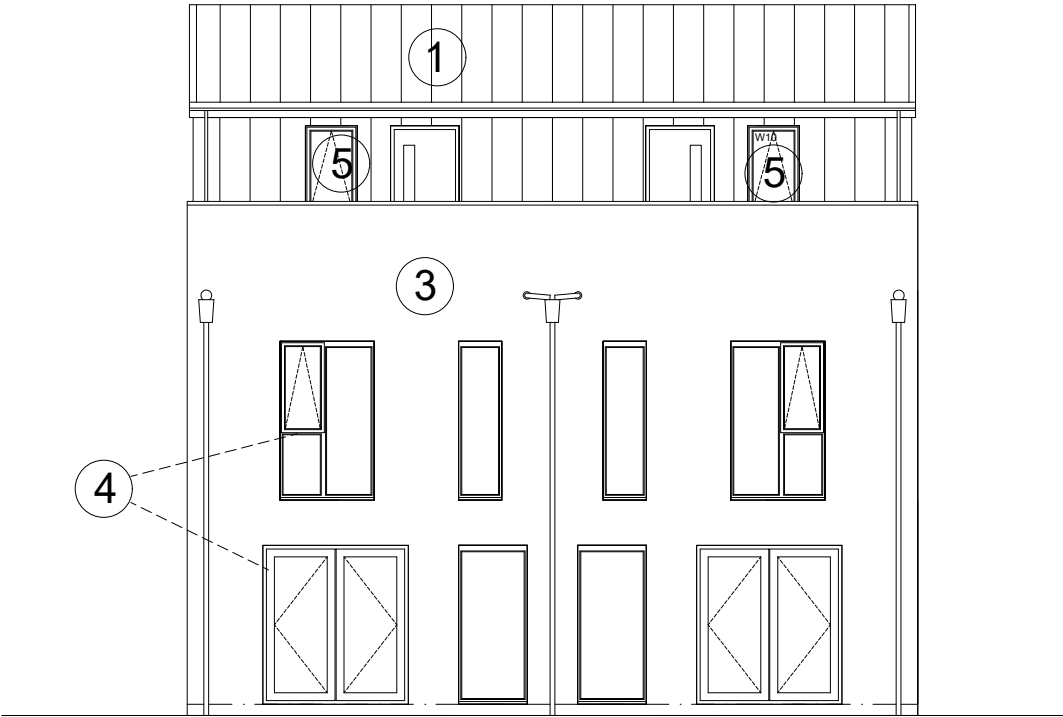

Rear Elevation

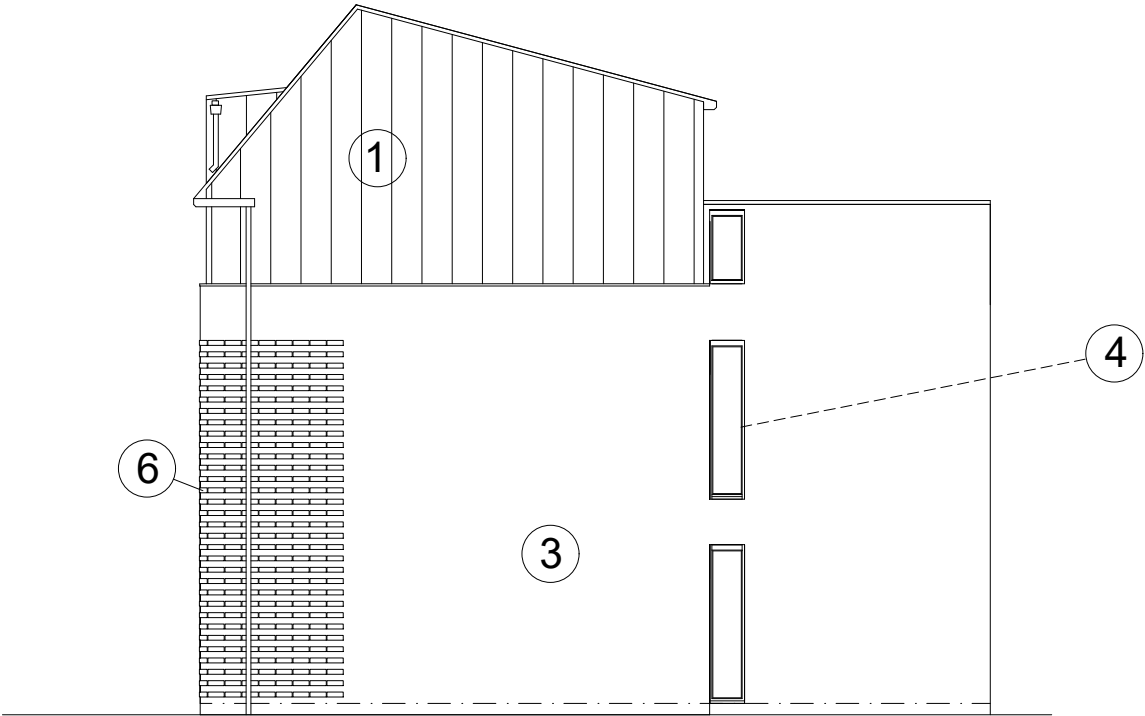

Side Elevation


- 1. Standing Seam Zinc Roof/Cladding
- 2. Natural Slate Roofing
- 3. Buff Brick
- 4. uPVC windows - dark grey external finish
- 5. Obscured glazing
- 6. Brick Detailing
- 7. Polyester powder coated surround - dark grey
- 8. Prefinished garage door - dark grey
- 9. Rooflights - grey outer finish
- 10. Velux "Cabrio" balcony rooflights
- 11. Recessed artstone band course as Const Detail 13
- 12. Render Finish

HT07_ELEV_001


D	23-08-24	BRICK DETAILING AMENDED
C	20-08-24	BRICK BAND COURSING ADDED
B	09-08-24	BRICK DETAILING REMOVED
A	29-04-22	AMENDED AS CLIENT COMMENTS
REVISION	DATE	DESCRIPTION

CLIENT:	LANCET HOMES
PROJECT:	RESIDENTIAL DEVELOPMENT
ADDRESS:	WILDHOUSE LANE, MILNROW
DRAWING TITLE:	PROPOSED HOUSE TYPE HT07 - ELEVATIONS
SCALE: 1:100	DATE: NOV 21
DRAWING NO:	HT07_ELEV_001

Tempus Design and Build Limited
Office 1, Acorn Business Centre, Acorn Court,
Leigh, WN7 3DD
T 01942 676878

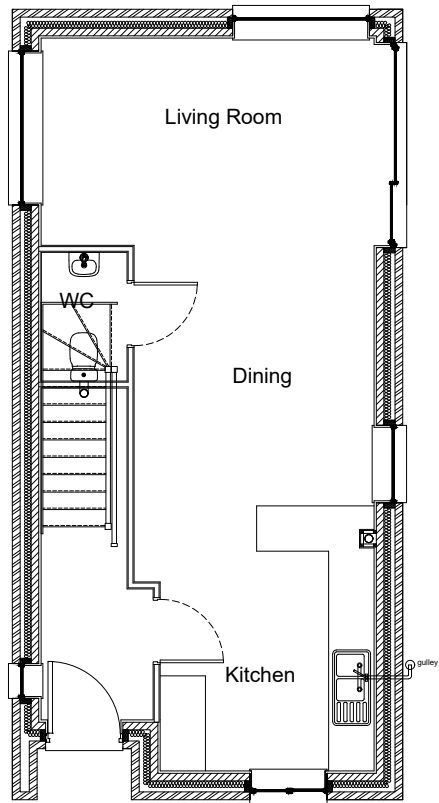

Ground Floor

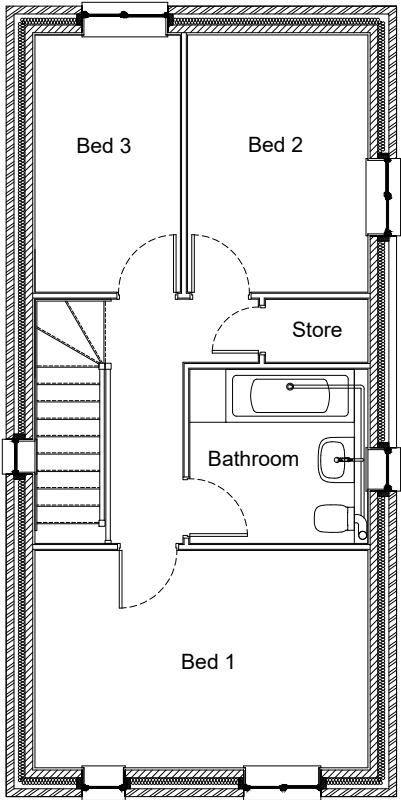

First Floor

- 1. Standing Seam Zinc Roof/Cladding
- 2. Natural Slate Roofing
- 3. Buff Brick
- 4. uPVC windows - dark grey external finish
- 5. Obscured glazing
- 6. Brick Detailing
- 7. Polyester powder coated surround - dark grey
- 8. Prefinished garage door - dark grey
- 9. Rooflights - grey outer finish
- 10. Velux "Cabrio" balcony rooflights
- 11. Recessed artstone band course as Const Detail 13
- 12. Render Finish

HT08

DO NOT SCALE FROM THIS DRAWING
ALL DIMENSIONS MUST BE CHECKED ON SITE BY
CONTRACTOR PRIOR TO CONSTRUCTION.

THE COPYRIGHT OF THIS DRAWING BELONGS TO
LANCET HOMES AND SHALL NOT BE USED OR
REPRODUCED IN ANY FORM WITHOUT ITS EXPRESS
PERMISSION.

HT08_PLAN_001


D	23-08-24	BRICK DETAILING AMENDED
C	20-08-24	BRICK BAND COURSING ADDED
B	09-08-24	BRICK DETAILING REMOVED
A	29-04-22	AMENDED AS CLIENT COMMENTS
REVISION	DATE	DESCRIPTION

CLIENT:	LANCET HOMES
PROJECT:	RESIDENTIAL DEVELOPMENT
ADDRESS:	WILDHOUSE LANE, MILNROW
DRAWING TITLE:	PROPOSED HOUSE TYPE HT08 - PLAN
SCALE: 1:100	DATE: NOV 21
DRAWING NO:	HT08_PLAN_001


Tempus Design and Build Limited
Office 1, Acorn Business Centre, Acorn Court,
Leigh, WN7 3DD
T 01942 676878

DO NOT SCALE FROM THIS DRAWING
ALL DIMENSIONS MUST BE CHECKED ON SITE BY
CONTRACTOR PRIOR TO CONSTRUCTION.


THE COPYRIGHT OF THIS DRAWING BELONGS TO
LANCET HOMES AND SHALL NOT BE USED OR
REPRODUCED IN ANY FORM WITHOUT ITS EXPRESS
PERMISSION.

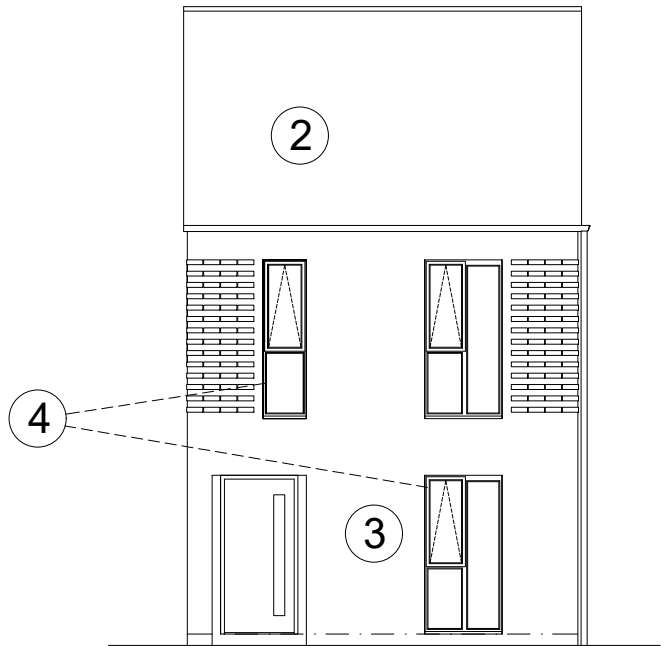


Front Elevation

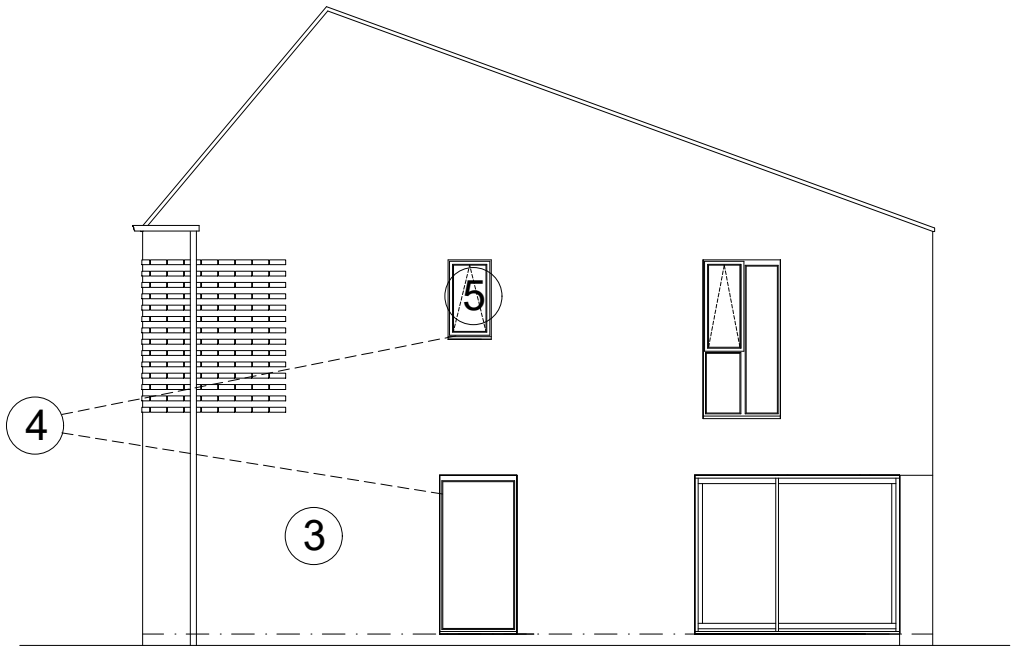

Side Elevation

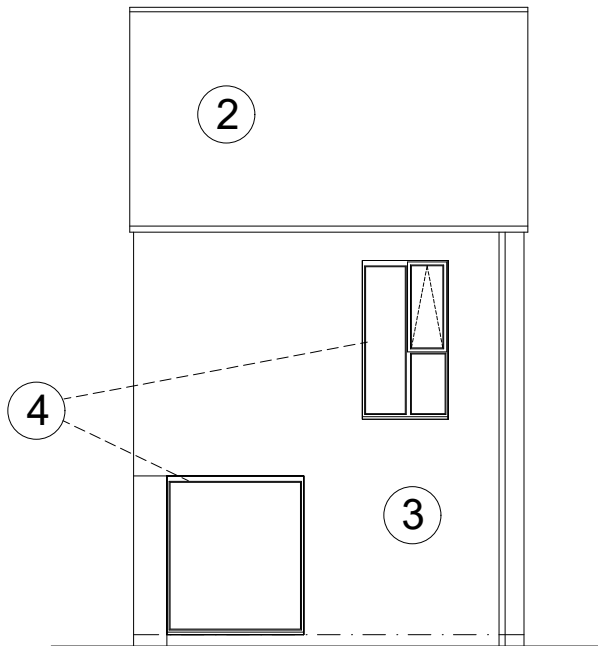

Rear Elevation

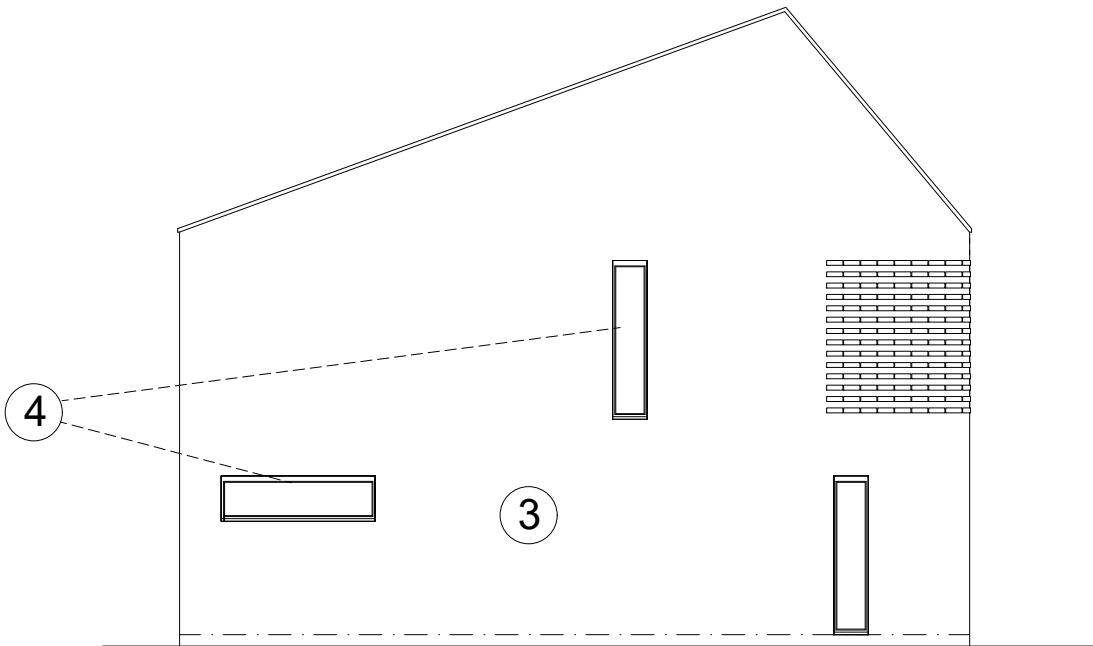

Side Elevation

HT08_ELEV_001

D	23-08-24	BRICK DETAILING AMENDED
C	20-08-24	BRICK BAND COURSING ADDED
B	09-08-24	BRICK DETAILING REMOVED
A	29-04-22	AMENDED AS CLIENT COMMENTS
REVISION	DATE	DESCRIPTION

CLIENT:	LANCET HOMES
PROJECT:	RESIDENTIAL DEVELOPMENT
ADDRESS:	WILDHOUSE LANE, MILNROW
DRAWING TITLE:	PROPOSED HOUSE TYPE HT08 - ELEVATIONS
SCALE: 1:100	DATE: NOV 21
DRAWING NO:	HT08_ELEV_001

Tempus Design and Build Limited
Office 1, Acorn Business Centre, Acorn Court,
Leigh, WN7 3DD
T 01942 676878