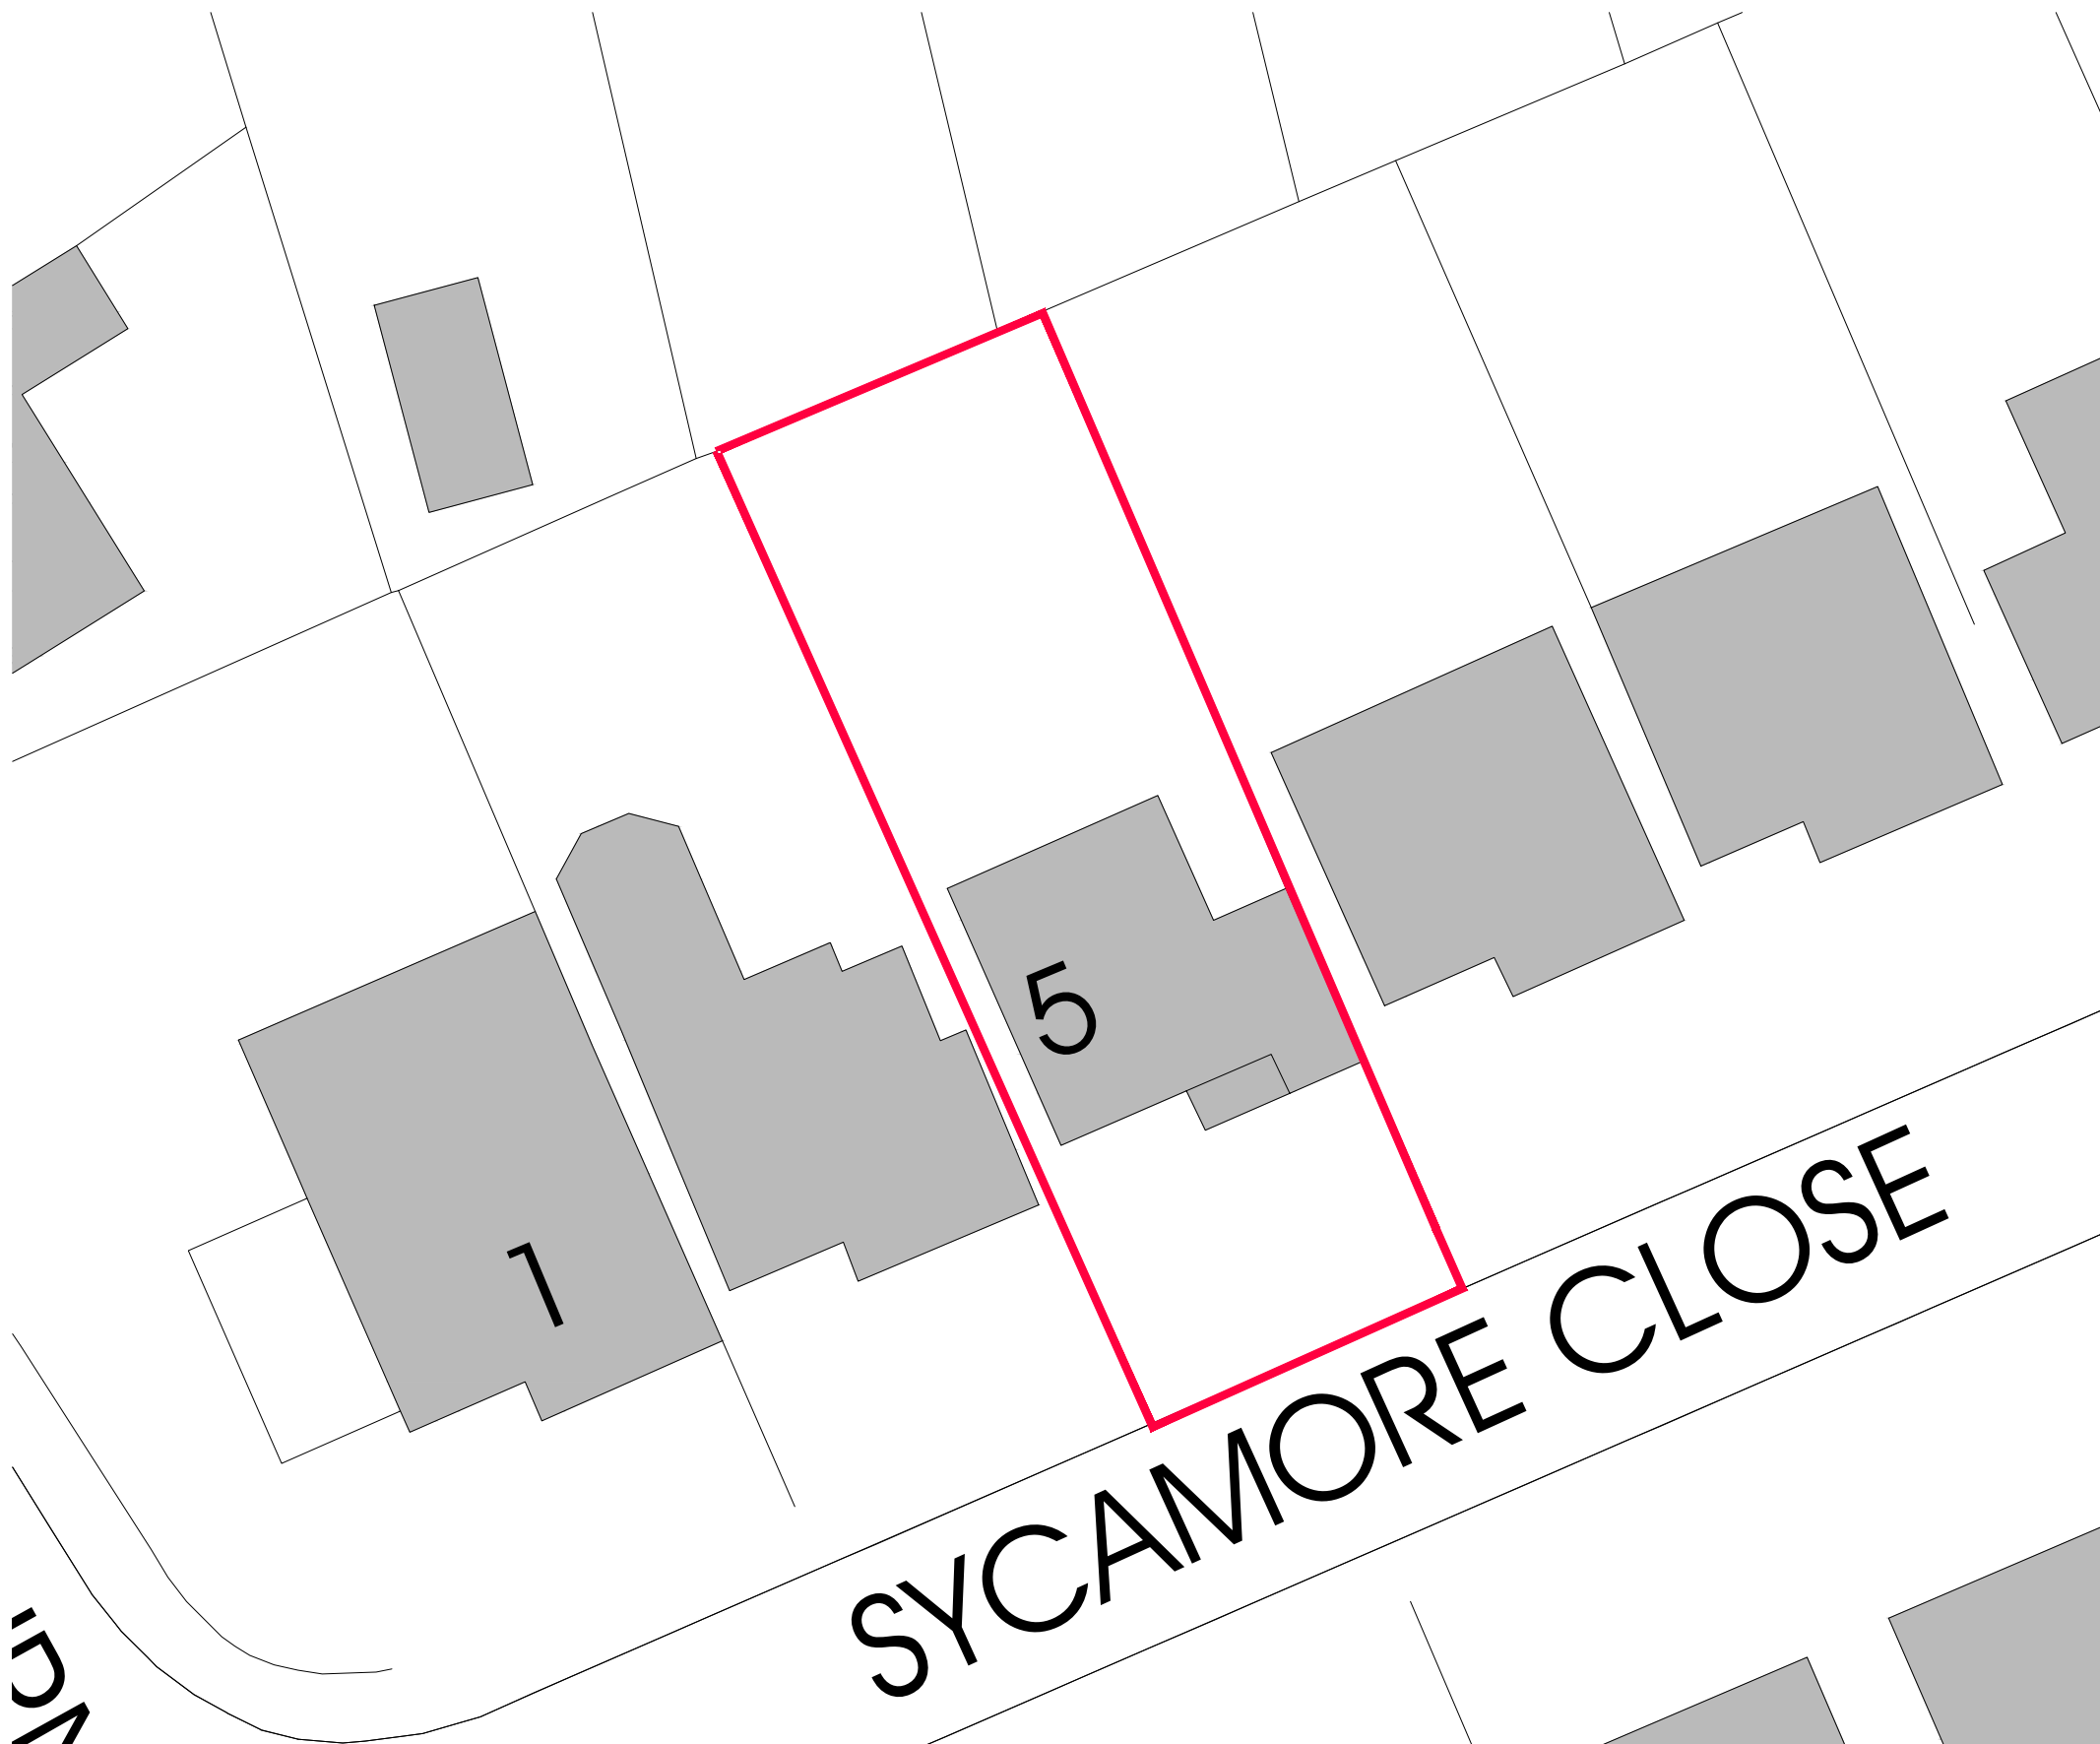


status
PLANNING
job no

drawing number
02


title
existing site plan

scale
1:200 @ A3
date
february 2025


project
5 sycamore close
littleborough
proposed extensions

client
mr & mrs g quinn


do not scale this drawing
all dimensions to be verified on site
this drawing is copyright and is not to be copied
or disclosed to any unauthorized person without
express and prior written consent

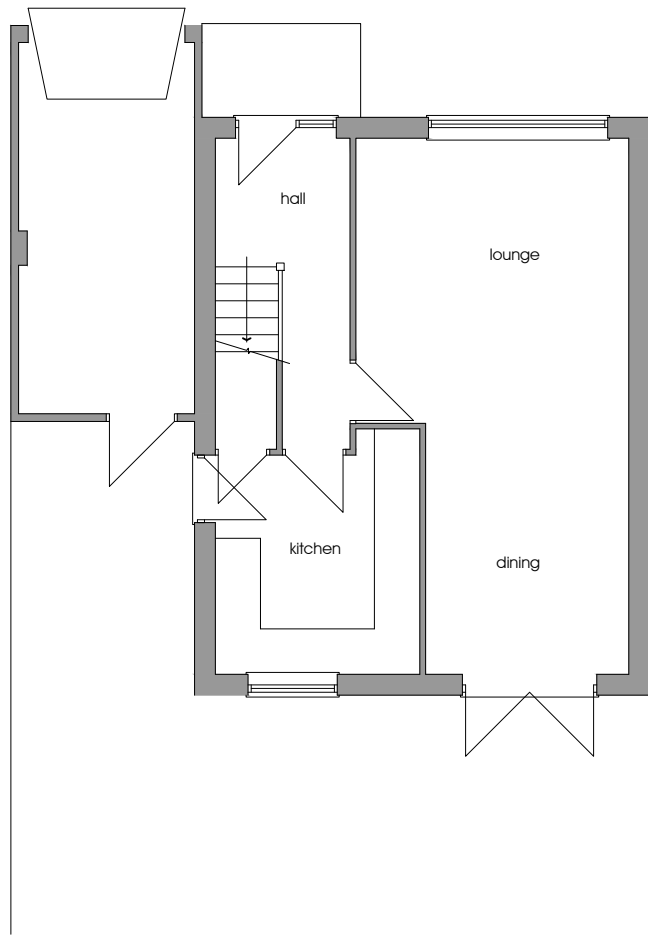

① existing ground floor plan
Scale: 1:100

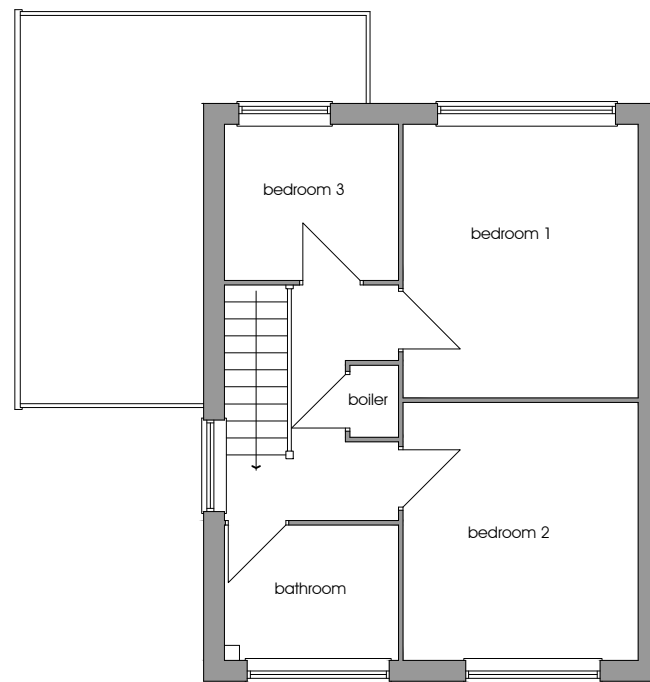

② existing first floor plan
Scale: 1:100

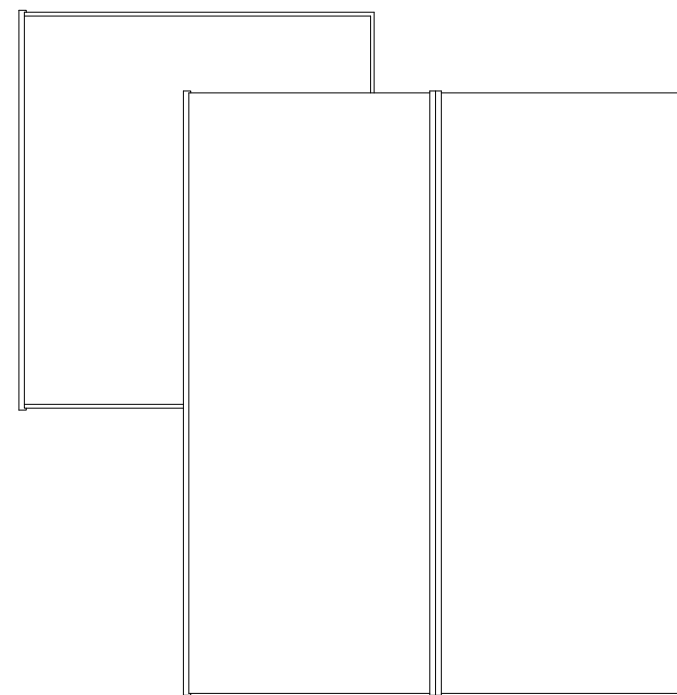

③ existing roof plan
Scale: 1:100

status
PLANNING
job no

drawing number
03

title
existing plans

scale
1:100 @ A3
date
february 2025


project
5 sycamore close
littleborough
proposed extensions

client
mr & mrs g quinn


do not scale this drawing
all dimensions to be verified on site
this drawing is copyright and is not to be copied
or disclosed to any unauthorized person without
express and prior written consent




rear elevation
Scale: 1:100

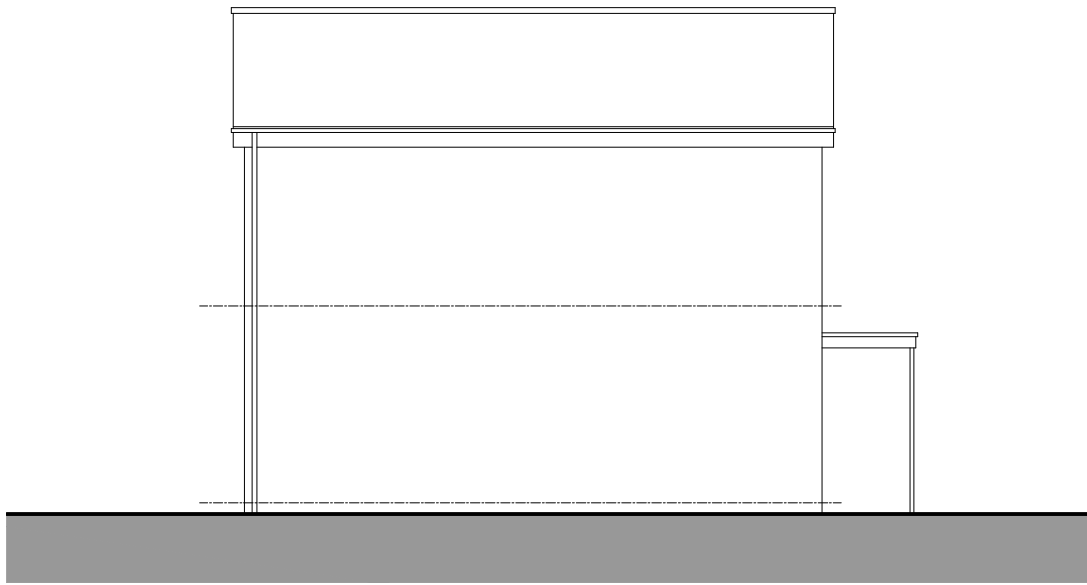

side elevation
Scale: 1:100

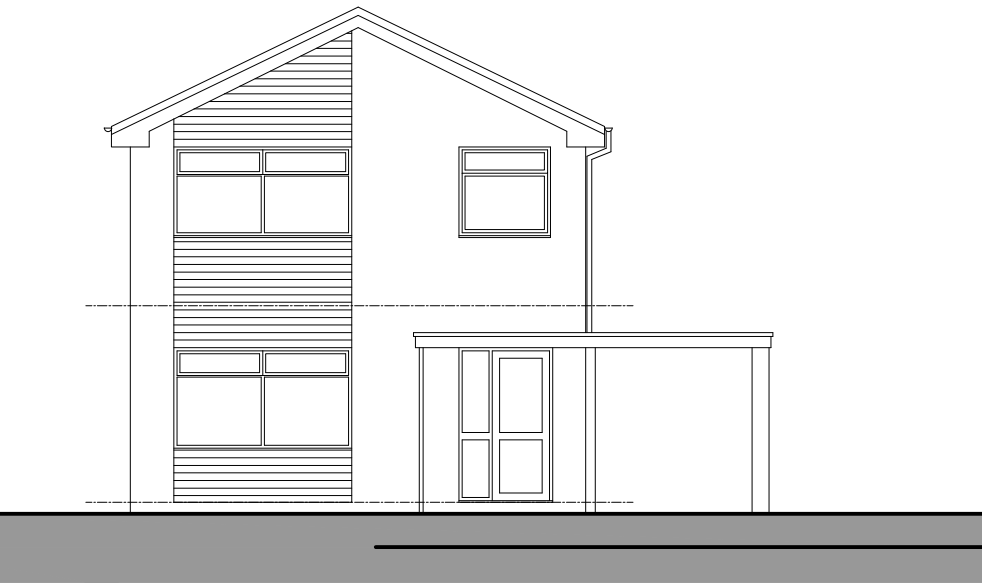

front elevation
Scale: 1:100

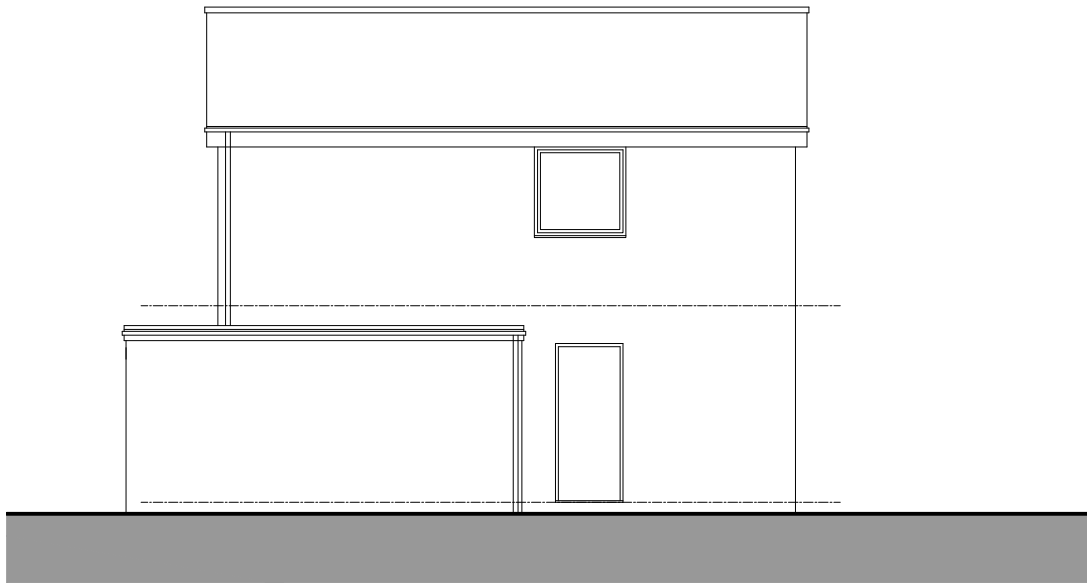

side elevation
Scale: 1:100

status
PLANNING
job no

drawing number
04

title
existing elevations

scale
1:100 @ A3
date
february 2025

project
5 sycamore close
littleborough
proposed extensions

client
mr & mrs g quinn

do not scale this drawing
all dimensions to be verified on site
this drawing is copyright and is not to be copied
or disclosed to any unauthorized person without
express and prior written consent