



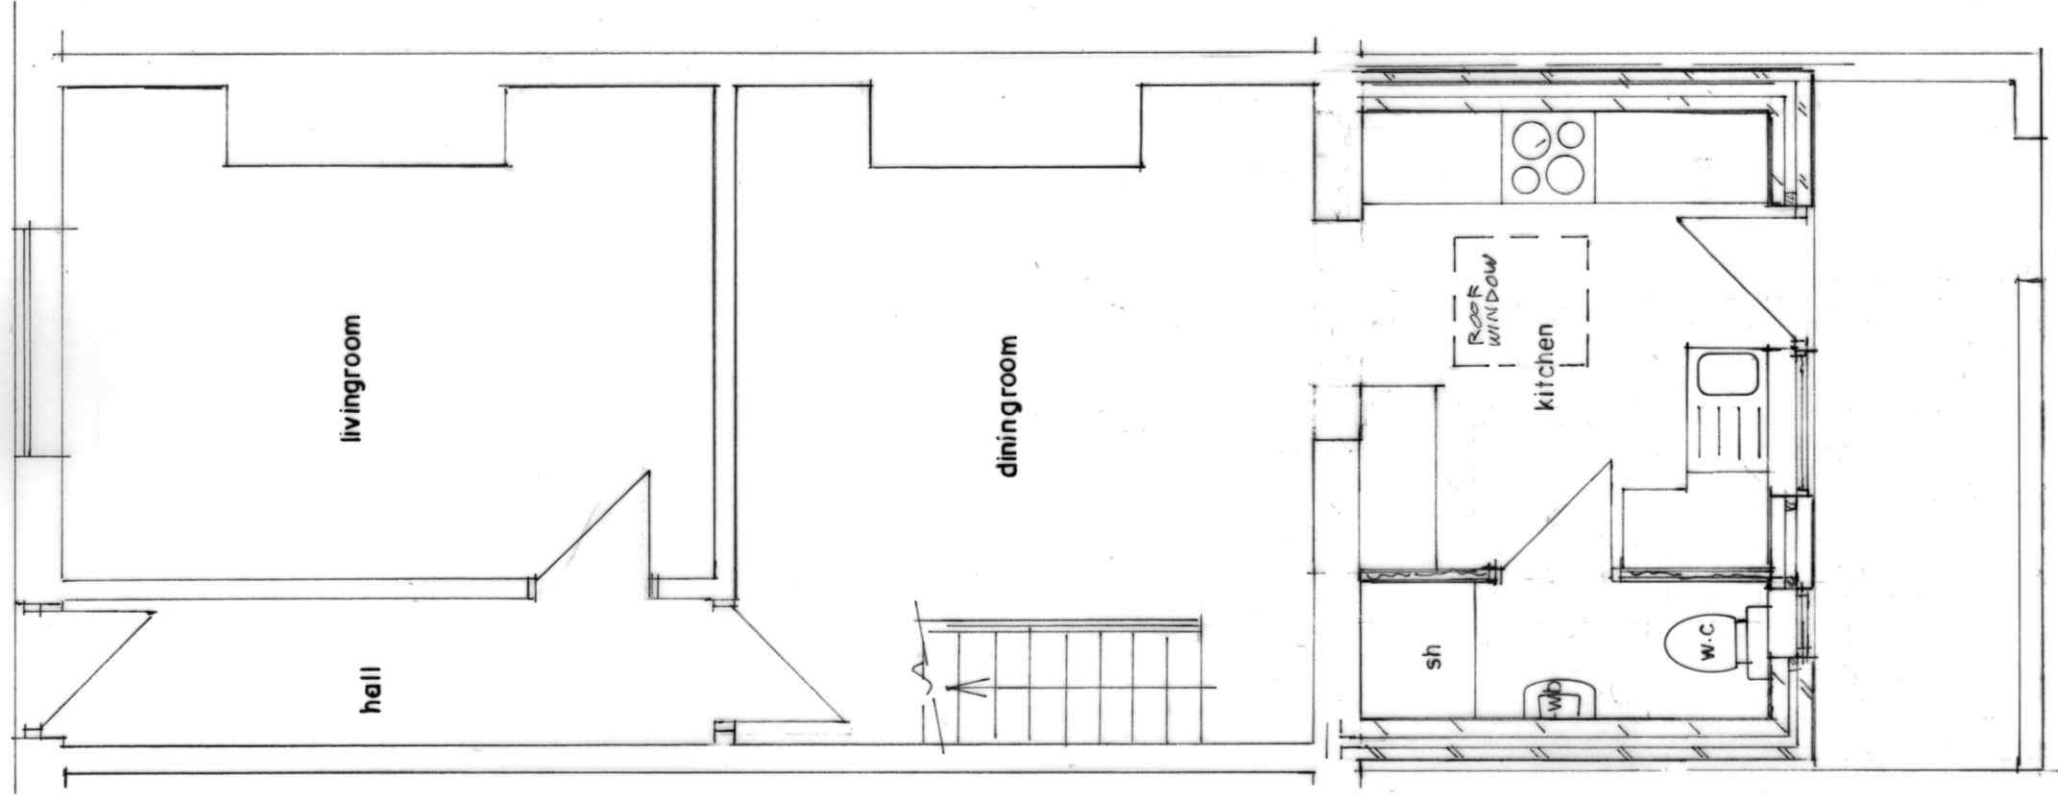

GROUND FLOOR PLAN
(PROPOSED)

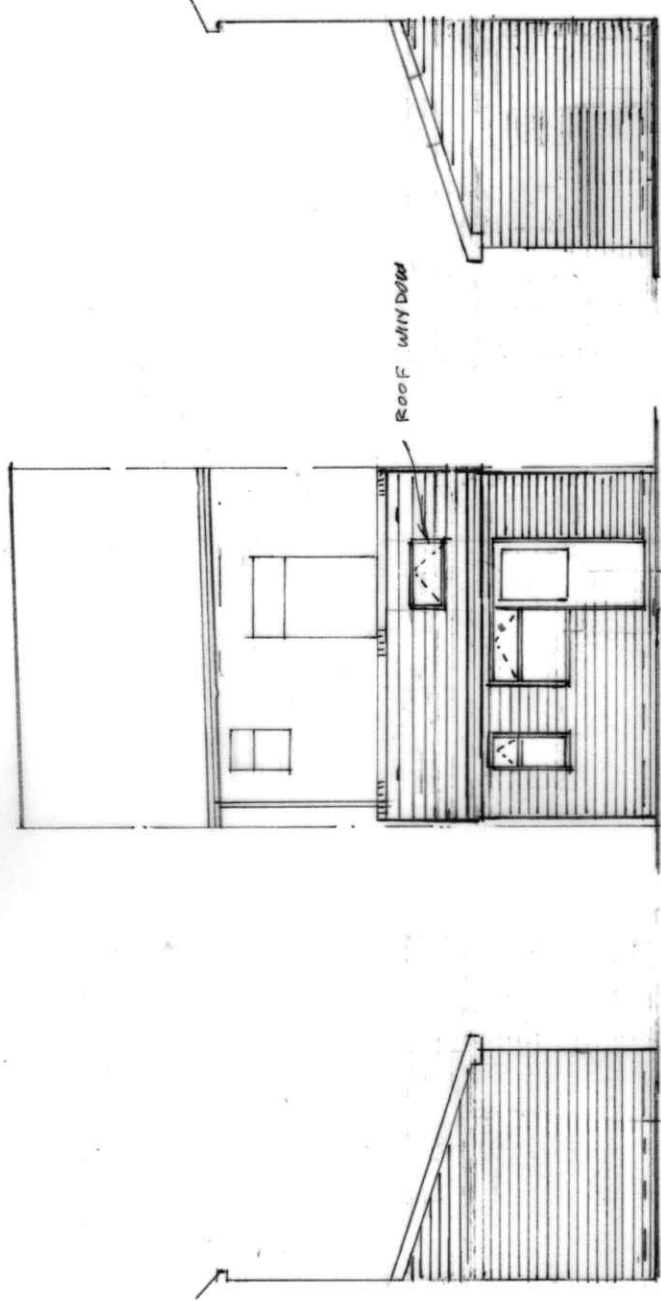

SIDE ELEVATION
(PROPOSED)

REAR ELEVATION
(PROPOSED)

SIDE ELEVATION
(PROPOSED)



SITE PLAN SCALE 1:500
(PROPOSED)

BUILDING DESIGN SERVICES M. FAROOQ 6 Stock Close, Shawclough, Rochdale OL12 6BB Tel: 01706 712231 Mob: 07967605763	
PROPOSED SINGLE STOREY REAR EXTENSION AT 126 BELFIELD ROAD ROCHDALE OL16 2XN	
For: Mr SHAHID MAHMOOD	
Plan	Scale 1:50
Elevation	Scale 1:100
	2022/2