



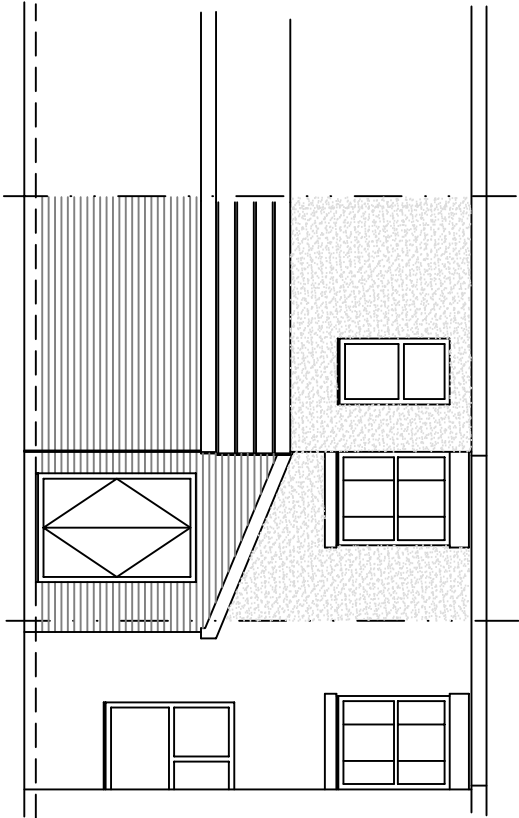


PROPOSED REAR ELEVATION

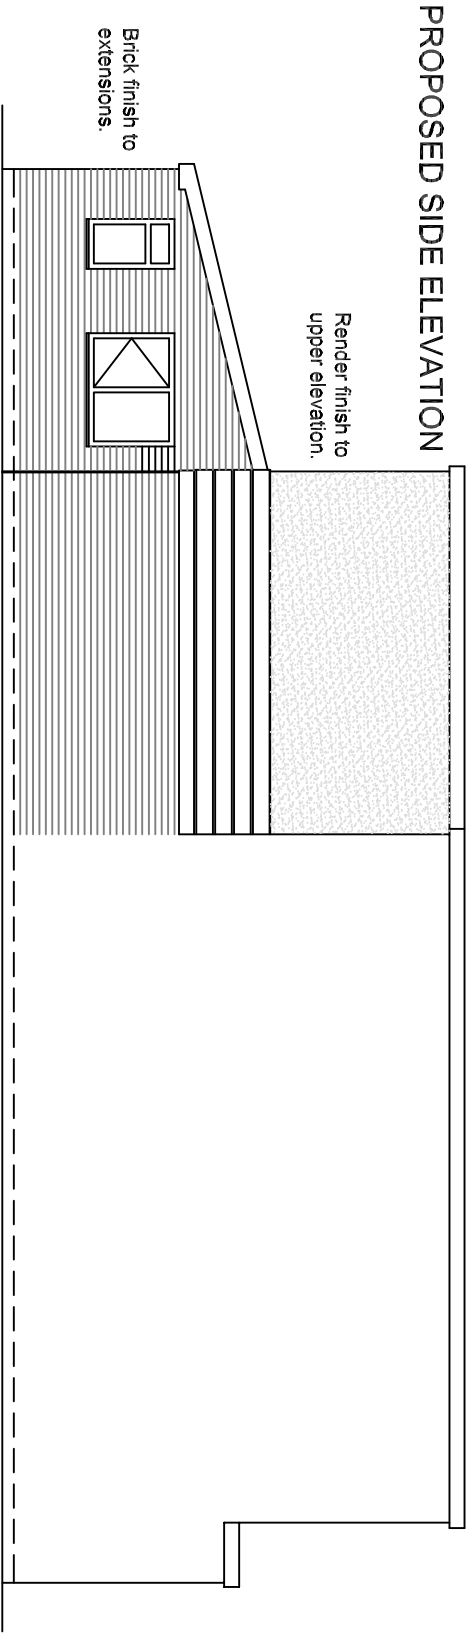


PROPOSED SIDE ELEVATION

PROPOSED SIDE ELEVATION

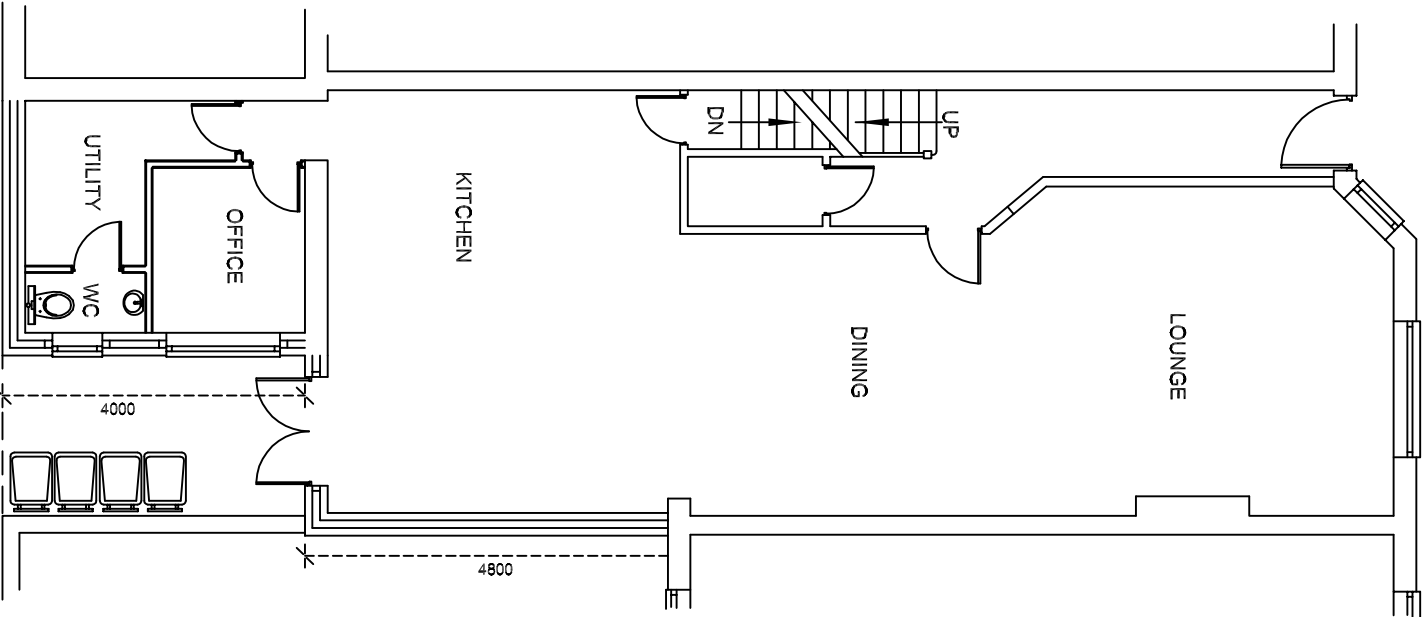


PROPOSED GROUND FLOOR PLAN

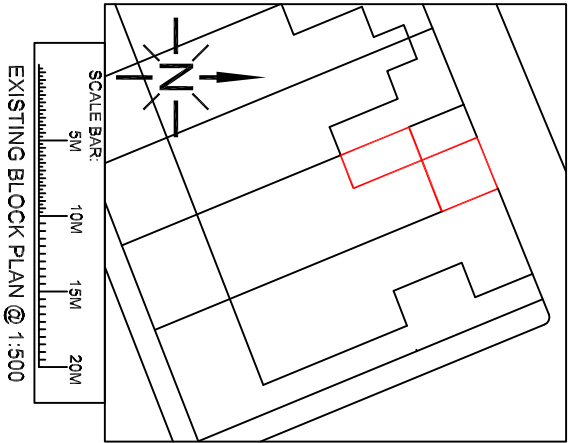

EXISTING BLOCK PLAN @ 1:500



EXISTING SITE PLAN @ 1:200

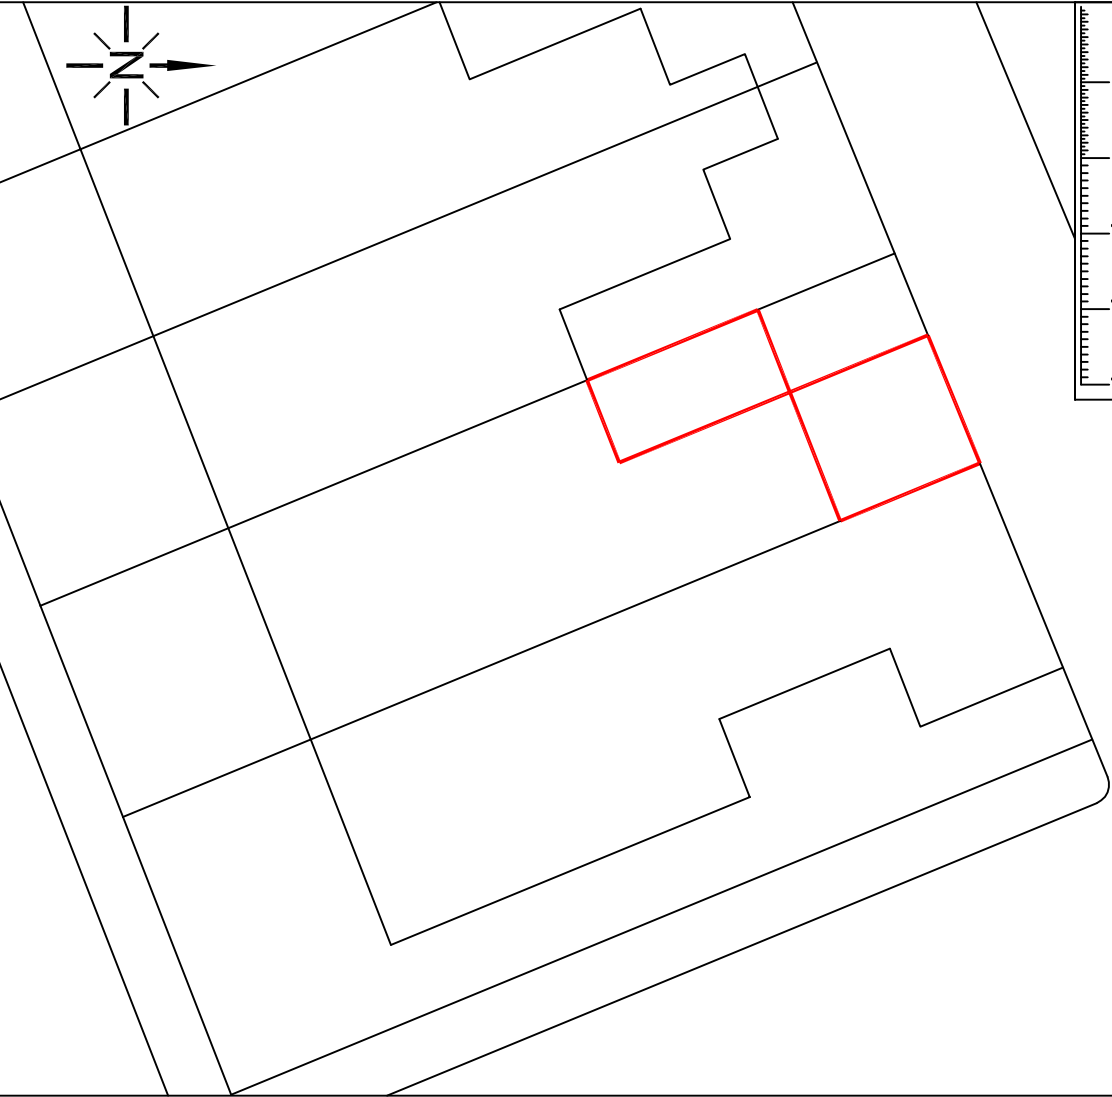

This drawing is supplied for the purpose of obtaining Planning Permission only. Work carried out prior to all necessary Approvals is considered to be at the applicants own risk.

The designer is not responsible for any drains, voids or other underground obstructions under or near the site.

Notification under the Party Wall Act and the exact boundary location is the responsibility of the client.

DOORS:

UPVC

WINDOWS:


Opaque glazing to any
en-suites and bedrooms.

EXTERNAL WALL FINISH:

BRICK TO EXTENSIONS
RENDER TO FIRST FLOOR ELEVATIONS

ROOF:

TILES

 

SLW DESIGNS

Tel: 0161-678 2055
Mob: 07796-617945
e-mail: bricla_slwdesigns@talktalk.net

ADDRESS: 3 PALATINE AVENUE
NORDEN
OL11 5YP

PROJECT: SINGLE STOREY SIDE
AND REAR EXTENSIONS

DRAWING: SLW/BH/02

SCALE 1:100
DATE 04-04-2023