



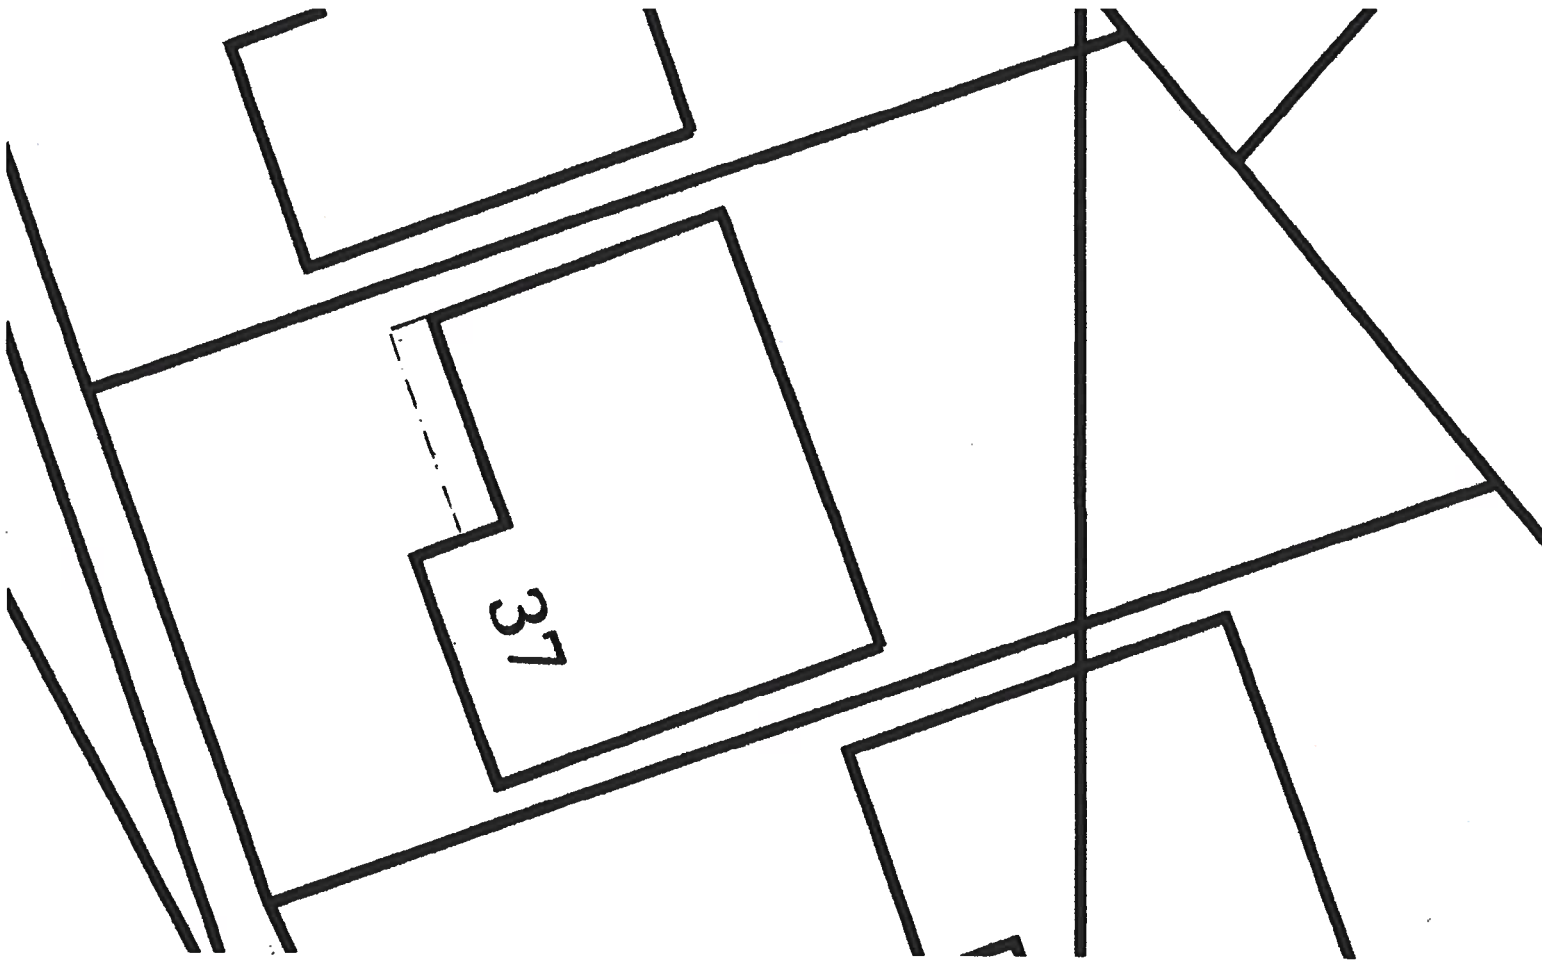

EXISTING SITE PLAN

SCALE 1:200

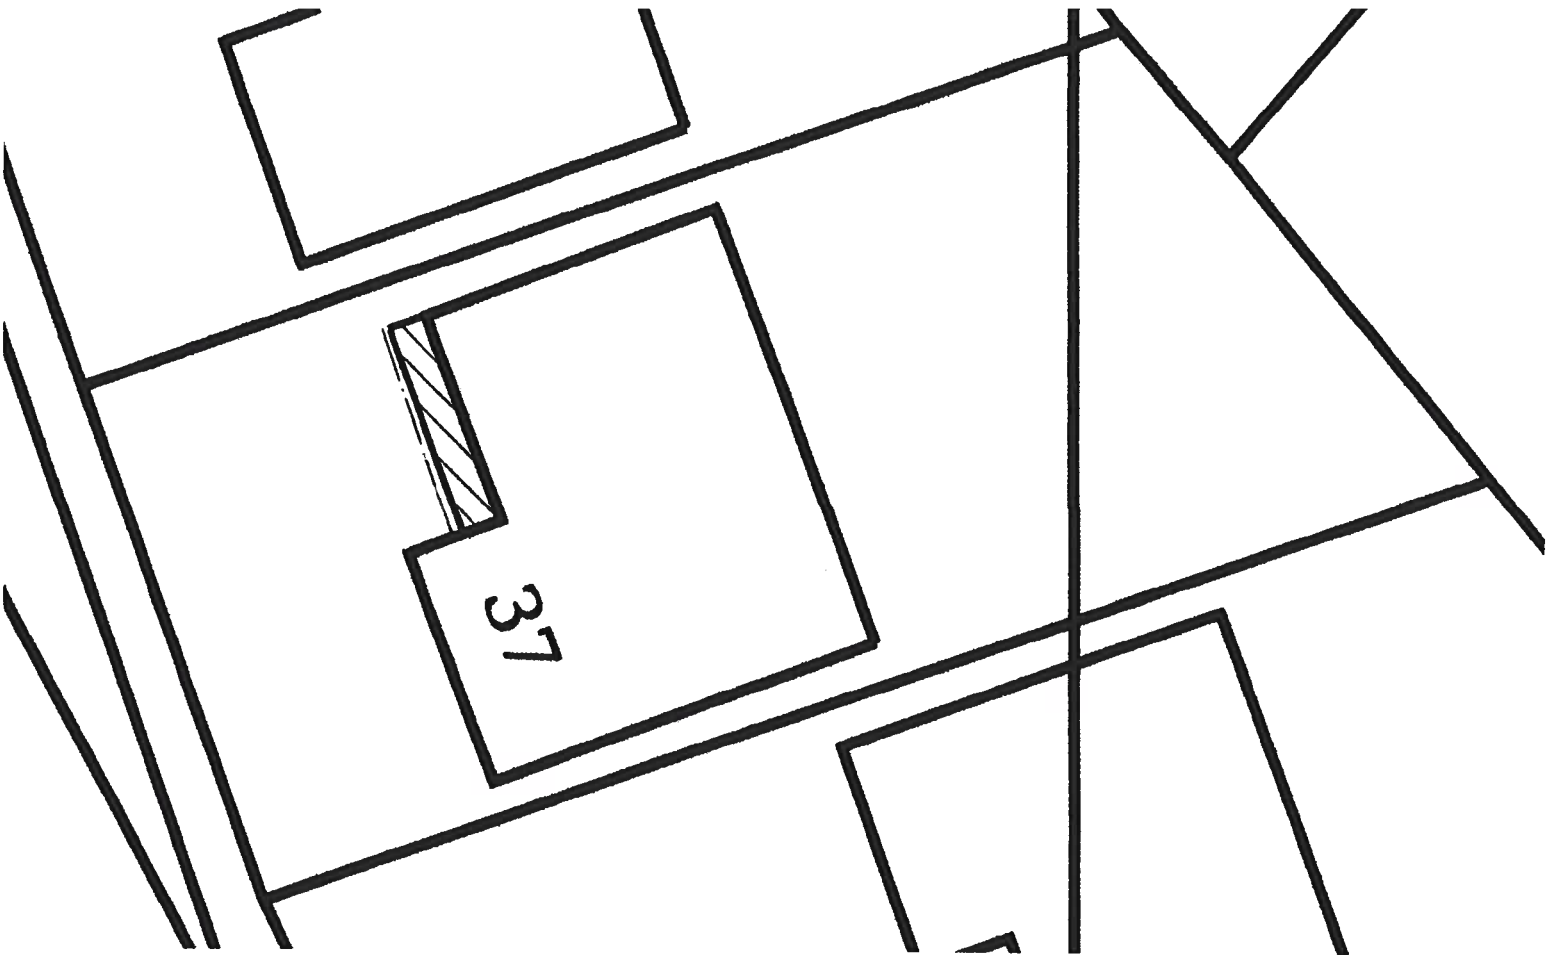

PROPOSED SITE PLAN SCALE 1:200