



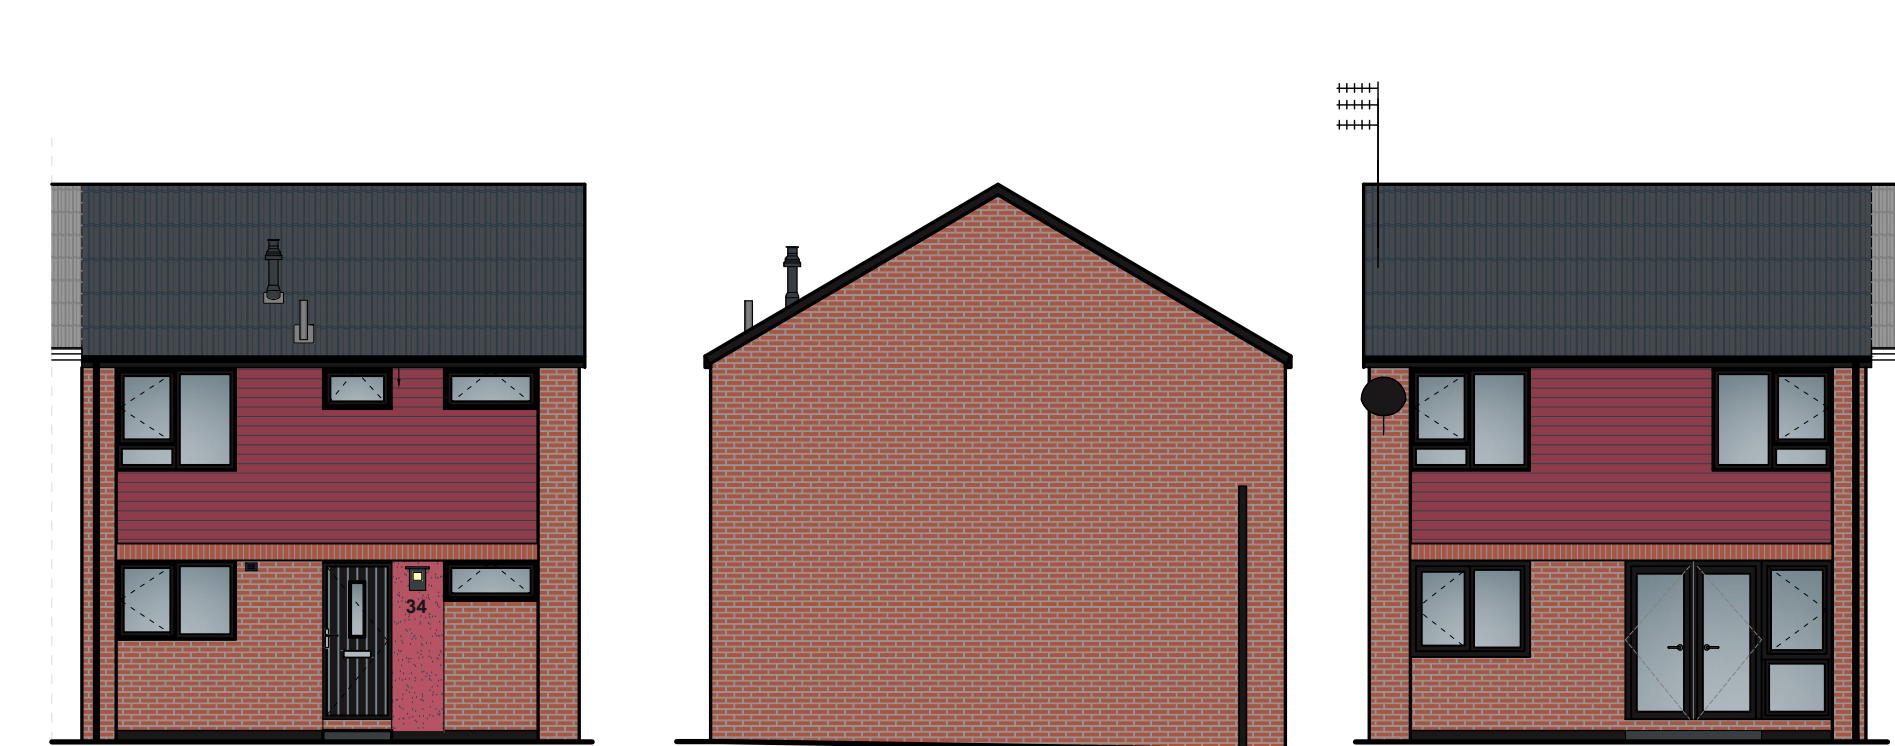


01 Typical Proposed Elevations - Type A.1 - Applicable to No's. 24, 31, 34, 39, 70, 74
28 Scale 1:100 @ A1 Louse Gardens

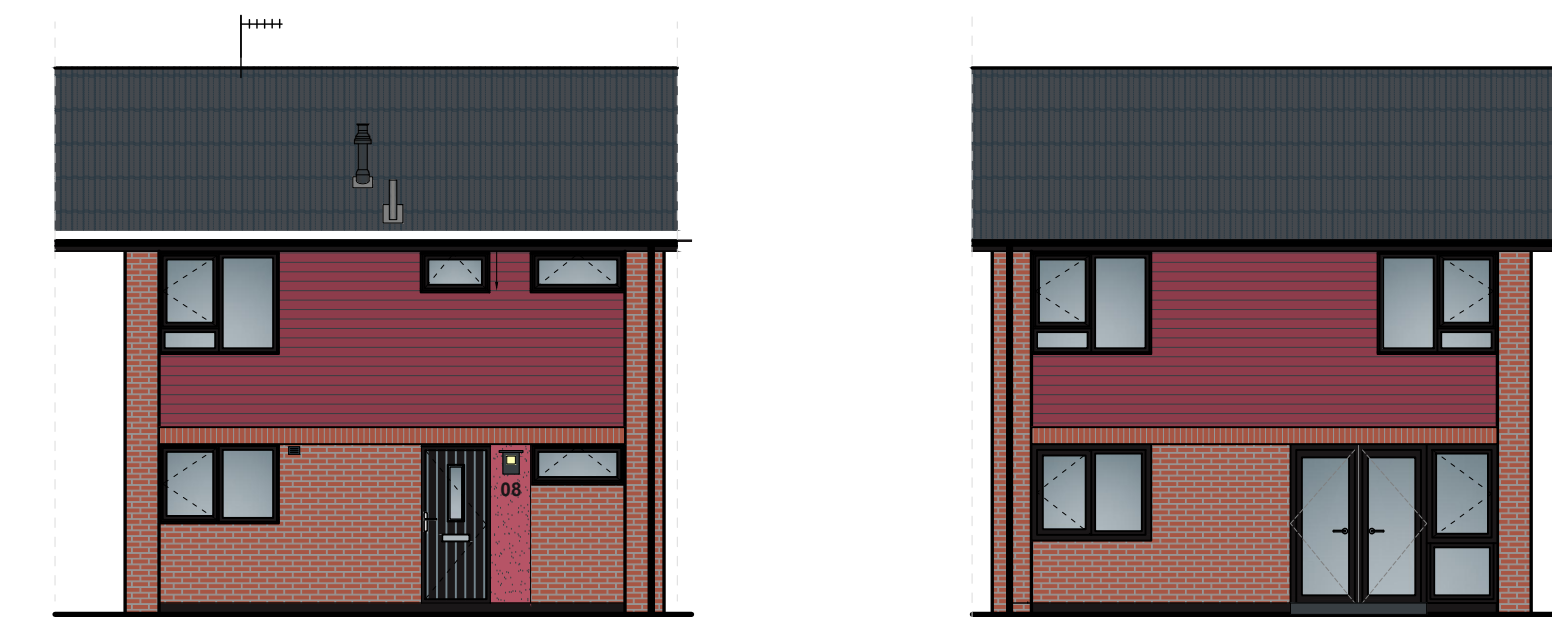

02 Typical Proposed Elevations - Type A.3 - Applicable to No's. 21, 22, 36, 37, 38, 41, 42, 43, 66, 69 Louse Gardens
28 Scale 1:100 @ A1



03 Typical Proposed Elevations - Type A.4 - Applicable to No. 64 Louse Gardens
28 Scale 1:100 @ A1

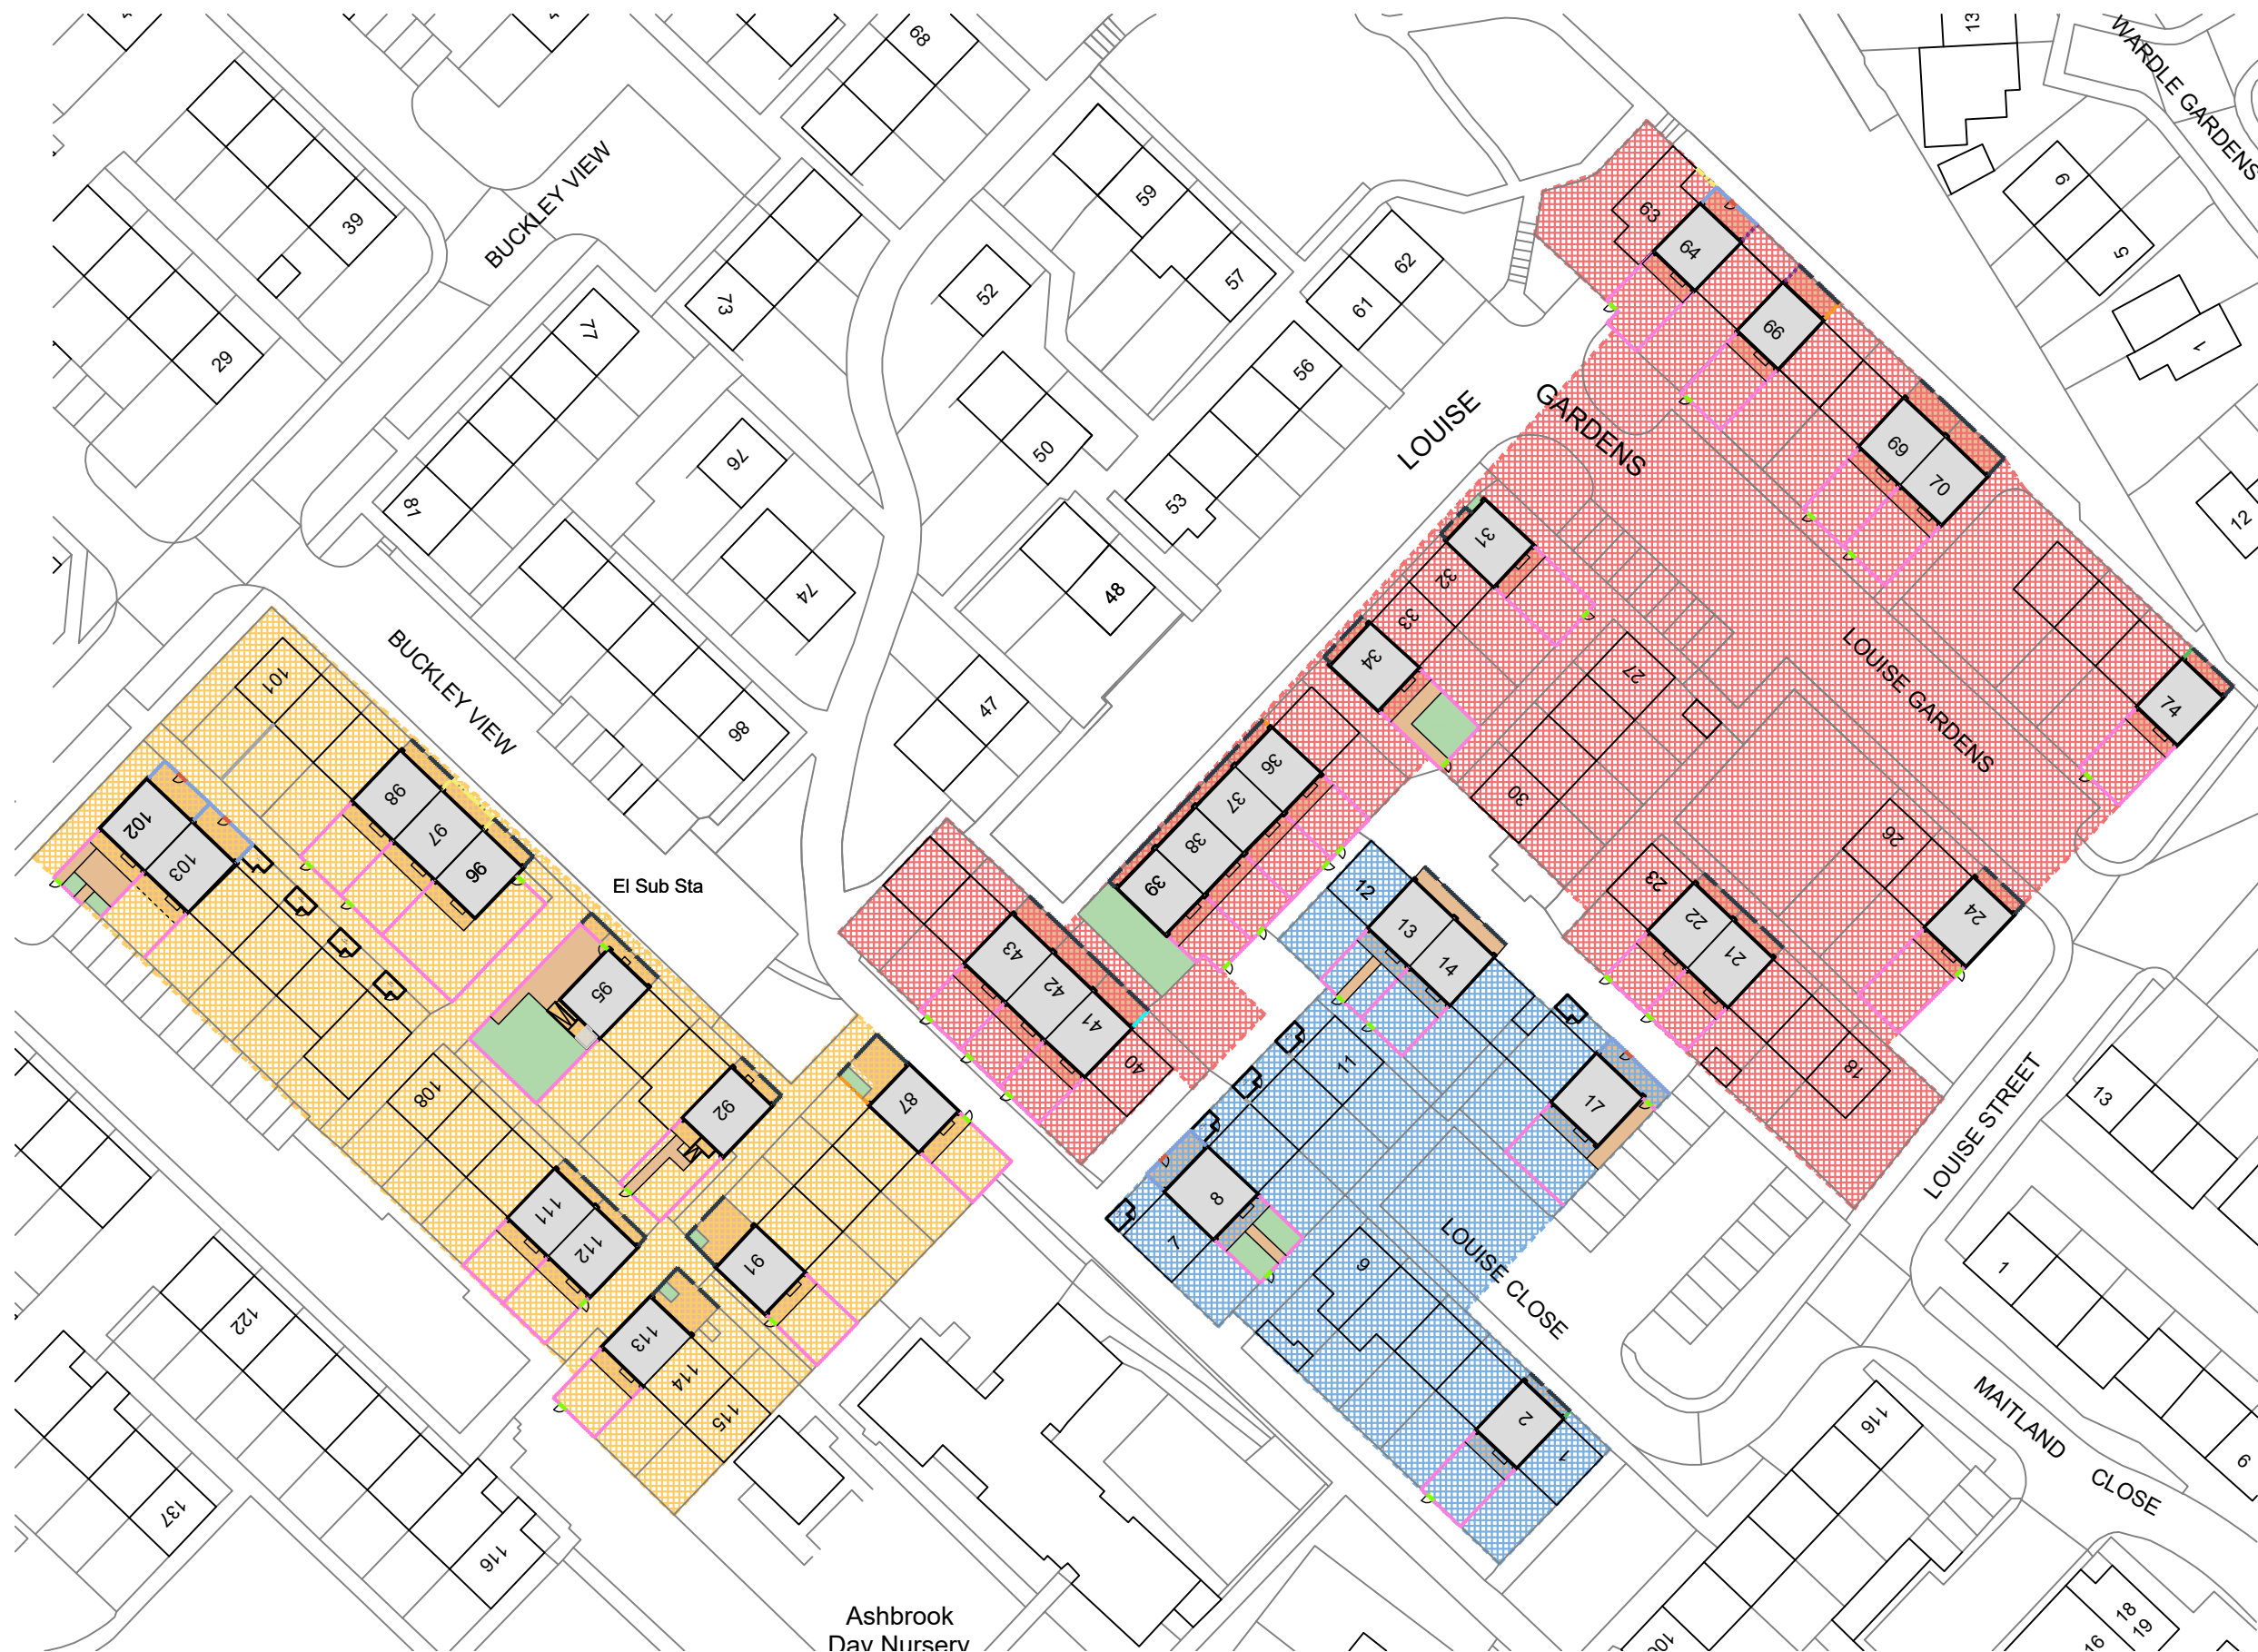

04 Proposed Key Plan
28 NTS



05 Proposed Artist's Impression
28 NTS Scale


General Notes
01: Dimensions must not be scaled from this drawing. If in doubt, please ask.
02: All dimensions are in millimetres unless noted otherwise.
03: All dimensions should be verified on site before proceeding with the work.
04: TADW Architects shall be notified in writing of any discrepancies.
05: © TADW Limited (UK) 2015

Notes

Plot type A.1 - End, no store
Plot type A.2 - End terrace, with store
Plot type A.3 - Mid terrace, no store
Plot type A.4 - Mid terrace, with store
Plot type B - 2 Bed end terrace, no store



Wetherby Multi Red - 15mm Brick Slips

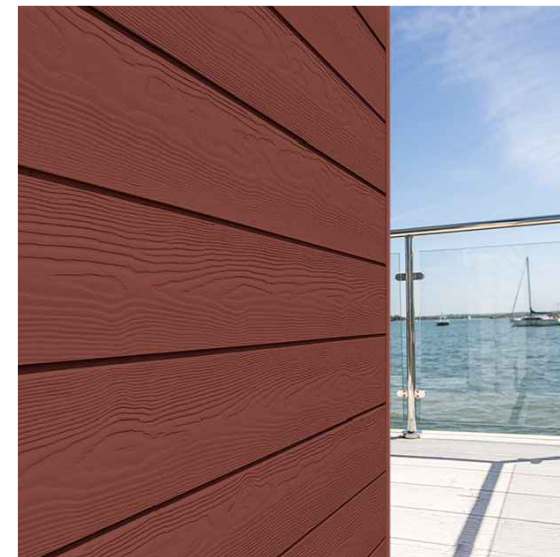

Cedral Burnt Red - Wood Click Panel

P2	Update to materials and site plan	24.11.22	VA	AM
P1	Drawn	10.11.22	VA	AM
Issue	Description	Date	Drawn	Checked

Drawing Status
P - Planning | T - Tender | C - Construction | R - As Record

For Approval

tadw architects 

Six St. Petersgate Stockport Cheshire SK1 1HD
Ph 0161 477 6158 Fx 0161 480 8342 mail@tadw.co.uk www.tadw.co.uk

Client Rochdale Boroughwide Housing

Job Smallbridge Decarbonisation

Title Proposed Louise Gardens Elevations

Scale 1:100@ A1

Note - Prints from PDF files may not be to scale, check accuracy against scale



Job Number 221316	Drawing Number 28	Issue P2
----------------------	----------------------	-------------