


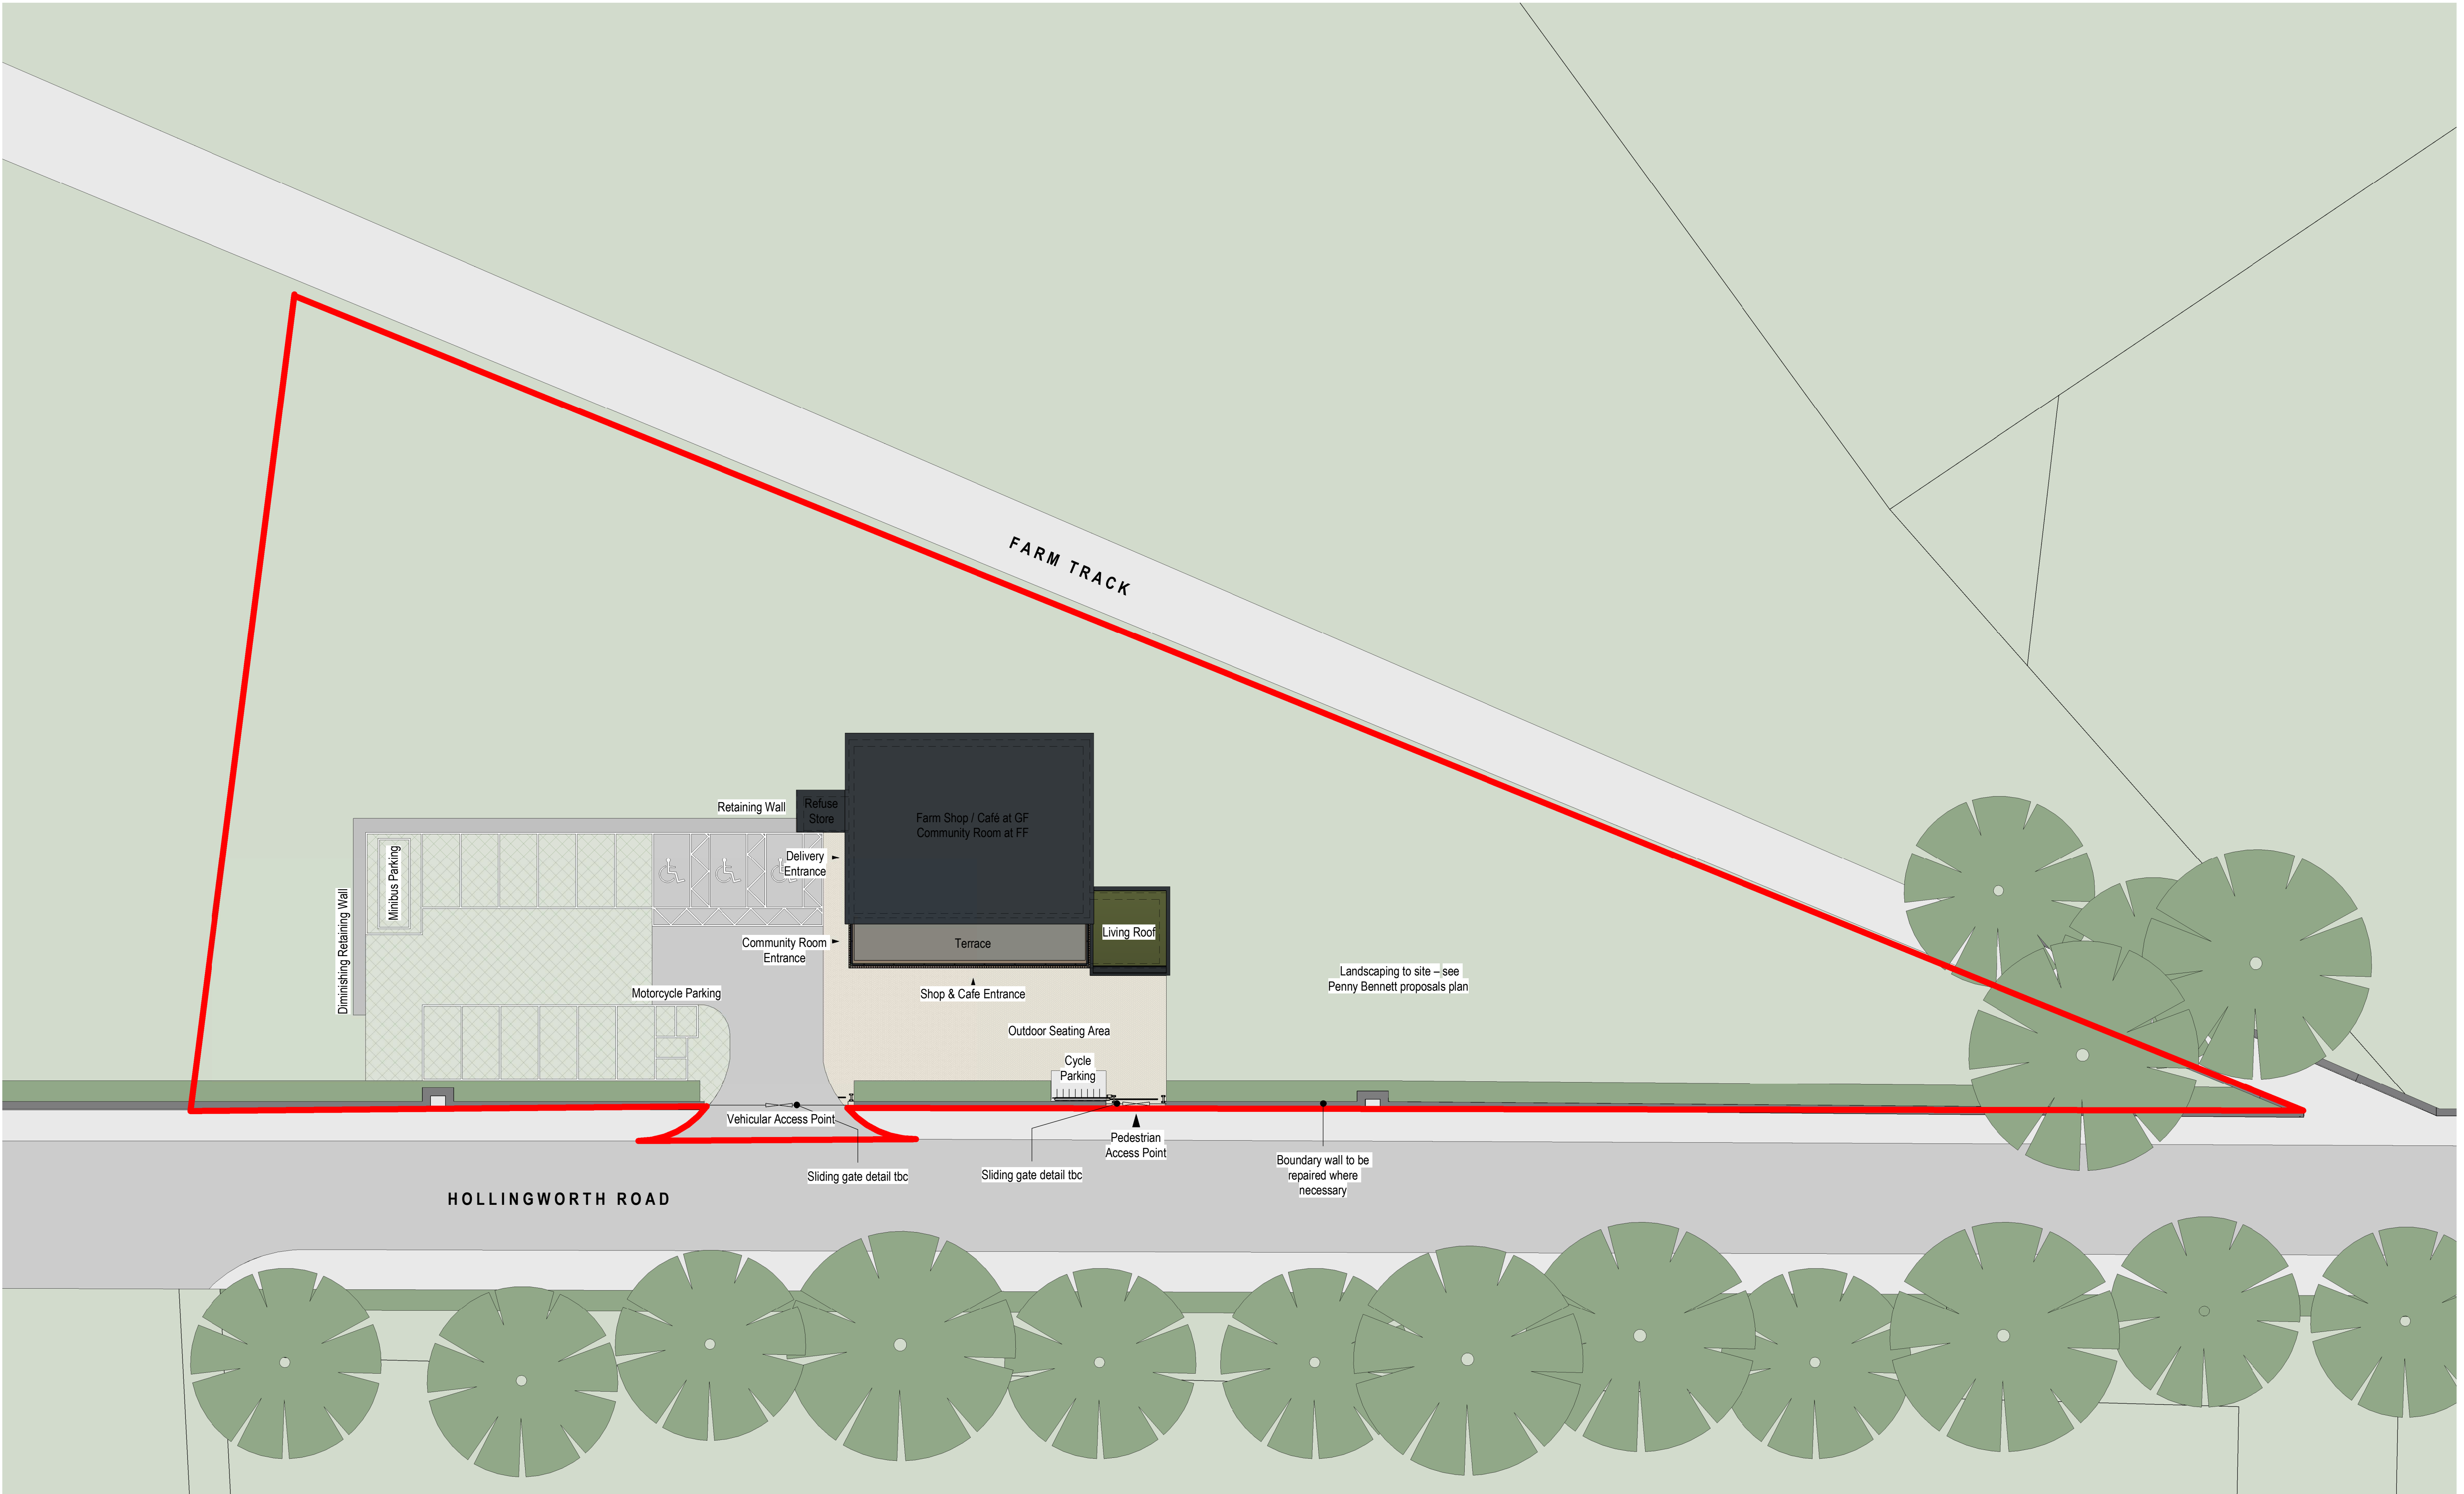

1

PROPOSED SITE PLAN

1 : 200

020.0m

04.0m

08.0m

12.0m

16.0m

20.0m

North

Key:

Site Boundary

Tarmac

Permeable Paving

Hedgerow

Grass

Grasscrete

Pavement

Building Footprint at Ground

Please Note:

Roof plan area/extent of proposed building indicated on this site plan; for ground floor footprint of proposed building refer to Floor Plans Drawing

Client:

Bank Top Farm

Project:

Bank Top Farm, Littleborough

Drawing Title:

Proposed Site Plan

Drawing Status:

PLANNING

Manchester Studio

The Stables, Paradise Wharf, Ducie Street, Manchester, M1 2JN

0161 272 8100

corstorphine-wright.com

Drawing No.

21358-2011

Revision

P-03

Drawn

Checked

Paper Size

Scale

Date

FG

RE

A1

As indicated

06/05/22

03 SCHEME AMENDS

02 PLANNING ISSUE

01 UPDATED FOLLOWING CONSULTANT COMMENTS

00 FIRST ISSUE

25.07.2022 JS RE

19.07.2022 JS RE

08.06.2022 FG RE

23.05.2022 FG RE

Rev

Description

Date

Draw

CHK