




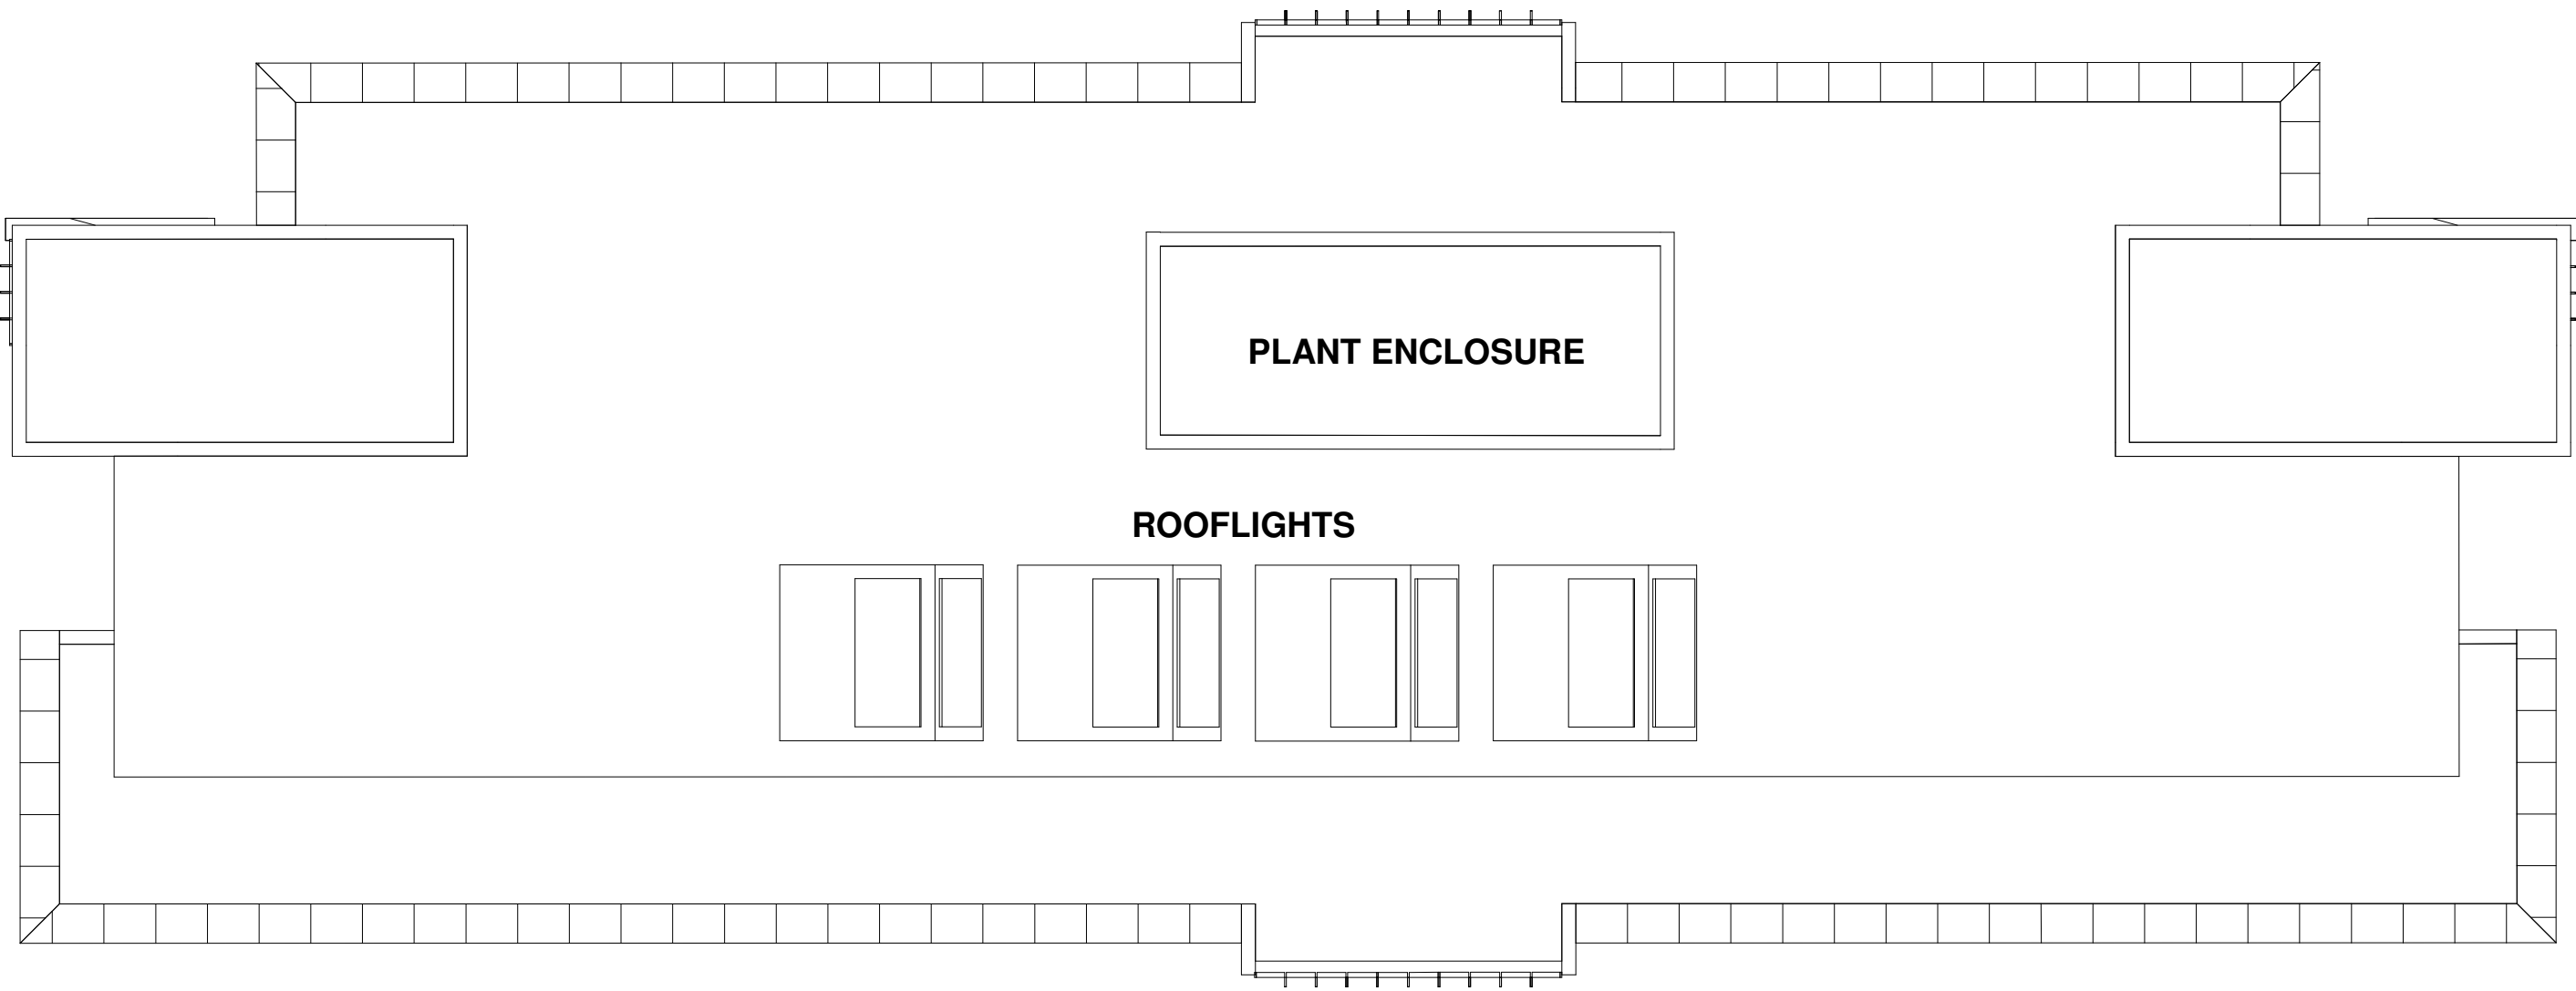

Existing Roof Plan
1 : 200

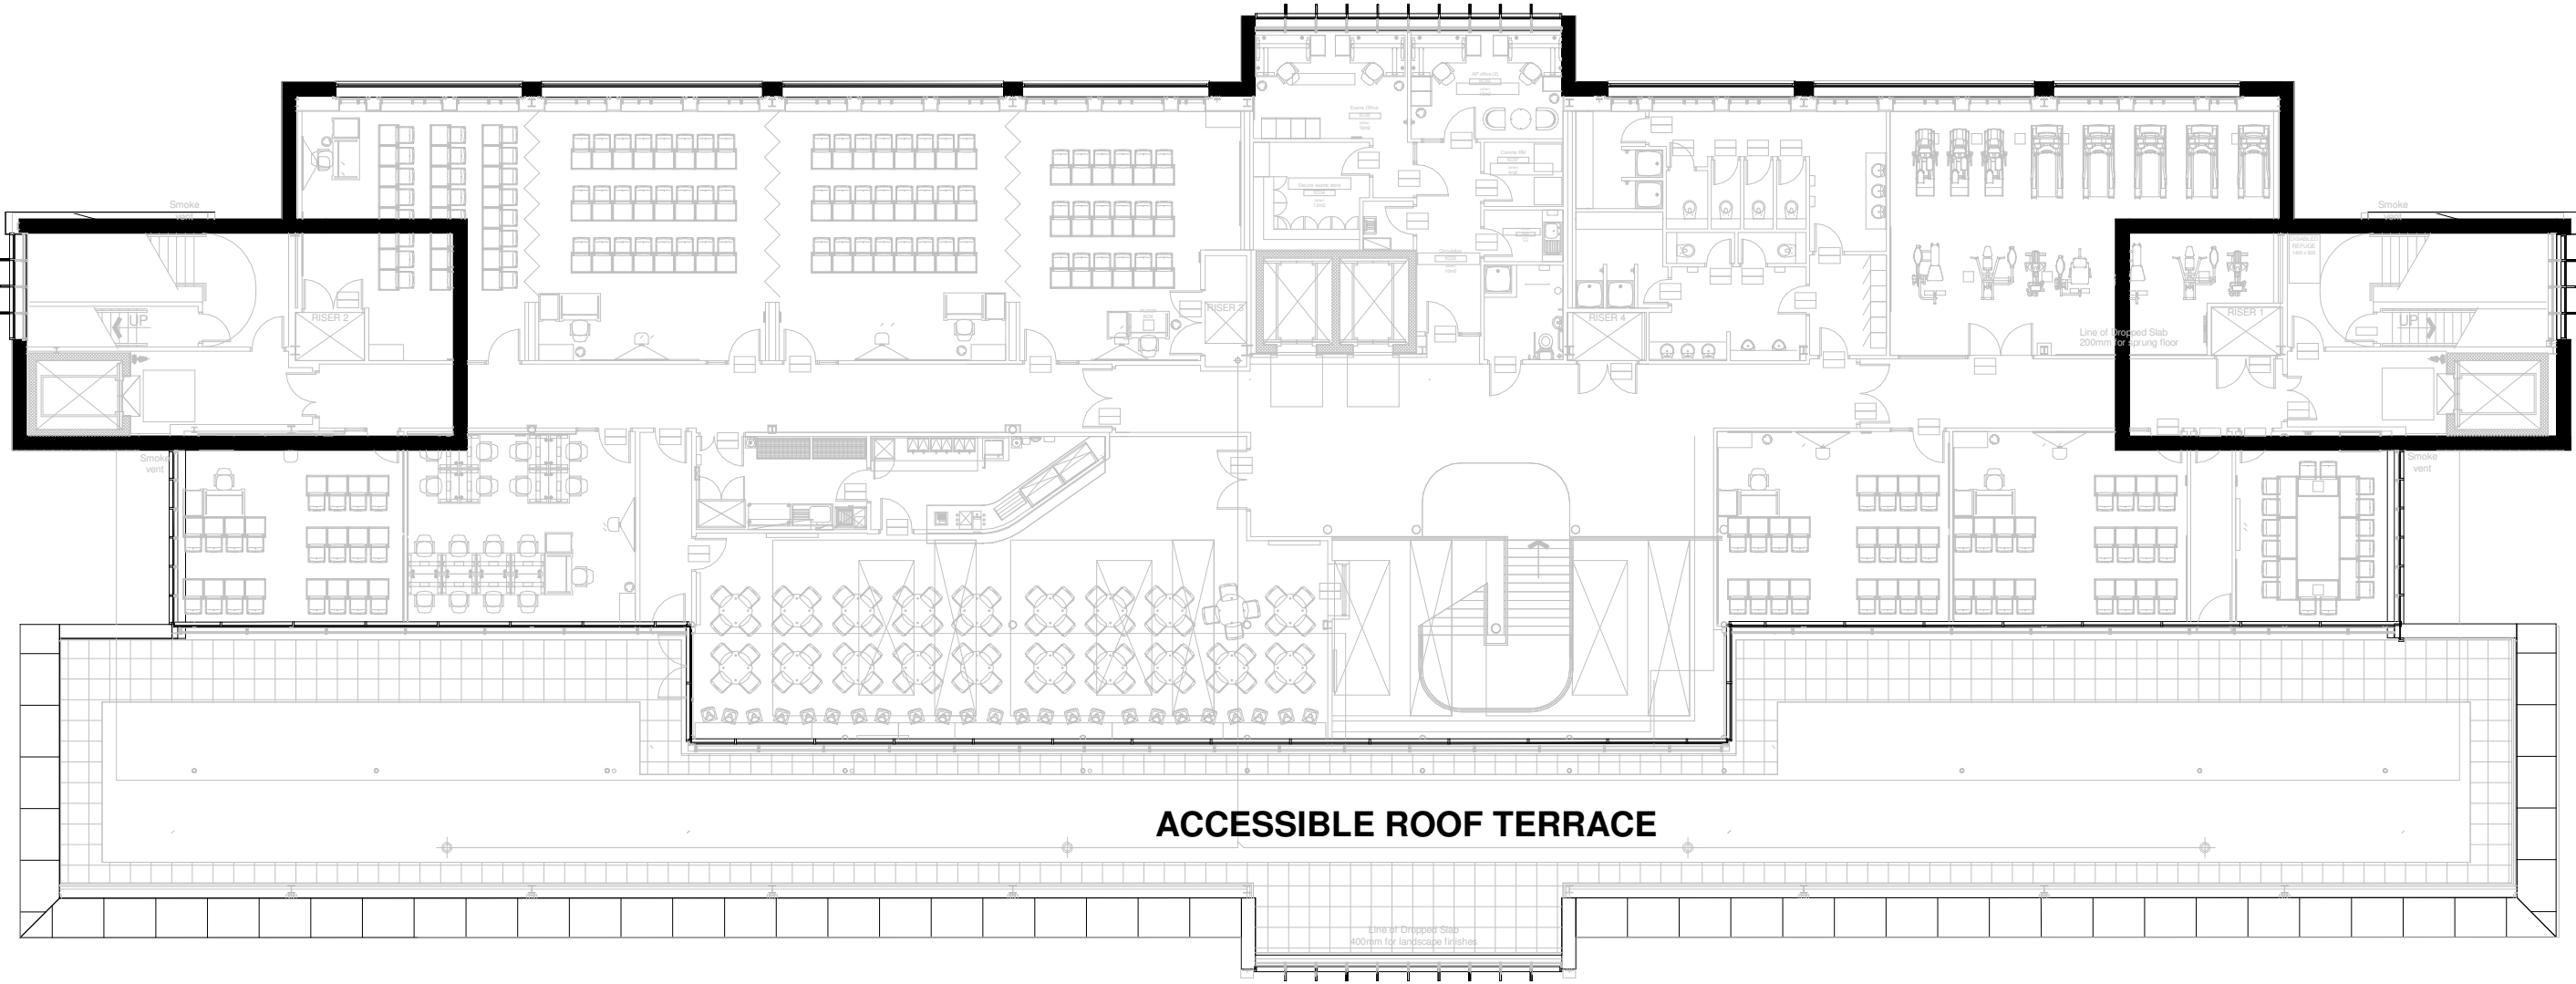

Existing Fifth Floor
1 : 200

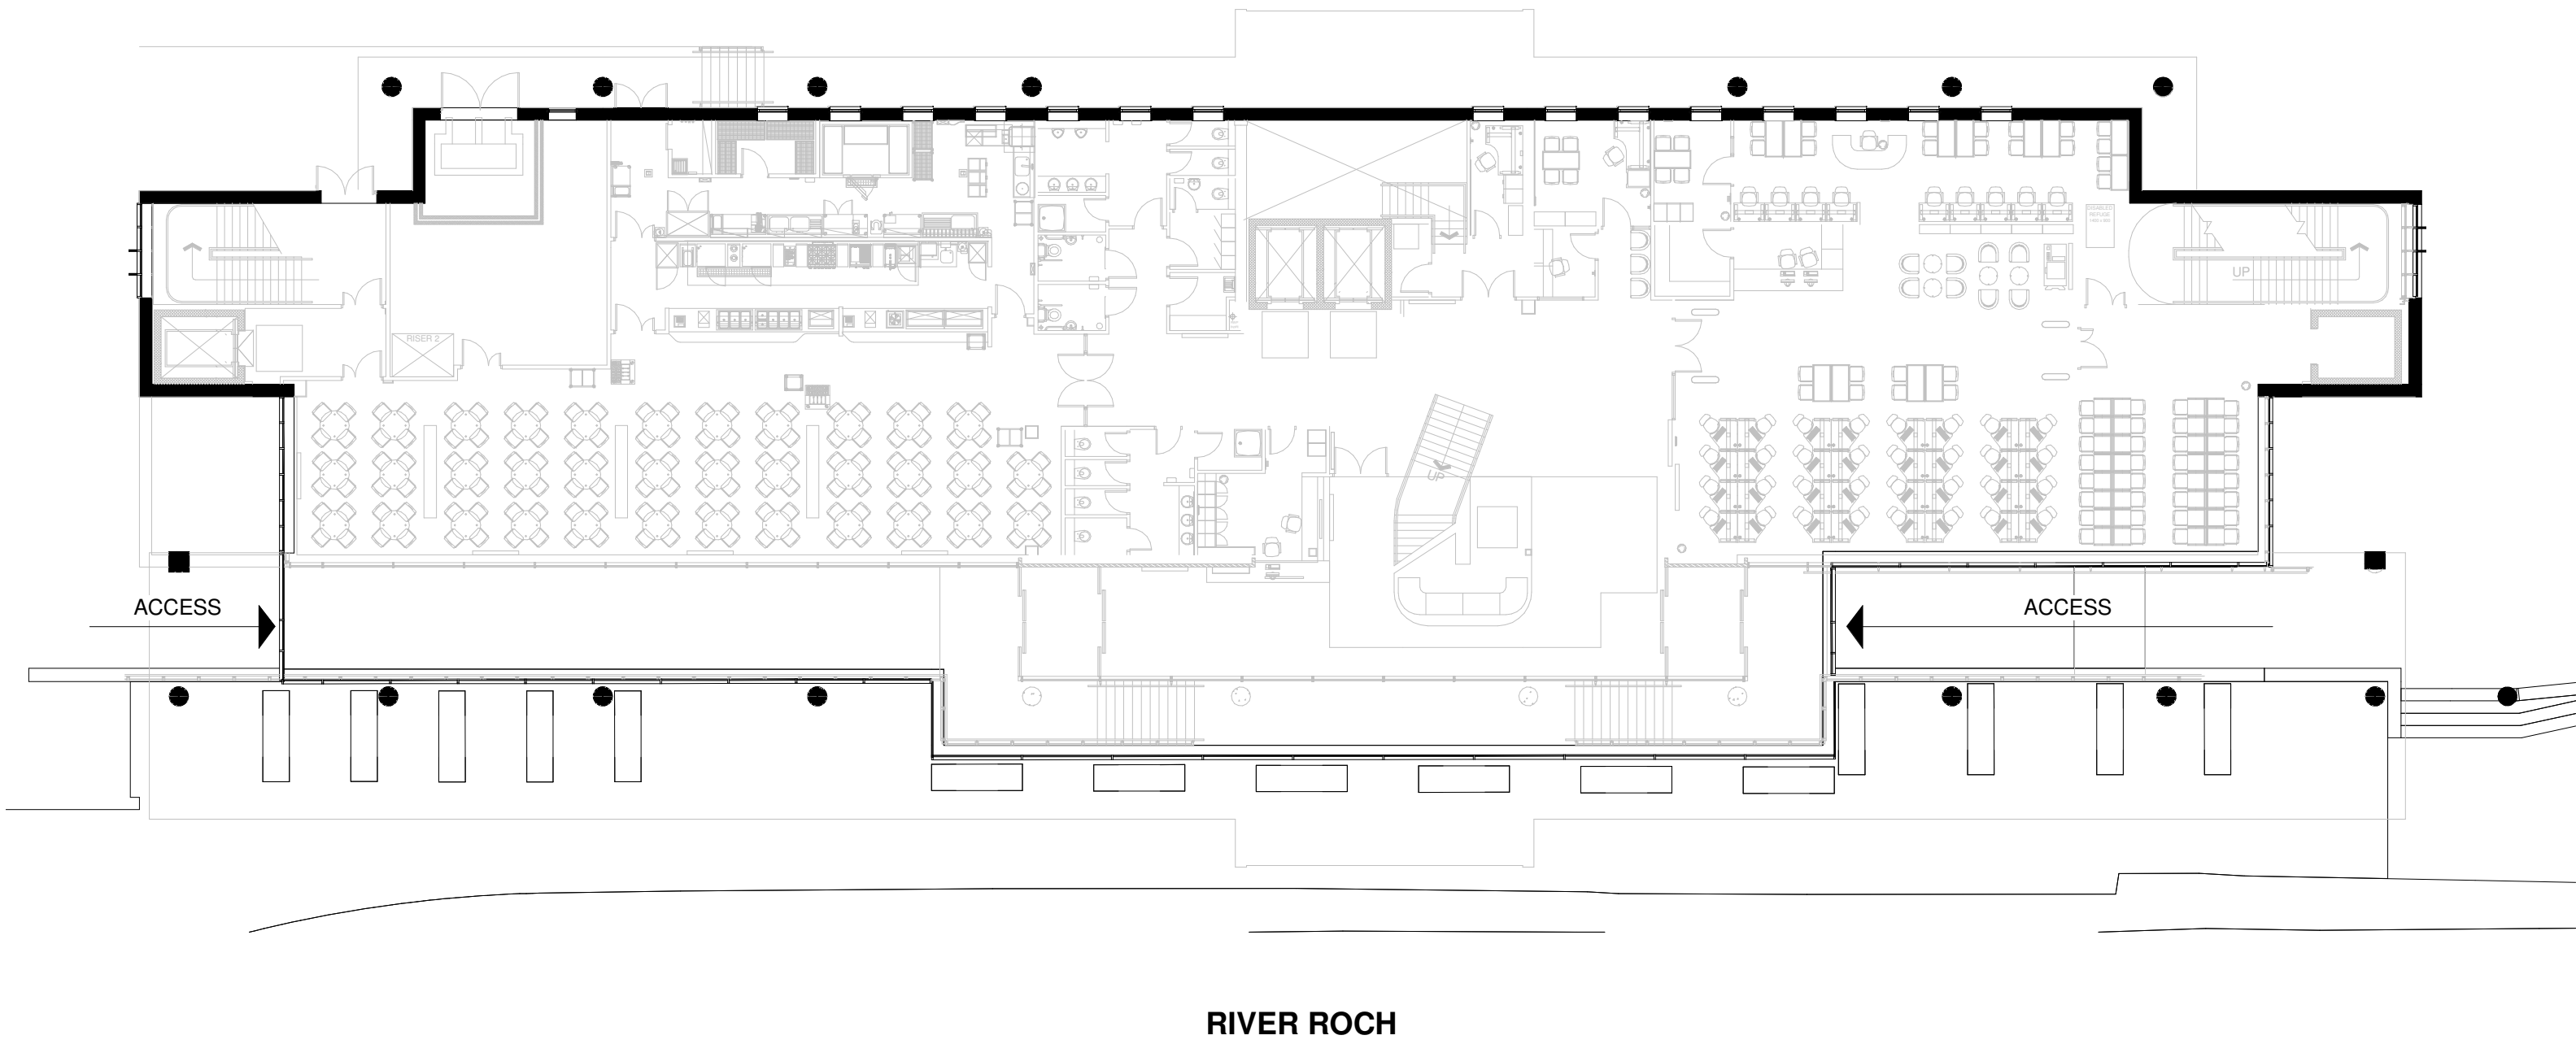

Existing Ground Floor
1 : 200

NOTE:
1. ANY DISCREPANCIES TO BE REPORTED IMMEDIATELY TO THE ARCHITECT.
2. ALL DIMENSIONS TO BE SITE CHECKED & VERIFIED BY THE CONTRACTOR PRIOR TO THE MANUFACTURE OR ORDER OF ANY MATERIALS OR GOODS.

P2	Planning Permission Submission	02.11.22
P1	Issued for comment	28.10.22
Rev	Description	Date
PLANNING		
Rochdale Sixth Form College College Road, Rochdale, OL12 6HY		
Existing GA Plans		
DRAWING NUMBER 3940-A-1800P		
DATE 10/05/22	REVISION P2	STATUS PURPOSE OF ISSUE
SCALE 1 : 200		
ABW architects Ltd. architecture.building.workshop		A1 © 0211/2022 12:27:57

